
811 Know what's below. Call before you dig.

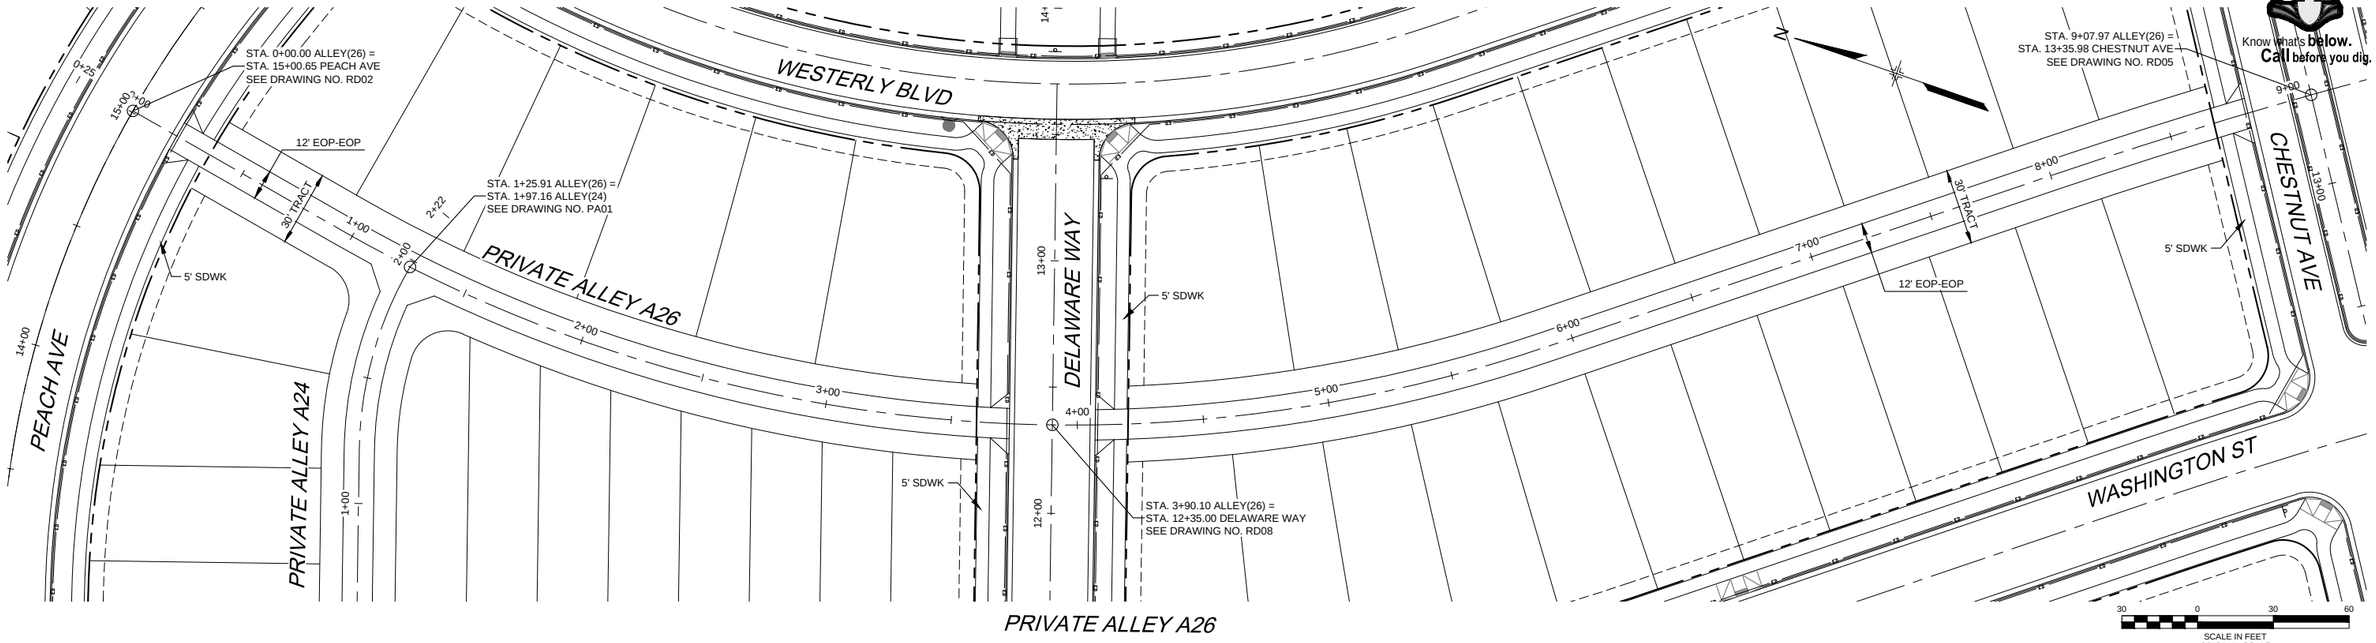



| REFERENCE DRAWINGS |
|---|
| X-994-PP-WATR |
| X-994-PP-Plat |
| X-994-PP-Road |
| X-994-PP-STRM |
| X-994-BRDR |
| cp-site-pa-8 |
| 20base |
| X-994-PH1-KeyMap |
| X-994-PDP-KeyMap |

| No. | DATE | DESCRIPTION | BY |
|---|---|---|---|
| | | REVISIONS | |

**COMPUTER FILE MANAGEMENT**

FILE NAME: R:\18.994.001 (Dearmin Swink)\Dwg\Construction Plans\Westerly Phase 1\PH1 ROAD\PA04.dwg
CTB FILE: ----
PLOT DATE: 12/3/2020 4:27 PM
THIS DRAWING IS CURRENT AS OF PLOT DATE AND MAY BE SUBJECT TO CHANGE.

SHEET KEY

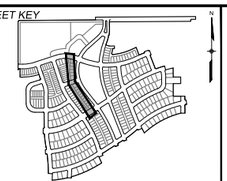

MUNICIPALITY:

PREPARED FOR:

PREPARED BY:

SEAL

FOR AND ON BEHALF OF
MATRIX DESIGN GROUP, INC.
PROJECT No. 18.994.001

# WESTERLY FILING 1


TOWN OF ERIE
CONSTRUCTION DOCUMENTS


## PRIVATE ALLEY A26
## PLAN & PROFILE

| | | | | | |
|---|---|---|---|---|---|
| DESIGNED BY: | RPS | SCALE | | DATE ISSUED: | DECEMBER 2020 |
| DRAWN BY: | RPS | HORIZ. | 1" = 30' | | |
| CHECKED BY: | PDC | VERT. | 1" = 5' | SHEET | 74 OF 239 |

DRAWING No. PA04

811
Know what's **below.**
**Call** before you dig.

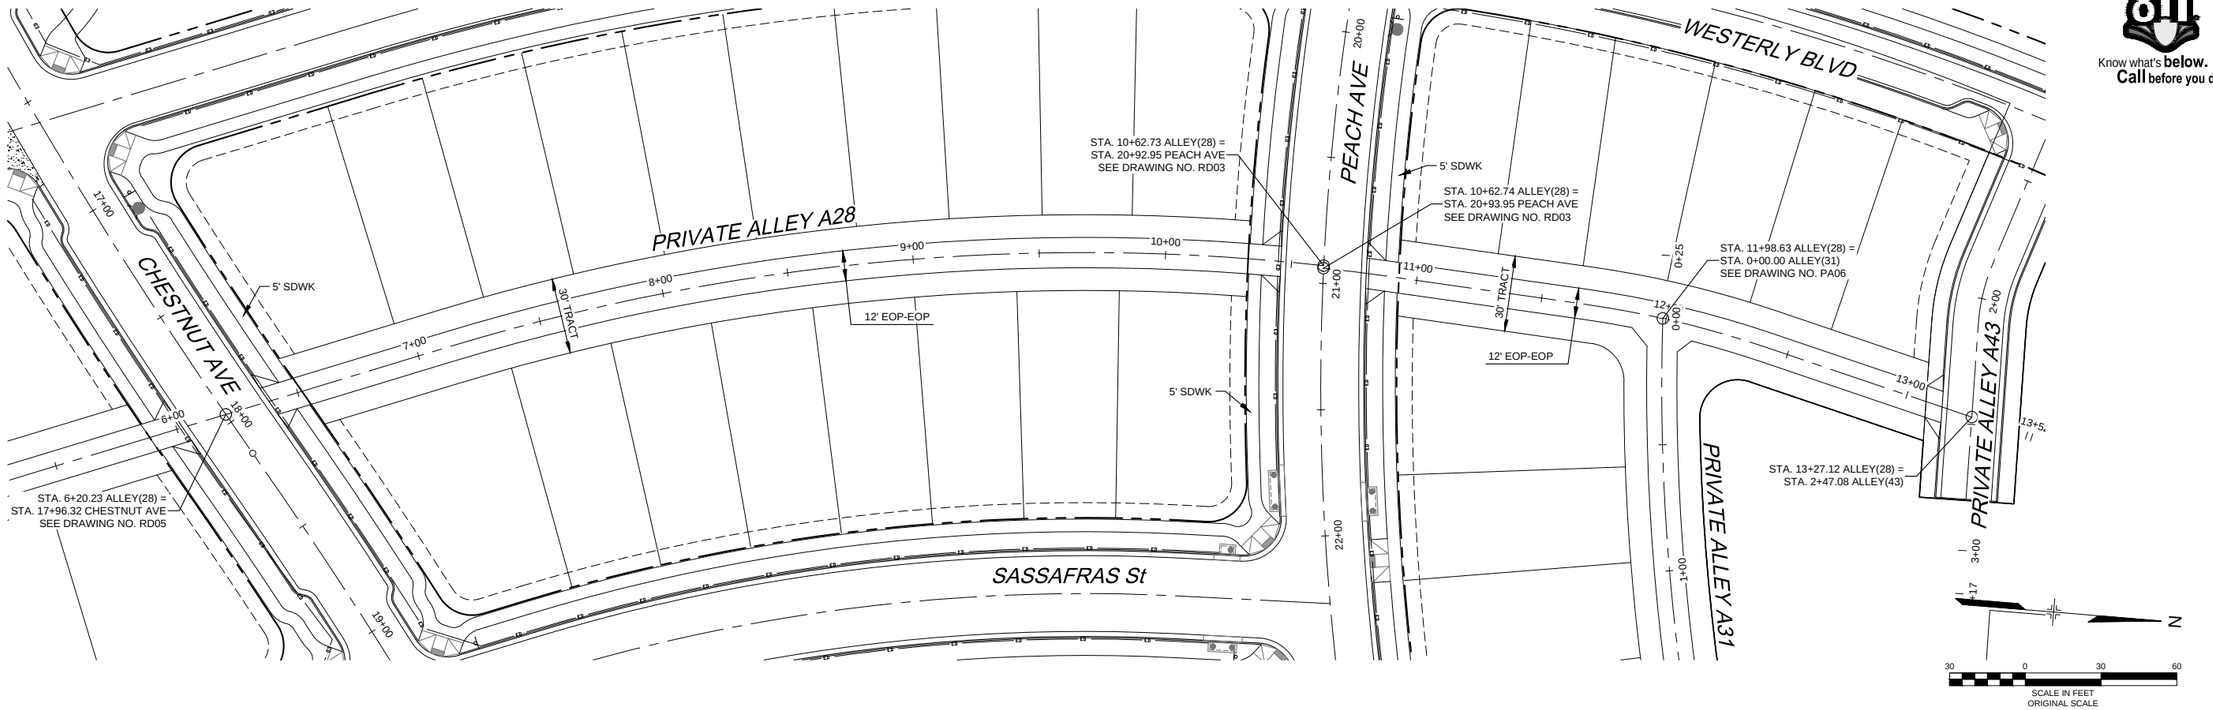

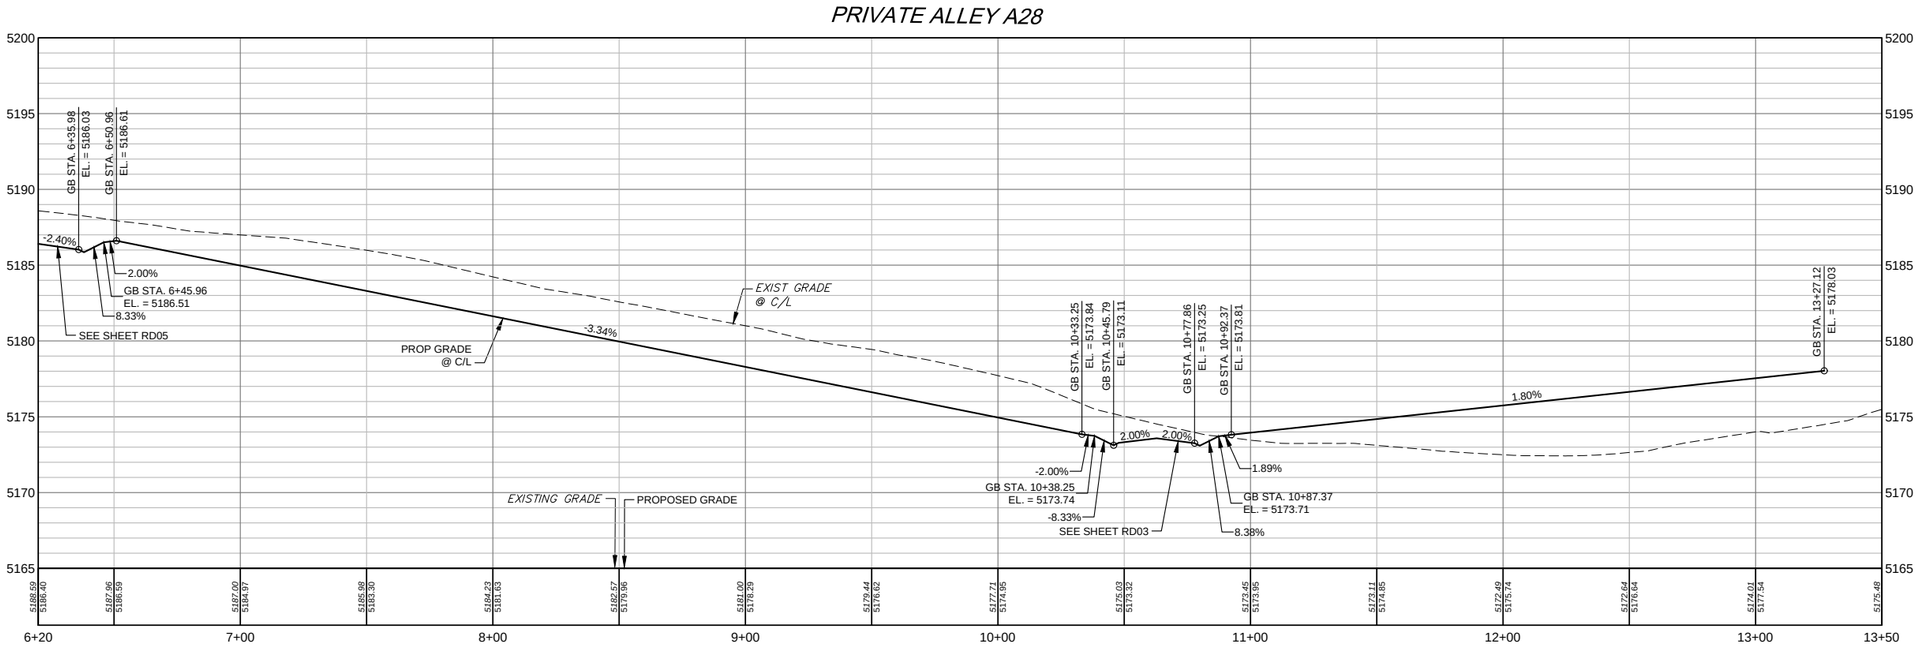
| REFERENCE DRAWINGS |
|---|
| X-994-PP-WATR |
| X-994-PP-Plat |
| X-994-PP-Road |
| X-994-PP-STRM |
| X-994-BRDR |
| cp-site-pa-8 |
| 20base |
| X-994-PH1-KeyMap |
| X-994-PDP-KeyMap |


| No. | DATE | DESCRIPTION | BY |
|---|---|---|---|
| | | | |

REVISIONS

COMPUTER FILE MANAGEMENT

FILE NAME: R:\18.994.001 (Dearmin Swink)\Dwg\Construction Plans\Westerly Phase 1\PH1 ROAD\PA05.dwg
CTB FILE: ----
PLOT DATE: 12/3/2020 4:27 PM
THIS DRAWING IS CURRENT AS OF PLOT DATE AND MAY BE SUBJECT TO CHANGE.

SHEET KEY

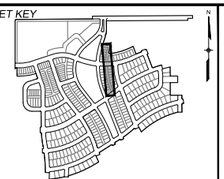

MUNICIPALITY:

PREPARED FOR:

PREPARED BY:

SEAL

FOR AND ON BEHALF OF
MATRIX DESIGN GROUP, INC.
PROJECT No. 18.994.001

# WESTERLY FILING 1


TOWN OF ERIE
CONSTRUCTION DOCUMENTS


## PRIVATE ALLEY A28
## PLAN & PROFILE


| | | | | |
|---|---|---|---|---|
| DESIGNED BY: | RPS | SCALE | DATE ISSUED: | DECEMBER 2020 |
| DRAWN BY: | RPS | HORIZ. 1" = 30' | | |
| CHECKED BY: | PDC | VERT. 1" = 5' | SHEET | 75 OF 239 |

DRAWING No. PA05

811
Know what's **below.**
**Call** before you dig.

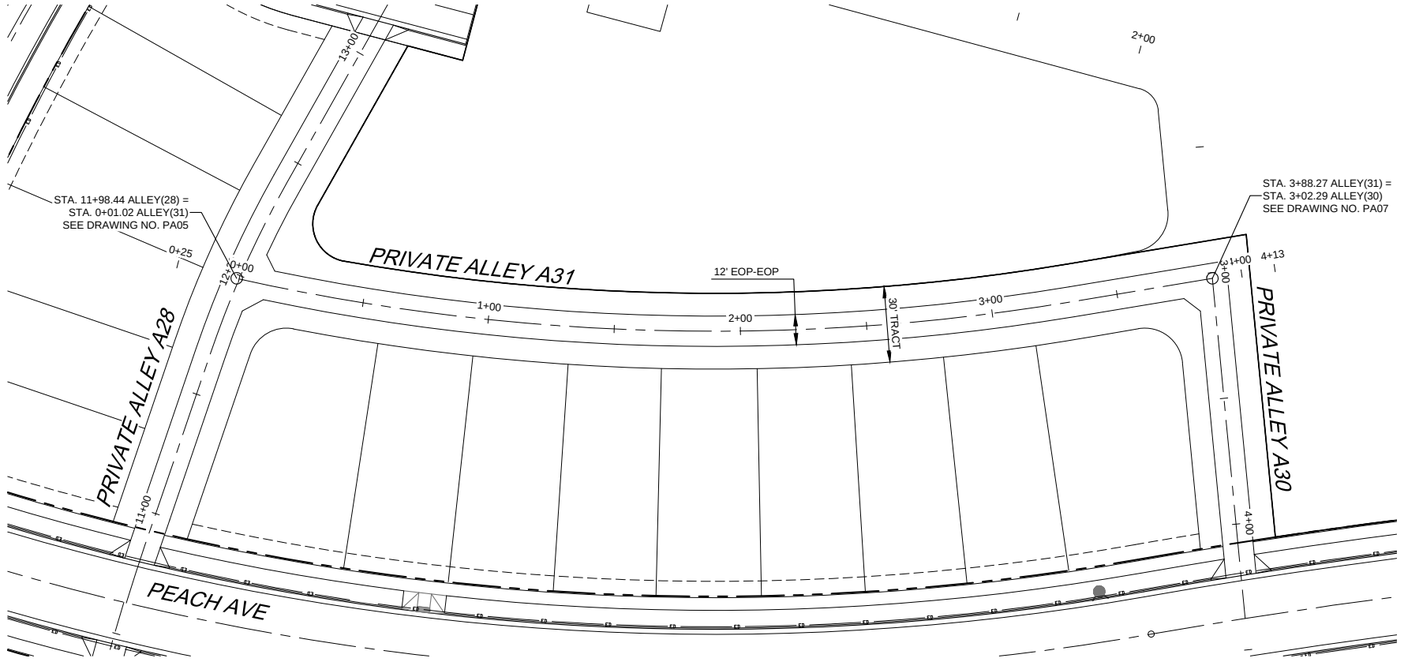

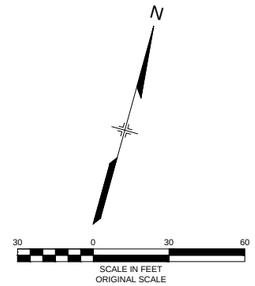
REFERENCE DRAWINGS

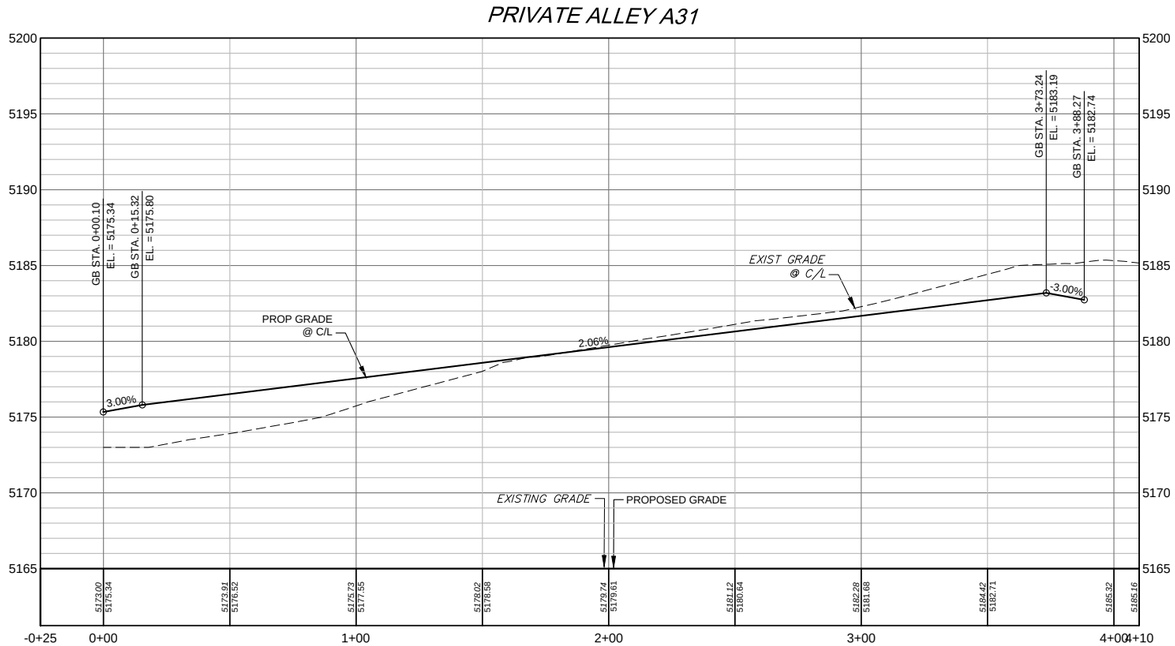X-994-PP-WATR
X-994-PP-Plat
X-994-PP-Road
X-994-PP-STRM
X-994-BRDR
cp-site-pa-8
20base
X-994-PH1-KeyMap
X-994-PDP-KeyMap


| No. | DATE | DESCRIPTION | BY |
|---|---|---|---|
| | | | |

REVISIONS

COMPUTER FILE MANAGEMENT

FILE NAME: R:\18.994.001 (Dearmin Swink)\Dwg\Construction Plans\Westerly Phase 1\PH1 ROAD\PA06.dwg
CTB FILE: ----
PLOT DATE: 12/3/2020 4:28 PM
THIS DRAWING IS CURRENT AS OF PLOT DATE AND MAY BE SUBJECT TO CHANGE.

SHEET KEY

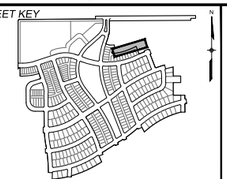

MUNICIPALITY:

PREPARED FOR:

PREPARED BY:

SEAL

FOR AND ON BEHALF OF
MATRIX DESIGN GROUP, INC.
PROJECT No. 18.994.001

# WESTERLY FILING 1


TOWN OF ERIE
CONSTRUCTION DOCUMENTS

## PRIVATE ALLEY A31
## PLAN & PROFILE


| | | | | | |
|---|---|---|---|---|---|
| DESIGNED BY: | RPS | SCALE | | DATE ISSUED: | DECEMBER 2020 |
| DRAWN BY: | RPS | HORIZ. | 1" = 30' | | |
| CHECKED BY: | PDC | VERT. | 1" = 5' | SHEET | 76 OF 239 |

DRAWING No. PA06

811
Know what's **below.**
**Call** before you dig.

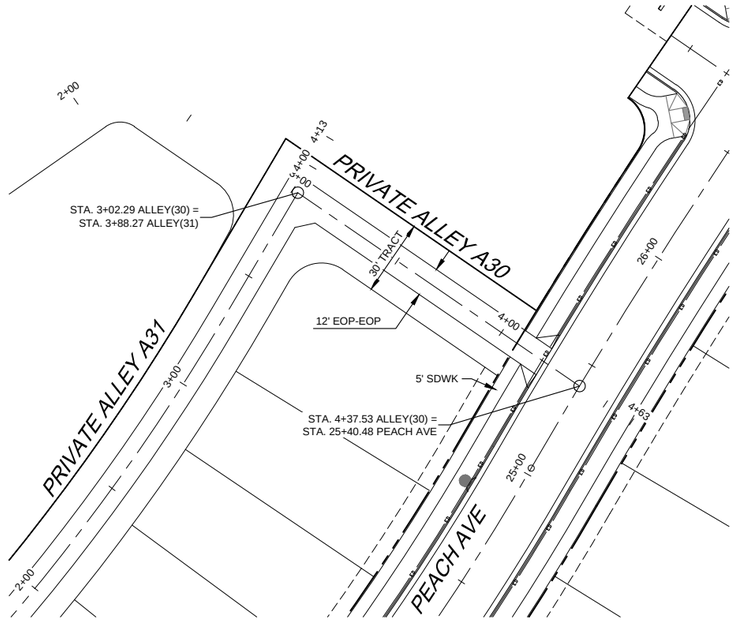


*PRIVATE ALLEY A30*

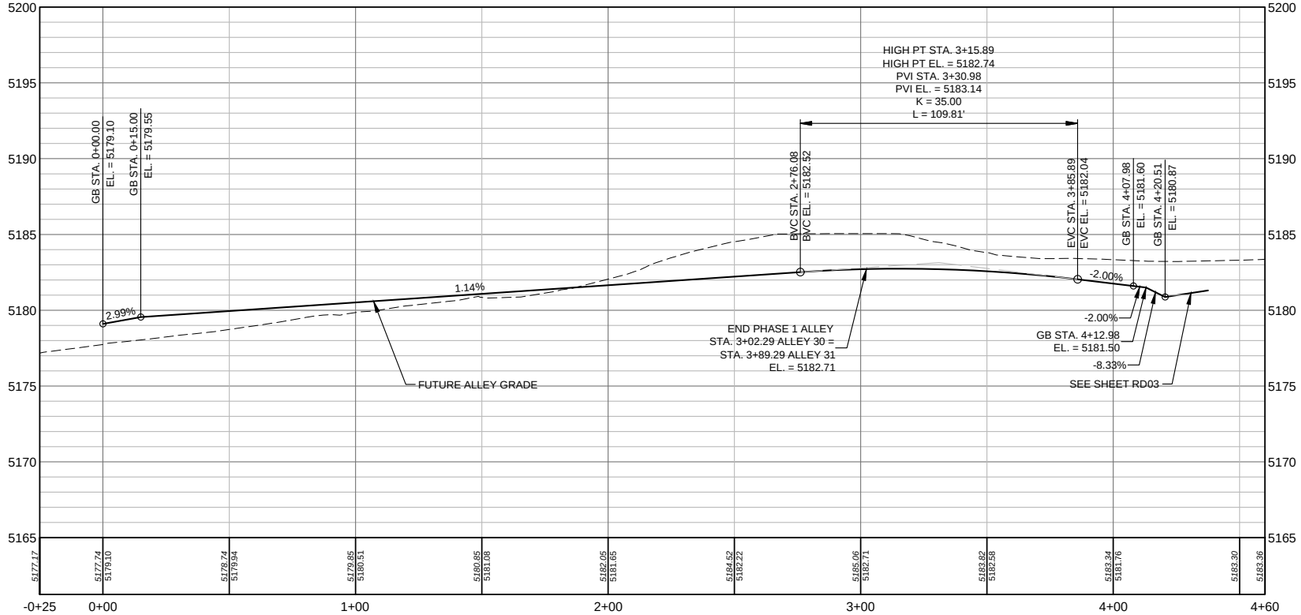


| REFERENCE DRAWINGS |
|---|
| X-994-PP-WATR |
| X-994-PP-Plat |
| X-994-PP-Road |
| X-994-PP-STRM |
| X-994-BRDR |
| cp-site-pa-8 |
| X-994-PH1-KeyMap |
| 20base |
| X-994-PDP-KeyMap |


| No. | DATE | DESCRIPTION | BY |
|---|---|---|---|
| | | | |

REVISIONS

COMPUTER FILE MANAGEMENT

FILE NAME: R:\18.994.001 (Dearmin Swink)\Dwg\Construction Plans\Westerly Phase 1\PH1 ROAD\PA07.dwg
CTB FILE: ----
PLOT DATE: 12/3/2020 4:29 PM
THIS DRAWING IS CURRENT AS OF PLOT DATE AND MAY BE SUBJECT TO CHANGE.

SHEET KEY

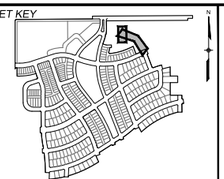

MUNICIPALITY:

PREPARED FOR:

PREPARED BY:

SEAL

FOR AND ON BEHALF OF
MATRIX DESIGN GROUP, INC.
PROJECT No. 18.994.001


# WESTERLY FILING 1


TOWN OF ERIE
CONSTRUCTION DOCUMENTS

## PRIVATE ALLEY A30 & A32
## PLAN & PROFILE


| | | | | | |
|---|---|---|---|---|---|
| DESIGNED BY: | RPS | SCALE | | DATE ISSUED: DECEMBER 2020 | DRAWING No. |
| DRAWN BY: | RPS | HORIZ. | 1" = 30' | | |
| CHECKED BY: | PDC | VERT. | 1" = 5' | SHEET 77 OF 239 | PA07 |

811
Know what's **below.**
**Call** before you dig.

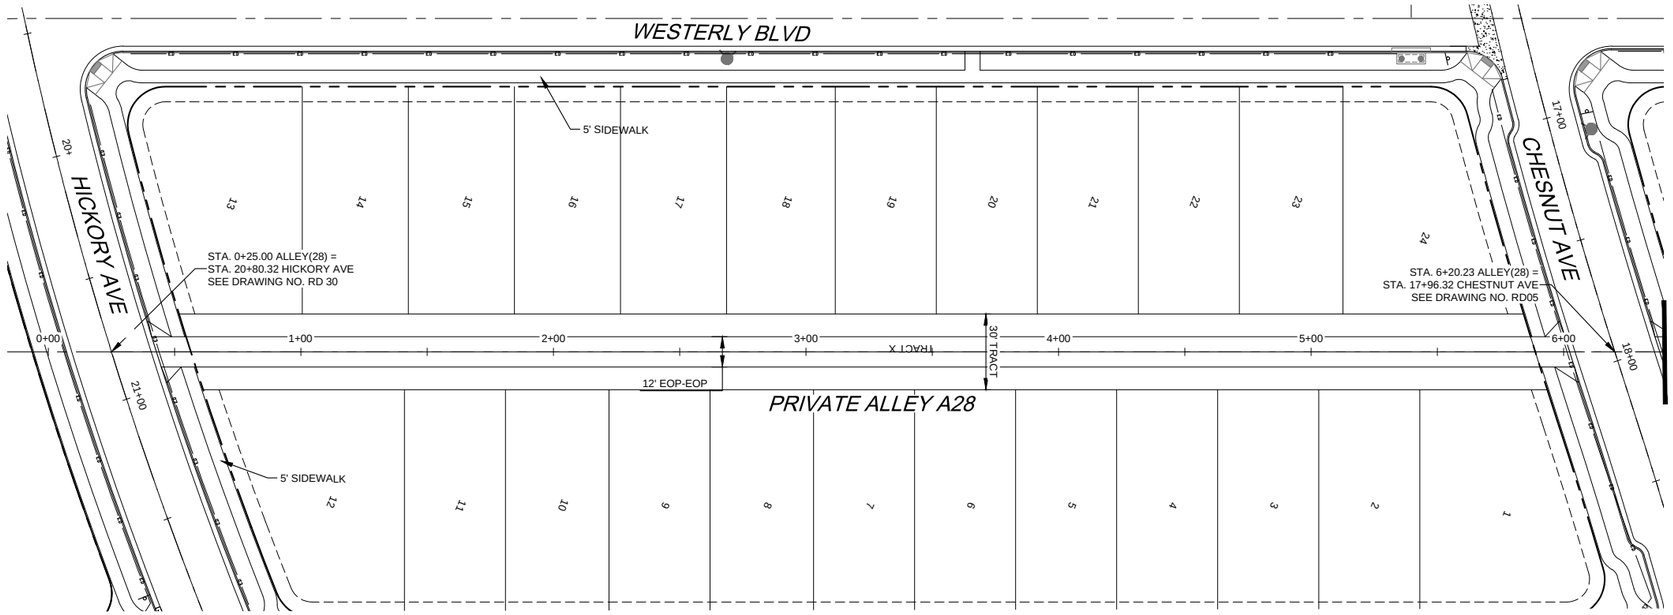

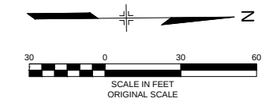
## PRIVATE ALLEY A28

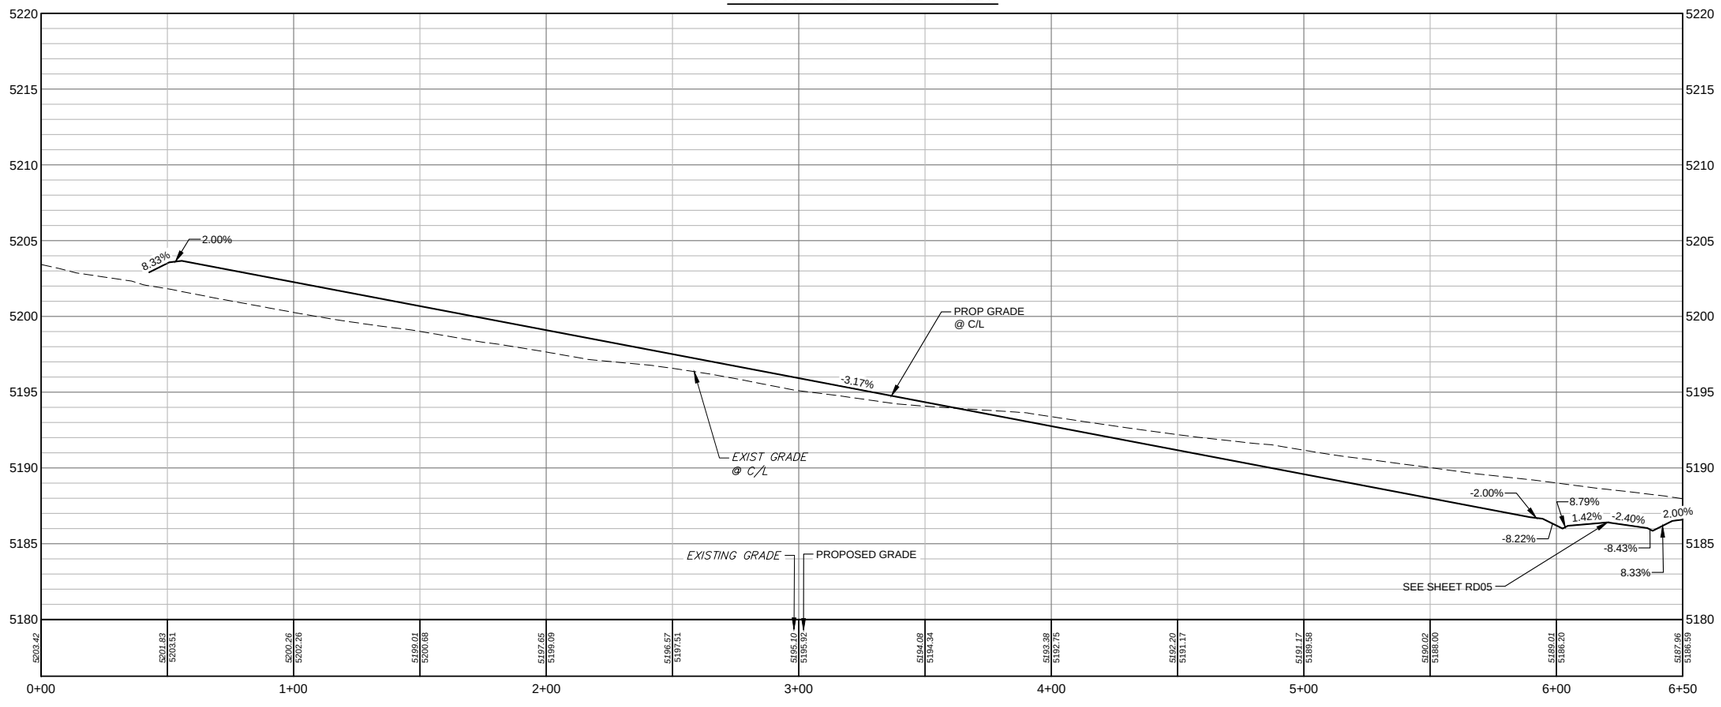



| REFERENCE DRAWINGS |
|---|
| X-994-PP-WATR |
| X-994-PP-Plat |
| X-994-PP-Road |
| X-994-PP-STRM |
| X-994-BRDR |
| cp-site-pa-8 |
| 20base |
| X-994-PH1-KeyMap |
| X-994-PDP-KeyMap |

| No. | DATE | DESCRIPTION | BY |
|---|---|---|---|
| | | REVISIONS | |

COMPUTER FILE MANAGEMENT

FILE NAME: R:\18.994.001 (Dearmin Swink)\Dwg\Construction Plans\Westerly Phase 1\PH1 ROAD\PA10 - Copy.dwg
CTB FILE: ----
PLOT DATE: 12/3/2020 4:30 PM
THIS DRAWING IS CURRENT AS OF PLOT DATE AND MAY BE SUBJECT TO CHANGE.

SHEET KEY

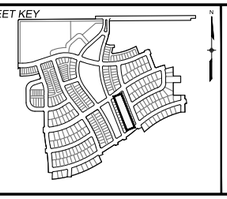

MUNICIPALITY:

PREPARED BY:

Matrix
Excellence by Design

SEAL

FOR AND ON BEHALF OF
MATRIX DESIGN GROUP, INC.
PROJECT No. 18.994.001

# WESTERLY FILING 1


TOWN OF ERIE
CONSTRUCTION DOCUMENTS


PRIVATE ALLEY A28
PLAN & PLOT

| | | | | | |
|---|---|---|---|---|---|
| DESIGNED BY: | RPS | SCALE | | DATE ISSUED: | DECEMBER 2020 |
| DRAWN BY: | JBH | HORIZ. | 1" = 30' | | |
| CHECKED BY: | PDC | VERT. | 1" = 5' | SHEET | 78 OF 239 |


DRAWING No. PA08

811
Know what's **below.**
**Call** before you dig.

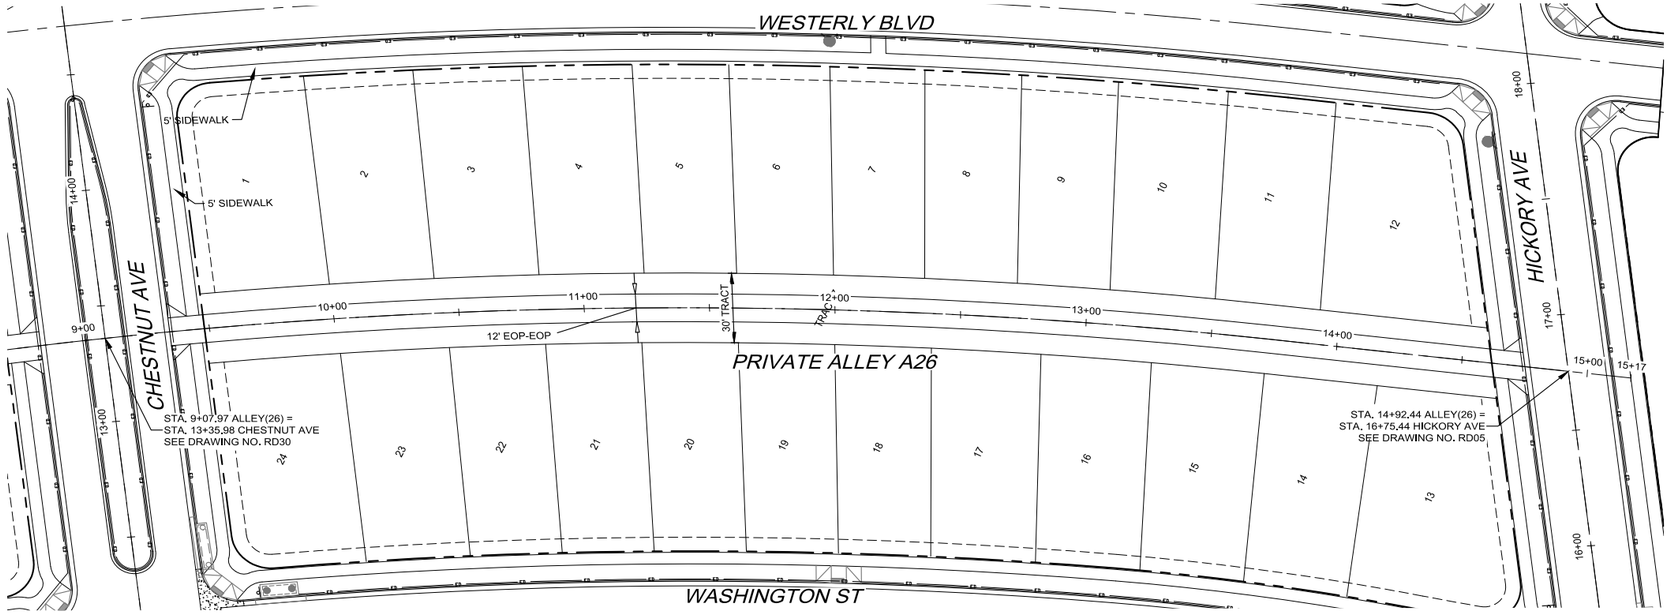

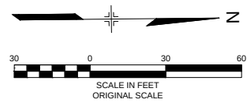
## PRIVATE ALLEY A26

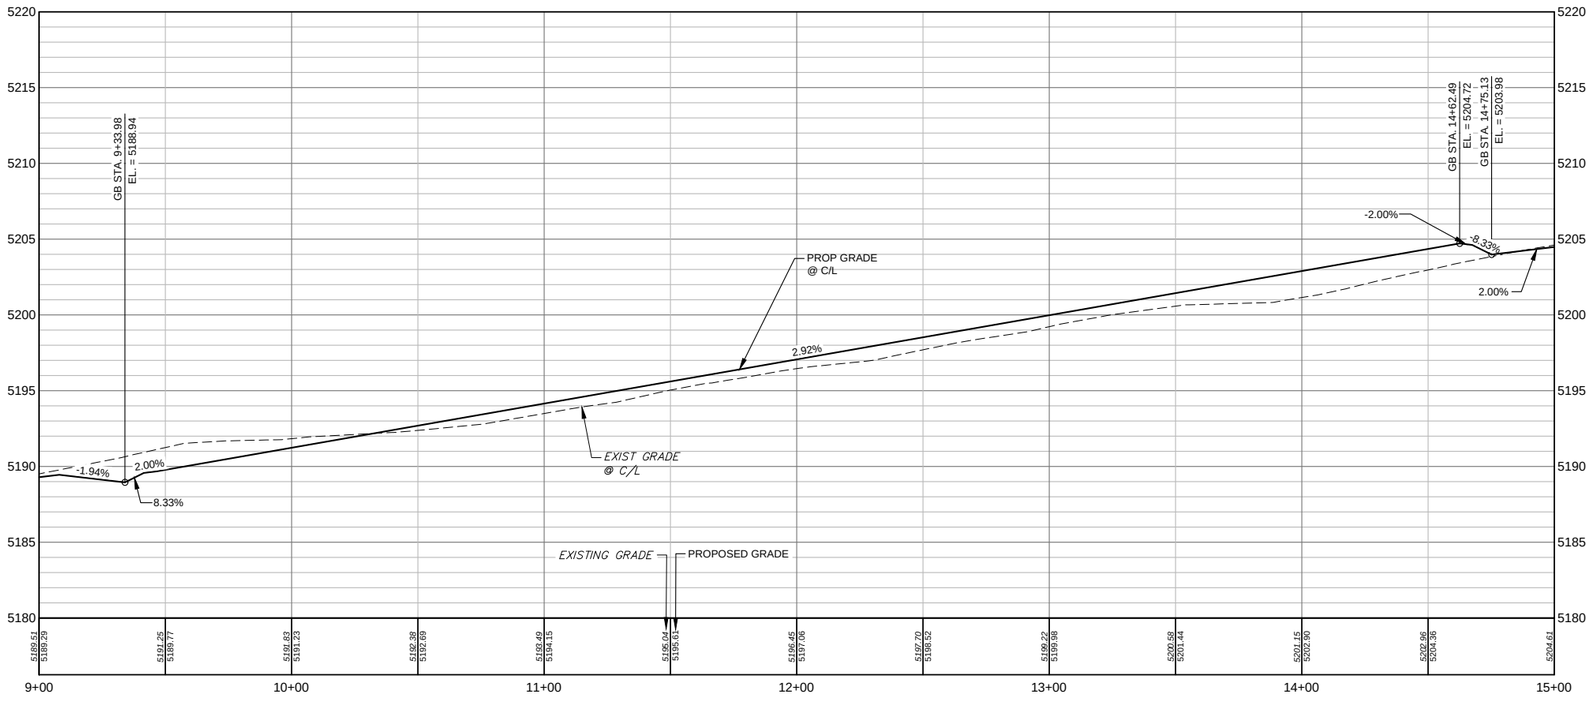



| REFERENCE DRAWINGS |
|---|
| X-994-PP-WATR |
| X-994-PP-Plat |
| X-994-PP-Road |
| X-994-PP-STRM |
| X-994-BRDR |
| cp-site-pa-8 |
| 20base |
| X-994-PH1-KeyMap |
| X-994-PDP-KeyMap |

| No. | DATE | DESCRIPTION | BY |
|---|---|---|---|
| | | REVISIONS | |

COMPUTER FILE MANAGEMENT

FILE NAME: R:\18.994.001 (Dearmin Swink)\Dwg\Construction Plans\Westerly Phase 1\PH1 ROAD\PA10 - Copy.dwg
CTB FILE: ----
PLOT DATE: 12/3/2020 4:30 PM
THIS DRAWING IS CURRENT AS OF PLOT DATE AND MAY BE SUBJECT TO CHANGE.

SHEET KEY

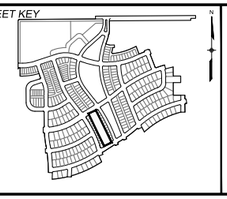

MUNICIPALITY:

PREPARED BY:
Matrix
Excellence by Design

SEAL

FOR AND ON BEHALF OF
MATRIX DESIGN GROUP, INC.
PROJECT No. 18.994.001

# WESTERLY FILING 1


TOWN OF ERIE
CONSTRUCTION DOCUMENTS

PRIVATE ALLEY A26
PLAN & PROFILES

| | | | | | |
|---|---|---|---|---|---|
| DESIGNED BY: | RPS | SCALE | | DATE ISSUED: | DECEMBER 2020 |
| DRAWN BY: | JBH | HORIZ. | 1" = 30' | | |
| CHECKED BY: | PDC | VERT. | 1" = 5' | SHEET | 79 OF 239 |

DRAWING No. PA09

811
Know what's **below.**
**Call** before you dig.

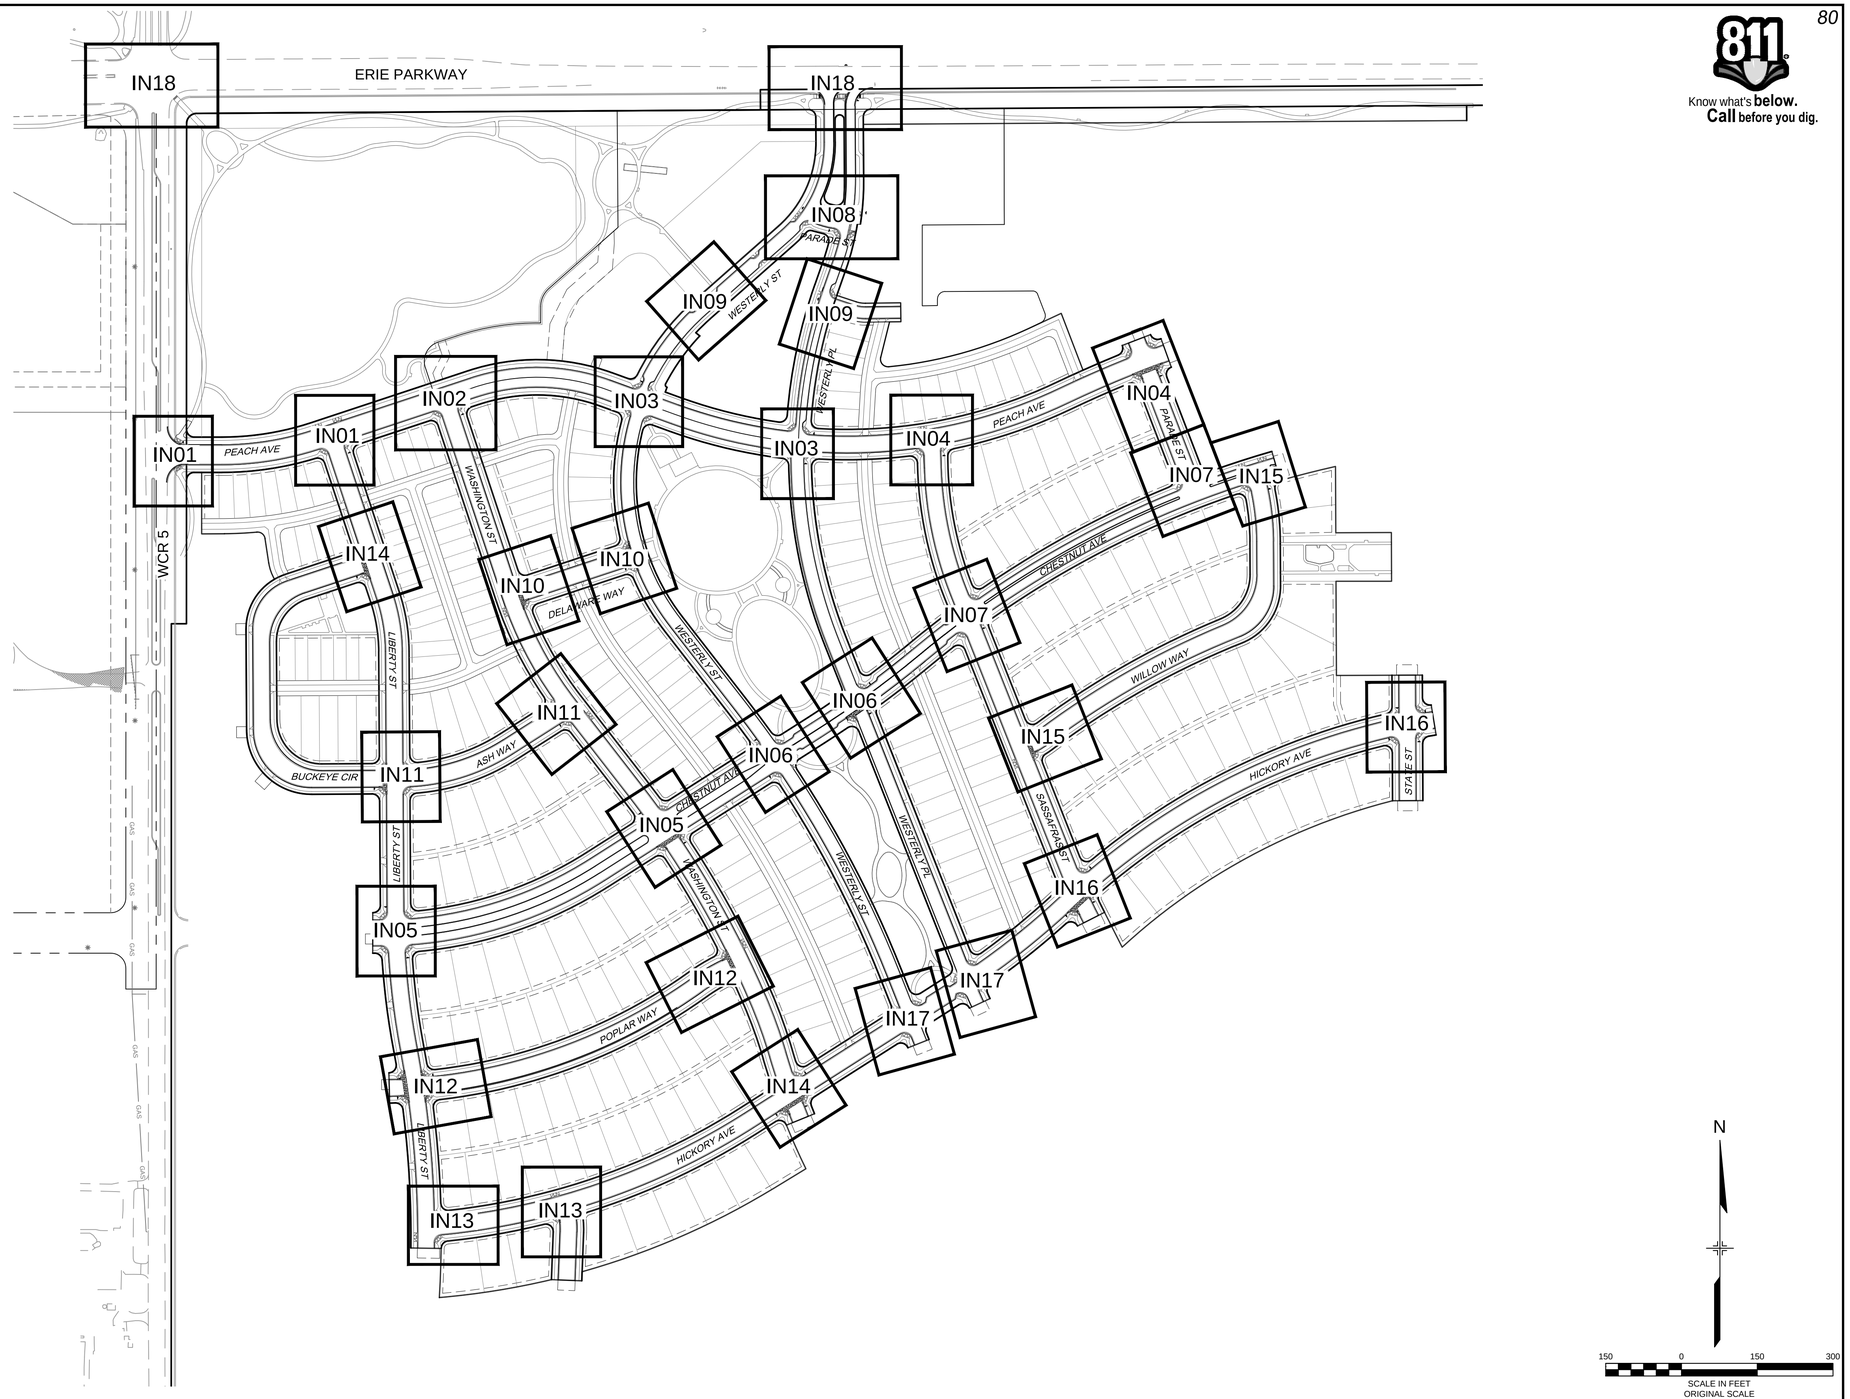


N

150 0 150 300

SCALE IN FEET
ORIGINAL SCALE

REFERENCE DRAWINGS

X-994-PP-Road
X-994-PP-SAN
X-994-BRDR
X-994-EX-SITE
X-994-PP-Plat
cp-site-pa-8
20base
X-994-PH1-KeyMap
X-994-PDP-KeyMap

| No. | DATE | DESCRIPTION | BY |
|---|---|---|---|

REVISIONS

COMPUTER FILE MANAGEMENT

FILE NAME: r:\18.994.001 (dearmin swink)\Dwg\construction plans\westerly phase 1\PH1 ROAD\PH1 - INX1.dwg
CTB FILE: ----
PLOT DATE: 12/3/2020 7:07 PM
THIS DRAWING IS CURRENT AS OF PLOT DATE AND MAY BE SUBJECT TO CHANGE.

MUNICIPALITY:

TOWN OF ERIE 1874

PREPARED FOR:

WESTERLY

PREPARED BY:

Matrix
Excellence by Design

SEAL

FOR AND ON BEHALF OF
MATRIX DESIGN GROUP, INC.
PROJECT No. 18.994.001


# WESTERLY FILING 1

TOWN OF ERIE
CONSTRUCTION DOCUMENTS


## INTERSECTION INDEX PLAN

| | | | | | |
|---|---|---|---|---|---|
| DESIGNED BY: | RPS | SCALE | DATE ISSUED: | DECEMBER 2020 | DRAWING No. |
| DRAWN BY: | CAG | HORIZ. 1" = 150' | | | |
| CHECKED BY: | PDC | VERT. N/A | SHEET | 80 OF 239 | INX1 |

Know what's **below.** **Call** before you dig.

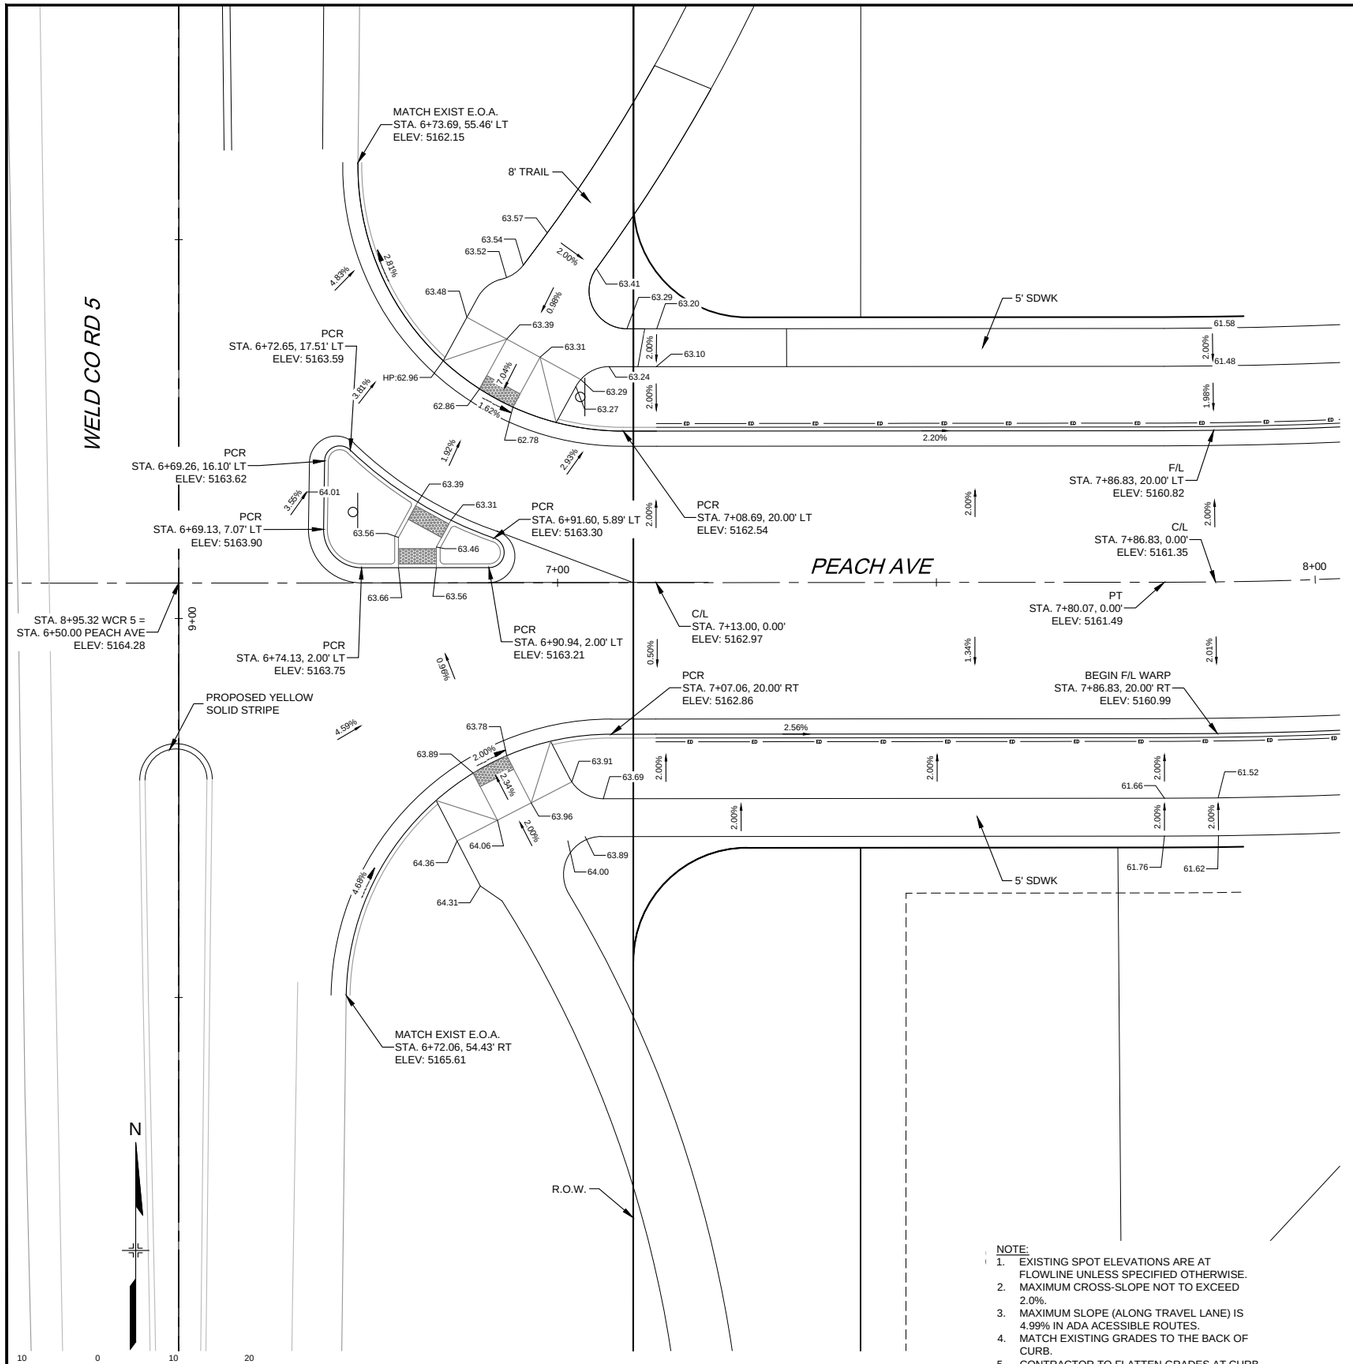


NOTE:
1. EXISTING SPOT ELEVATIONS ARE AT FLOWLINE UNLESS SPECIFIED OTHERWISE.
2. MAXIMUM CROSS-SLOPE NOT TO EXCEED 2.0%.
3. MAXIMUM SLOPE (ALONG TRAVEL LANE) IS 4.99% IN ADA ACESSIBLE ROUTES.
4. MATCH EXISTING GRADES TO THE BACK OF CURB.
5. CONTRACTOR TO FLATTEN GRADES AT CURB RAMP, NOT TO EXCEED 4.99%.

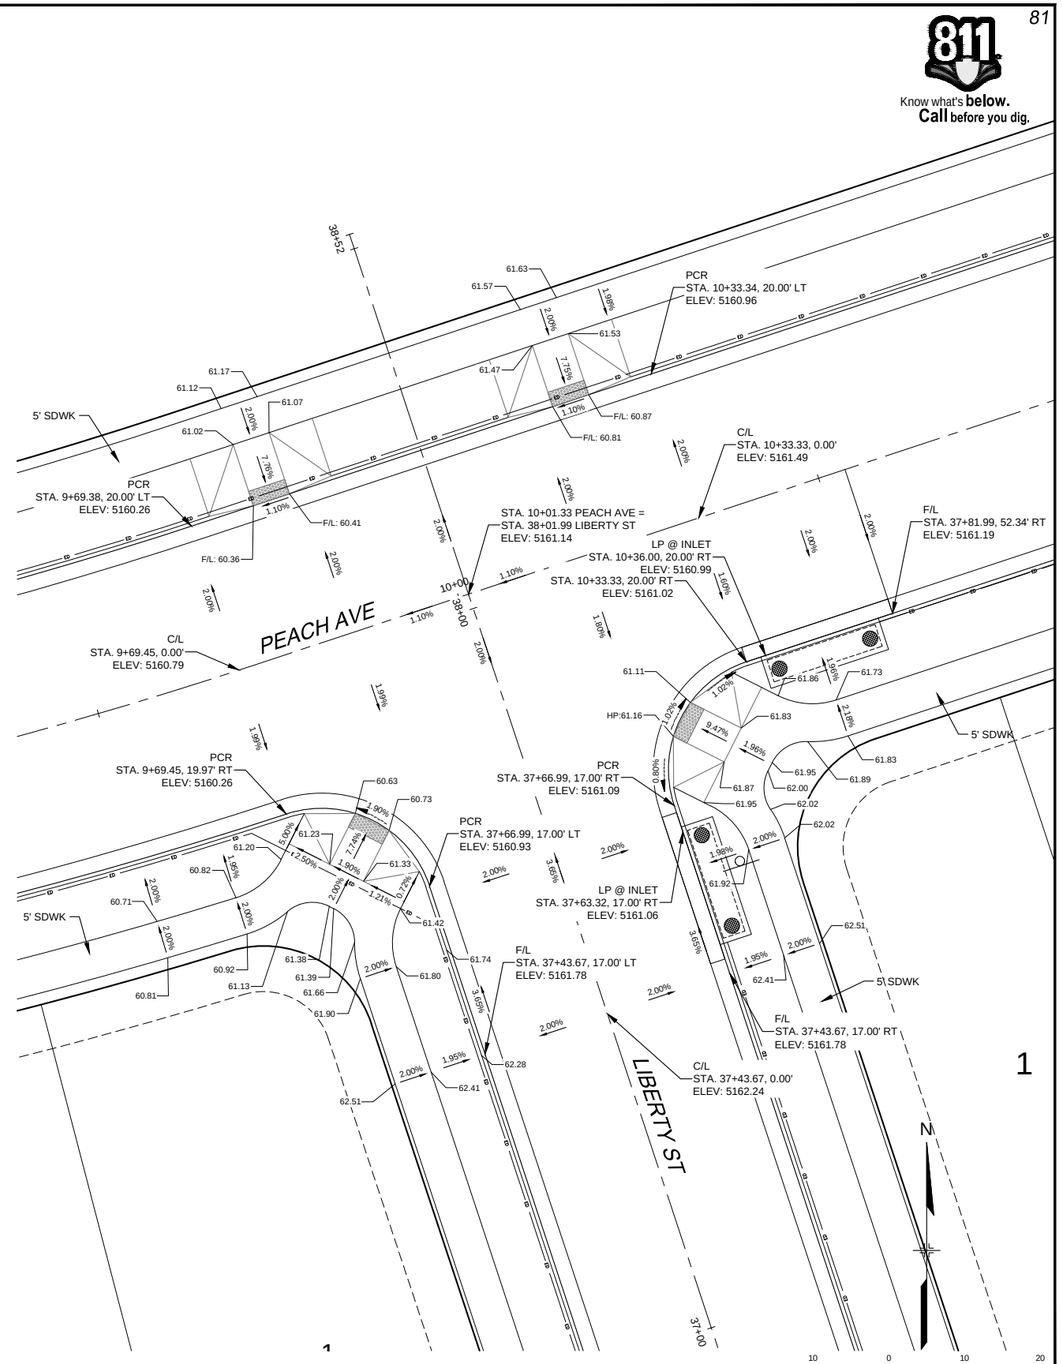


1


| REFERENCE DRAWINGS |
|---|
| X-994-BRDR |
| X-994-PP-ST6M |
| X-994-PP-Plat |
| X-994-PP-Road |
| X-994-EX-SITE |
| cp-site-pa-8 |
| X-994-PH1-KeyMap |
| X-994-PDP-KeyMap |
| 20base |

| No. | DATE | DESCRIPTION | BY |
|---|---|---|---|
| | | REVISIONS | |

COMPUTER FILE MANAGEMENT

FILE NAME: R:\18.994.001 (Dearmin Swink)\Dwg\Construction Plans\Westerly Phase 1\PH1 ROAD\IN01.dwg
CTB FILE: ----
PLOT DATE: 12/3/2020 6:55 PM
THIS DRAWING IS CURRENT AS OF PLOT DATE AND MAY BE SUBJECT TO CHANGE.

SHEET KEY

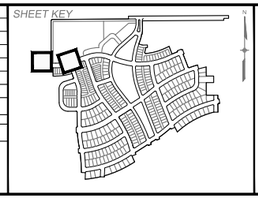

MUNICIPALITY: TOWN OF ERIE 1874

PREPARED FOR: WESTERLY ERIE · COLO

PREPARED BY: Matrix Excellence by Design

SEAL

FOR AND ON BEHALF OF MATRIX DESIGN GROUP, INC.
PROJECT No. 18.994.001


# WESTERLY FILING 1

TOWN OF ERIE
CONSTRUCTION DOCUMENTS


## INTERSECTION DETAILS

| | | | | | |
|---|---|---|---|---|---|
| DESIGNED BY: | RPS | SCALE | | DATE ISSUED: DECEMBER 2020 | DRAWING No. |
| DRAWN BY: | CAG | HORIZ. | 1" = 10' | SHEET 81 OF 239 | IN01 |
| CHECKED BY: | PDC | VERT. | N/A | | |

811
Know what's **below.**
**Call** before you dig.

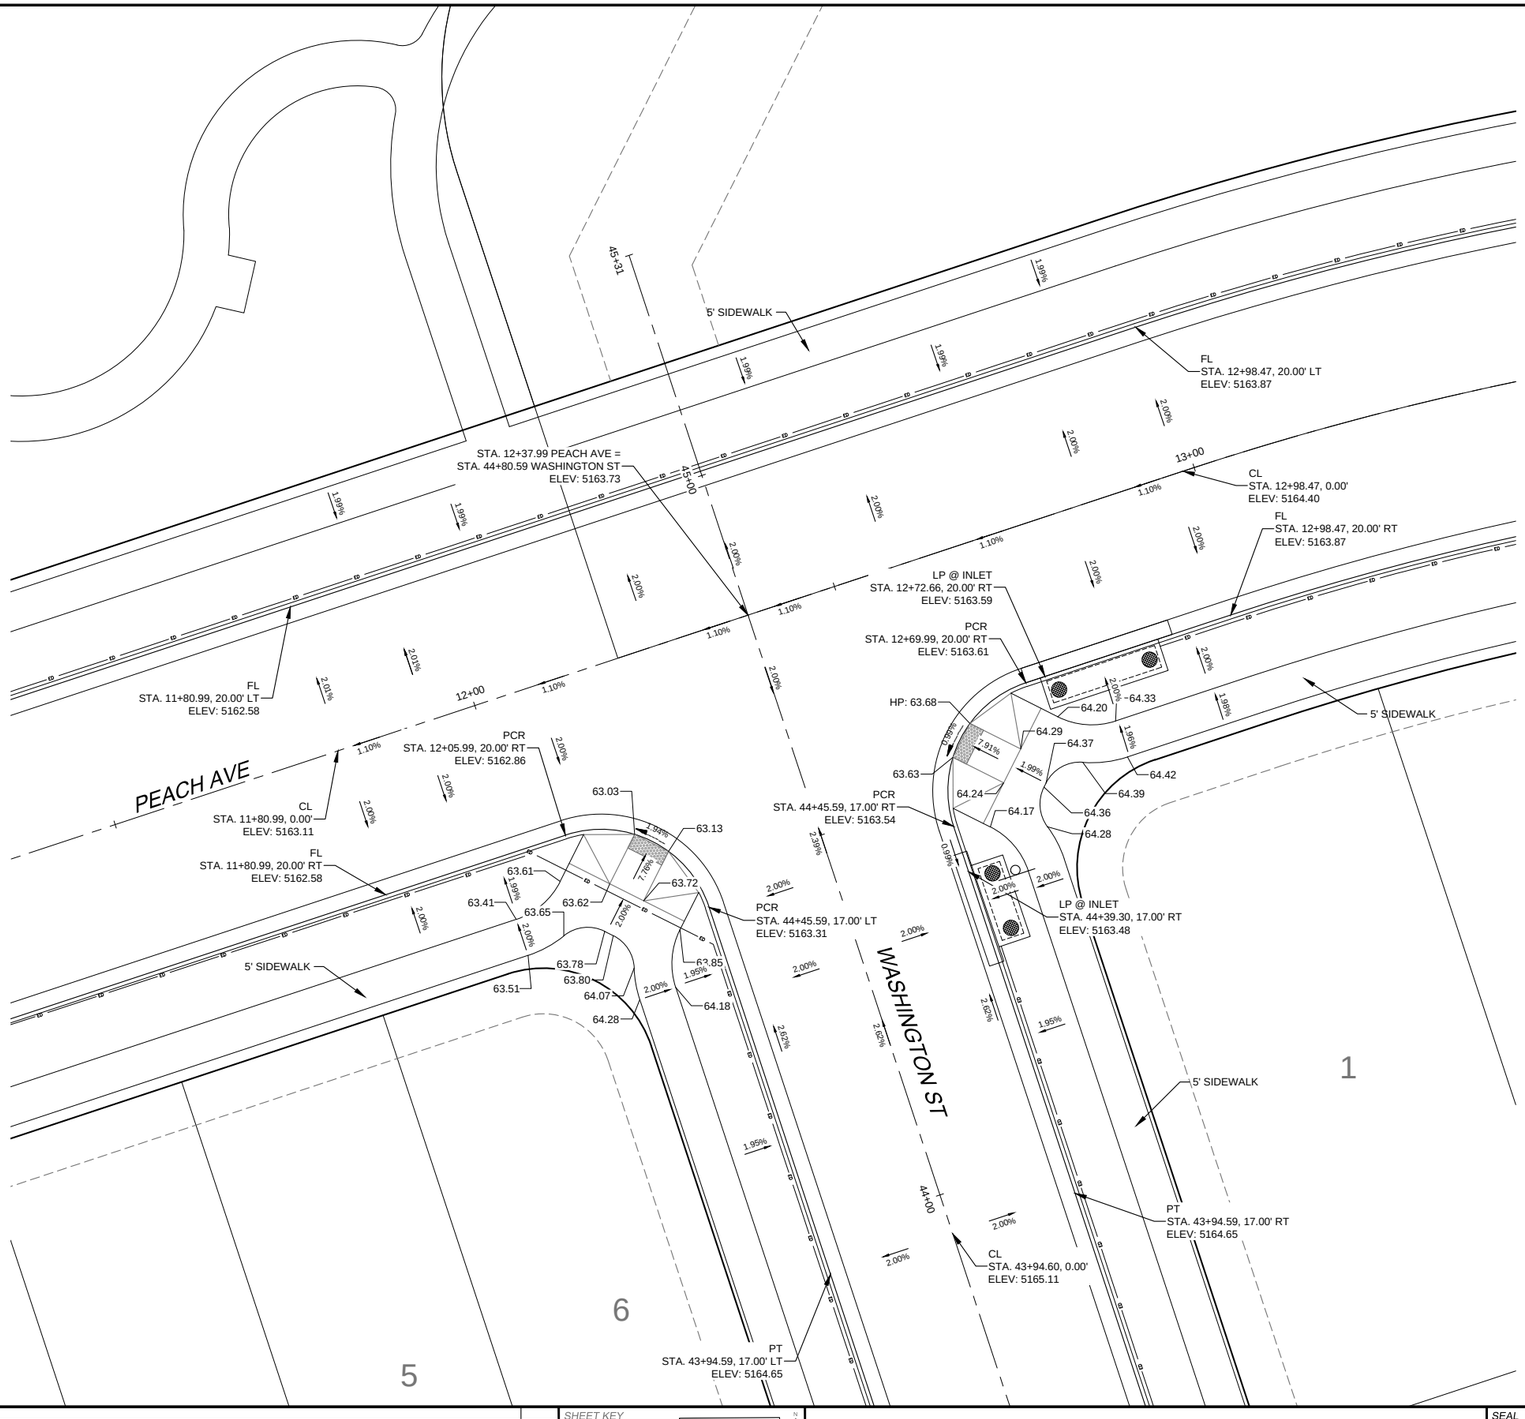


NOTE:
1. EXISTING SPOT ELEVATIONS ARE AT FLOWLINE UNLESS SPECIFIED OTHERWISE.
2. MAXIMUM CROSS-SLOPE NOT TO EXCEED 2.0%.
3. MAXIMUM SLOPE (ALONG TRAVEL LANE) IS 4.99% IN ADA ACESSIBLE ROUTES.
4. MATCH EXISTING GRADES TO THE BACK OF CURB.
5. CONTRACTOR TO FLATTEN GRADES AT CURB RAMP, NOT TO EXCEED 4.99%.

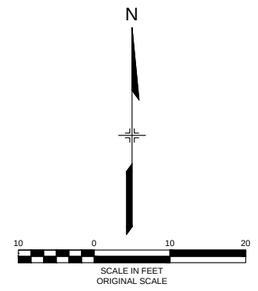


REFERENCE DRAWINGS


X-994-BRDR
X-994-PP-STRM
X-994-PP-Plat
X-994-PP-Road
X-994-PH1-KeyMap
X-994-PDP-KeyMap
cp-site-pa-8
20base
x-994-pp-watr

| No. | DATE | DESCRIPTION | BY |
|---|---|---|---|
| | | REVISIONS | |

COMPUTER FILE MANAGEMENT

FILE NAME: R:\18.994.001 (Dearmin Swink)\Dwg\Construction Plans\Westerly Phase 1\PH1 ROAD\IN02.dwg
CTB FILE: ----
PLOT DATE: 12/3/2020 6:56 PM
THIS DRAWING IS CURRENT AS OF PLOT DATE AND MAY BE SUBJECT TO CHANGE.

SHEET KEY

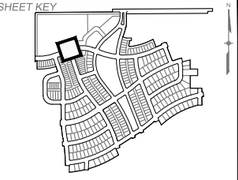

MUNICIPALITY:
TOWN OF ERIE
1874

PREPARED FOR:
WESTERLY
ERIE · COLO

PREPARED BY:
Matrix
Excellence by Design

SEAL

FOR AND ON BEHALF OF
MATRIX DESIGN GROUP, INC.
PROJECT No. 18.994.001

# WESTERLY FILING 1


TOWN OF ERIE
CONSTRUCTION DOCUMENTS

## INTERSECTION DETAILS

| | | | | | |
|---|---|---|---|---|---|
| DESIGNED BY: | RPS | SCALE | | DATE ISSUED: | DECEMBER 2020 |
| DRAWN BY: | CAG | HORIZ. | 1" = 10' | | |
| CHECKED BY: | PDC | VERT. | N/A | SHEET | 82 OF 239 |


DRAWING No.
IN02

811 Know what's **below.** **Call** before you dig.

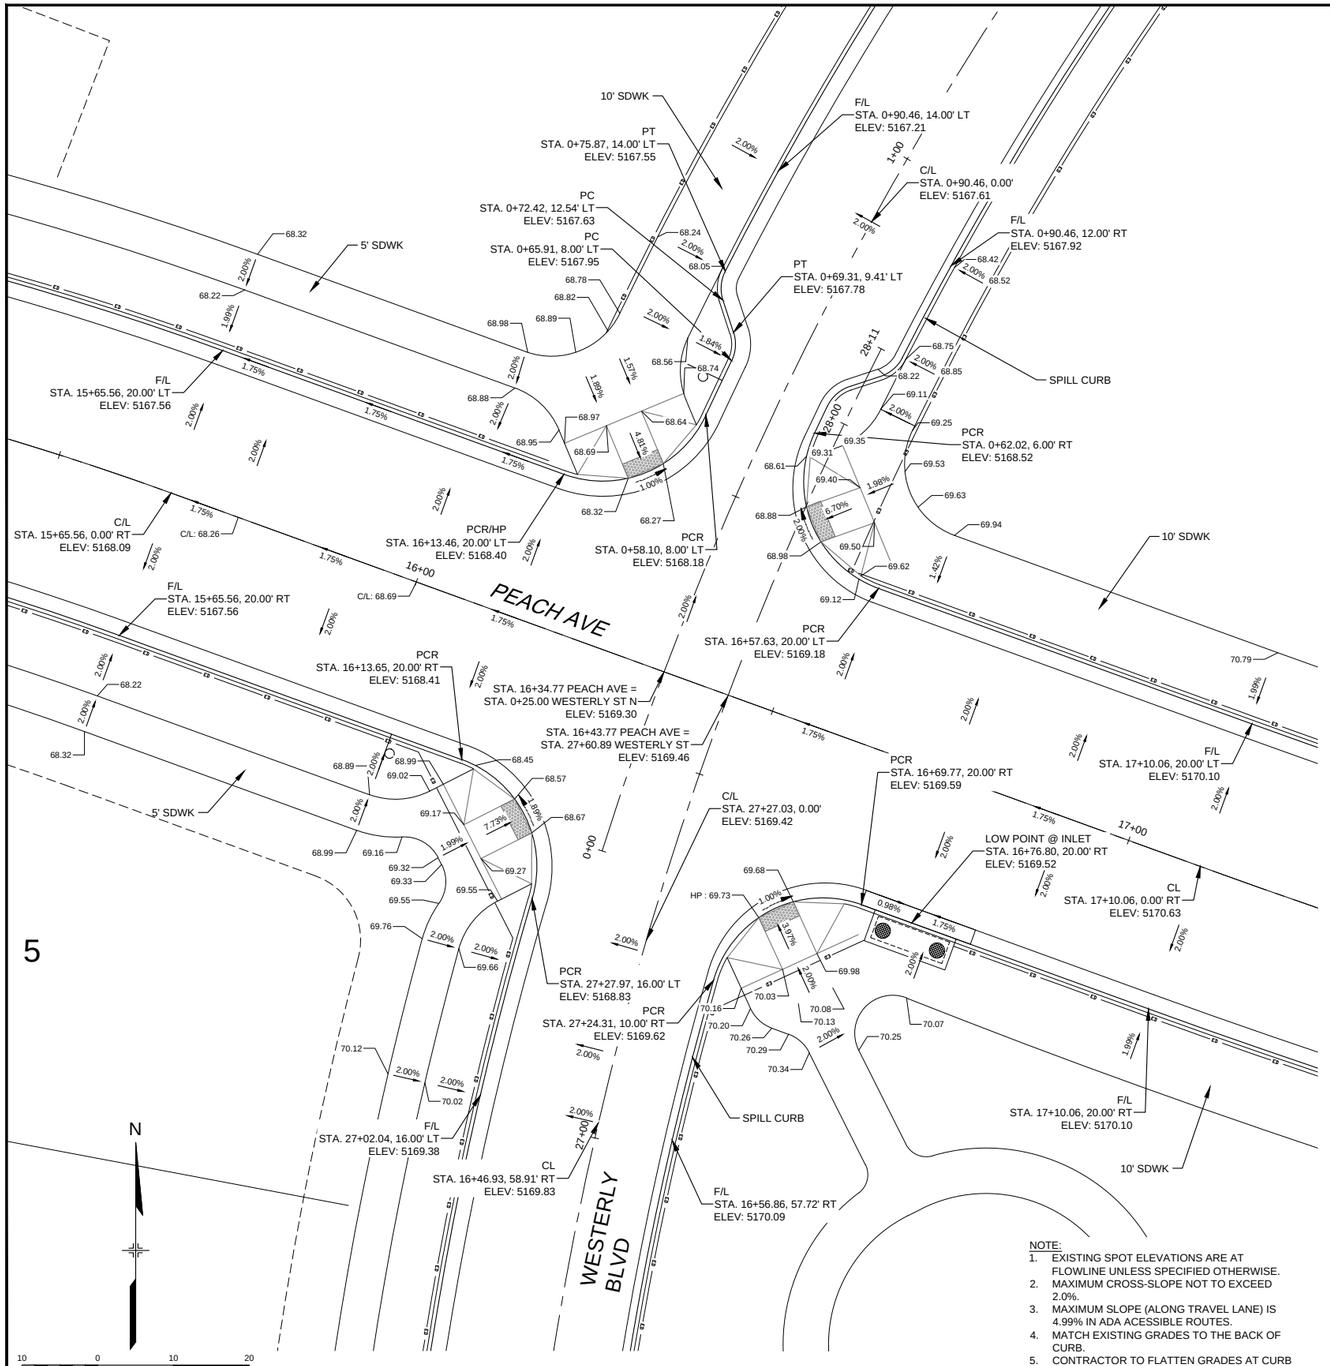


5

NOTE:
1. EXISTING SPOT ELEVATIONS ARE AT FLOWLINE UNLESS SPECIFIED OTHERWISE.
2. MAXIMUM CROSS-SLOPE NOT TO EXCEED 2.0%.
3. MAXIMUM SLOPE (ALONG TRAVEL LANE) IS 4.99% IN ADA ACESSIBLE ROUTES.
4. MATCH EXISTING GRADES TO THE BACK OF CURB.
5. CONTRACTOR TO FLATTEN GRADES AT CURB RAMP, NOT TO EXCEED 4.99%.

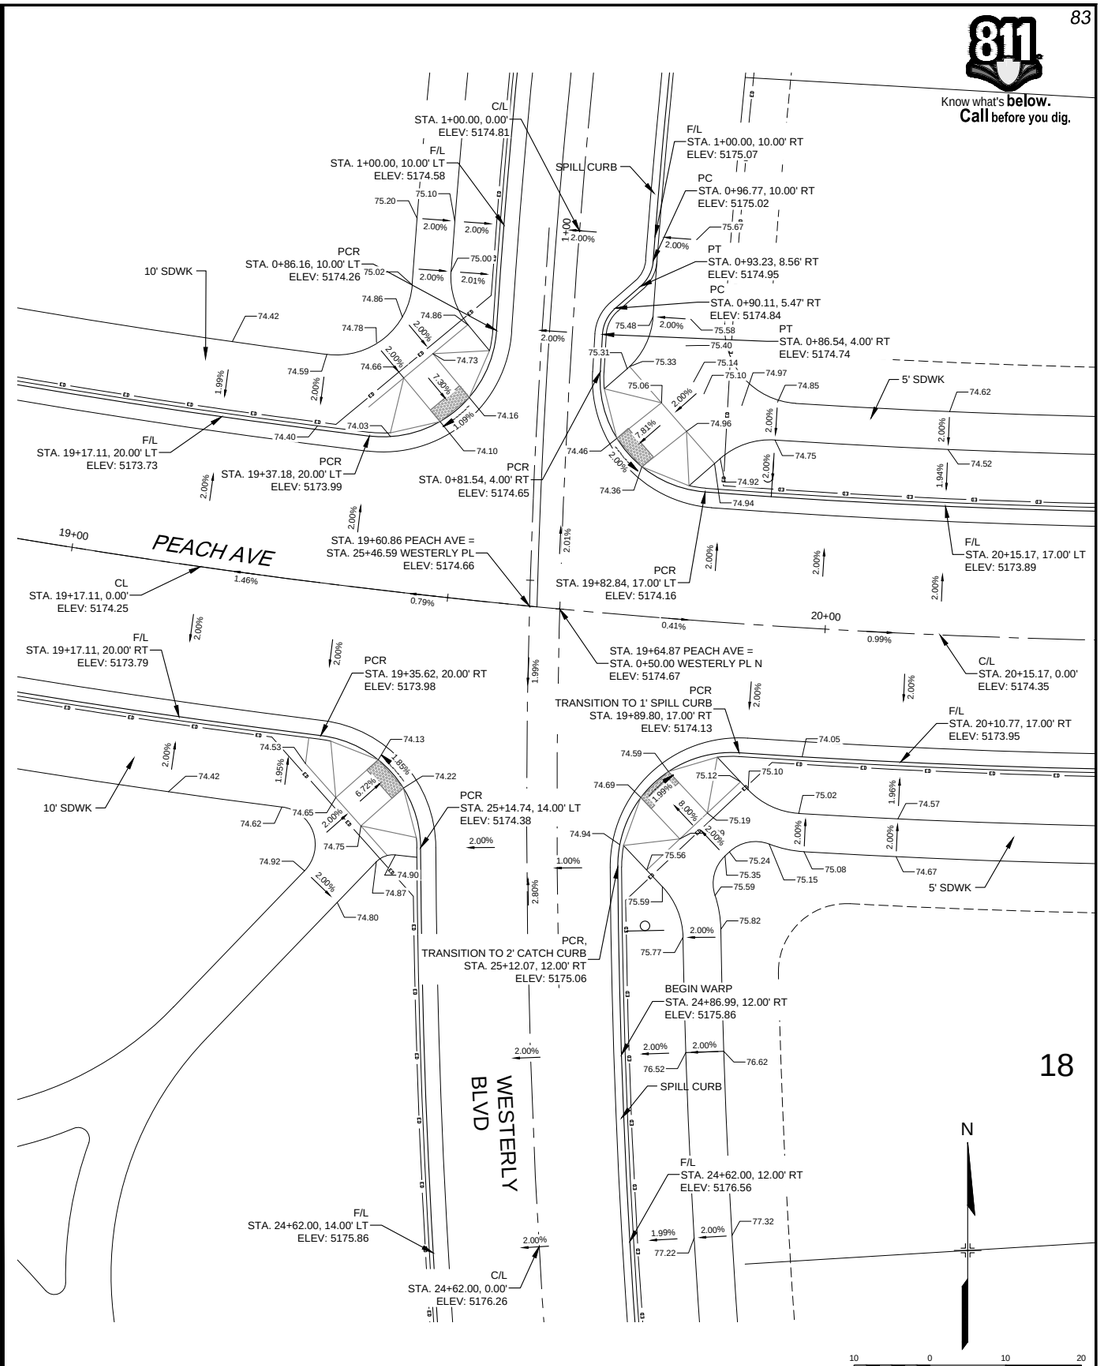


18


| REFERENCE DRAWINGS |
|---|
| X-994-BRDR |
| X-994-PP-STRM |
| X-994-PP-Plat |
| X-994-PP-Road |
| cp-site-pa-8 |
| X-994-PH1-KeyMap |
| X-994-PDP-KeyMap |
| 20base |

| No. | DATE | DESCRIPTION | BY |
|---|---|---|---|
| | | REVISIONS | |

COMPUTER FILE MANAGEMENT

FILE NAME: R:\18.994.001 (Dearmin Swink)\Dwg\Construction Plans\Westerly Phase 1\PH1 ROAD\IN03.dwg
CTB FILE: ---
PLOT DATE: 12/3/2020 6:57 PM
THIS DRAWING IS CURRENT AS OF PLOT DATE AND MAY BE SUBJECT TO CHANGE.

SHEET KEY

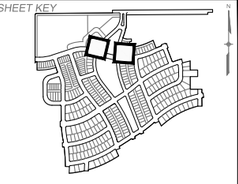

MUNICIPALITY: TOWN OF ERIE 1874

PREPARED FOR: WESTERLY ERIE · COLO

PREPARED BY: Matrix Excellence by Design

SEAL

FOR AND ON BEHALF OF MATRIX DESIGN GROUP, INC.
PROJECT No. 18.994.001

# WESTERLY FILING 1


TOWN OF ERIE
CONSTRUCTION DOCUMENTS

## INTERSECTION DETAILS


| | | | |
|---|---|---|---|
| DESIGNED BY: | RPS | SCALE | |
| DRAWN BY: | CAG | HORIZ. | 1" = 10' |
| CHECKED BY: | PDC | VERT. | N/A |

DATE ISSUED: DECEMBER 2020
SHEET 83 OF 239
DRAWING No. IN03

811
Know what's **below.**
**Call** before you dig.

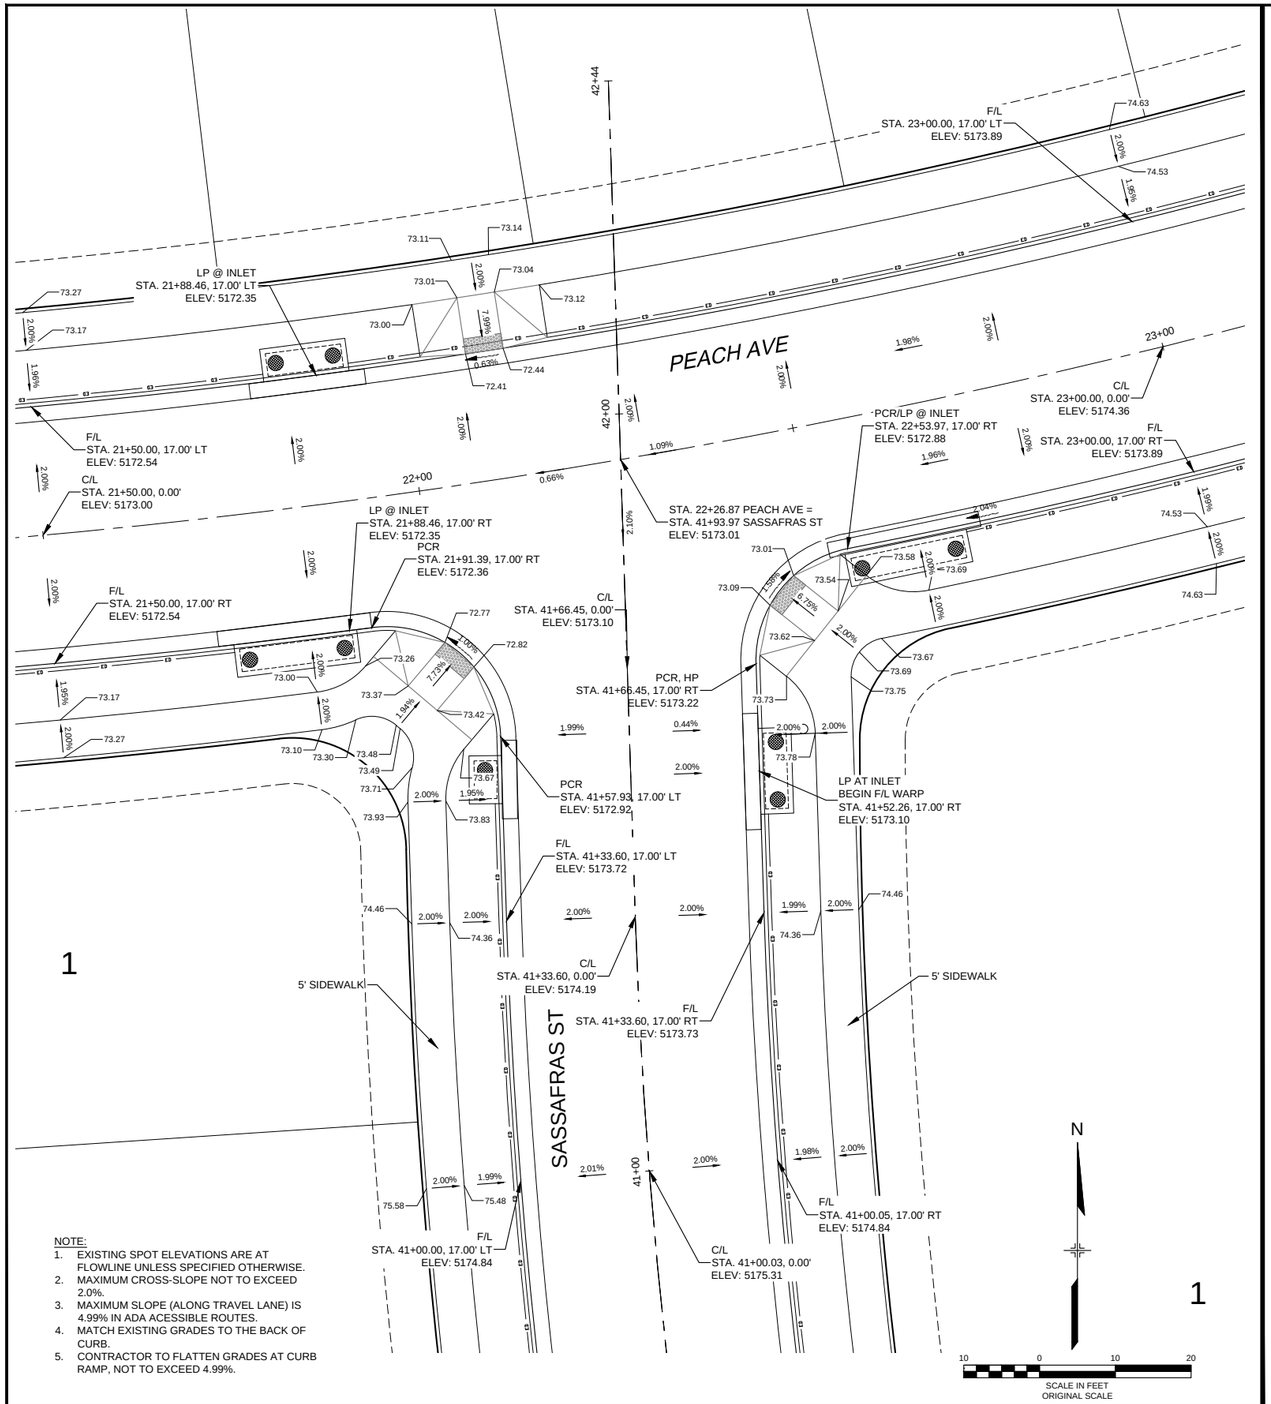


NOTE:
1. EXISTING SPOT ELEVATIONS ARE AT FLOWLINE UNLESS SPECIFIED OTHERWISE.
2. MAXIMUM CROSS-SLOPE NOT TO EXCEED 2.0%.
3. MAXIMUM SLOPE (ALONG TRAVEL LANE) IS 4.99% IN ADA ACESSIBLE ROUTES.
4. MATCH EXISTING GRADES TO THE BACK OF CURB.
5. CONTRACTOR TO FLATTEN GRADES AT CURB RAMP, NOT TO EXCEED 4.99%.

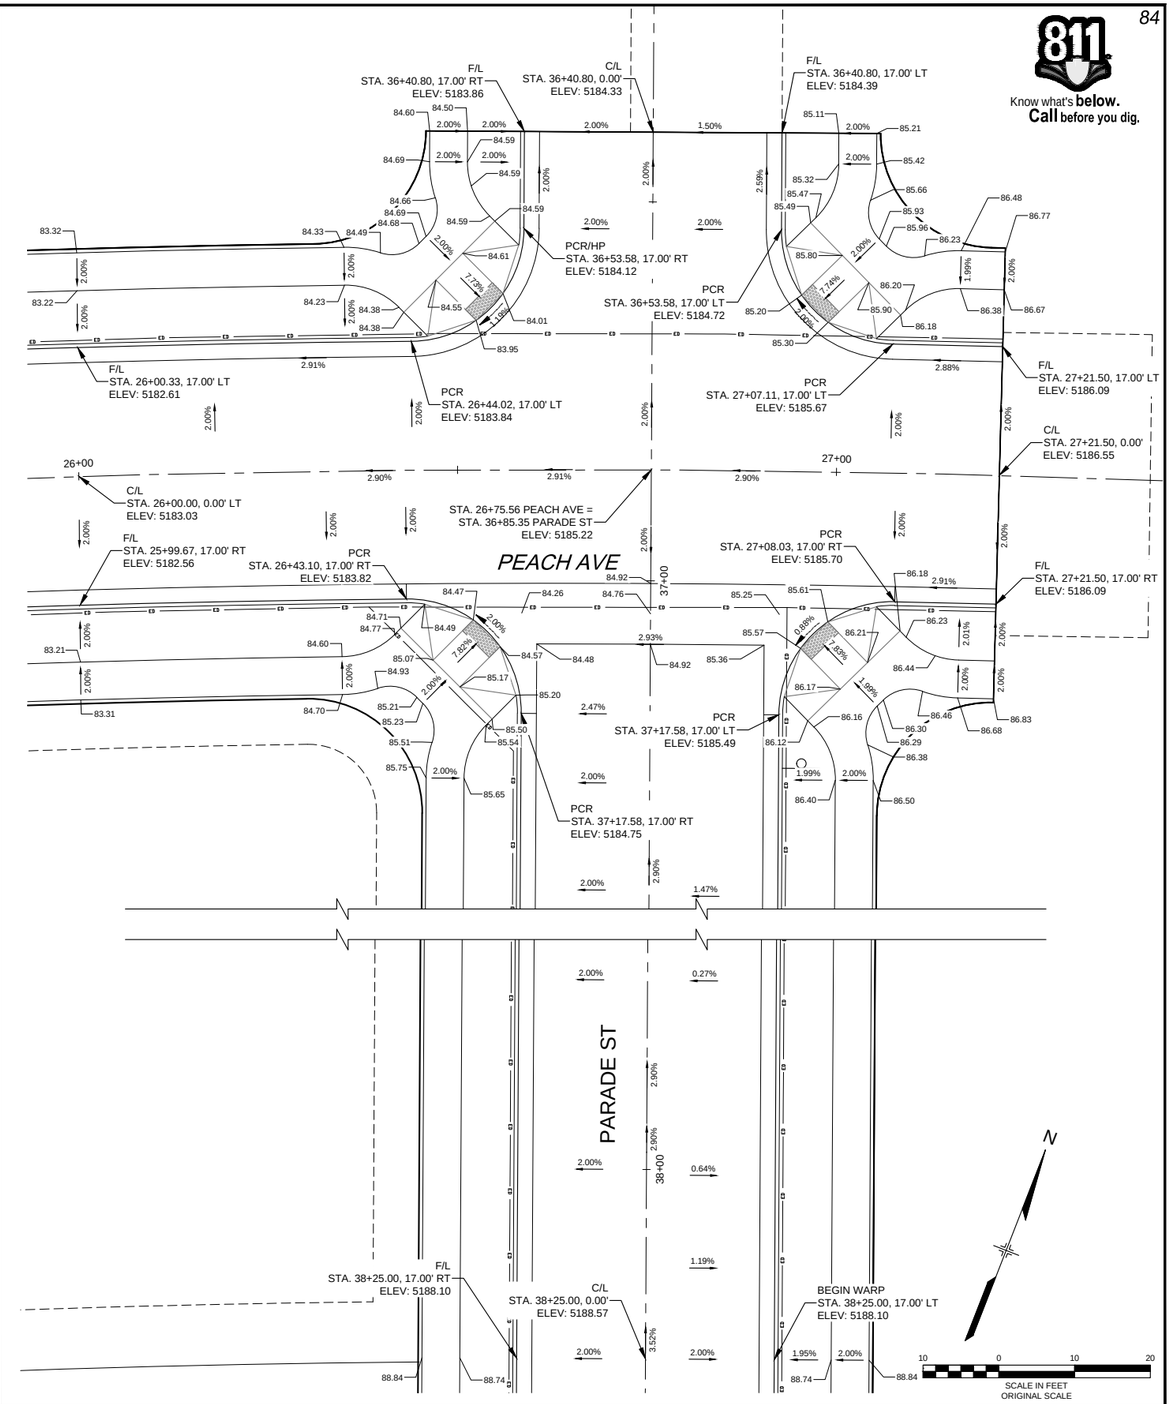


| REFERENCE DRAWINGS |
|---|
| X-994-BRDR |
| X-994-PP-STRM |
| X-994-PP-Plat |
| X-994-PP-Road |
| X-994-PH1-KeyMap |
| cp-site-pa-8 |
| 20base |
| X-994-PDP-KeyMap |


| No. | DATE | DESCRIPTION | BY |
|---|---|---|---|

REVISIONS

COMPUTER FILE MANAGEMENT

FILE NAME: R:\18.994.001 (Dearmin Swink)\Dwg\Construction Plans\Westerly Phase 1\PH1 ROAD\IN04.dwg
CTB FILE: ---
PLOT DATE: 12/3/2020 6:57 PM
THIS DRAWING IS CURRENT AS OF PLOT DATE AND MAY BE SUBJECT TO CHANGE.

SHEET KEY

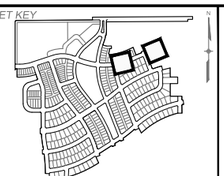

MUNICIPALITY: TOWN OF ERIE 1874

PREPARED FOR: WESTERLY ERIE · COLO

PREPARED BY: Matrix Excellence by Design

SEAL

FOR AND ON BEHALF OF MATRIX DESIGN GROUP, INC.
PROJECT No. 18.994.001


# WESTERLY FILING 1


TOWN OF ERIE
CONSTRUCTION DOCUMENTS

## INTERSECTION DETAILS

| DESIGNED BY: | SCALE | DATE ISSUED: DECEMBER 2020 | DRAWING No. |
|---|---|---|---|
| DRAWN BY: | HORIZ. 1" = 10' | | |
| CHECKED BY: PDC | VERT. N/A | SHEET 84 OF 239 | IN04 |

811
Know what's **below.**
**Call** before you dig.

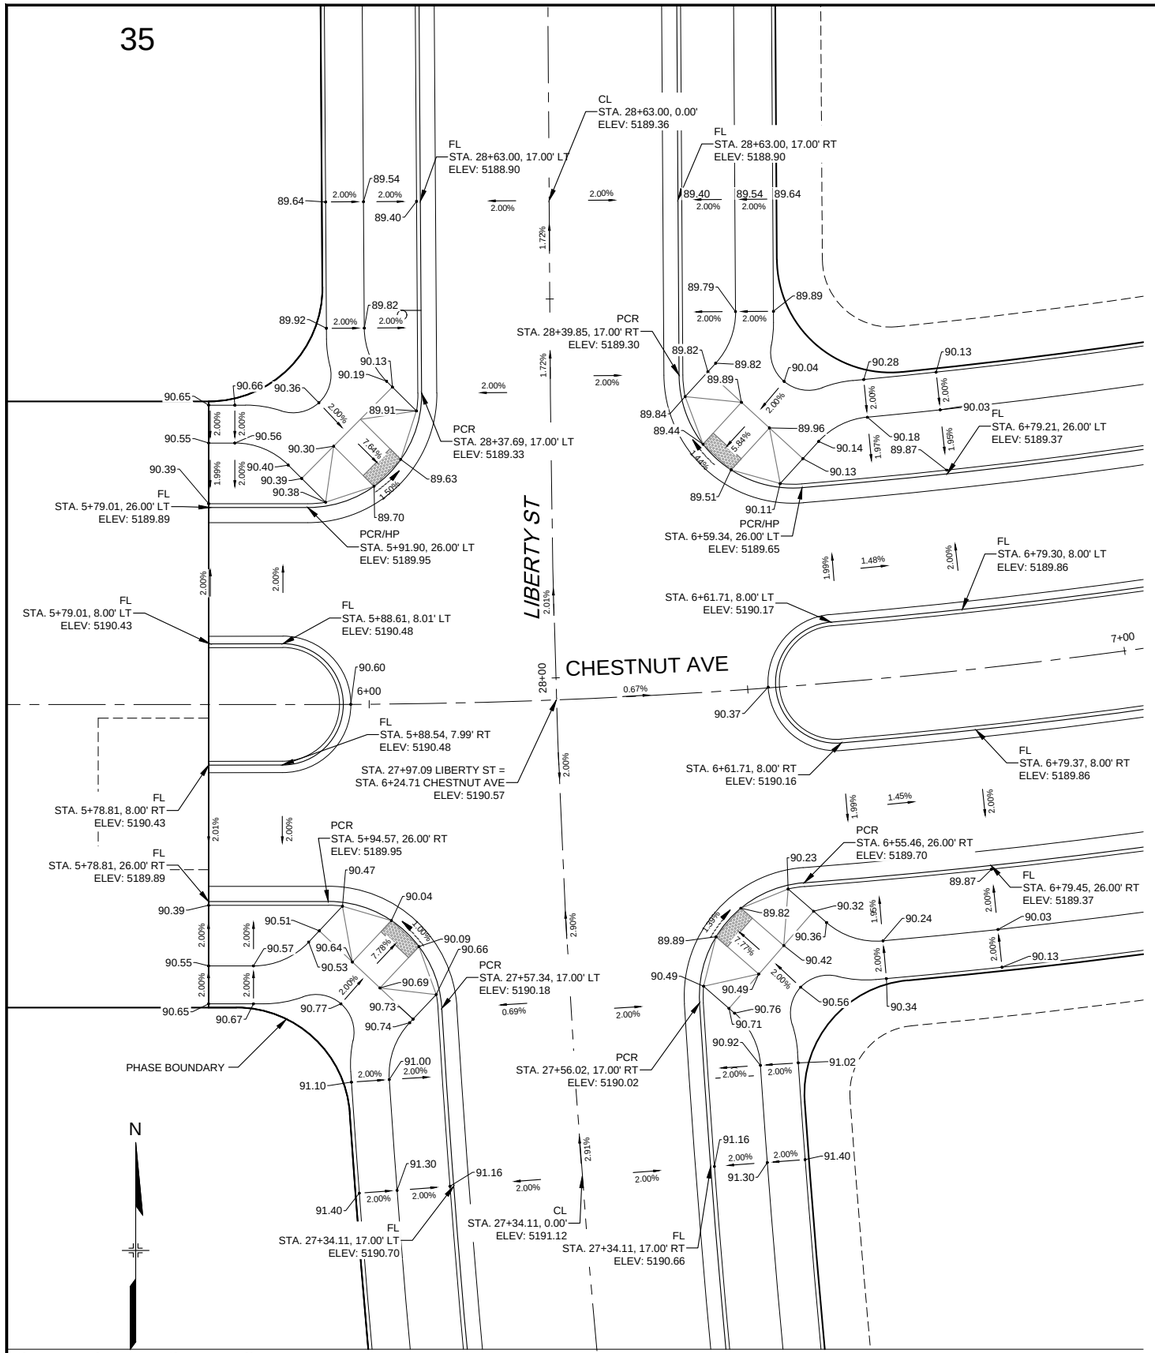

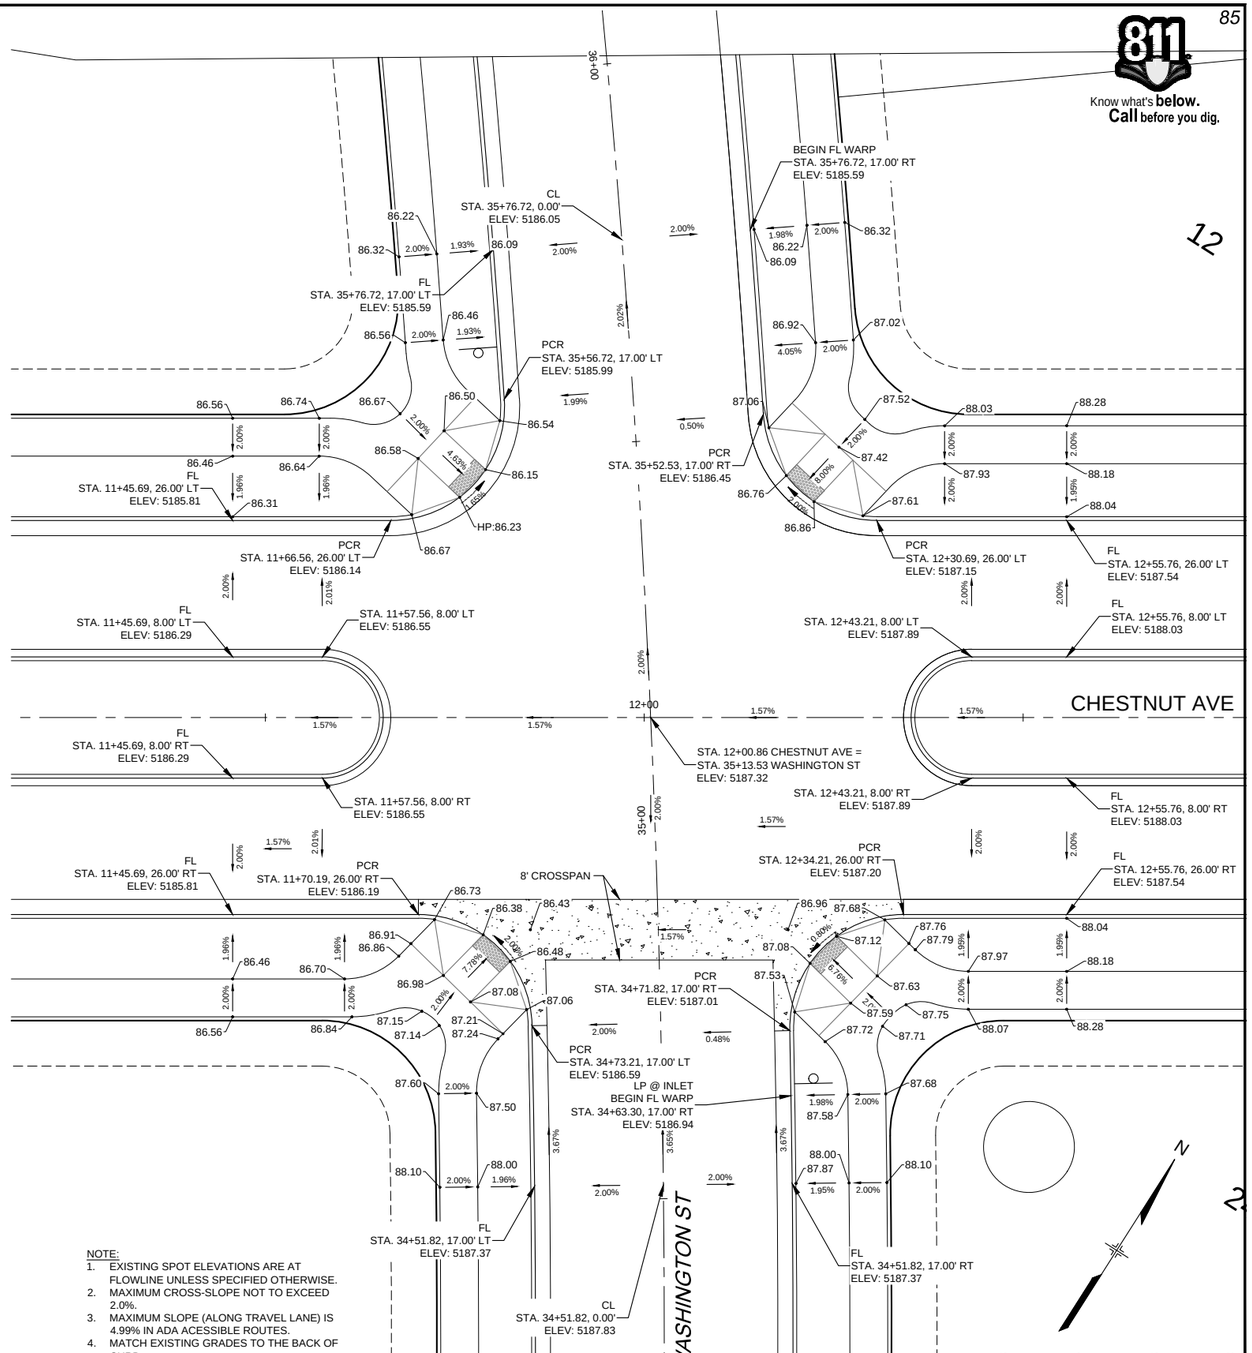
NOTE:
1. EXISTING SPOT ELEVATIONS ARE AT FLOWLINE UNLESS SPECIFIED OTHERWISE.
2. MAXIMUM CROSS-SLOPE NOT TO EXCEED 2.0%.
3. MAXIMUM SLOPE (ALONG TRAVEL LANE) IS 4.99% IN ADA ACESSIBLE ROUTES.
4. MATCH EXISTING GRADES TO THE BACK OF CURB.
5. CONTRACTOR TO FLATTEN GRADES AT CURB RAMP, NOT TO EXCEED 4.99%.

REFERENCE DRAWINGS

X-994-BRDR
X-994-PP-ST6M
X-994-PP-Plat
X-994-PP-Road
X-994-PH1-KeyMap
X-994-PDP-KeyMap
cp-site-pa-8
20base


| No. | DATE | DESCRIPTION | BY |
|---|---|---|---|

REVISIONS

COMPUTER FILE MANAGEMENT

FILE NAME: R:\18.994.001 (Dearmin Swink)\Dwg\Construction Plans\Westerly Phase 1\PH1 ROAD\IN05.dwg
CTB FILE: ----
PLOT DATE: 12/3/2020 6:58 PM
THIS DRAWING IS CURRENT AS OF PLOT DATE AND MAY BE SUBJECT TO CHANGE.

SHEET KEY

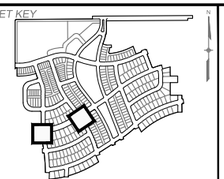

MUNICIPALITY:
TOWN OF ERIE
1874

PREPARED FOR:
WESTERLY
ERIE · COLO

PREPARED BY:
Matrix
Excellence by Design

SEAL

FOR AND ON BEHALF OF
MATRIX DESIGN GROUP, INC.
PROJECT No. 18.994.001

# WESTERLY FILING 1

TOWN OF ERIE
CONSTRUCTION DOCUMENTS

## INTERSECTION DETAILS


DESIGNED BY:
DRAWN BY:
CHECKED BY: PDC


SCALE
HORIZ. 1" = 10'
VERT. N/A

DATE ISSUED: DECEMBER 2020
SHEET 85 OF 239

DRAWING No.
IN05

811 Know what's below. Call before you dig.

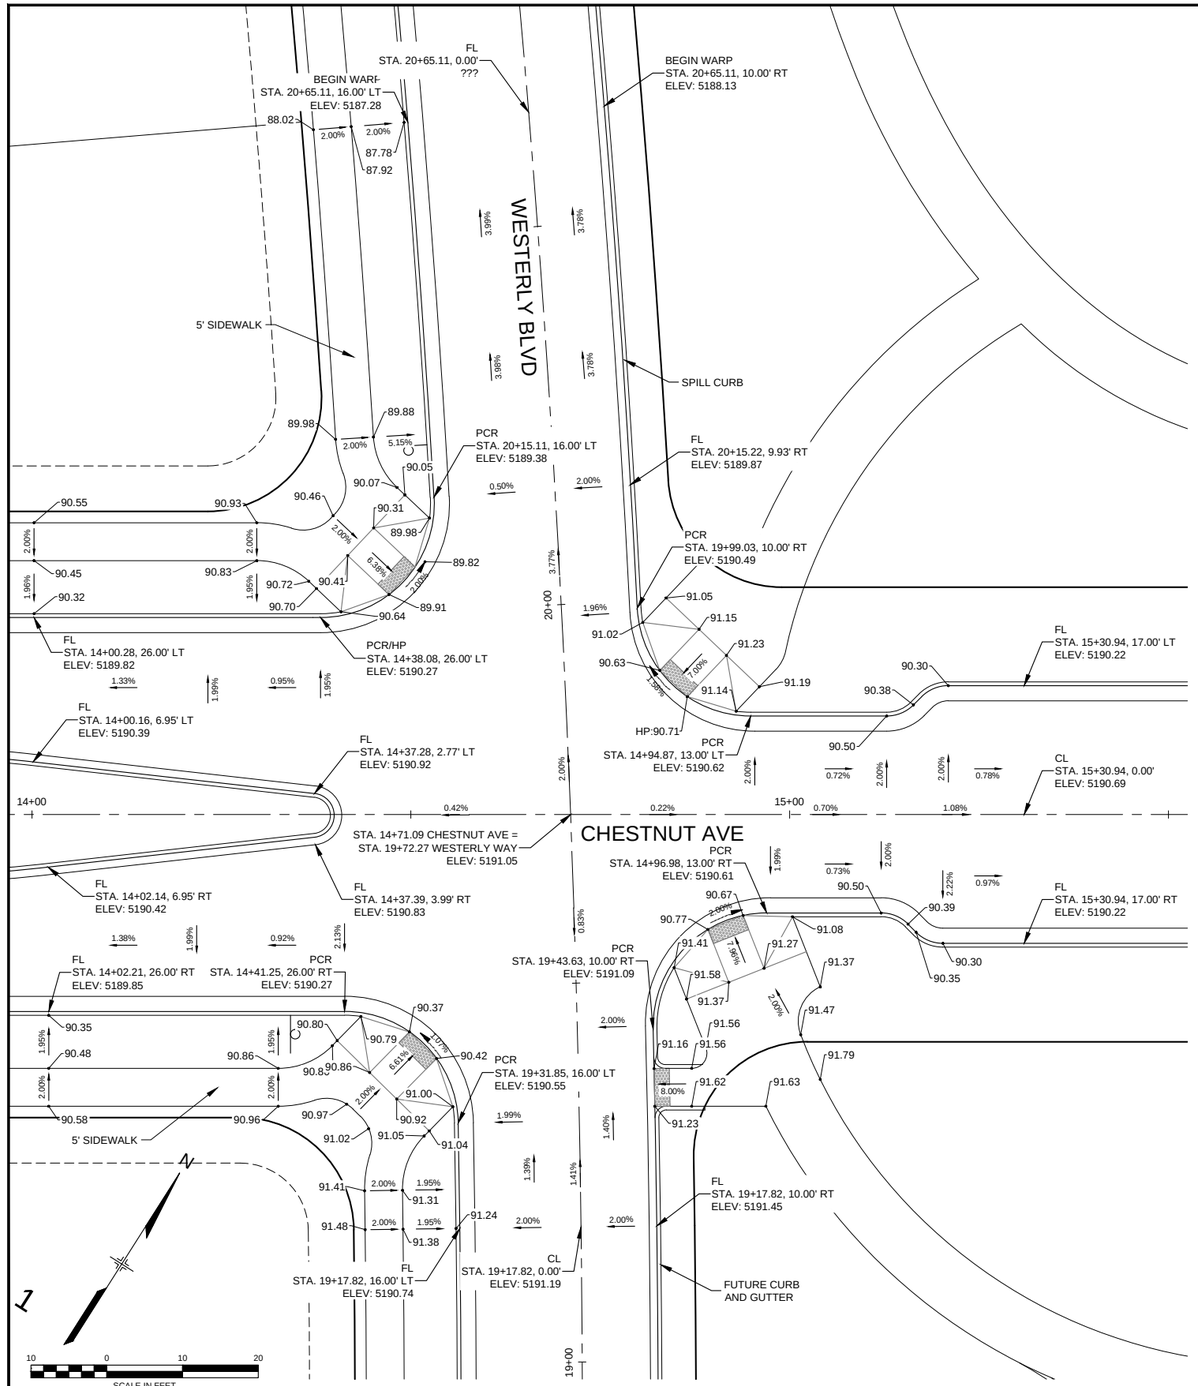

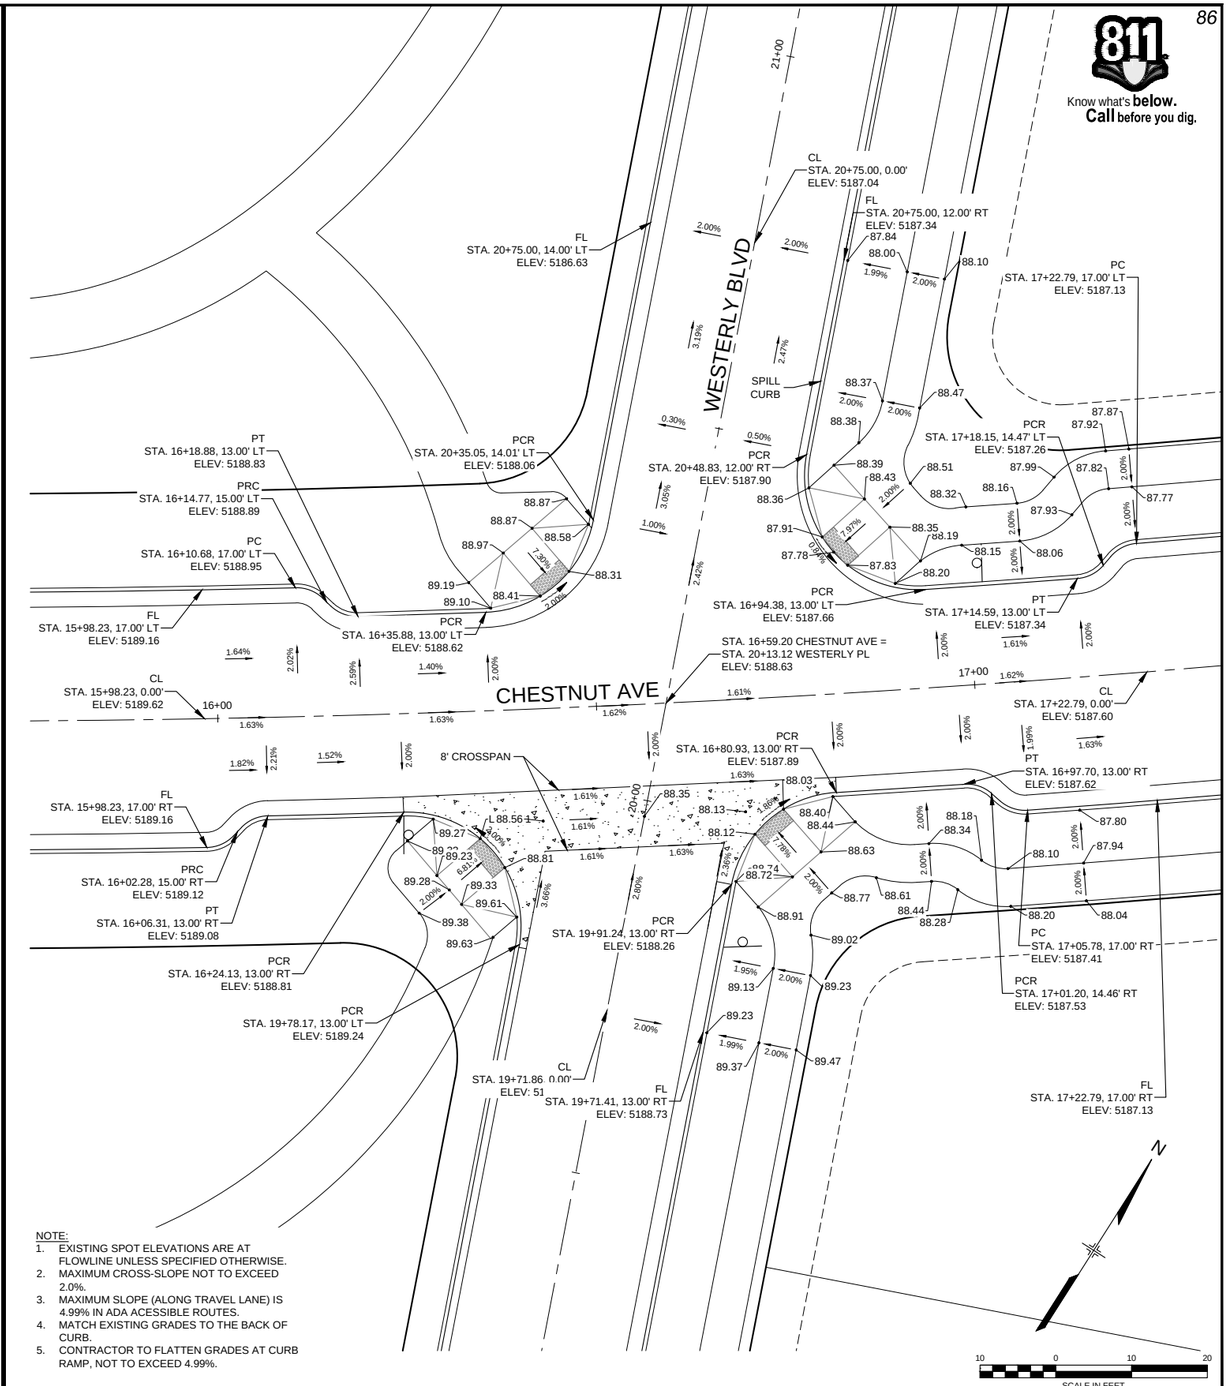
NOTE:
1. EXISTING SPOT ELEVATIONS ARE AT FLOWLINE UNLESS SPECIFIED OTHERWISE.
2. MAXIMUM CROSS-SLOPE NOT TO EXCEED 2.0%.
3. MAXIMUM SLOPE (ALONG TRAVEL LANE) IS 4.99% IN ADA ACESSIBLE ROUTES.
4. MATCH EXISTING GRADES TO THE BACK OF CURB.
5. CONTRACTOR TO FLATTEN GRADES AT CURB RAMP, NOT TO EXCEED 4.99%.

REFERENCE DRAWINGS

X-994-BRDR
X-994-PP-STRM
X-994-PP-Plat
X-994-PP-Road
cp-site-pa-8
X-994-PH1-KeyMap
20base
X-994-PDP-KeyMap


| No. | DATE | DESCRIPTION | BY |
|---|---|---|---|

REVISIONS

COMPUTER FILE MANAGEMENT

FILE NAME: R:\18.994.001 (Dearmin Swink)\Dwg\Construction Plans\Westerly Phase 1\PH1 ROAD\IN06.dwg
CTB FILE: ---
PLOT DATE: 12/3/2020 6:59 PM
THIS DRAWING IS CURRENT AS OF PLOT DATE AND MAY BE SUBJECT TO CHANGE.

SHEET KEY

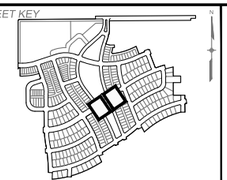

MUNICIPALITY: TOWN OF ERIE 1874

PREPARED FOR: WESTERLY ERIE . COLO

PREPARED BY: Matrix Excellence by Design

SEAL

FOR AND ON BEHALF OF MATRIX DESIGN GROUP, INC.
PROJECT No. 18.994.001


# WESTERLY FILING 1


TOWN OF ERIE
CONSTRUCTION DOCUMENTS

## INTERSECTION DETAILS

| | | | |
|---|---|---|---|
| DESIGNED BY: | SCALE | DATE ISSUED: DECEMBER 2020 | DRAWING No. |
| DRAWN BY: | HORIZ. 1" = 10' | | |
| CHECKED BY: PDC | VERT. N/A | SHEET 86 OF 239 | IN06 |

811
Know what's **below.**
**Call** before you dig.

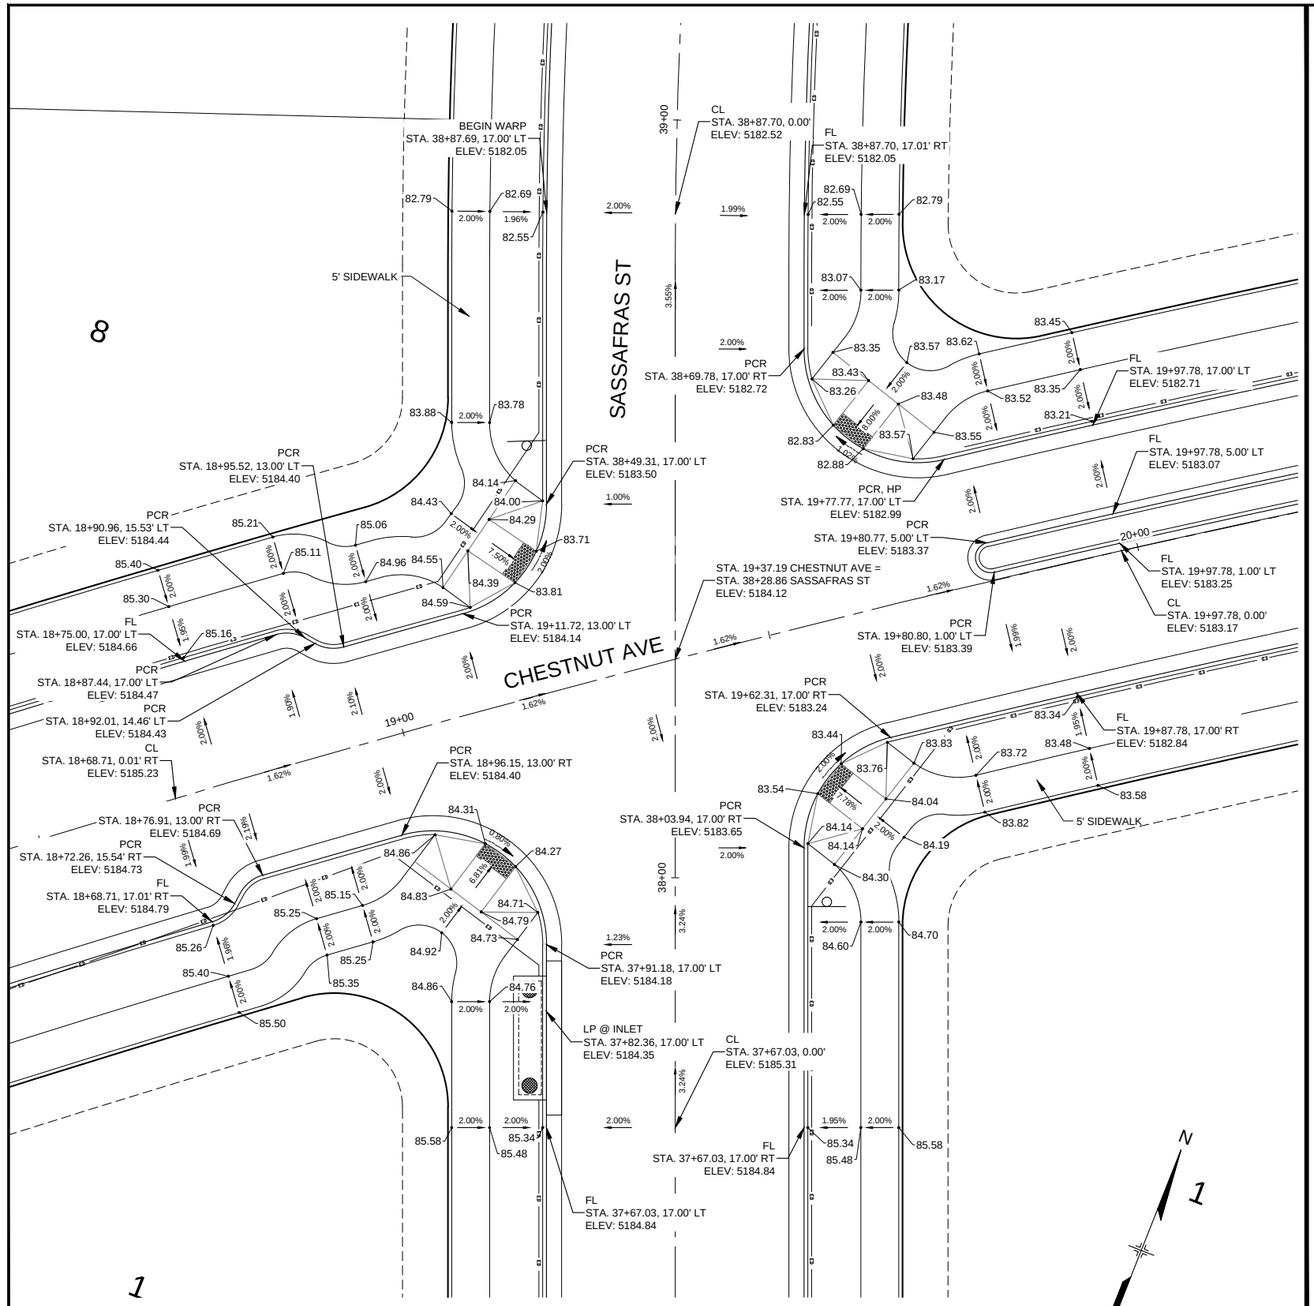

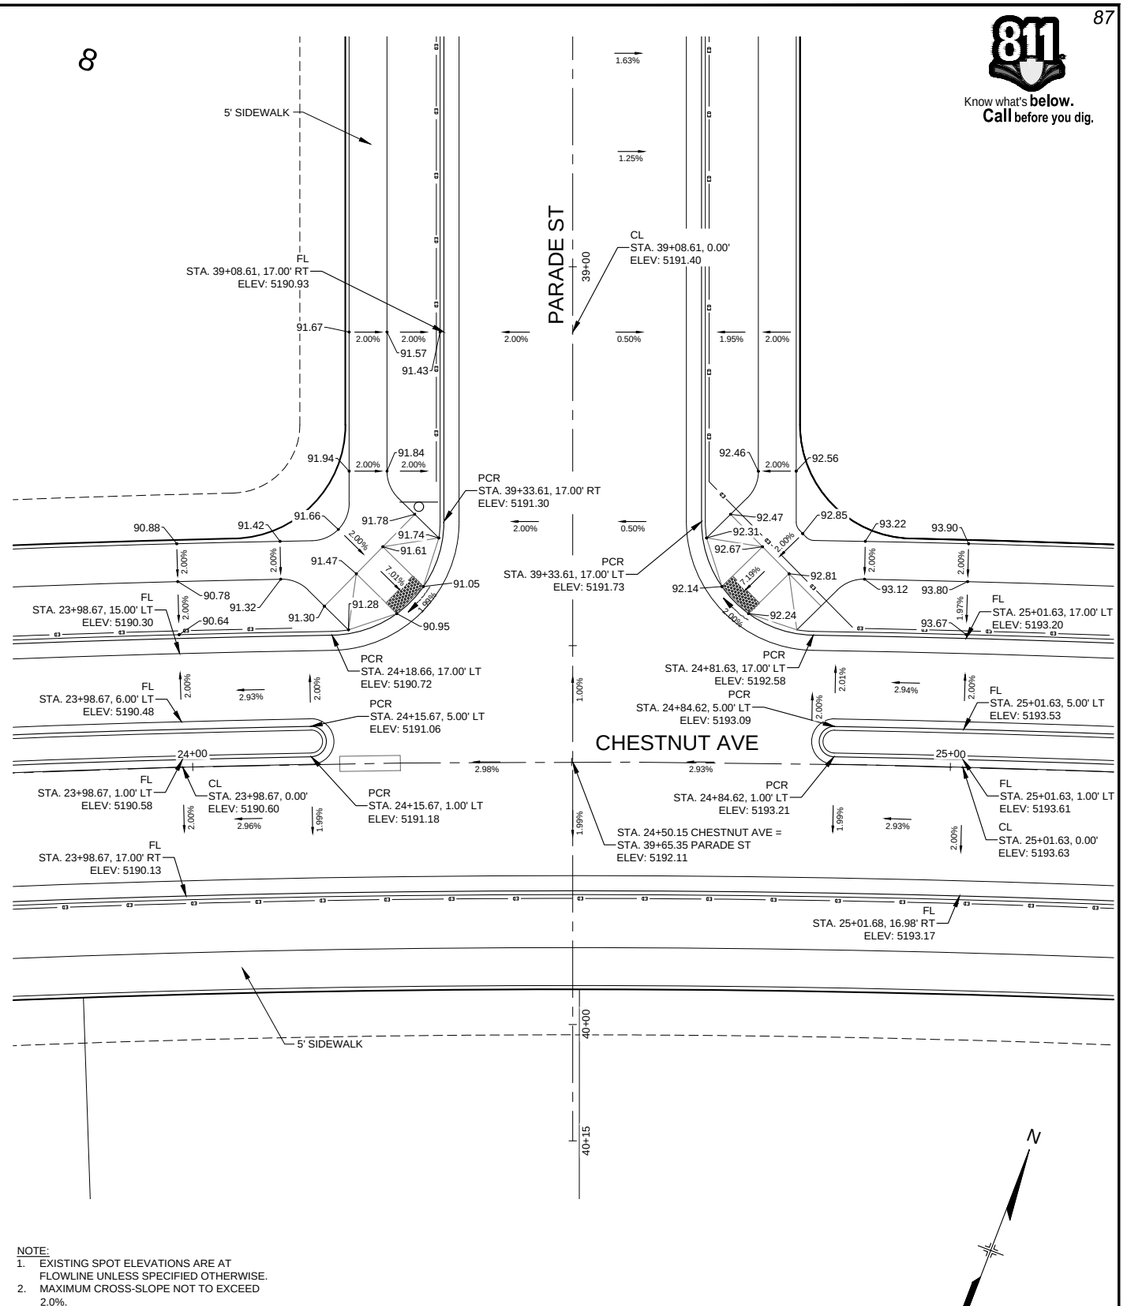
NOTE:
1. EXISTING SPOT ELEVATIONS ARE AT FLOWLINE UNLESS SPECIFIED OTHERWISE.
2. MAXIMUM CROSS-SLOPE NOT TO EXCEED 2.0%.
3. MAXIMUM SLOPE (ALONG TRAVEL LANE) IS 4.99% IN ADA ACESSIBLE ROUTES.
4. MATCH EXISTING GRADES TO THE BACK OF CURB.
5. CONTRACTOR TO FLATTEN GRADES AT CURB RAMP, NOT TO EXCEED 4.99%.

REFERENCE DRAWINGS

X-994-BRDR
X-994-PP-STRM
X-994-PP-Plat
X-994-PP-Road
cp-site-pa-8
X-994-PH1-KeyMap
20base
X-994-PDP-KeyMap


| No. | DATE | DESCRIPTION | BY |
|---|---|---|---|

REVISIONS

COMPUTER FILE MANAGEMENT

FILE NAME: R:\18.994.001 (Dearmin Swink)\Dwg\Construction Plans\Westerly Phase 1\PH1 ROAD\IN07.dwg
CTB FILE: ----
PLOT DATE: 12/3/2020 7:00 PM
THIS DRAWING IS CURRENT AS OF PLOT DATE AND MAY BE SUBJECT TO CHANGE.

SHEET KEY

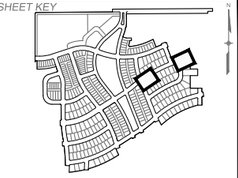

MUNICIPALITY: TOWN OF ERIE 1874

PREPARED FOR: WESTERLY ERIE · COLO

PREPARED BY: Matrix Excellence by Design

SEAL

FOR AND ON BEHALF OF MATRIX DESIGN GROUP, INC.
PROJECT No. 18.994.001


# WESTERLY FILING 1

TOWN OF ERIE
CONSTRUCTION DOCUMENTS

## INTERSECTION DETAILS

| | | | | |
|---|---|---|---|---|
| DESIGNED BY: | SCALE | DATE ISSUED: | DECEMBER 2020 | DRAWING No. |
| DRAWN BY: | HORIZ. 1" = 10' | SHEET | 87 OF 239 | IN07 |
| CHECKED BY: PDC | VERT. N/A | | | |

811 Know what's **below.** **Call** before you dig.

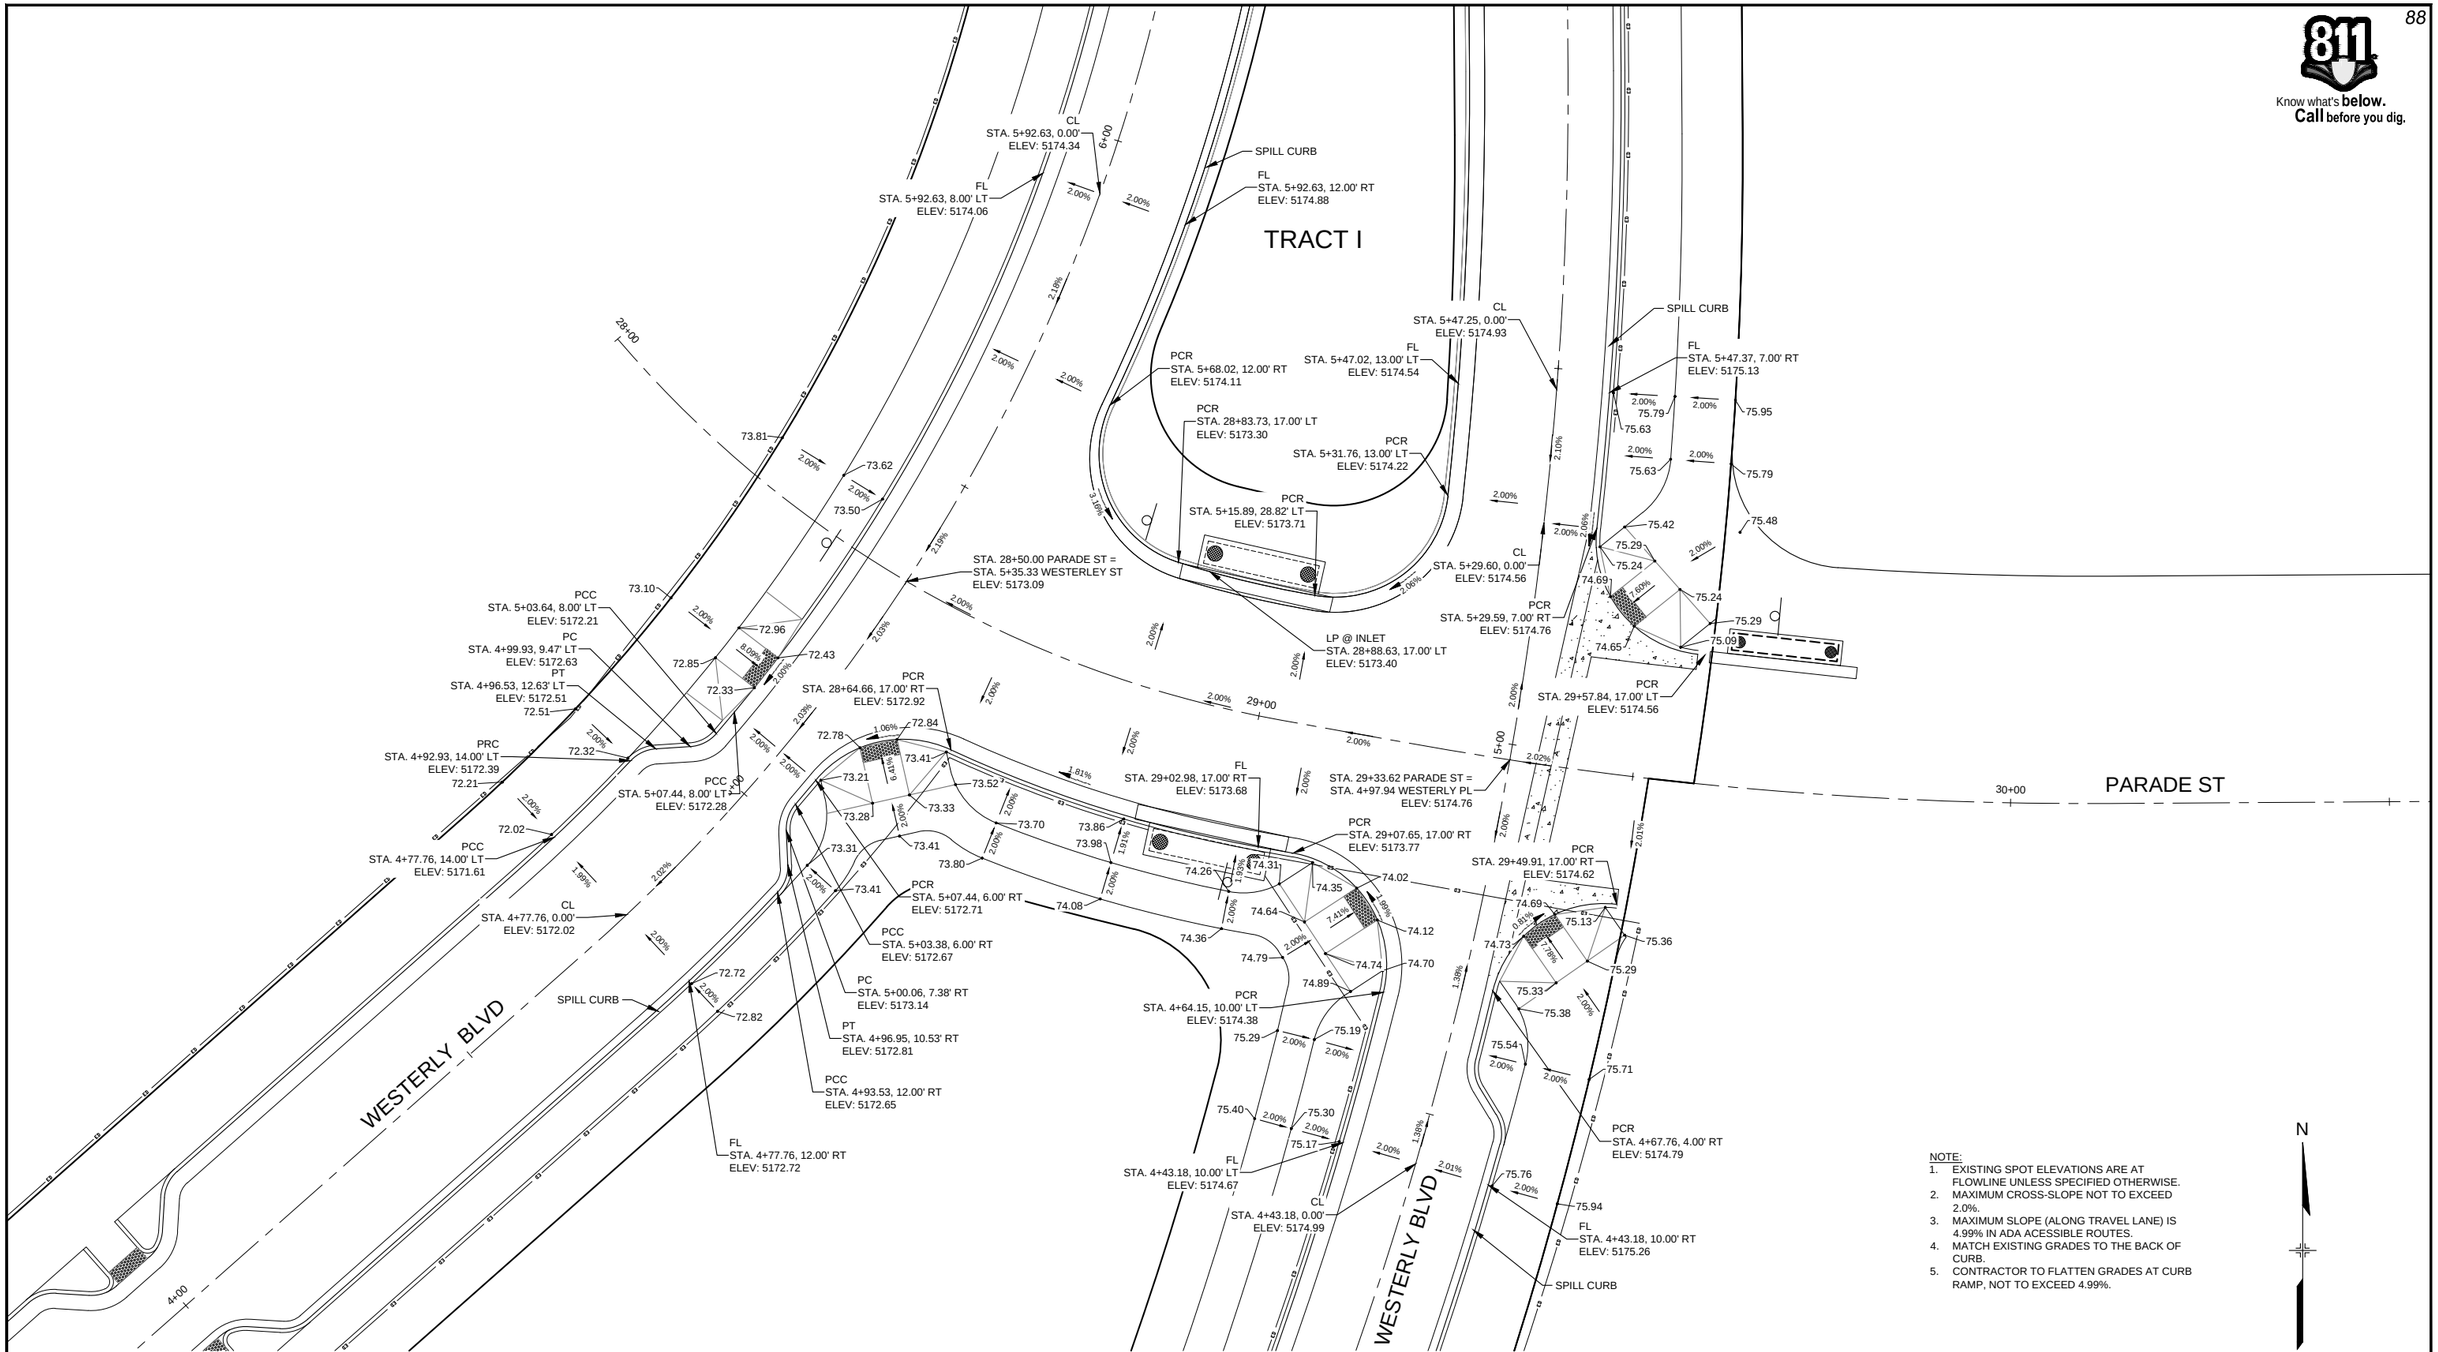


NOTE:
1. EXISTING SPOT ELEVATIONS ARE AT FLOWLINE UNLESS SPECIFIED OTHERWISE.
2. MAXIMUM CROSS-SLOPE NOT TO EXCEED 2.0%.
3. MAXIMUM SLOPE (ALONG TRAVEL LANE) IS 4.99% IN ADA ACESSIBLE ROUTES.
4. MATCH EXISTING GRADES TO THE BACK OF CURB.
5. CONTRACTOR TO FLATTEN GRADES AT CURB RAMP, NOT TO EXCEED 4.99%.

N

10 0 10 20
SCALE IN FEET
ORIGINAL SCALE


REFERENCE DRAWINGS
X-994-BRDR
X-994-PP-STRM
X-994-PP-Plat
X-994-PP-Road
cp-site-pa-8
X-994-PH1-KeyMap
20base
X-994-PDP-KeyMap

| No. | DATE | DESCRIPTION | BY |
|---|---|---|---|

REVISIONS

COMPUTER FILE MANAGEMENT
FILE NAME: R:\18.994.001 (Dearmin Swink)\Dwg\Construction Plans\Westerly Phase 1\PH1 ROAD\IN08.dwg
CTB FILE: ----
PLOT DATE: 12/3/2020 7:01 PM
THIS DRAWING IS CURRENT AS OF PLOT DATE AND MAY BE SUBJECT TO CHANGE.

SHEET KEY

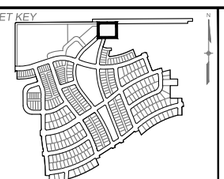

MUNICIPALITY: TOWN OF ERIE 1874

PREPARED FOR: WESTERLY ERIE . COLO

PREPARED BY: Matrix Excellence by Design

SEAL

FOR AND ON BEHALF OF MATRIX DESIGN GROUP, INC.
PROJECT No. 18.994.001


# WESTERLY FILING 1

TOWN OF ERIE
CONSTRUCTION DOCUMENTS

## INTERSECTION DETAILS

| | | | |
|---|---|---|---|
| DESIGNED BY: | SCALE | DATE ISSUED: DECEMBER 2020 | DRAWING No. |
| DRAWN BY: | HORIZ. 1" = 10' | | |
| CHECKED BY: PDC | VERT. N/A | SHEET 88 OF 239 | IN08 |

811 Know what's below. Call before you dig.

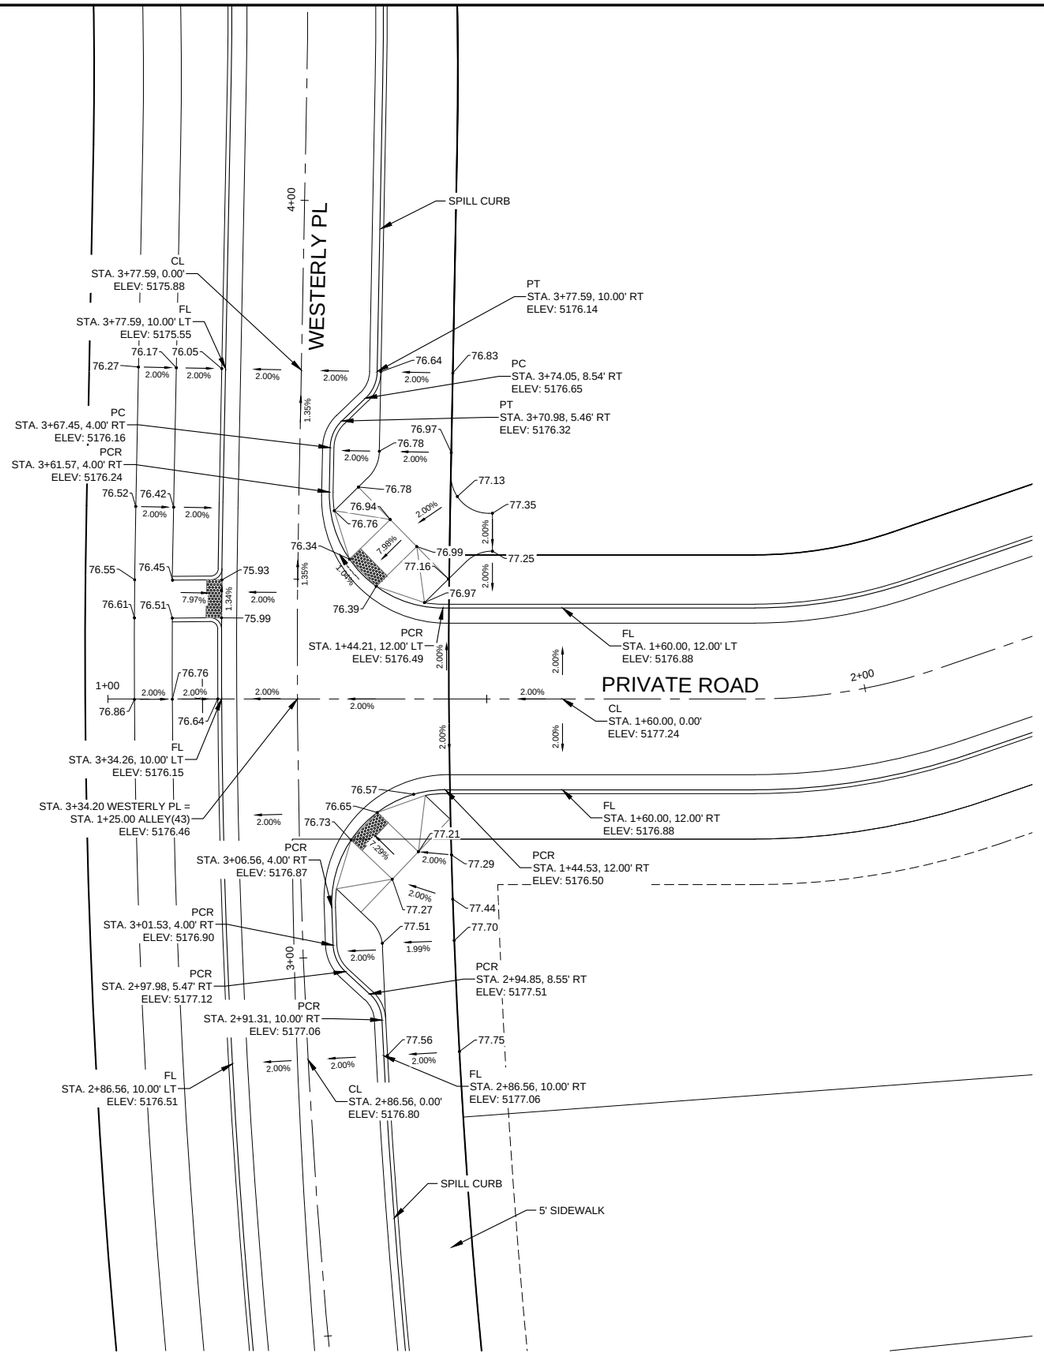


N

10 0 10 20

SCALE IN FEET
ORIGINAL SCALE

NOTE:
1. EXISTING SPOT ELEVATIONS ARE AT FLOWLINE UNLESS SPECIFIED OTHERWISE.
2. MAXIMUM CROSS-SLOPE NOT TO EXCEED 2.0%.
3. MAXIMUM SLOPE (ALONG TRAVEL LANE) IS 4.99% IN ADA ACESSIBLE ROUTES.
4. MATCH EXISTING GRADES TO THE BACK OF CURB.
5. CONTRACTOR TO FLATTEN GRADES AT CURB RAMP, NOT TO EXCEED 4.99%.

REFERENCE DRAWINGS

X-994-BRDR
X-994-PP-STRM
X-994-PP-Plat
X-994-PP-Road
cp-site-pa-8
X-994-PH1-KeyMap
X-994-PDP-KeyMap
20base


| No. | DATE | DESCRIPTION | BY |
|---|---|---|---|

REVISIONS

COMPUTER FILE MANAGEMENT

FILE NAME: R:\18.994.001 (Dearmin Swink)\Dwg\Construction Plans\Westerly Phase 1\PH1 ROAD\IN09.dwg
CTB FILE: ---
PLOT DATE: 12/3/2020 7:02 PM
THIS DRAWING IS CURRENT AS OF PLOT DATE AND MAY BE SUBJECT TO CHANGE.

SHEET KEY

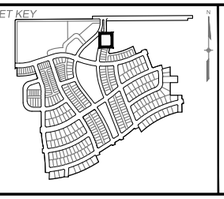

MUNICIPALITY:
TOWN OF ERIE
1874

PREPARED FOR:
WESTERLY
ERIE . COLO

PREPARED BY:
Matrix
Excellence by Design

SEAL

FOR AND ON BEHALF OF
MATRIX DESIGN GROUP, INC.
PROJECT No. 18.994.001


# WESTERLY FILING 1

TOWN OF ERIE
CONSTRUCTION DOCUMENTS

## INTERSECTION DETAILS

| | | | | |
|---|---|---|---|---|
| DESIGNED BY: | SCALE | DATE ISSUED: DECEMBER 2020 | DRAWING No. |
| DRAWN BY: | HORIZ. 1" = 10' | | |
| CHECKED BY: PDC | VERT. N/A | SHEET 89 OF 239 | IN09 |

811 Know what's **below.** **Call** before you dig.

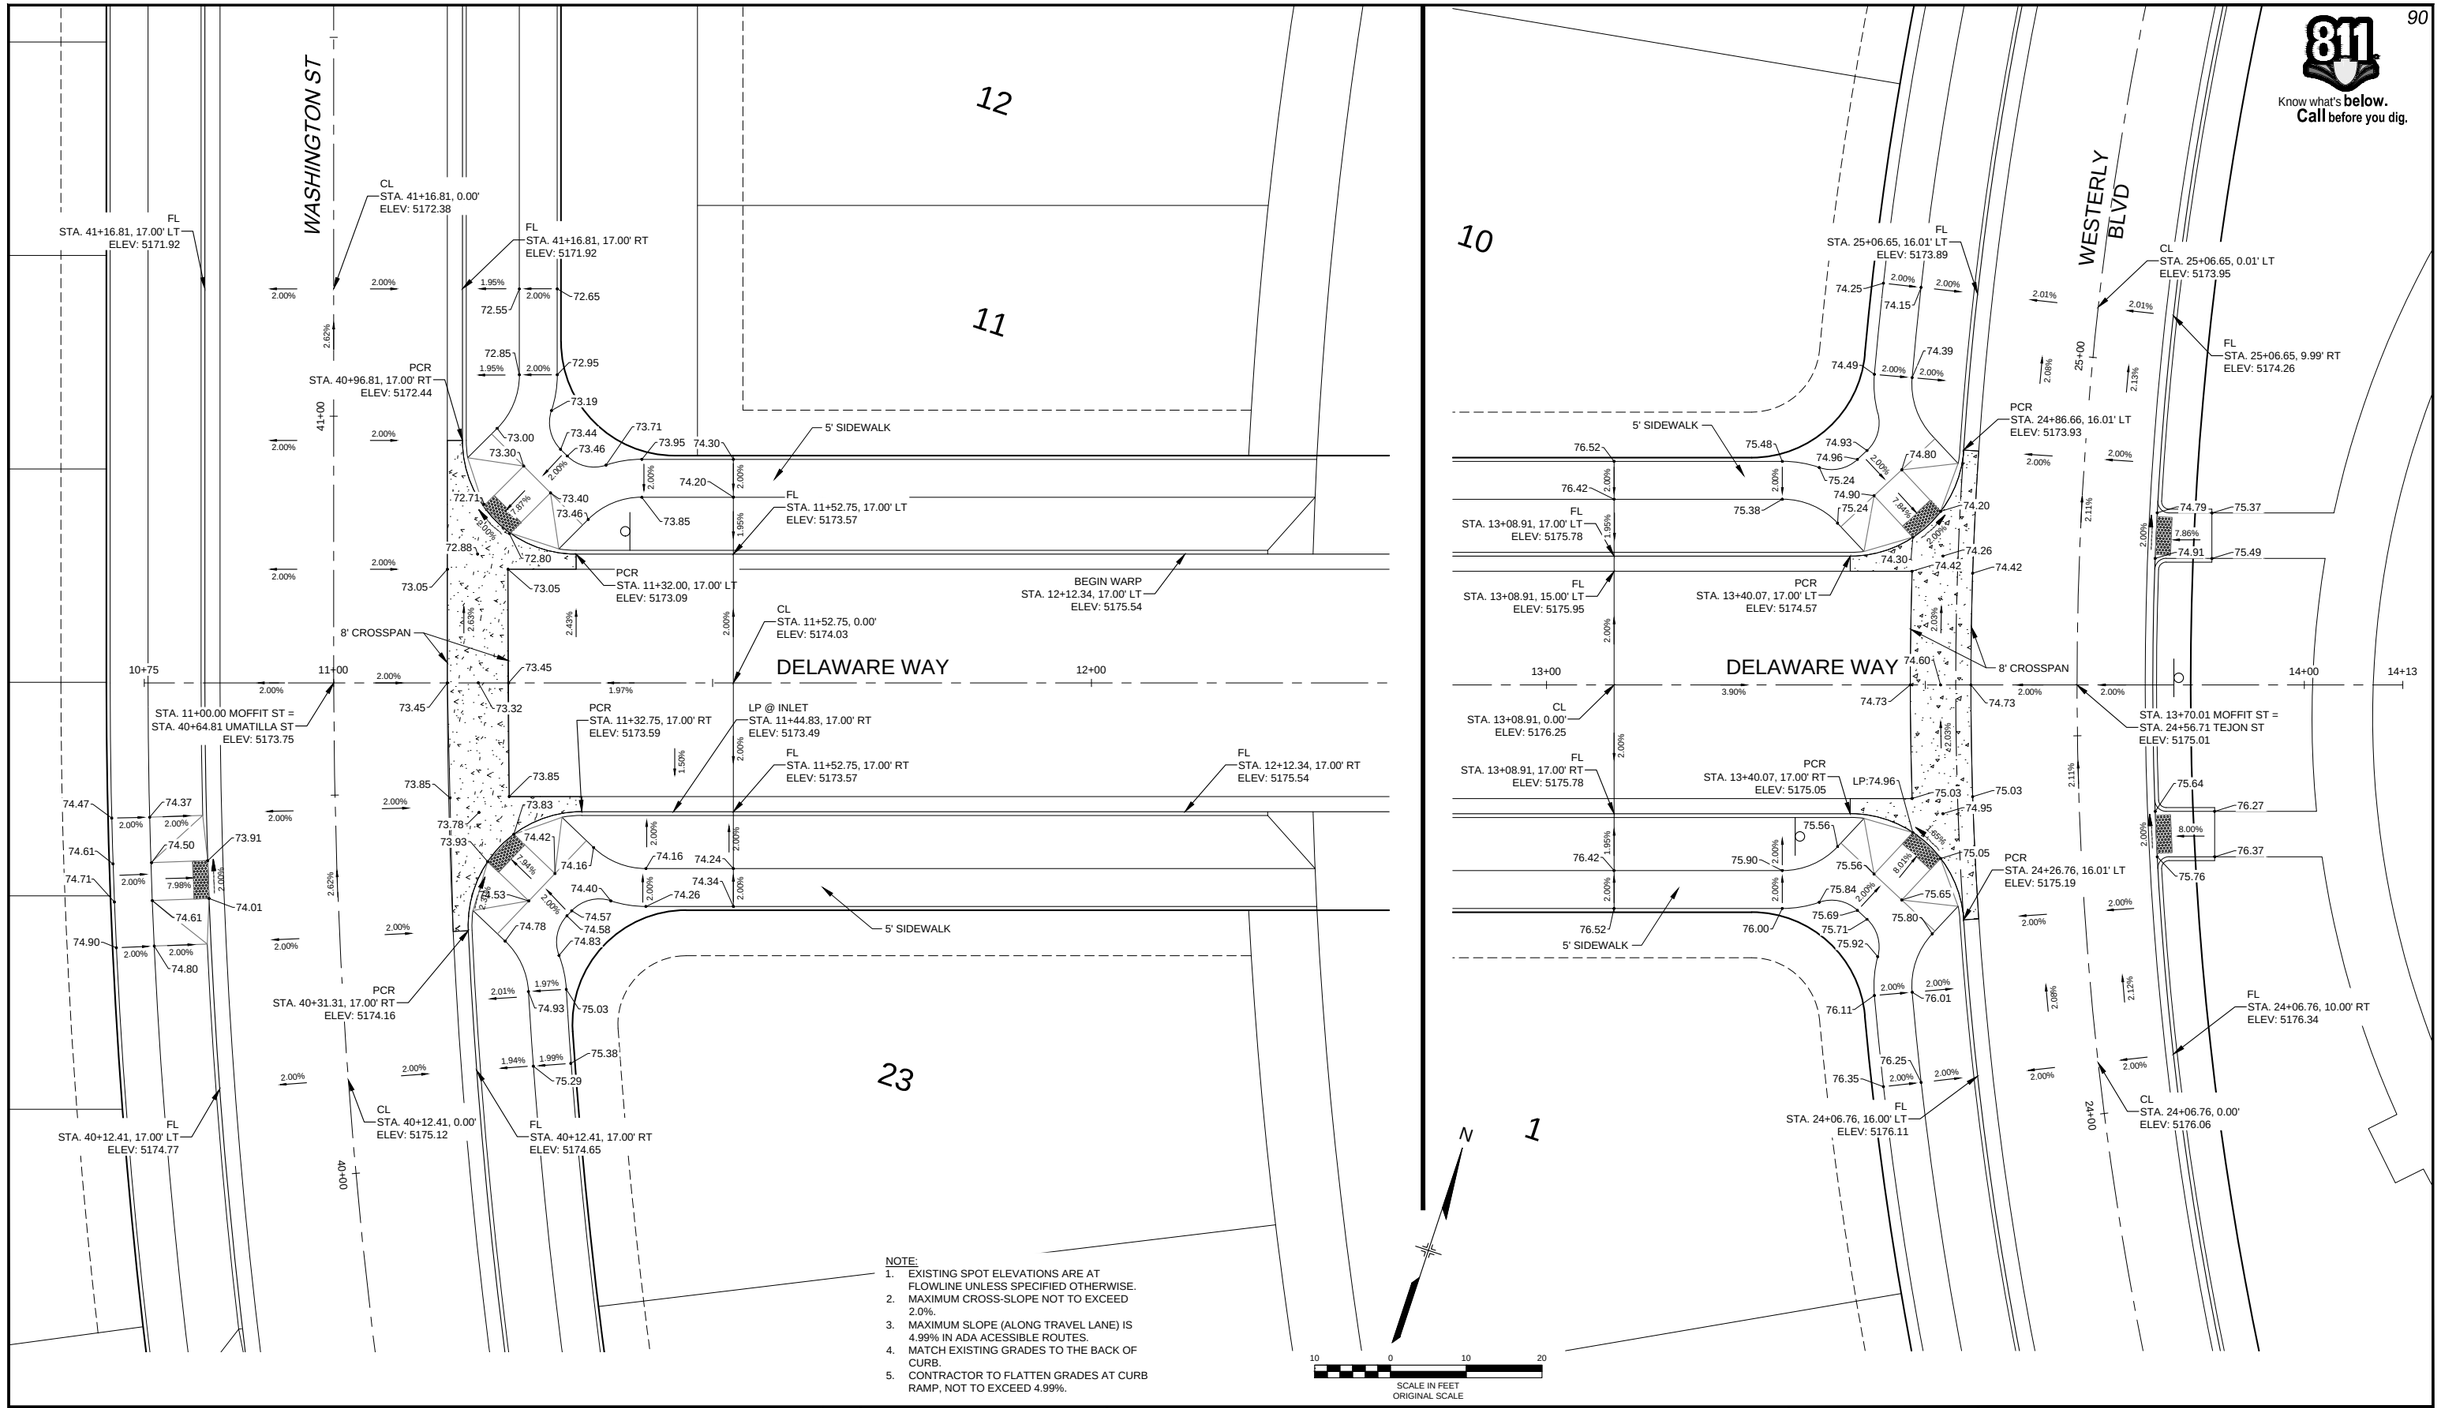


REFERENCE DRAWINGS

X-994-BRDR
X-994-PP-ST6M
X-994-PP-Plat
X-994-PP-Road
cp-site-pa-8
X-994-PH1-KeyMap
X-994-PDP-KeyMap
20base


| No. | DATE | DESCRIPTION | BY |
|---|---|---|---|

REVISIONS

COMPUTER FILE MANAGEMENT

FILE NAME: R:\18.994.001 (Dearmin Swink)\Dwg\Construction Plans\Westerly Phase 1\PH1 ROAD\IN10.dwg
CTB FILE: ----
PLOT DATE: 12/3/2020 7:03 PM
THIS DRAWING IS CURRENT AS OF PLOT DATE AND MAY BE SUBJECT TO CHANGE.

SHEET KEY

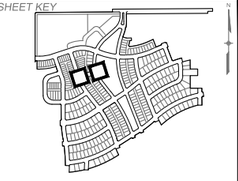

MUNICIPALITY: TOWN OF ERIE 1874

PREPARED FOR: WESTERLY ERIE · COLO

PREPARED BY: Matrix Excellence by Design

SEAL

FOR AND ON BEHALF OF MATRIX DESIGN GROUP, INC.
PROJECT No. 18.994.001

# WESTERLY FILING 1

TOWN OF ERIE
CONSTRUCTION DOCUMENTS

## INTERSECTION DETAILS

DESIGNED BY:
DRAWN BY:
CHECKED BY: PDC

SCALE
HORIZ. 1" = 10'
VERT. N/A

DATE ISSUED: DECEMBER 2020

SHEET 90 OF 239

DRAWING No. IN10

811 Know what's **below.** **Call** before you dig.

LIBERTY ST

ASH DRIVE

WASHINGTON ST

CL STA. 1+45.00, 52.53' LT ELEV: 5183.37

FL STA. 31+54.52, 16.87' LT ELEV: 5182.91

FL STA. 31+54.59, 17.00' RT ELEV: 5182.90

PCR STA. 31+34.52, 17.00' LT ELEV: 5183.34

PCR STA. 31+34.58, 17.00' RT ELEV: 5183.34

FL STA. 1+98.77, 17.00' LT ELEV: 5183.24

CL STA. 1+45.00, 32.53' LT ELEV: 5183.81

HP:83.60

PCR STA. 1+78.77, 17.00' LT ELEV: 5183.54

CL STA. 2+15.85, 0.00' ELEV: 5183.48

FL STA. 0+89.22, 17.00' LT ELEV: 5183.13

PCR/HP STA. 1+13.50, 17.00' LT ELEV: 5183.57

8' CROSSPAN

STA. 1+45.00 ASH WAY = STA. 31+02.02 LIBERTY ST ELEV: 5184.53

CL STA. 0+89.22, 0.00' ELEV: 5183.60

PCR STA. 1+13.50, 17.00' RT ELEV: 5184.07

BEGIN WARP STA. 0+89.22, 17.00' RT ELEV: 5183.13

CL STA. 1+98.77, 0.00' ELEV: 5183.70

PCR STA. 1+75.51, 17.00' RT ELEV: 5183.77

BEGIN WARP STA. 2+15.00, 17.00' RT ELEV: 5183.22

PCR STA. 30+70.59, 17.00' RT ELEV: 5184.76

PCR STA. 30+70.53, 17.00' LT ELEV: 5184.76

FL STA. 30+50.50, 17.00' LT ELEV: 5185.21

FL STA. 30+50.50, 17.00' RT ELEV: 5185.21

CL STA. 1+45.00, 51.53' RT ELEV: 5185.67

FL STA. 38+68.49, 17.00' LT ELEV: 5178.46

CL STA. 38+68.49, 0.00' ELEV: 5178.88

FL STA. 38+68.49, 17.00' RT ELEV: 5178.42

PCR STA. 38+48.49, 17.00' LT ELEV: 5178.94

5' SIDEWALK

FL STA. 4+50.00, 17.00' LT ELEV: 5179.92

PCR STA. 4+93.07, 17.00' LT ELEV: 5179.35

CL STA. 4+50.00, 0.00' ELEV: 5180.39

FL STA. 4+50.00, 16.99' RT ELEV: 5179.92

LOW POINT @ INLET STA. 4+84.04, 17.00' RT ELEV: 5179.47

PCR STA. 4+98.48, 17.00' RT ELEV: 5179.66

STA. 5+27.62 ASH WAY = STA. 38+14.67 WASHINGTON ST ELEV: 5180.29

PCR STA. 37+85.53, 17.00' LT ELEV: 5180.59

FL STA. 37+65.53, 17.00' LT ELEV: 5181.11

CL STA. 37+65.53, 0.00' ELEV: 5181.58

FL STA. 37+65.53, 17.00' RT ELEV: 5181.11

NOTE:
1. EXISTING SPOT ELEVATIONS ARE AT FLOWLINE UNLESS SPECIFIED OTHERWISE.
2. MAXIMUM CROSS-SLOPE NOT TO EXCEED 2.0%.
3. MAXIMUM SLOPE (ALONG TRAVEL LANE) IS 4.99% IN ADA ACESSIBLE ROUTES.
4. MATCH EXISTING GRADES TO THE BACK OF CURB.
5. CONTRACTOR TO FLATTEN GRADES AT CURB RAMP, NOT TO EXCEED 4.99%.

SCALE IN FEET
ORIGINAL SCALE

REFERENCE DRAWINGS

X-994-BRDR
X-994-PP-STRM
X-994-PP-Plat
X-994-PP-Road
cp-site-pa-8
X-994-PH1-KeyMap
X-994-PDP-KeyMap
20base

| No. | DATE | DESCRIPTION | BY |
|---|---|---|---|

REVISIONS

COMPUTER FILE MANAGEMENT

FILE NAME: R:\18.994.001 (Dearmin Swink)\Dwg\Construction Plans\Westerly Phase 1\PH1 ROAD\IN11.dwg
CTB FILE: ----
PLOT DATE: 12/3/2020 7:04 PM
THIS DRAWING IS CURRENT AS OF PLOT DATE AND MAY BE SUBJECT TO CHANGE.

SHEET KEY

MUNICIPALITY: TOWN OF ERIE 1874

PREPARED FOR: WESTERLY ERIE · COLO

PREPARED BY: Matrix Excellence by Design

SEAL

FOR AND ON BEHALF OF MATRIX DESIGN GROUP, INC.
PROJECT No. 18.994.001

# WESTERLY FILING 1

TOWN OF ERIE
CONSTRUCTION DOCUMENTS

## INTERSECTION DETAILS

DESIGNED BY:
DRAWN BY:
CHECKED BY: PDC


SCALE
HORIZ. 1" = 10'
VERT. N/A

DATE ISSUED: DECEMBER 2020


SHEET 91 OF 239

DRAWING No. IN11

811 Know what's **below.** **Call** before you dig.

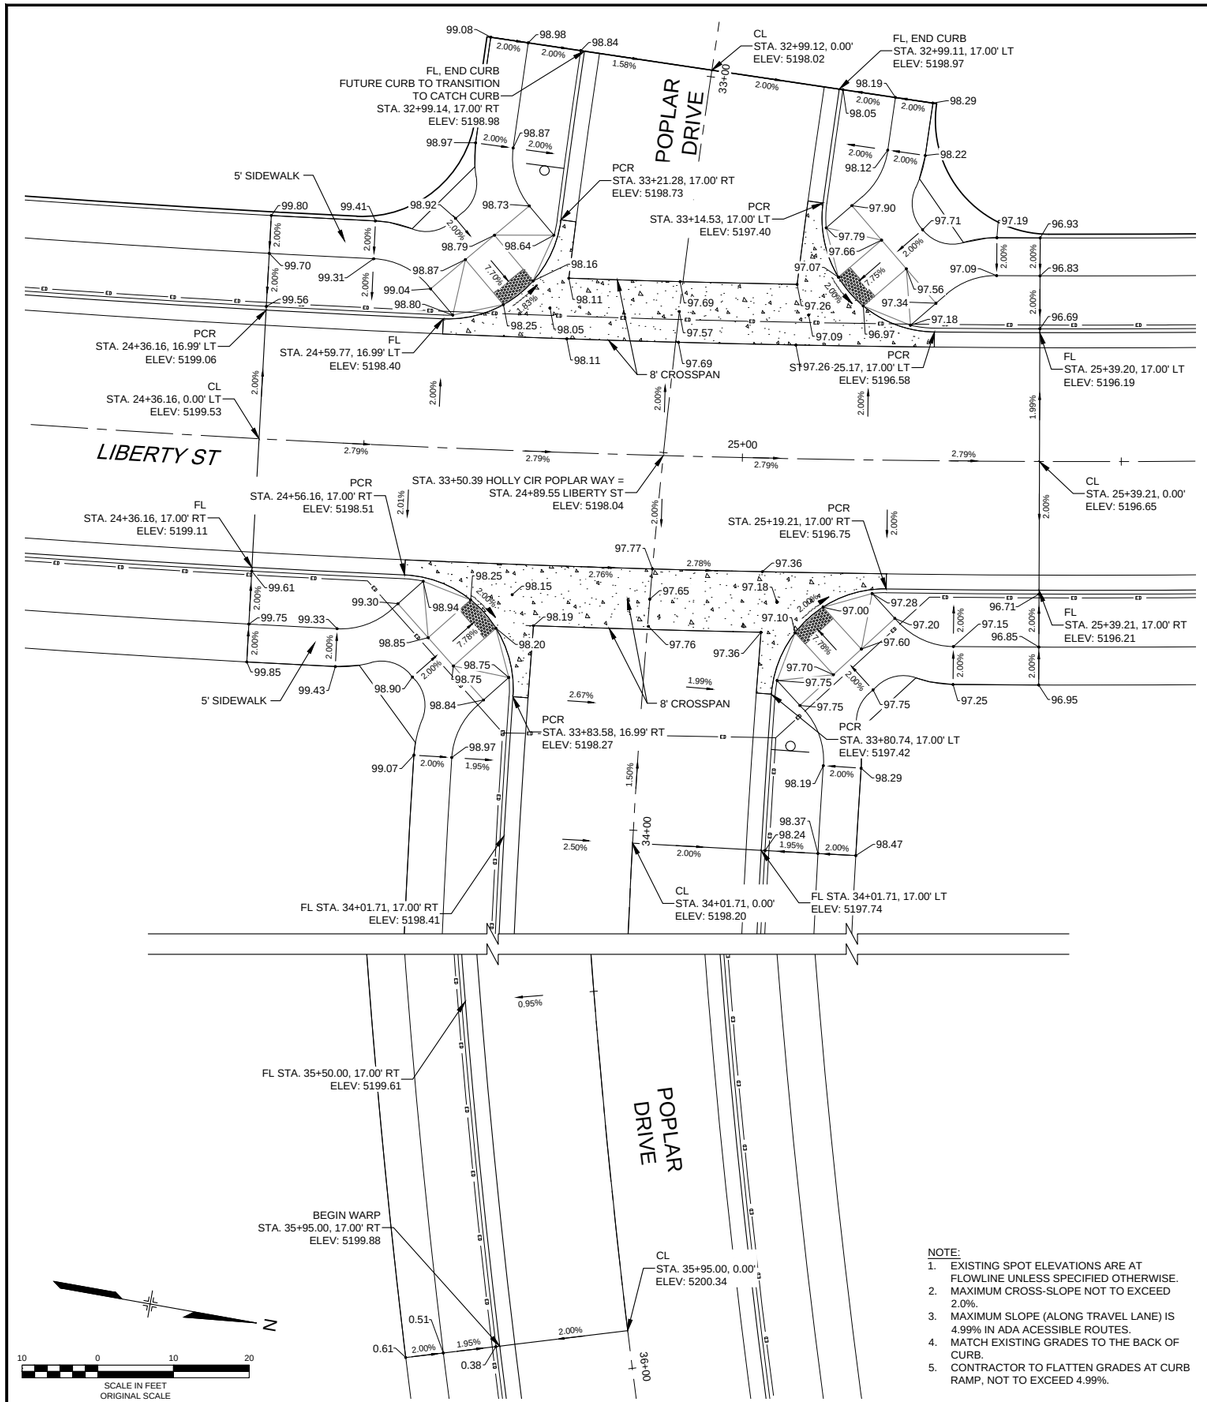


NOTE:
1. EXISTING SPOT ELEVATIONS ARE AT FLOWLINE UNLESS SPECIFIED OTHERWISE.
2. MAXIMUM CROSS-SLOPE NOT TO EXCEED 2.0%.
3. MAXIMUM SLOPE (ALONG TRAVEL LANE) IS 4.99% IN ADA ACESSIBLE ROUTES.
4. MATCH EXISTING GRADES TO THE BACK OF CURB.
5. CONTRACTOR TO FLATTEN GRADES AT CURB RAMP, NOT TO EXCEED 4.99%.

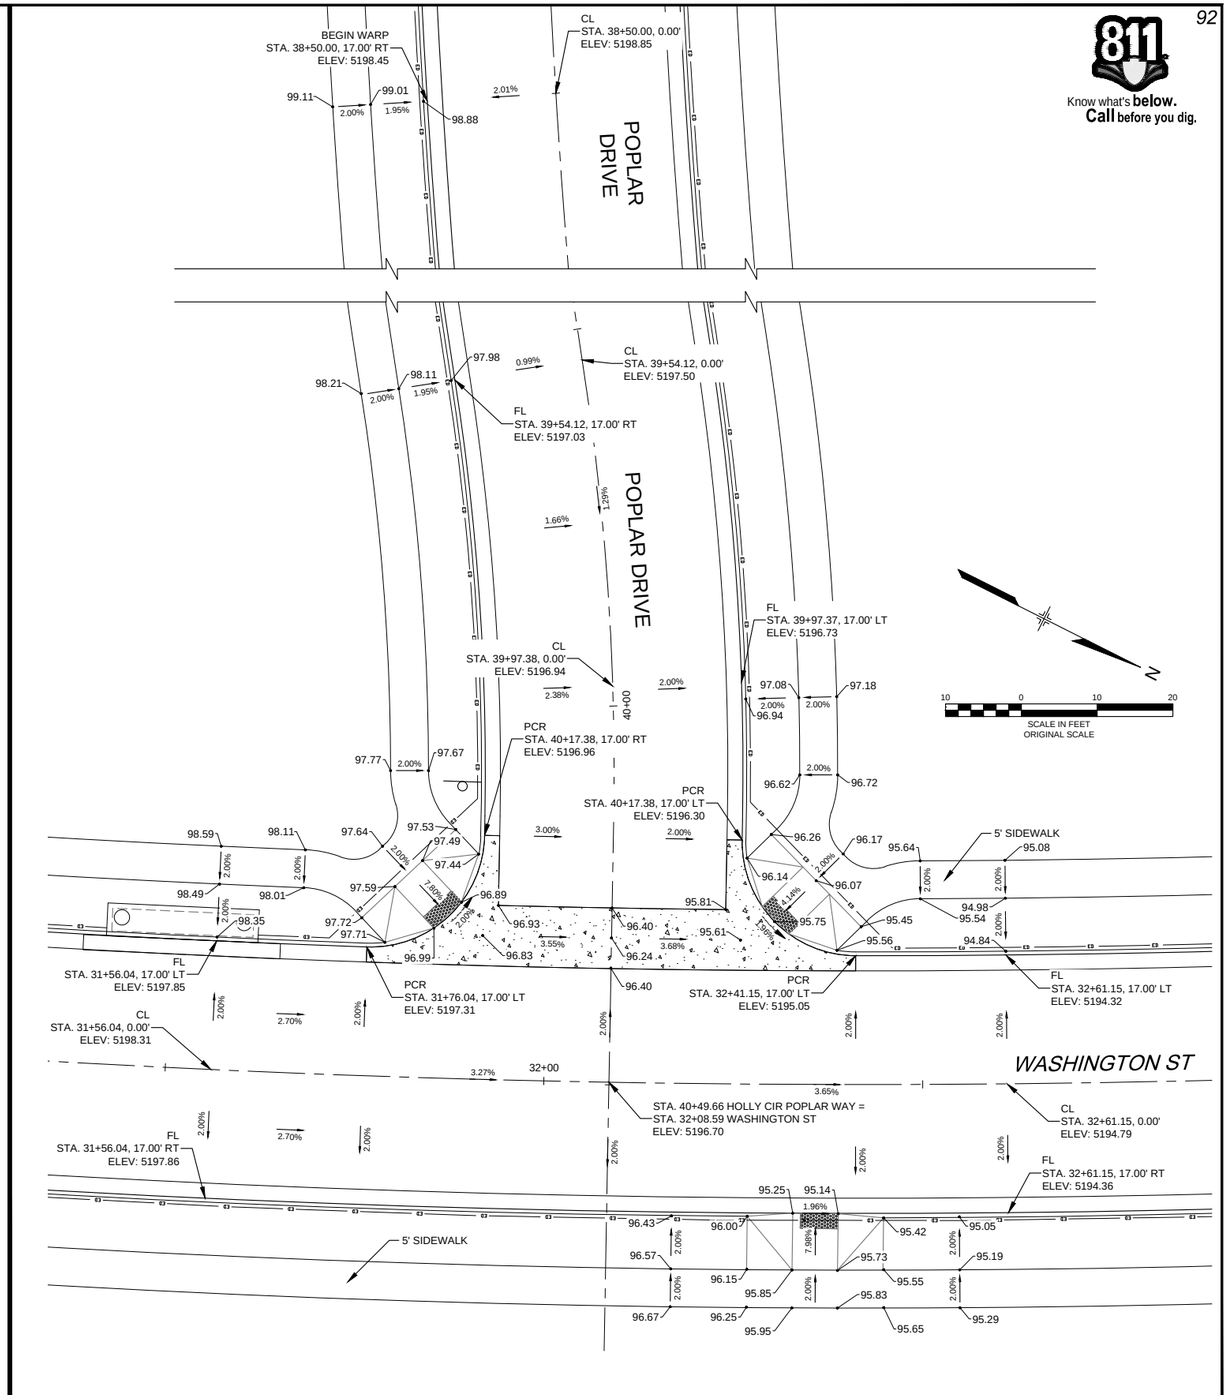



| REFERENCE DRAWINGS |
|---|
| X-994-BRDR |
| X-994-PP-STRM |
| X-994-PP-Plat |
| X-994-PP-Road |
| cp-site-pa-8 |
| X-994-PH1-KeyMap |
| X-994-PDP-KeyMap |
| 20base |

| No. | DATE | DESCRIPTION | BY |
|---|---|---|---|
| | | REVISIONS | |

COMPUTER FILE MANAGEMENT

FILE NAME: R:\18.994.001 (Dearmin Swink)\Dwg\Construction Plans\Westerly Phase 1\PH1 ROAD\IN12.dwg
CTB FILE: ---
PLOT DATE: 12/3/2020 7:06 PM
THIS DRAWING IS CURRENT AS OF PLOT DATE AND MAY BE SUBJECT TO CHANGE.

SHEET KEY

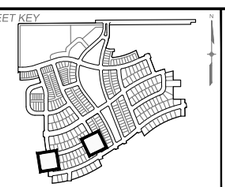

MUNICIPALITY: TOWN OF ERIE 1874

PREPARED FOR: WESTERLY ERIE . COLO

PREPARED BY: Matrix Excellence by Design

SEAL

FOR AND ON BEHALF OF MATRIX DESIGN GROUP, INC.
PROJECT No. 18.994.001


# WESTERLY FILING 1


TOWN OF ERIE
CONSTRUCTION DOCUMENTS

## INTERSECTION DETAILS

| DESIGNED BY: | | SCALE | | DATE ISSUED: | DECEMBER 2020 | DRAWING No. |
|---|---|---|---|---|---|---|
| DRAWN BY: | | HORIZ. | 1" = 10' | | | |
| CHECKED BY: | PDC | VERT. | N/A | SHEET | 92 OF 239 | IN12 |

811 Know what's below. Call before you dig.

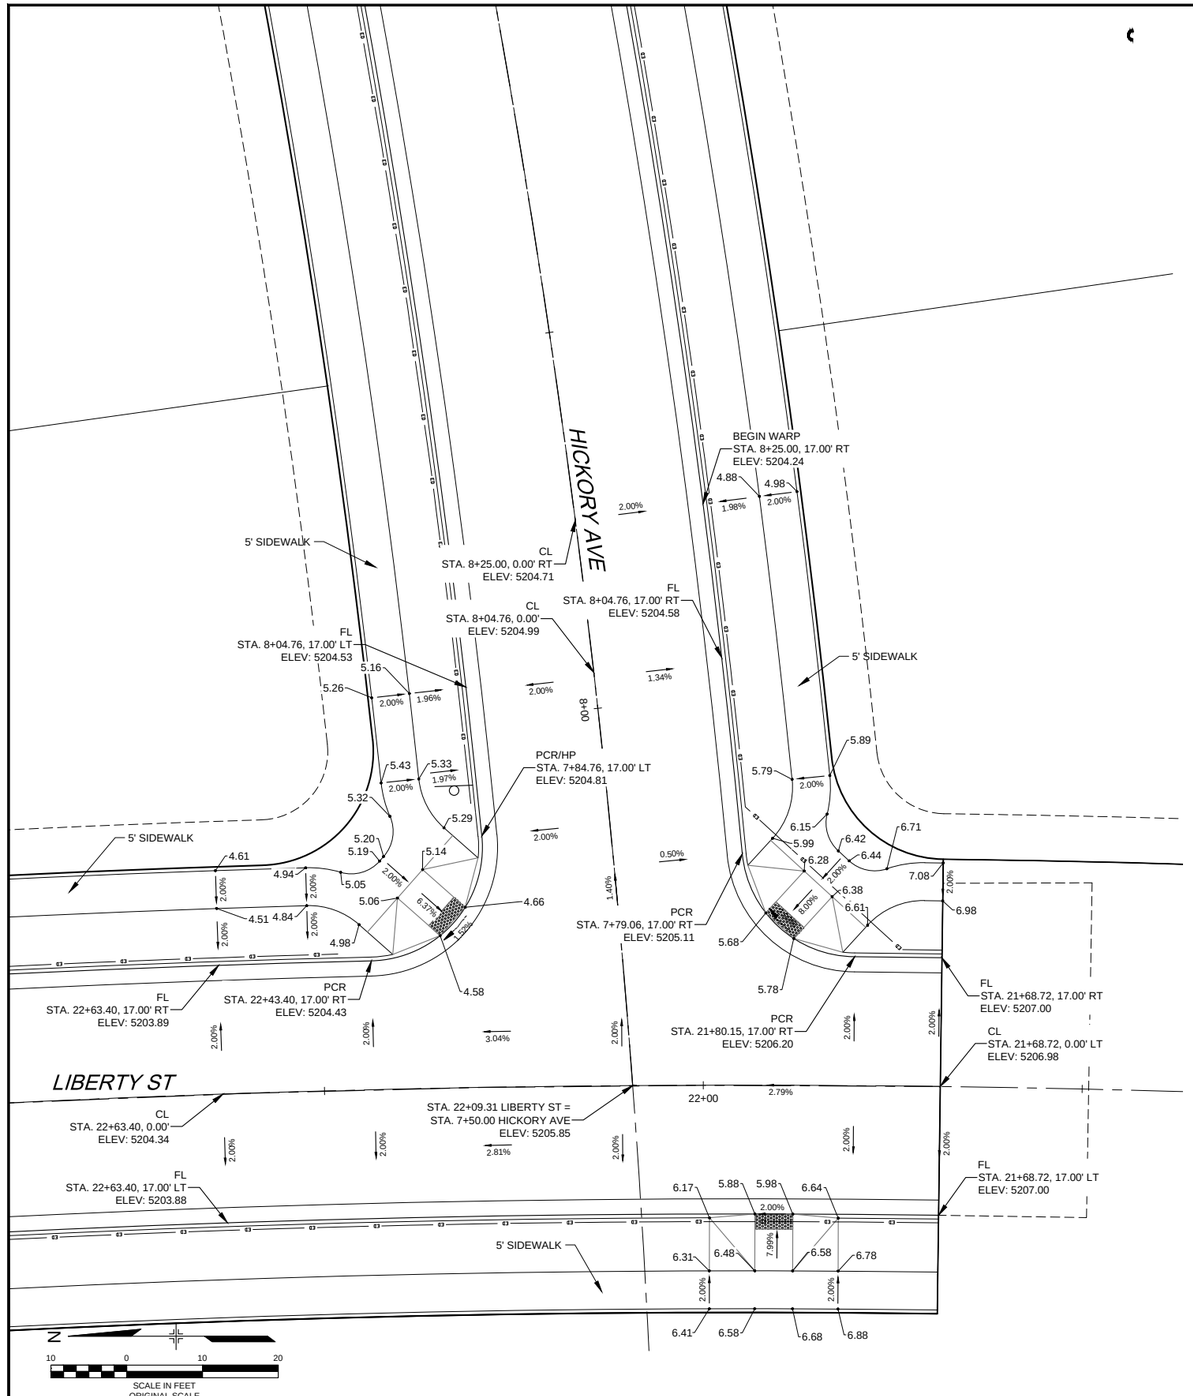

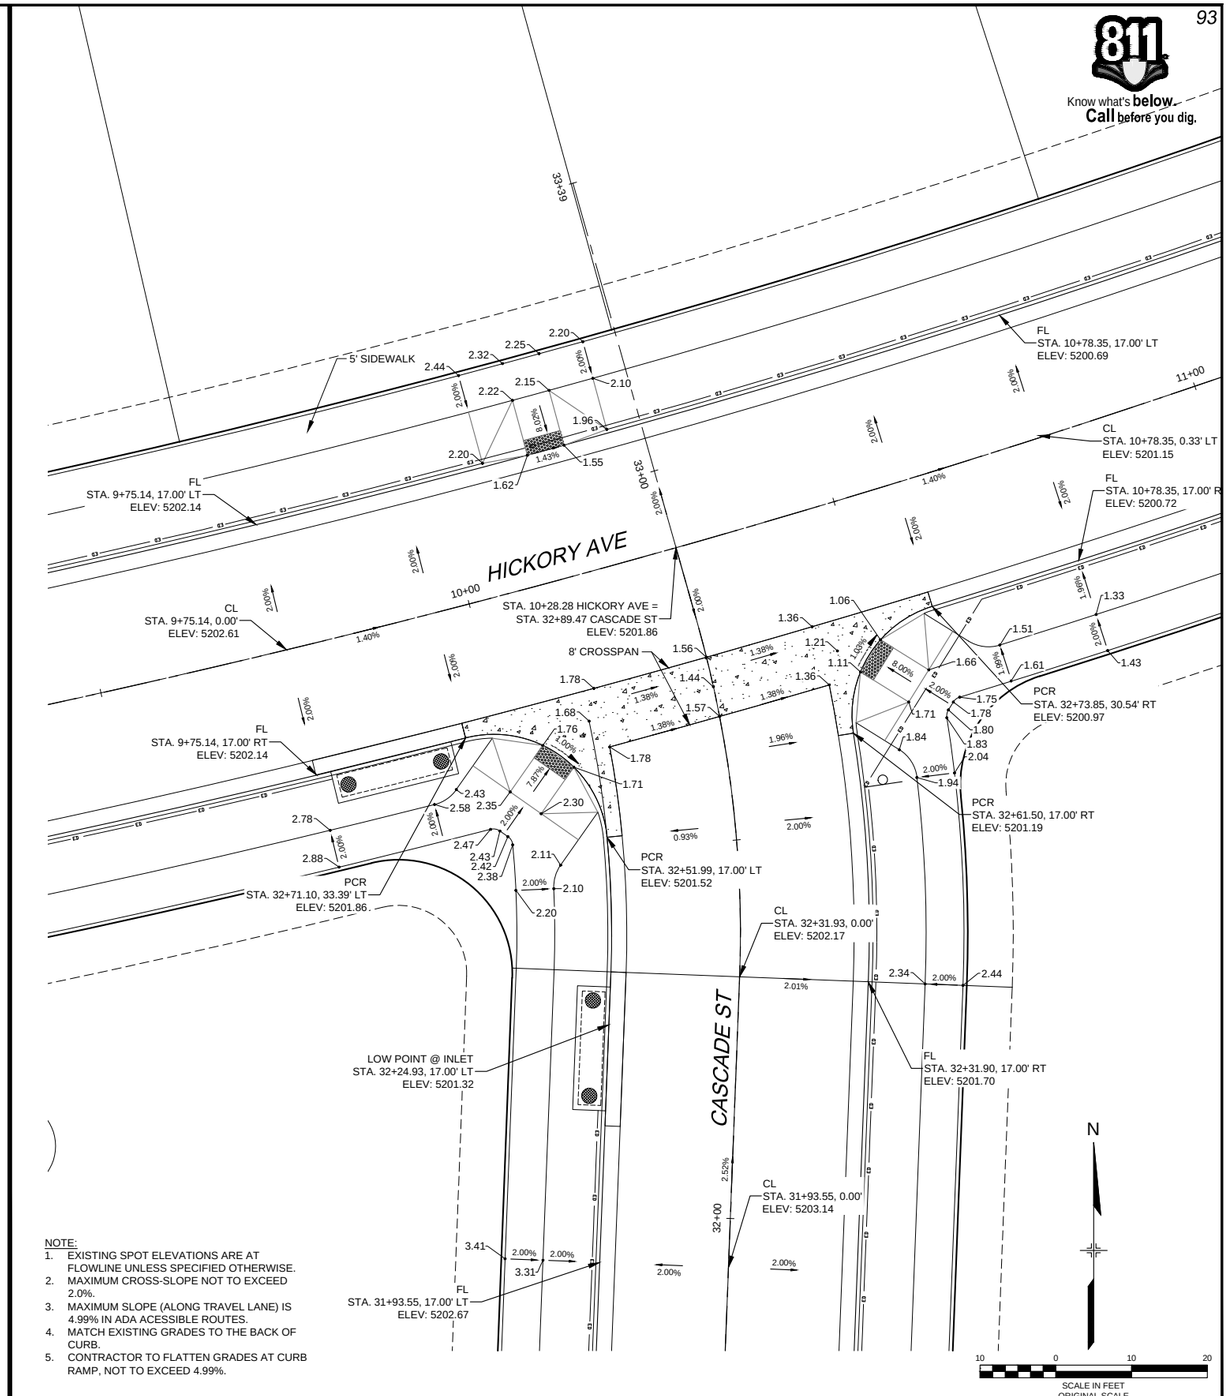
NOTE:
1. EXISTING SPOT ELEVATIONS ARE AT FLOWLINE UNLESS SPECIFIED OTHERWISE.
2. MAXIMUM CROSS-SLOPE NOT TO EXCEED 2.0%.
3. MAXIMUM SLOPE (ALONG TRAVEL LANE) IS 4.99% IN ADA ACESSIBLE ROUTES.
4. MATCH EXISTING GRADES TO THE BACK OF CURB.
5. CONTRACTOR TO FLATTEN GRADES AT CURB RAMP, NOT TO EXCEED 4.99%.

REFERENCE DRAWINGS

X-994-BRDR
X-994-PP-STRM
X-994-PP-Plat
X-994-PP-Road
cp-site-pa-8
X-994-PH1-KeyMap
X-994-PDP-KeyMap
20base


| No. | DATE | DESCRIPTION | BY |
|---|---|---|---|

REVISIONS

COMPUTER FILE MANAGEMENT

FILE NAME: R:\18.994.001 (Dearmin Swink)\Dwg\Construction Plans\Westerly Phase 1\PH1 ROAD\IN13.dwg
CTB FILE: ----
PLOT DATE: 12/3/2020 7:07 PM
THIS DRAWING IS CURRENT AS OF PLOT DATE AND MAY BE SUBJECT TO CHANGE.

SHEET KEY

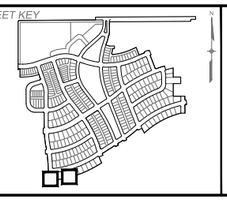

MUNICIPALITY: TOWN OF ERIE 1874

PREPARED FOR: WESTERLY ERIE · COLO

PREPARED BY: Matrix Excellence by Design

SEAL


FOR AND ON BEHALF OF MATRIX DESIGN GROUP, INC.
PROJECT No. 18.994.001

# WESTERLY FILING 1

TOWN OF ERIE
CONSTRUCTION DOCUMENTS

## INTERSECTION DETAILS

| | | | | |
|---|---|---|---|---|
| DESIGNED BY: | SCALE | DATE ISSUED: | DECEMBER 2020 | DRAWING No. |
| DRAWN BY: | HORIZ. 1" = 10' | | | |
| CHECKED BY: PDC | VERT. N/A | SHEET 93 OF 239 | | IN13 |

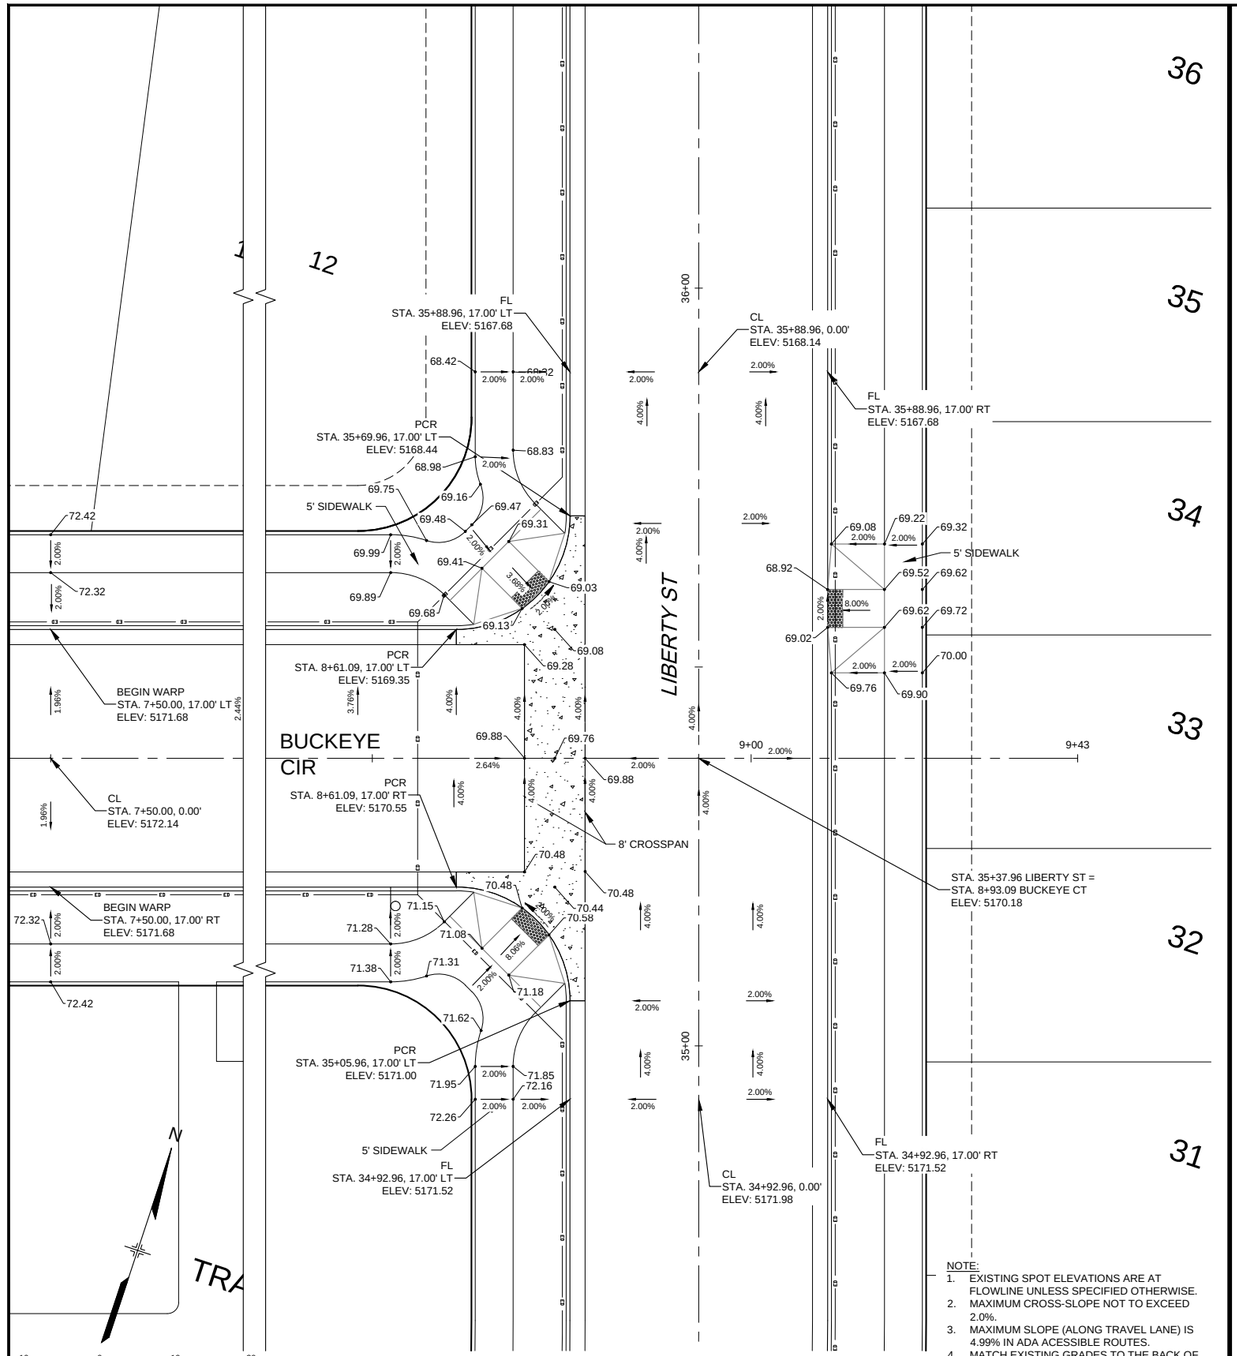


NOTE:
1. EXISTING SPOT ELEVATIONS ARE AT FLOWLINE UNLESS SPECIFIED OTHERWISE.
2. MAXIMUM CROSS-SLOPE NOT TO EXCEED 2.0%.
3. MAXIMUM SLOPE (ALONG TRAVEL LANE) IS 4.99% IN ADA ACESSIBLE ROUTES.
4. MATCH EXISTING GRADES TO THE BACK OF CURB.
5. CONTRACTOR TO FLATTEN GRADES AT CURB RAMP, NOT TO EXCEED 4.99%.

REFERENCE DRAWINGS

X-994-BRDR
X-994-PP-STRM
X-994-PP-Plat
X-994-PP-Road
cp-site-pa-8
X-994-PH1-KeyMap
X-994-PDP-KeyMap
20base


| No. | DATE | DESCRIPTION | BY |
|---|---|---|---|

REVISIONS

COMPUTER FILE MANAGEMENT

FILE NAME: R:\18.994.001 (Dearmin Swink)\Dwg\Construction Plans\Westerly Phase 1\PH1 ROAD\IN14.dwg
CTB FILE: ----
PLOT DATE: 12/3/2020 7:09 PM
THIS DRAWING IS CURRENT AS OF PLOT DATE AND MAY BE SUBJECT TO CHANGE.

SHEET KEY

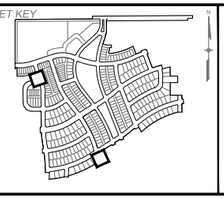

MUNICIPALITY: TOWN OF ERIE 1874

PREPARED FOR: WESTERLY ERIE . COLO

PREPARED BY: Matrix Excellence by Design

SEAL


FOR AND ON BEHALF OF MATRIX DESIGN GROUP, INC.
PROJECT No. 18.994.001


# WESTERLY FILING 1

TOWN OF ERIE
CONSTRUCTION DOCUMENTS

## INTERSECTION DETAILS


| | | | | |
|---|---|---|---|---|
| DESIGNED BY: | SCALE | DATE ISSUED: DECEMBER 2020 | DRAWING No. |
| DRAWN BY: | HORIZ. 1" = 10' | | |
| CHECKED BY: PDC | VERT. N/A | SHEET 94 OF 239 | IN14 |

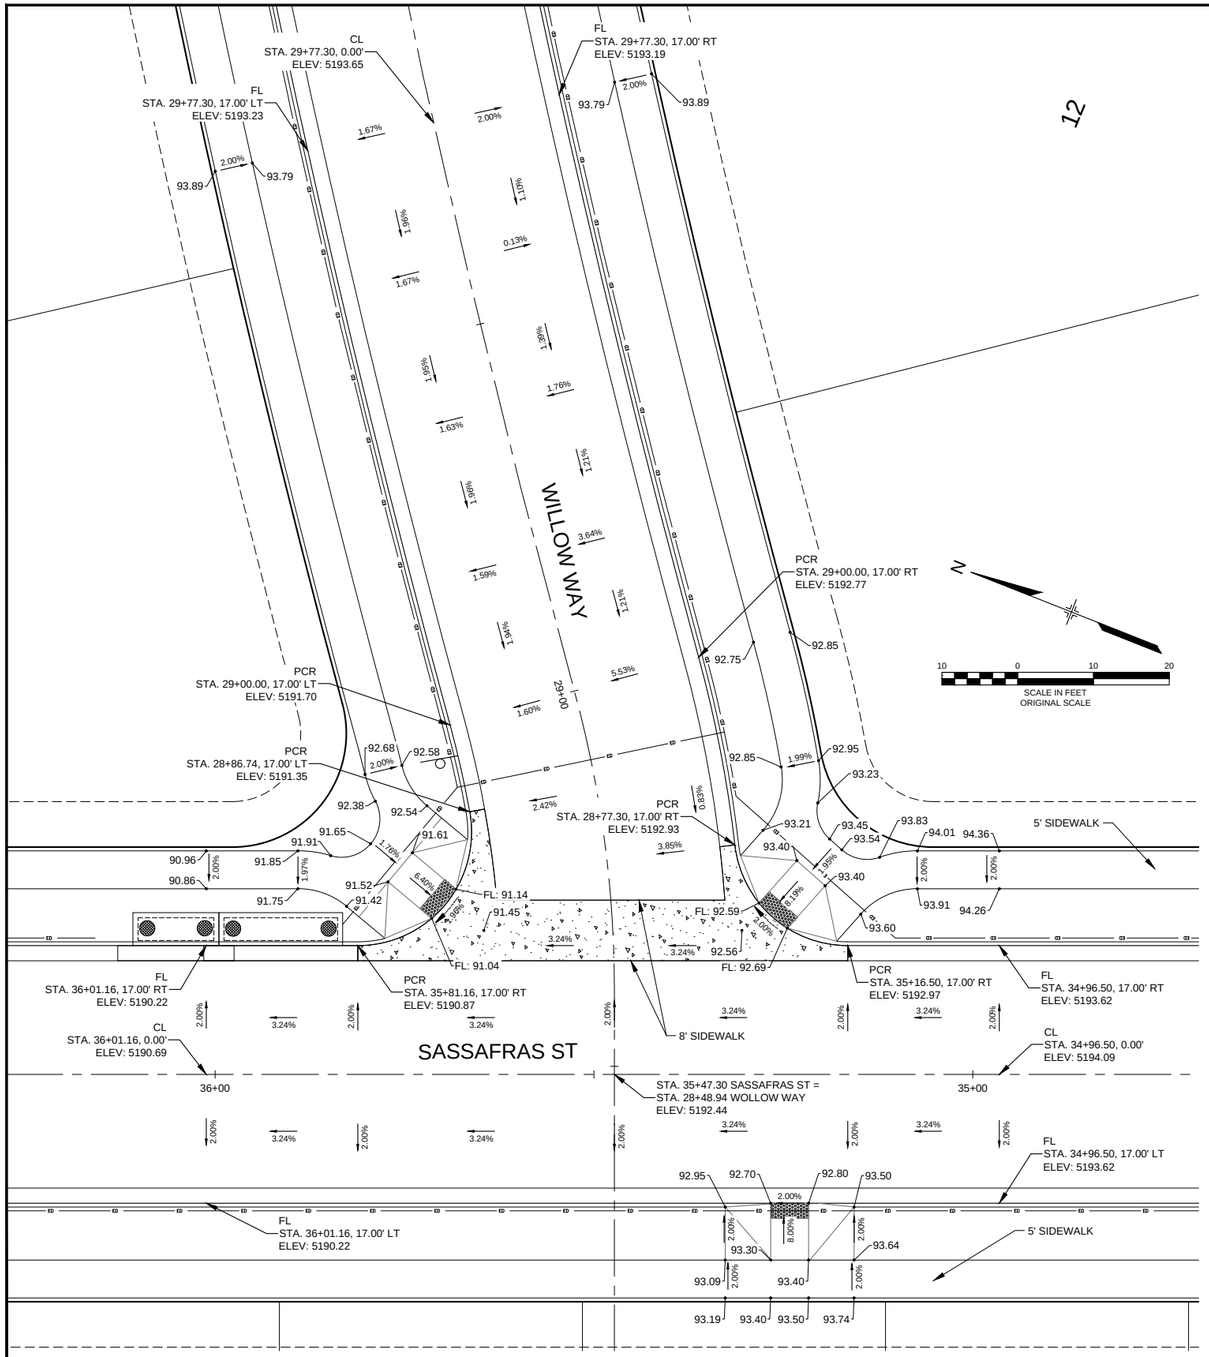

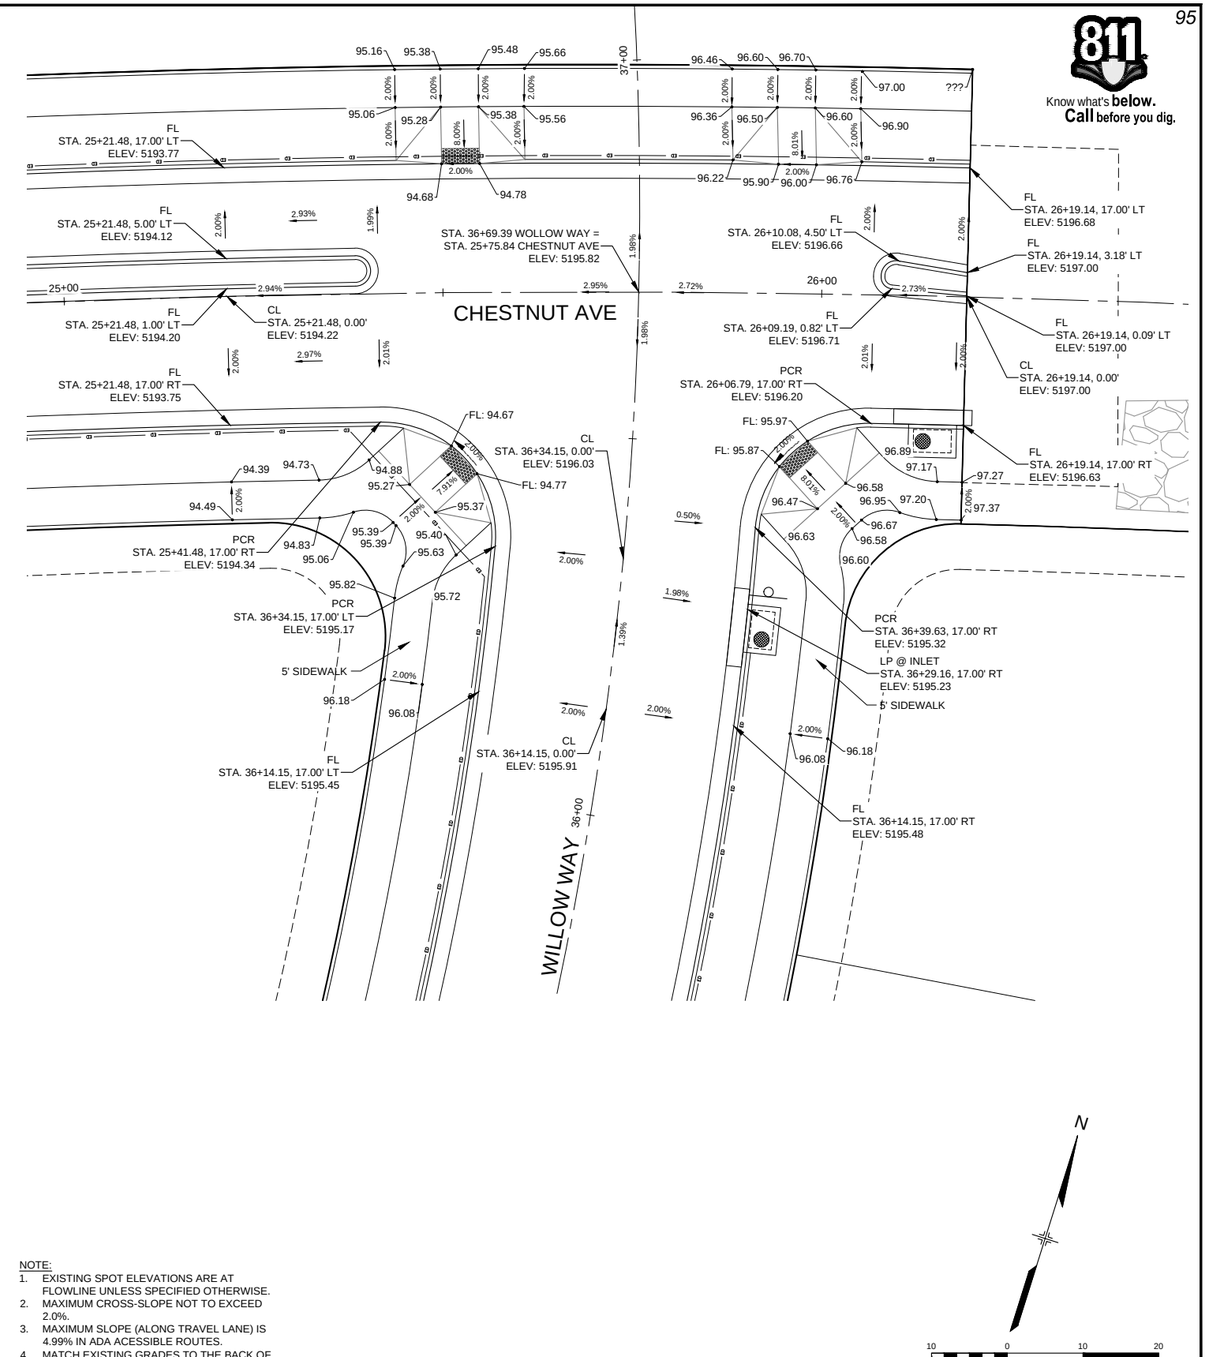
Know what's **below.** **Call** before you dig.

NOTE:
1. EXISTING SPOT ELEVATIONS ARE AT FLOWLINE UNLESS SPECIFIED OTHERWISE.
2. MAXIMUM CROSS-SLOPE NOT TO EXCEED 2.0%.
3. MAXIMUM SLOPE (ALONG TRAVEL LANE) IS 4.99% IN ADA ACESSIBLE ROUTES.
4. MATCH EXISTING GRADES TO THE BACK OF CURB.
5. CONTRACTOR TO FLATTEN GRADES AT CURB RAMP, NOT TO EXCEED 4.99%.

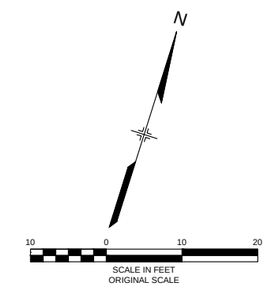


REFERENCE DRAWINGS


X-994-BRDR
X-994-PP-STRM
X-994-PP-Plat
X-994-PP-Road
cp-site-pa-8
X-994-PH1-KeyMap
X-994-PDP-KeyMap
20base

| No. | DATE | DESCRIPTION | BY |
|---|---|---|---|
| | | REVISIONS | |

COMPUTER FILE MANAGEMENT

FILE NAME: R:\18.994.001 (Dearmin Swink)\Dwg\Construction Plans\Westerly Phase 1\PH1 ROAD\IN15.dwg
CTB FILE: ----
PLOT DATE: 12/3/2020 7:10 PM
THIS DRAWING IS CURRENT AS OF PLOT DATE AND MAY BE SUBJECT TO CHANGE.

SHEET KEY

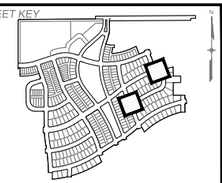

MUNICIPALITY: TOWN OF ERIE 1874

PREPARED FOR: WESTERLY ERIE · COLO

PREPARED BY: Matrix Excellence by Design

SEAL

FOR AND ON BEHALF OF MATRIX DESIGN GROUP, INC.
PROJECT No. 18.994.001

# WESTERLY FILING 1

TOWN OF ERIE
CONSTRUCTION DOCUMENTS

## INTERSECTION DETAILS

DESIGNED BY:
DRAWN BY:
CHECKED BY: PDC


SCALE
HORIZ. 1" = 10'
VERT. N/A


DATE ISSUED: DECEMBER 2020

SHEET 95 OF 239

DRAWING No. IN15

811 Know what's **below.** **Call** before you dig.

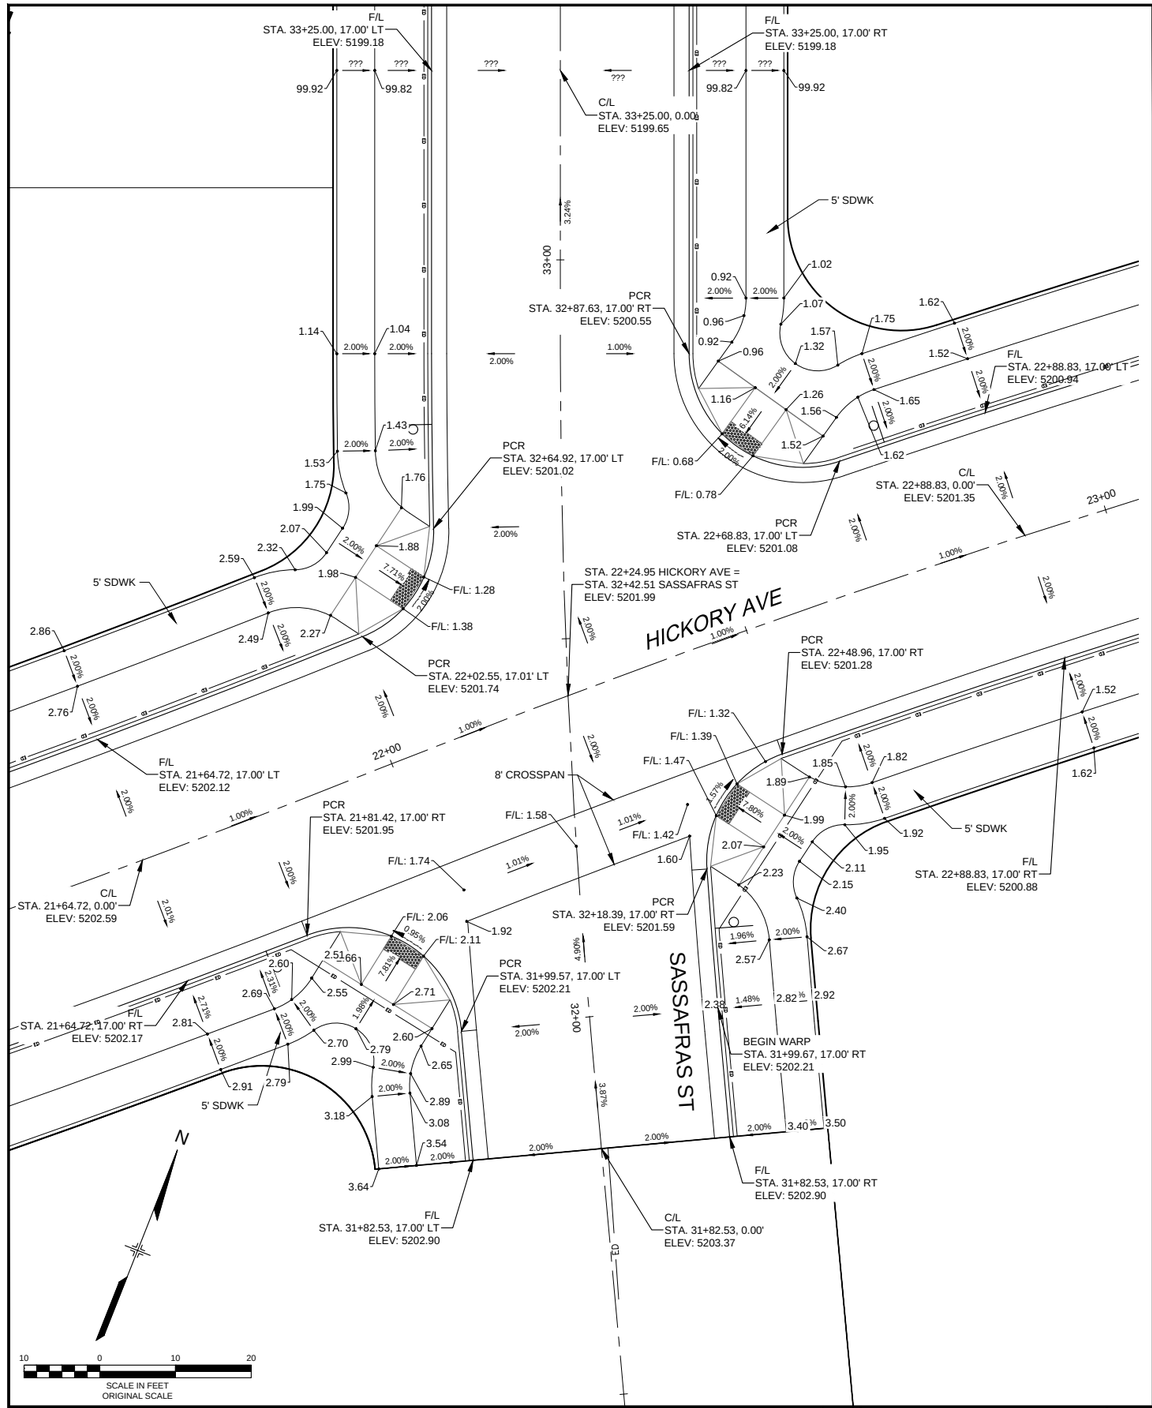

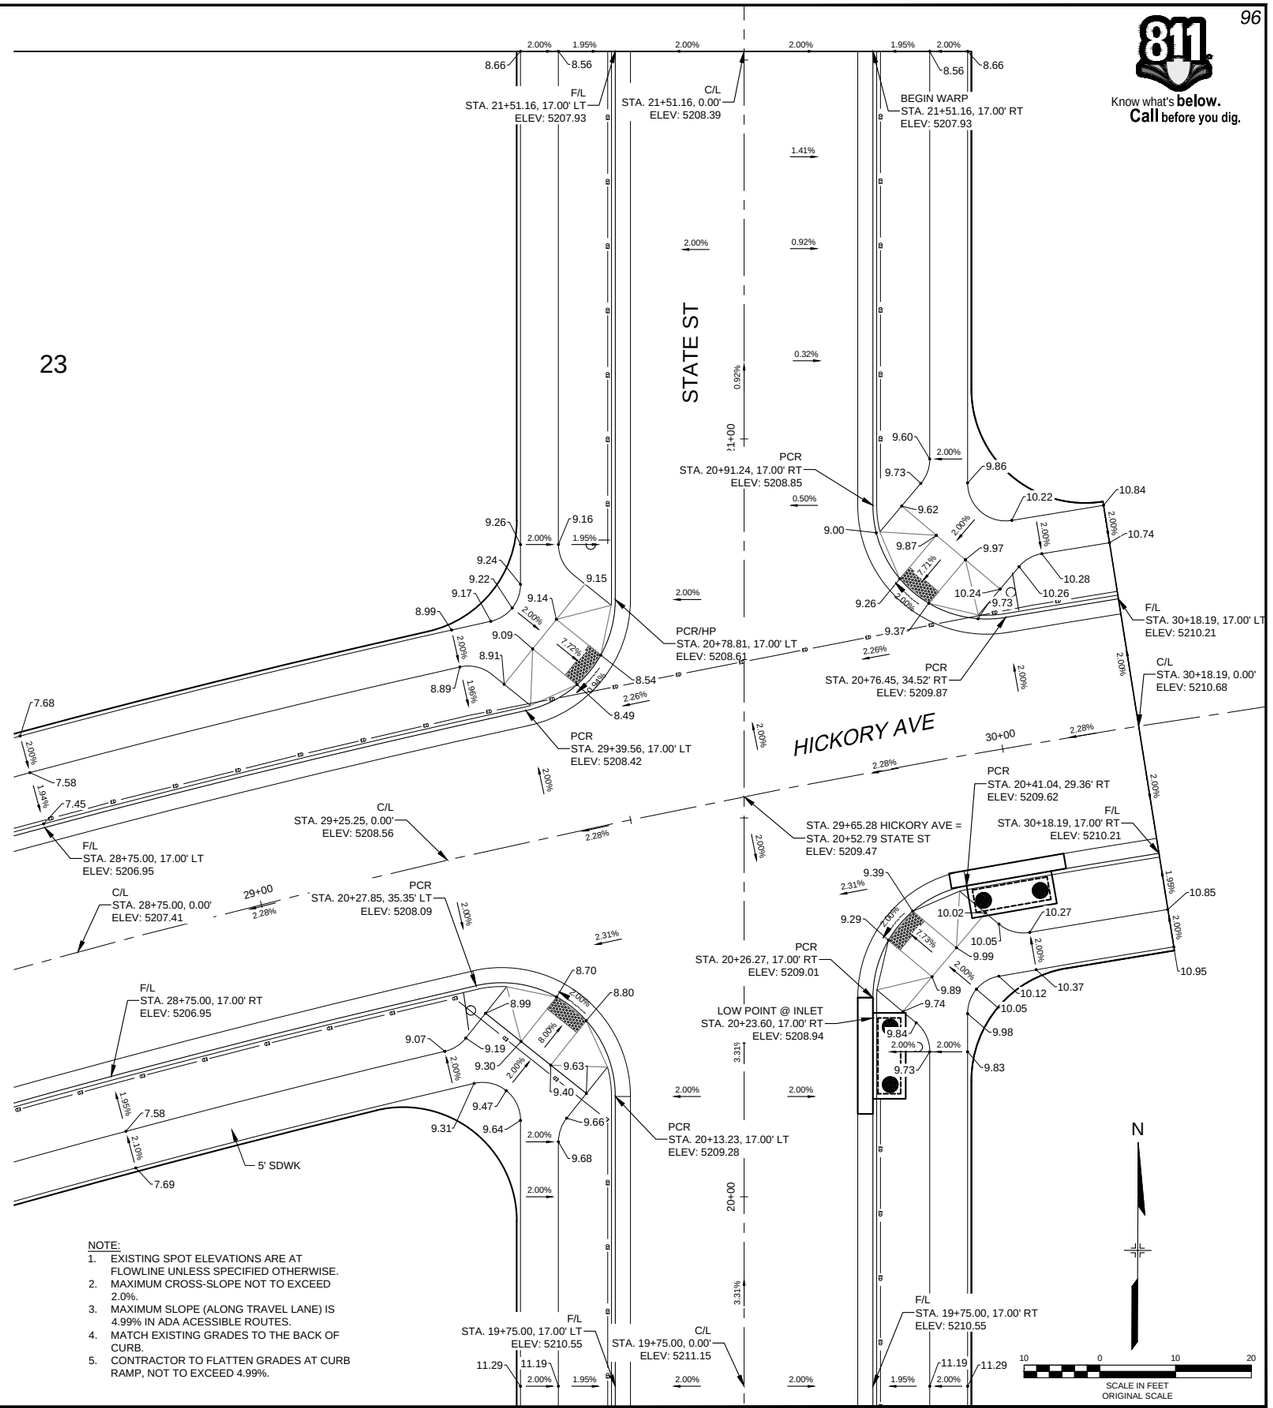
23

NOTE:
1. EXISTING SPOT ELEVATIONS ARE AT FLOWLINE UNLESS SPECIFIED OTHERWISE.
2. MAXIMUM CROSS-SLOPE NOT TO EXCEED 2.0%.
3. MAXIMUM SLOPE (ALONG TRAVEL LANE) IS 4.99% IN ADA ACESSIBLE ROUTES.
4. MATCH EXISTING GRADES TO THE BACK OF CURB.
5. CONTRACTOR TO FLATTEN GRADES AT CURB RAMP, NOT TO EXCEED 4.99%.

REFERENCE DRAWINGS

X-994-BRDR
X-994-PP-Plat
X-994-PP-Road
cp-site-pa-8
X-994-PH1-KeyMap
20base
X-994-PP-STRM
X-994-PDP-KeyMap


| No. | DATE | DESCRIPTION | BY |
|---|---|---|---|

REVISIONS

COMPUTER FILE MANAGEMENT

FILE NAME: R:\18.994.001 (Dearmin Swink)\Dwg\Construction Plans\Westerly Phase 1\PH1 ROAD\IN16.dwg
CTB FILE: ----
PLOT DATE: 12/3/2020 7:11 PM
THIS DRAWING IS CURRENT AS OF PLOT DATE AND MAY BE SUBJECT TO CHANGE.

SHEET KEY

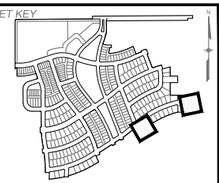

MUNICIPALITY: TOWN OF ERIE 1874

PREPARED FOR: WESTERLY ERIE · COLO

PREPARED BY: Matrix Excellence by Design

SEAL

FOR AND ON BEHALF OF MATRIX DESIGN GROUP, INC.
PROJECT No. 18.994.001

# WESTERLY FILING 1

TOWN OF ERIE
CONSTRUCTION DOCUMENTS

## INTERSECTION DETAILS

DESIGNED BY:
DRAWN BY:
CHECKED BY: PDC


SCALE
HORIZ. 1" = 10'
VERT. N/A


DATE ISSUED: DECEMBER 2020

SHEET 96 OF 239

DRAWING No. IN16

811 Know what's **below.** **Call** before you dig.

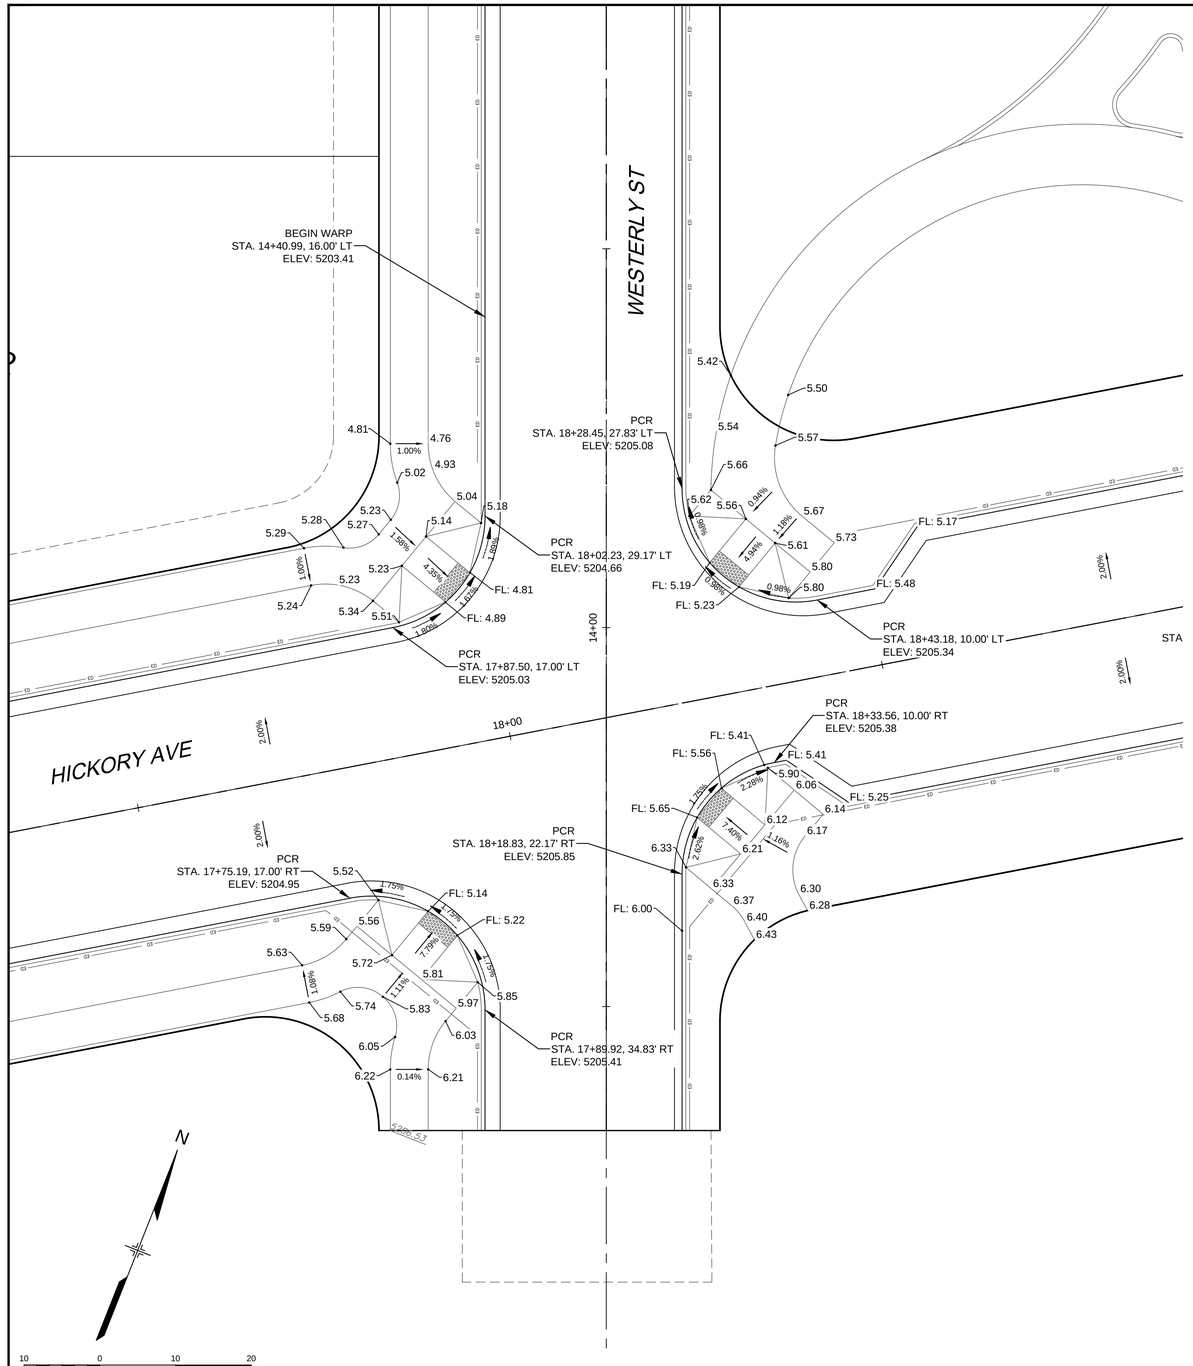

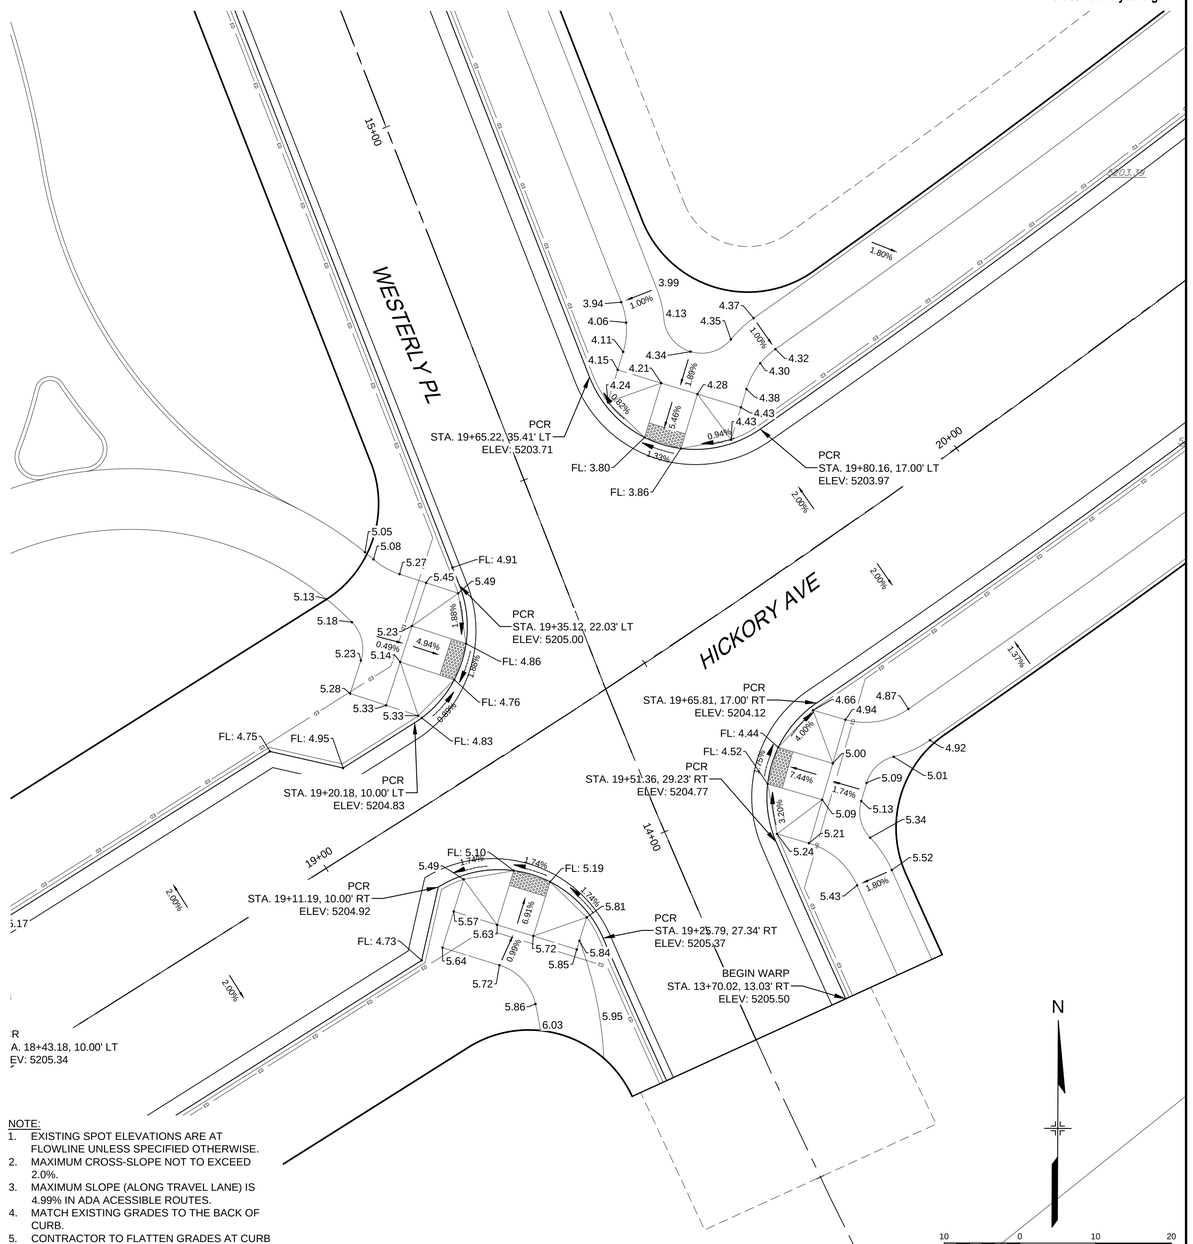
NOTE:
1. EXISTING SPOT ELEVATIONS ARE AT FLOWLINE UNLESS SPECIFIED OTHERWISE.
2. MAXIMUM CROSS-SLOPE NOT TO EXCEED 2.0%.
3. MAXIMUM SLOPE (ALONG TRAVEL LANE) IS 4.99% IN ADA ACESSIBLE ROUTES.
4. MATCH EXISTING GRADES TO THE BACK OF CURB.
5. CONTRACTOR TO FLATTEN GRADES AT CURB RAMP, NOT TO EXCEED 4.99%.

REFERENCE DRAWINGS


X-994-BRDR
X-994-PP-ST6M
X-994-PP-Plat
X-994-PP-Road
cp-site-pa-8
X-994-PH1-KeyMap
X-994-DRAINAGE
X-994-PDP-KeyMap
20base

| No. | DATE | DESCRIPTION | BY |
|---|---|---|---|
| | | REVISIONS | |

COMPUTER FILE MANAGEMENT

FILE NAME: r:\18.994.001 (dearmin swink)\Dwg\construction plans\westerly phase 1\PH1 ROAD\IN17.dwg
CTB FILE: ----
PLOT DATE: 12/3/2020 7:08 PM
THIS DRAWING IS CURRENT AS OF PLOT DATE AND MAY BE SUBJECT TO CHANGE.

SHEET KEY

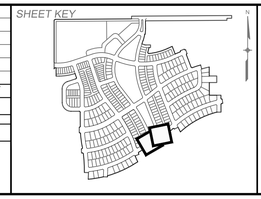

MUNICIPALITY: TOWN OF ERIE 1874

PREPARED FOR: WESTERLY ERIE · COLO

PREPARED BY: Matrix Excellence by Design

SEAL


FOR AND ON BEHALF OF MATRIX DESIGN GROUP, INC.
PROJECT No. 18.994.001


# WESTERLY FILING 1

TOWN OF ERIE
CONSTRUCTION DOCUMENTS

| | | | |
|---|---|---|---|
| DESIGNED BY: | SCALE | DATE ISSUED: DECEMBER 2020 | DRAWING No. |
| DRAWN BY: | HORIZ. | | |
| CHECKED BY: PDC | VERT. | SHEET 97 OF 239 | IN17 |

Know what's **below.** **Call** before you dig.

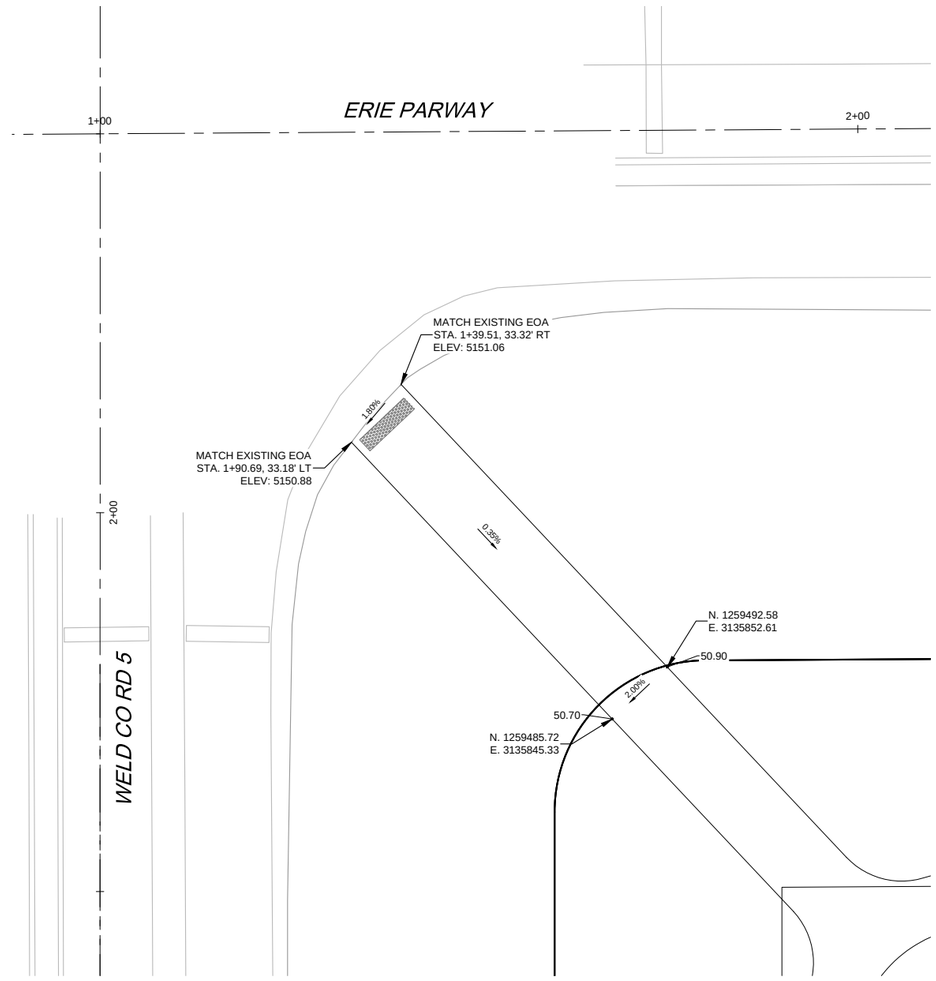

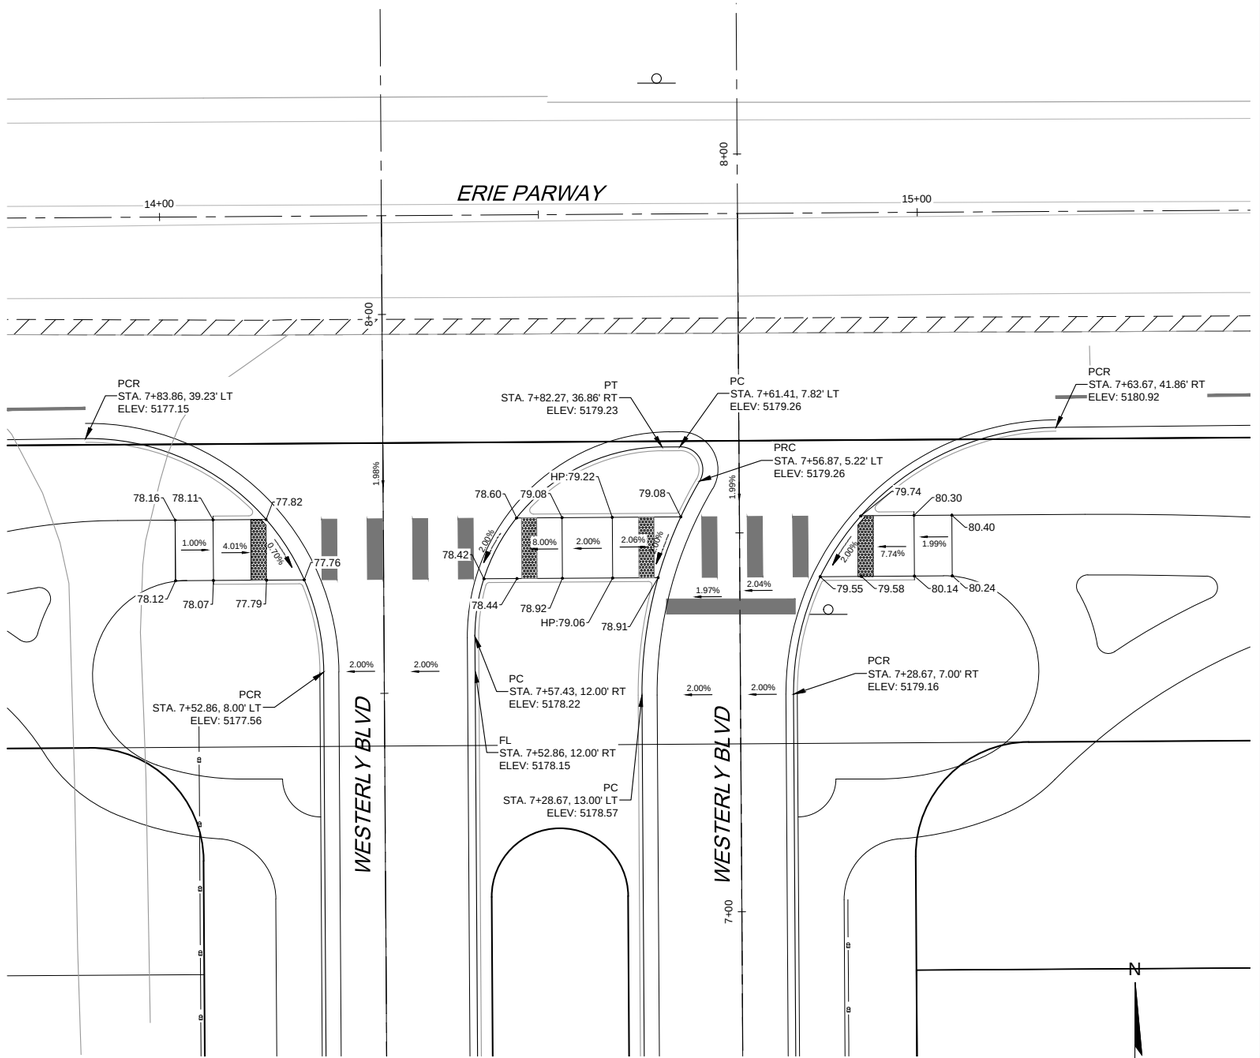
NOTE:
1. EXISTING SPOT ELEVATIONS ARE AT FLOWLINE UNLESS SPECIFIED OTHERWISE.
2. MAXIMUM CROSS-SLOPE NOT TO EXCEED 2.0%.
3. MAXIMUM SLOPE (ALONG TRAVEL LANE) IS 4.99% IN ADA ACESSIBLE ROUTES.
4. MATCH EXISTING GRADES TO THE BACK OF CURB.
5. CONTRACTOR TO FLATTEN GRADES AT CURB RAMP, NOT TO EXCEED 4.99%.

REFERENCE DRAWINGS

X-994-BRDR
X-994-PP-STRM
X-994-PP-Plat
X-994-PP-Road
cp-site-pa-8
X-994-PH1-KeyMap 20base
X-994-PDP-KeyMap
X-994-EX-SITE


| No. | DATE | DESCRIPTION | BY |
|---|---|---|---|

REVISIONS

COMPUTER FILE MANAGEMENT

FILE NAME: R:\18.994.001 (Dearmin Swink)\Dwg\Construction Plans\Westerly Phase 1\PH1 ROAD\IN18.dwg
CTB FILE: ----
PLOT DATE: 12/3/2020 7:13 PM
THIS DRAWING IS CURRENT AS OF PLOT DATE AND MAY BE SUBJECT TO CHANGE.

SHEET KEY

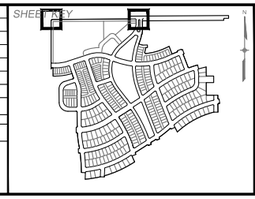

MUNICIPALITY: TOWN OF ERIE 1874

PREPARED FOR: WESTERLY ERIE · COLO

PREPARED BY: Matrix Excellence by Design

SEAL

FOR AND ON BEHALF OF MATRIX DESIGN GROUP, INC.
PROJECT No. 18.994.001

# WESTERLY FILING 1

TOWN OF ERIE
CONSTRUCTION DOCUMENTS

## INTERSECTION DETAILS

DESIGNED BY:
DRAWN BY:
CHECKED BY: PDC


SCALE
HORIZ. 1" = 10'
VERT. N/A

DATE ISSUED: DECEMBER 2020

SHEET 98 OF 239

DRAWING No. IN18

811
Know what's **below.**
**Call** before you dig.

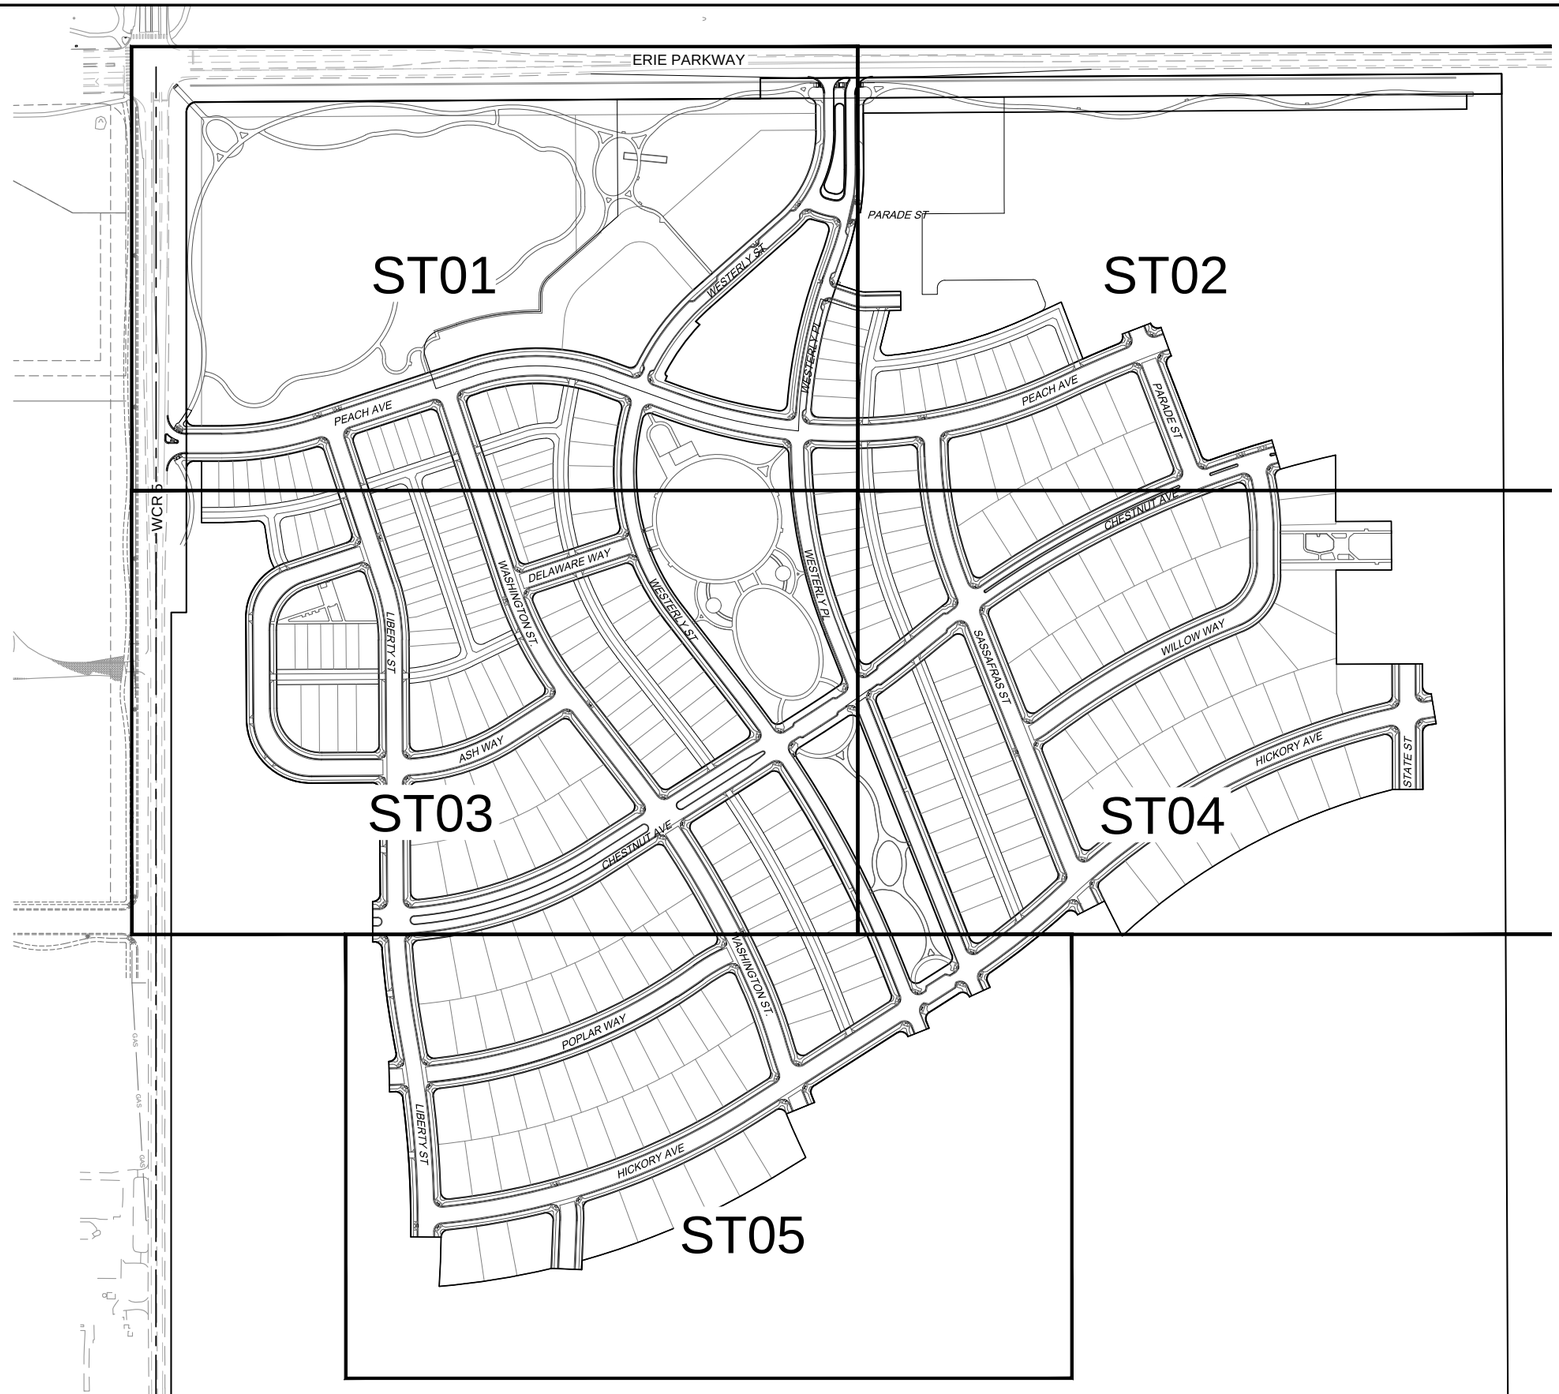


N

150 0 150 300
SCALE IN FEET
ORIGINAL SCALE

REFERENCE DRAWINGS

X-994-PP-Road
X-994-PP-SAN
X-994-BRDR
X-994-EX-SITE
X-994-PP-Plat
cp-site-pa-8
20base
X-994-PH1-KeyMap
X-994-PDP-KeyMap

| No. | DATE | DESCRIPTION | BY |
|---|---|---|---|

REVISIONS

COMPUTER FILE MANAGEMENT

FILE NAME: R:\18.994.001 (Dearmin Swink)\Dwg\Construction Plans\Westerly Phase 1\PH1 ROAD\PH1 - STX1.dwg
CTB FILE: ---
PLOT DATE: 12/3/2020 6:03 PM
THIS DRAWING IS CURRENT AS OF PLOT DATE AND MAY BE SUBJECT TO CHANGE.

MUNICIPALITY: TOWN OF ERIE 1874

PREPARED FOR: WESTERLY ERIE · COLO

PREPARED BY: Matrix Excellence by Design

SEAL

FOR AND ON BEHALF OF MATRIX DESIGN GROUP, INC.
PROJECT No. 18.994.001


# WESTERLY FILING 1

TOWN OF ERIE
CONSTRUCTION DOCUMENTS

## SIGNING & STRIPING INDEX

| | | | | | |
|---|---|---|---|---|---|
| DESIGNED BY: | RPS | SCALE | DATE ISSUED: | DECEMBER 2020 | DRAWING No. |
| DRAWN BY: | RPS | HORIZ. 1" = 150' | | | |
| CHECKED BY: | PDC | VERT. N/A | SHEET | 99 OF 239 | STX1 |

811 Know what's **below.** **Call** before you dig.

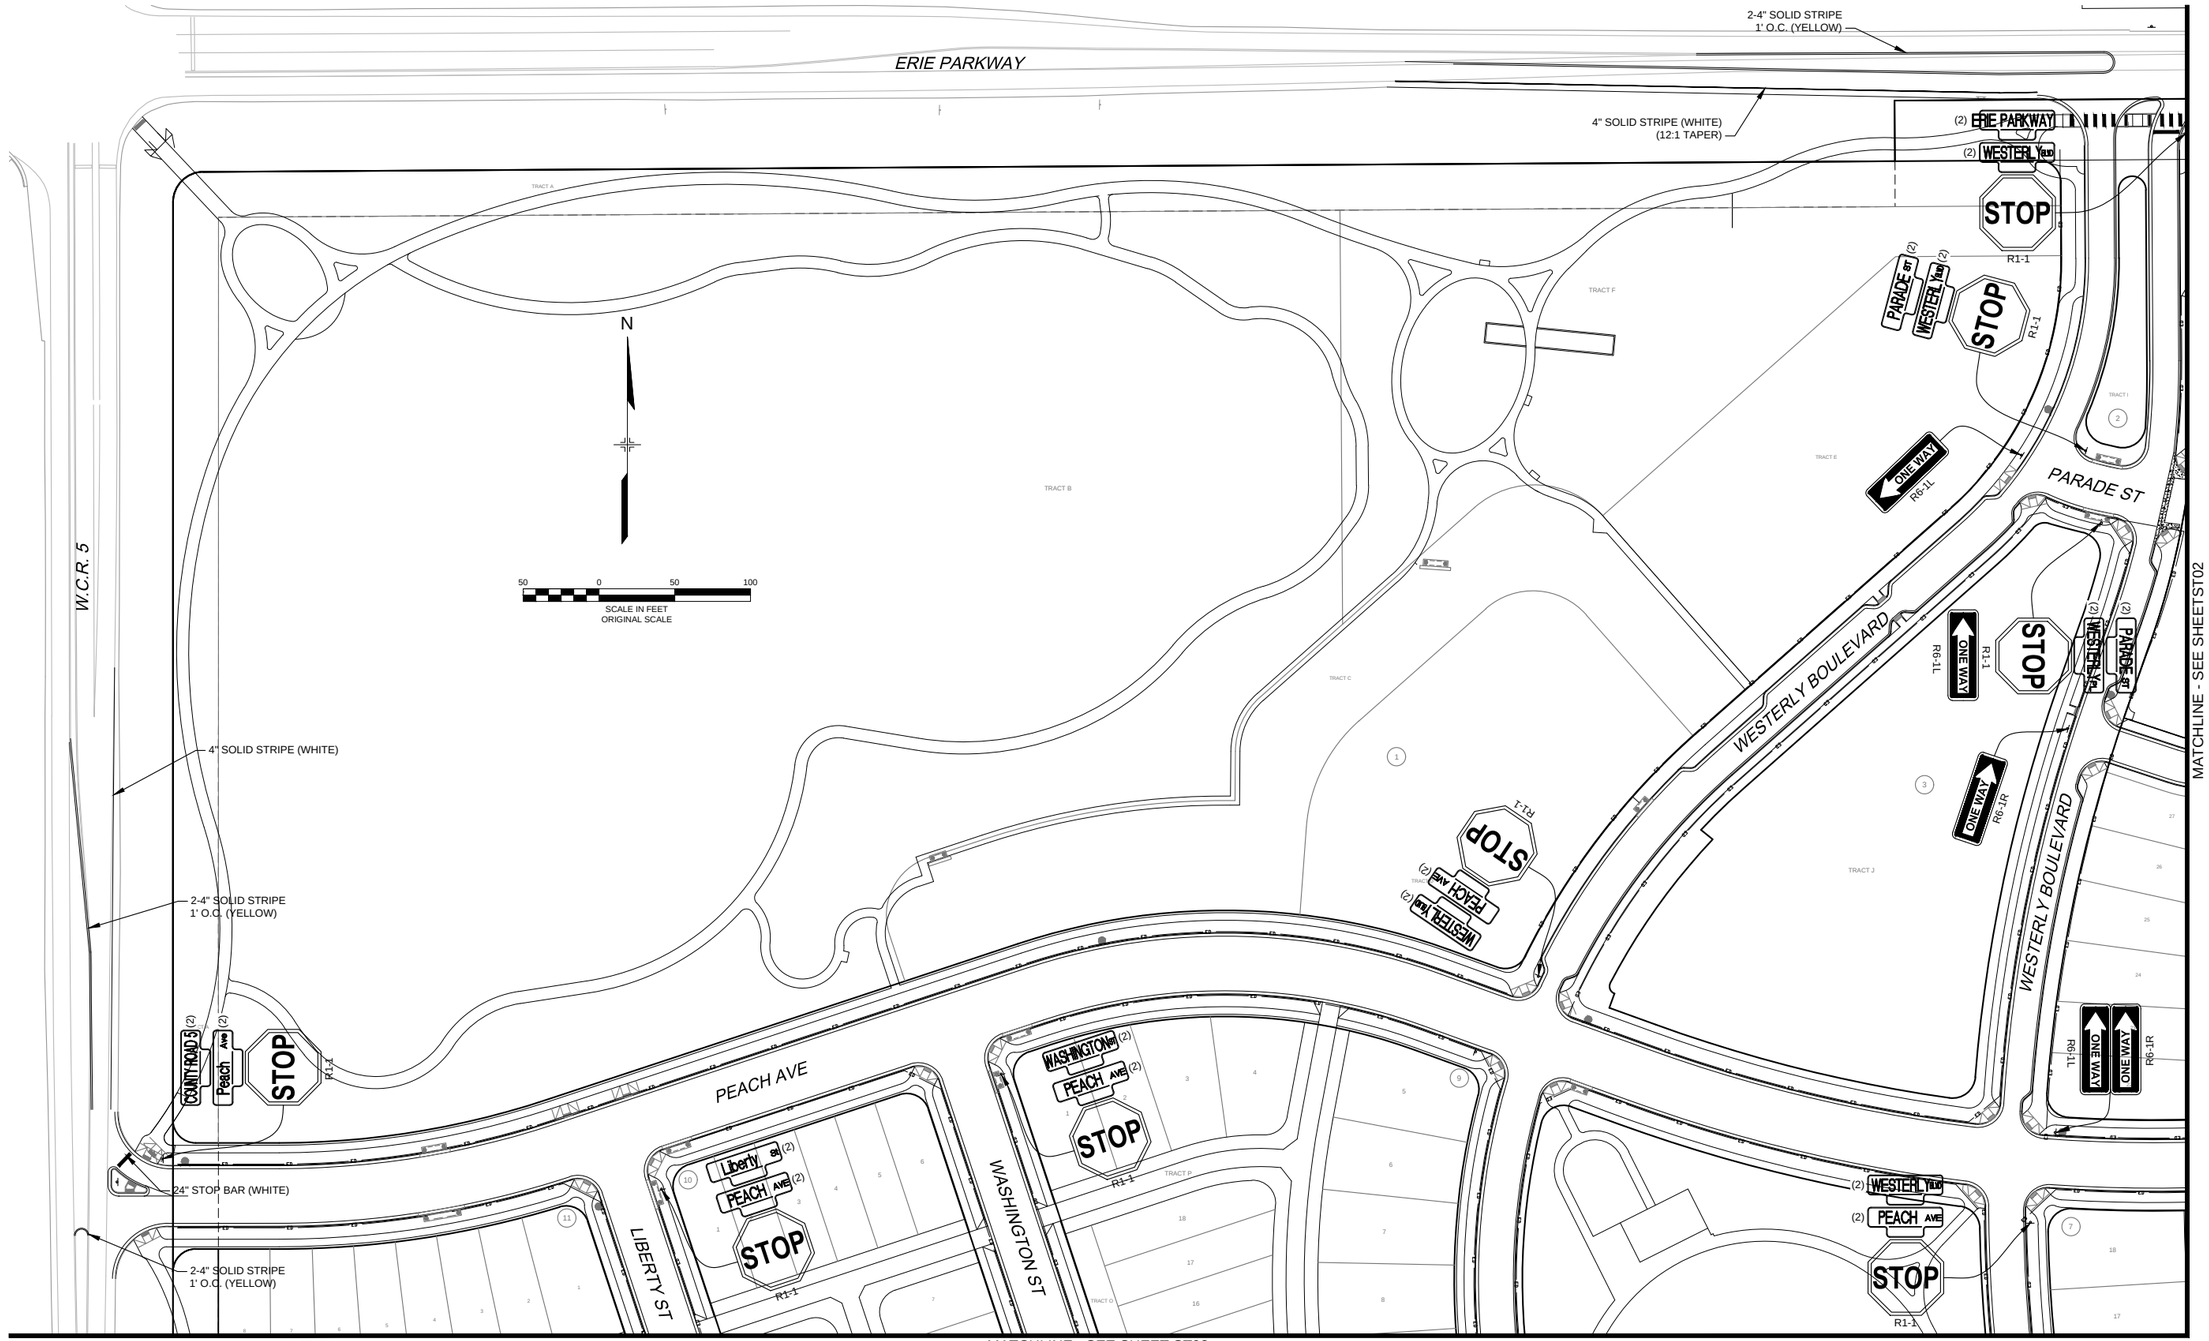



| REFERENCE DRAWINGS |
|---|
| X-994-EX-MAP |
| X-994-EX-SITE |
| x-994-pp-watr |
| X-994-PP-Plat |
| X-994-PP-Road |
| X-994-PP-STRM |
| X-994-BRDR |
| X-994-PH1-KeyMap |
| cp-site-pa-8 |
| 20base |
| X-994-PDP-KeyMap |

| No. | DATE | DESCRIPTION | BY |
|---|---|---|---|
| | | REVISIONS | |

COMPUTER FILE MANAGEMENT

FILE NAME: R:\18.994.001 (Dearmin Swink)\Dwg\Construction Plans\Westerly Phase 1\PH1 ROAD\ST01.dwg
CTB FILE: ---
PLOT DATE: 12/3/2020 6:03 PM
THIS DRAWING IS CURRENT AS OF PLOT DATE AND MAY BE SUBJECT TO CHANGE.

SHEET KEY

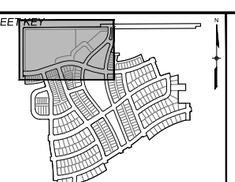

MUNICIPALITY: TOWN OF ERIE 1874

PREPARED FOR: WESTERLY ERIE . COLO

PREPARED BY: Matrix Excellence by Design

SEAL

FOR AND ON BEHALF OF MATRIX DESIGN GROUP, INC.
PROJECT No. 18.994.001

# WESTERLY FILING 1


TOWN OF ERIE
CONSTRUCTION DOCUMENTS

## SIGNING & STRIPING PLAN

| | | | | | |
|---|---|---|---|---|---|
| DESIGNED BY: | RPS | SCALE | | DATE ISSUED: | DECEMBER 2020 |
| DRAWN BY: | RPS | HORIZ. | 1" = 50' | | |
| CHECKED BY: | PDC | VERT. | N/A | SHEET | 100 OF 239 |

DRAWING No. ST01

Know what's **below.**
**Call** before you dig.

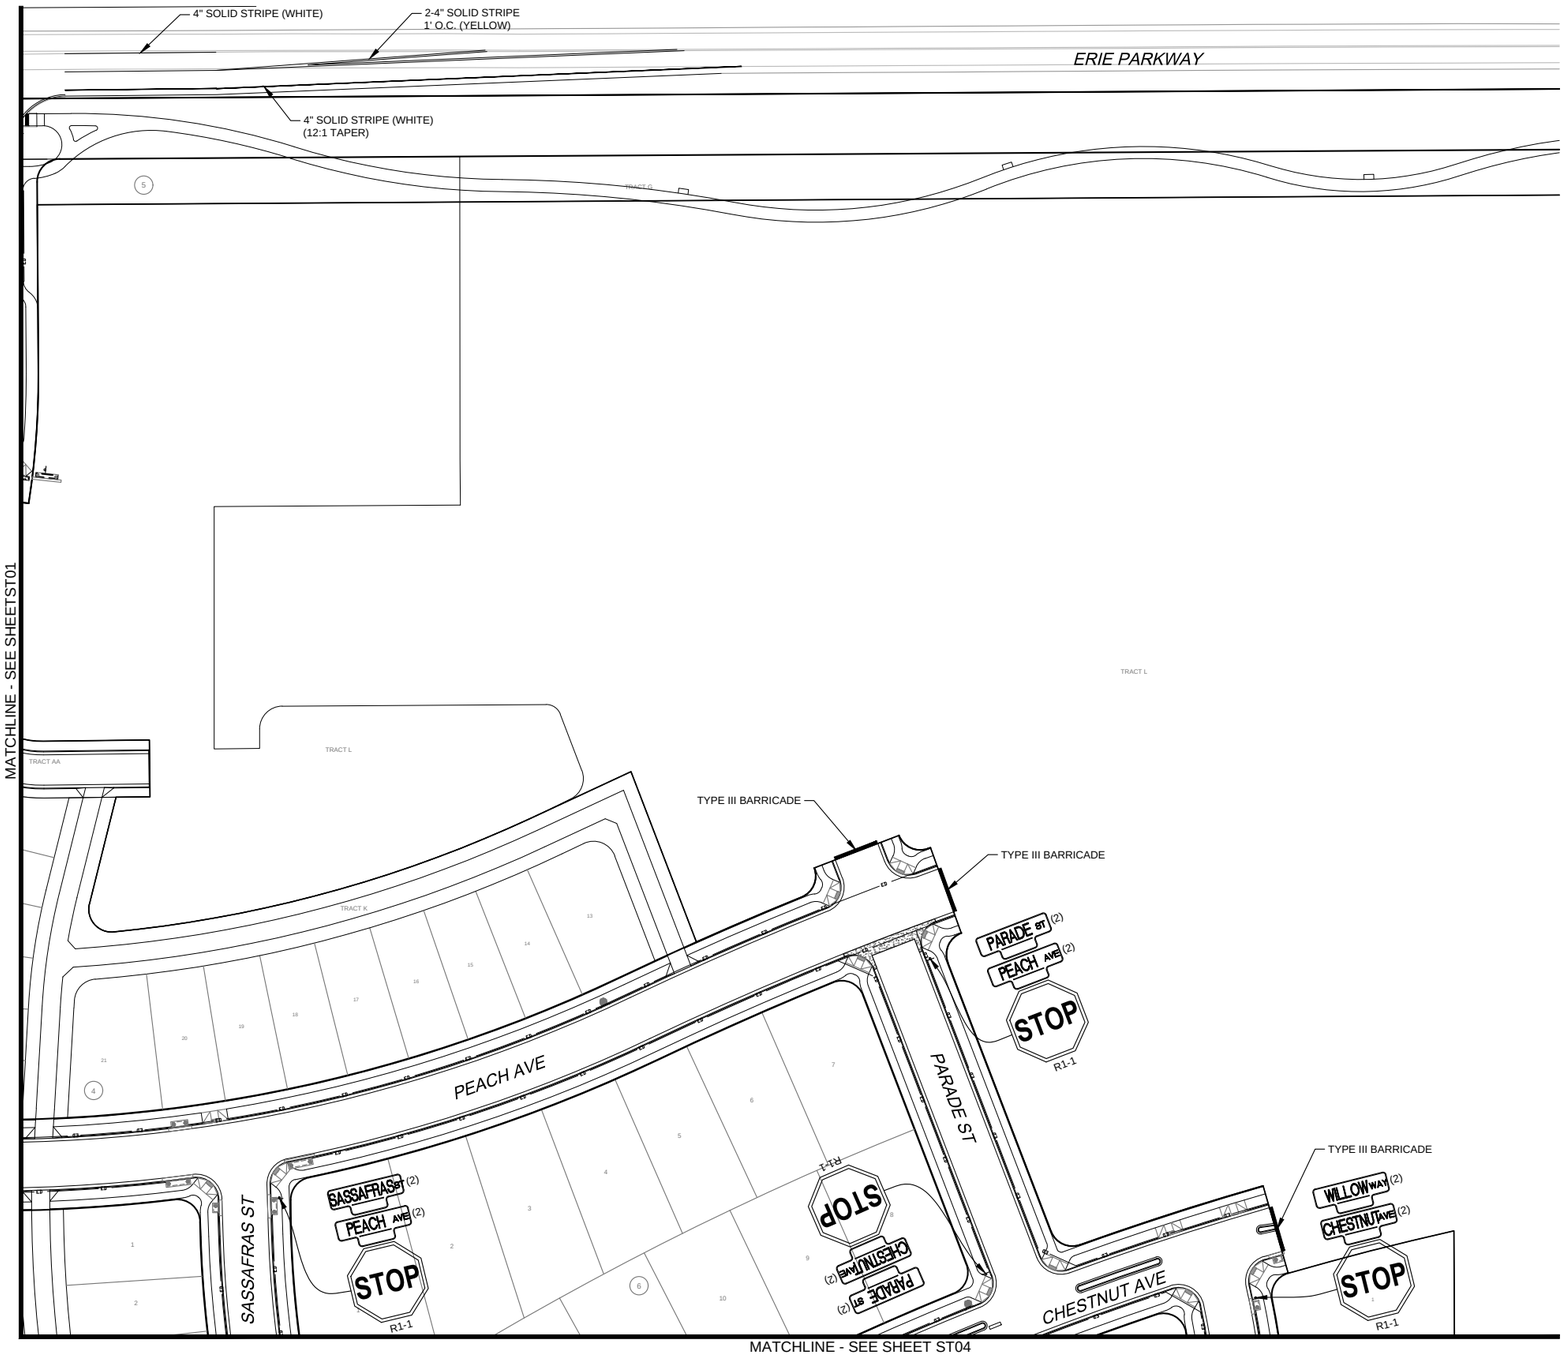


N

50 0 50 100
SCALE IN FEET
ORIGINAL SCALE

| REFERENCE DRAWINGS |
|---|
| X-994-EX-MAP |
| X-994-EX-SITE |
| x-994-pp-watr |
| X-994-PP-Plat |
| X-994-PP-Road |
| X-994-PP-STRM |
| X-994-BRDR |
| X-994-PH1-KeyMap |
| cp-site-pa-8 |
| 20base |
| X-994-PDP-KeyMap |


| No. | DATE | DESCRIPTION | BY |
|---|---|---|---|
| | | | |

REVISIONS

COMPUTER FILE MANAGEMENT

FILE NAME: R:\18.994.001 (Dearmin Swink)\Dwg\Construction Plans\Westerly Phase 1\PH1 ROAD\ST01.dwg
CTB FILE: ----
PLOT DATE: 12/3/2020 6:03 PM
THIS DRAWING IS CURRENT AS OF PLOT DATE AND MAY BE SUBJECT TO CHANGE.

SHEET KEY

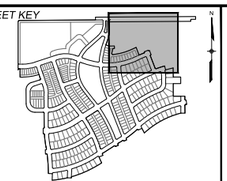

MUNICIPALITY:
TOWN OF ERIE 1874

PREPARED FOR:
WESTERLY
ERIE · COLO

PREPARED BY:
Matrix
Excellence by Design

SEAL

FOR AND ON BEHALF OF
MATRIX DESIGN GROUP, INC.
PROJECT No. 18.994.001

# WESTERLY FILING 1

TOWN OF ERIE
CONSTRUCTION DOCUMENTS

## SIGNING & STRIPING PLAN

| | | | | | |
|---|---|---|---|---|---|
| DESIGNED BY: | RPS | SCALE | | DATE ISSUED: | DECEMBER 2020 |
| DRAWN BY: | RPS | HORIZ. | 1" = 50' | | |
| CHECKED BY: | PDC | VERT. | N/A | SHEET | 101 OF 239 |

DRAWING No. ST02

811
Know what's **below.**
**Call** before you dig.

MATCHLINE - SEE SHEET ST01




REFERENCE DRAWINGS

X-994-EX-MAP
X-994-EX-SITE
x-994-pp-watr
X-994-PP-Plat
X-994-PP-Road
X-994-PP-STRM
X-994-BRDR
X-994-PH1-KeyMap
cp-site-pa-8
20base
X-994-PDP-KeyMap


| No. | DATE | DESCRIPTION | BY |
|---|---|---|---|

REVISIONS

COMPUTER FILE MANAGEMENT

FILE NAME: R:\18.994.001 (Dearmin Swink)\Dwg\Construction Plans\Westerly Phase 1\PH1 ROAD\ST01.dwg
CTB FILE: ----
PLOT DATE: 12/3/2020 6:03 PM
THIS DRAWING IS CURRENT AS OF PLOT DATE AND MAY BE SUBJECT TO CHANGE.

SHEET KEY

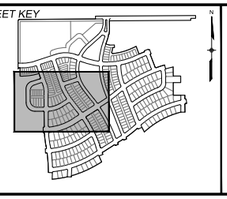

MUNICIPALITY: TOWN OF ERIE 1874

PREPARED FOR: WESTERLY ERIE · COLO

PREPARED BY: Matrix Excellence by Design

SEAL

FOR AND ON BEHALF OF MATRIX DESIGN GROUP, INC.
PROJECT No. 18.994.001

# WESTERLY FILING 1


TOWN OF ERIE
CONSTRUCTION DOCUMENTS

## SIGNING & STRIPING PLAN

| | | | | | |
|---|---|---|---|---|---|
| DESIGNED BY: | RPS | SCALE | | DATE ISSUED: | DECEMBER 2020 |
| DRAWN BY: | RPS | HORIZ. | 1" = 50' | SHEET | 102 OF 239 |
| CHECKED BY: | PDC | VERT. | N/A | | |

DRAWING No. ST03

Know what's **below.** **Call** before you dig.

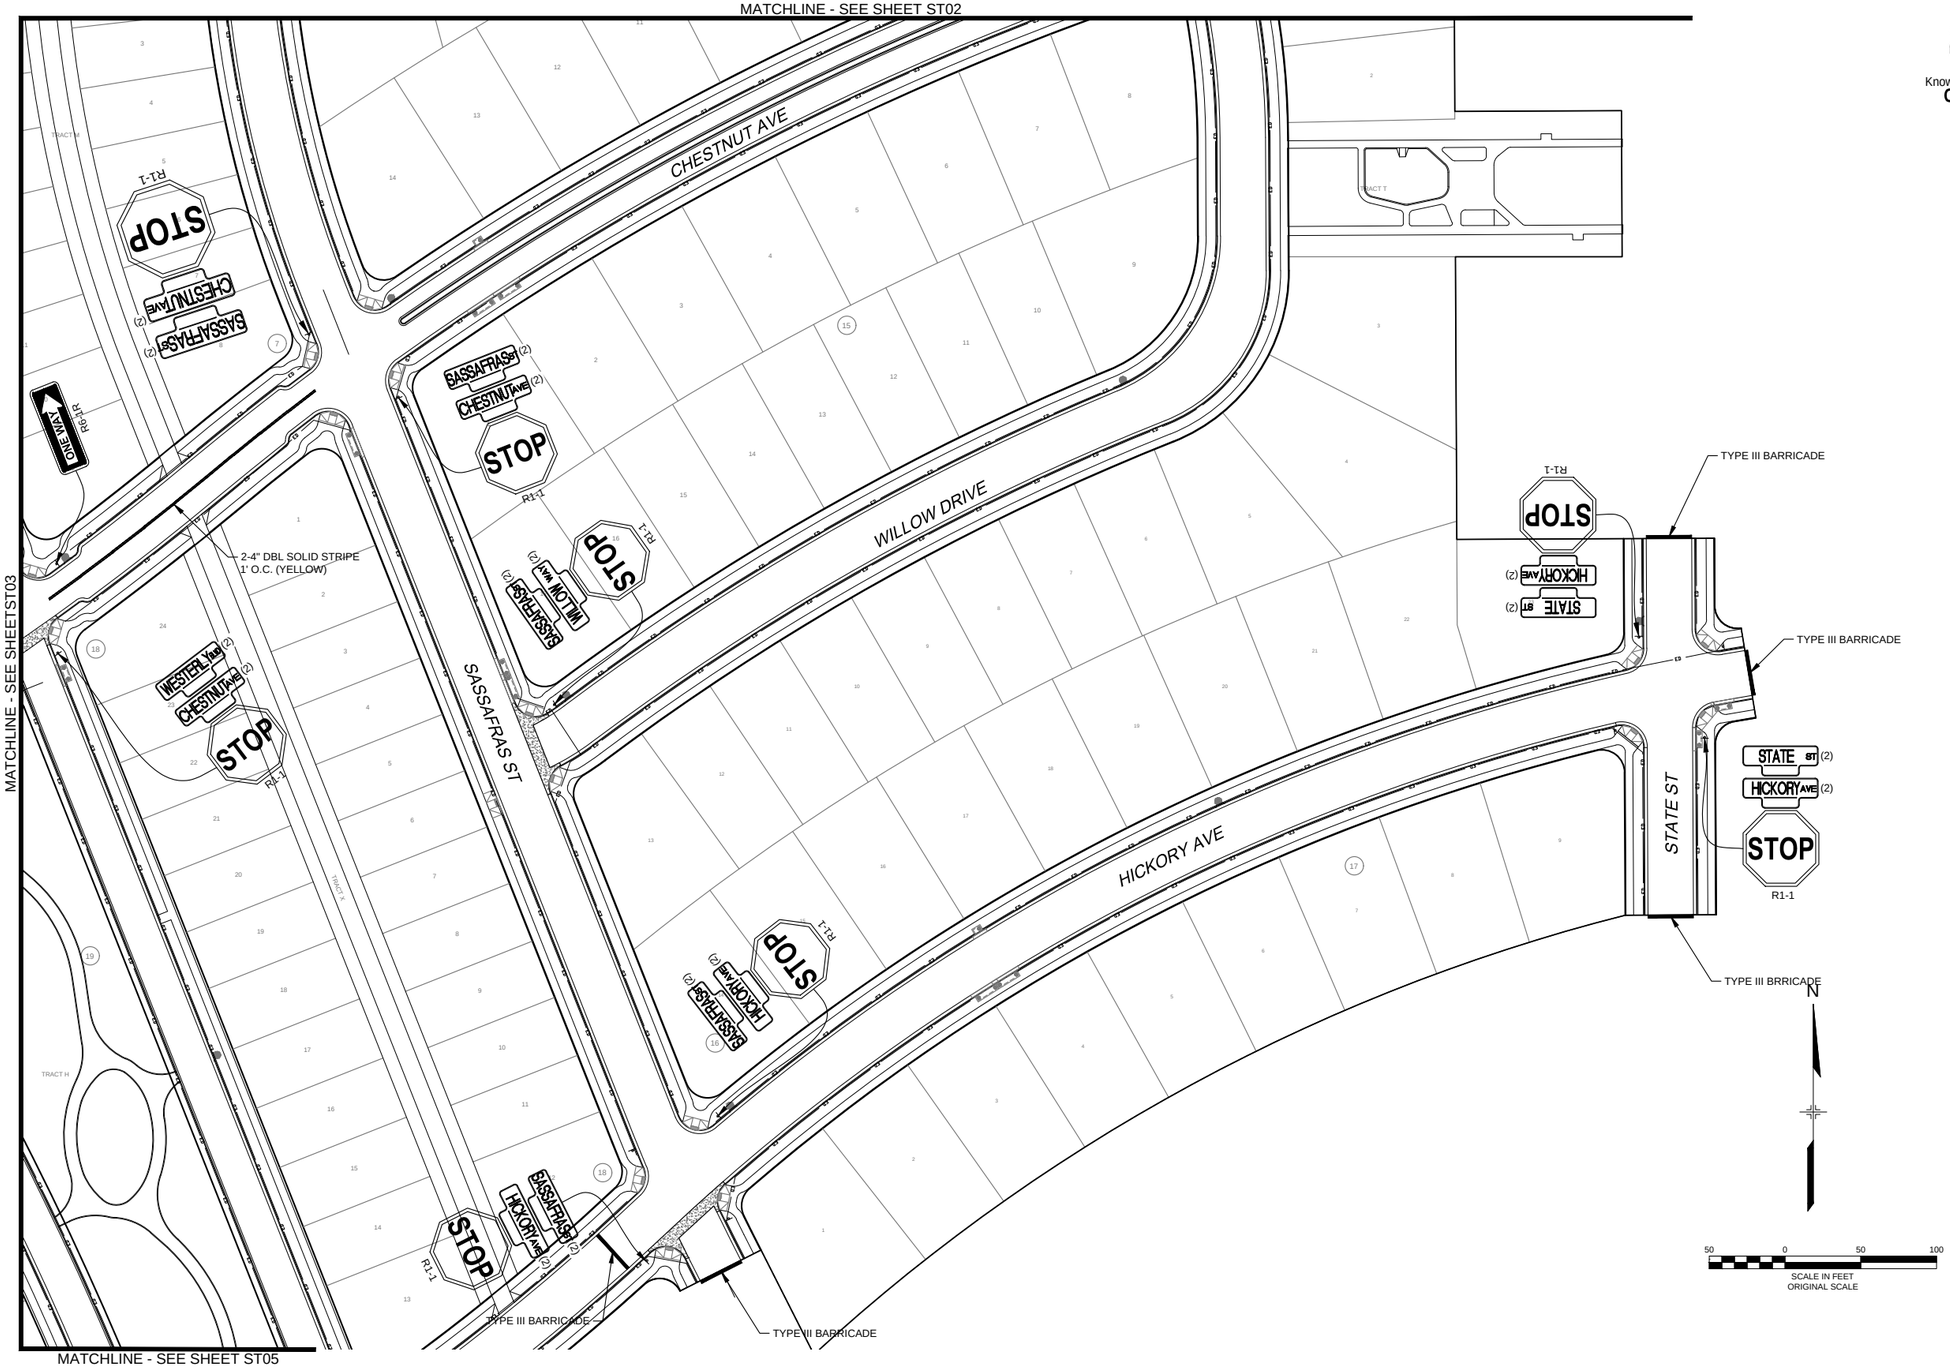



| REFERENCE DRAWINGS |
|---|
| X-994-EX-MAP |
| X-994-EX-SITE |
| x-994-pp-watr |
| X-994-PP-Plat |
| X-994-PP-Road |
| X-994-PP-STRM |
| X-994-BRDR |
| X-994-PH1-KeyMap |
| cp-site-pa-8 |
| 20base |
| X-994-PDP-KeyMap |

| No. | DATE | DESCRIPTION | BY |
|---|---|---|---|
| | | REVISIONS | |

COMPUTER FILE MANAGEMENT

FILE NAME: R:\18.994.001 (Dearmin Swink)\Dwg\Construction Plans\Westerly Phase 1\PH1 ROAD\ST01.dwg
CTB FILE: ----
PLOT DATE: 12/3/2020 6:04 PM
THIS DRAWING IS CURRENT AS OF PLOT DATE AND MAY BE SUBJECT TO CHANGE.

SHEET KEY

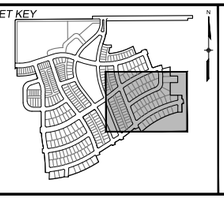

MUNICIPALITY: TOWN OF ERIE 1874

PREPARED FOR: WESTERLY ERIE · COLO

PREPARED BY: Matrix Excellence by Design

SEAL

FOR AND ON BEHALF OF MATRIX DESIGN GROUP, INC.
PROJECT No. 18.994.001


# WESTERLY FILING 1

TOWN OF ERIE
CONSTRUCTION DOCUMENTS

## SIGNING & STRIPING PLAN

| | | | | | |
|---|---|---|---|---|---|
| DESIGNED BY: | RPS | SCALE | | DATE ISSUED: DECEMBER 2020 | DRAWING No. |
| DRAWN BY: | RPS | HORIZ. | 1" = 50' | | |
| CHECKED BY: | PDC | VERT. | N/A | SHEET 103 OF 239 | ST04 |

811 Know what's below. Call before you dig.

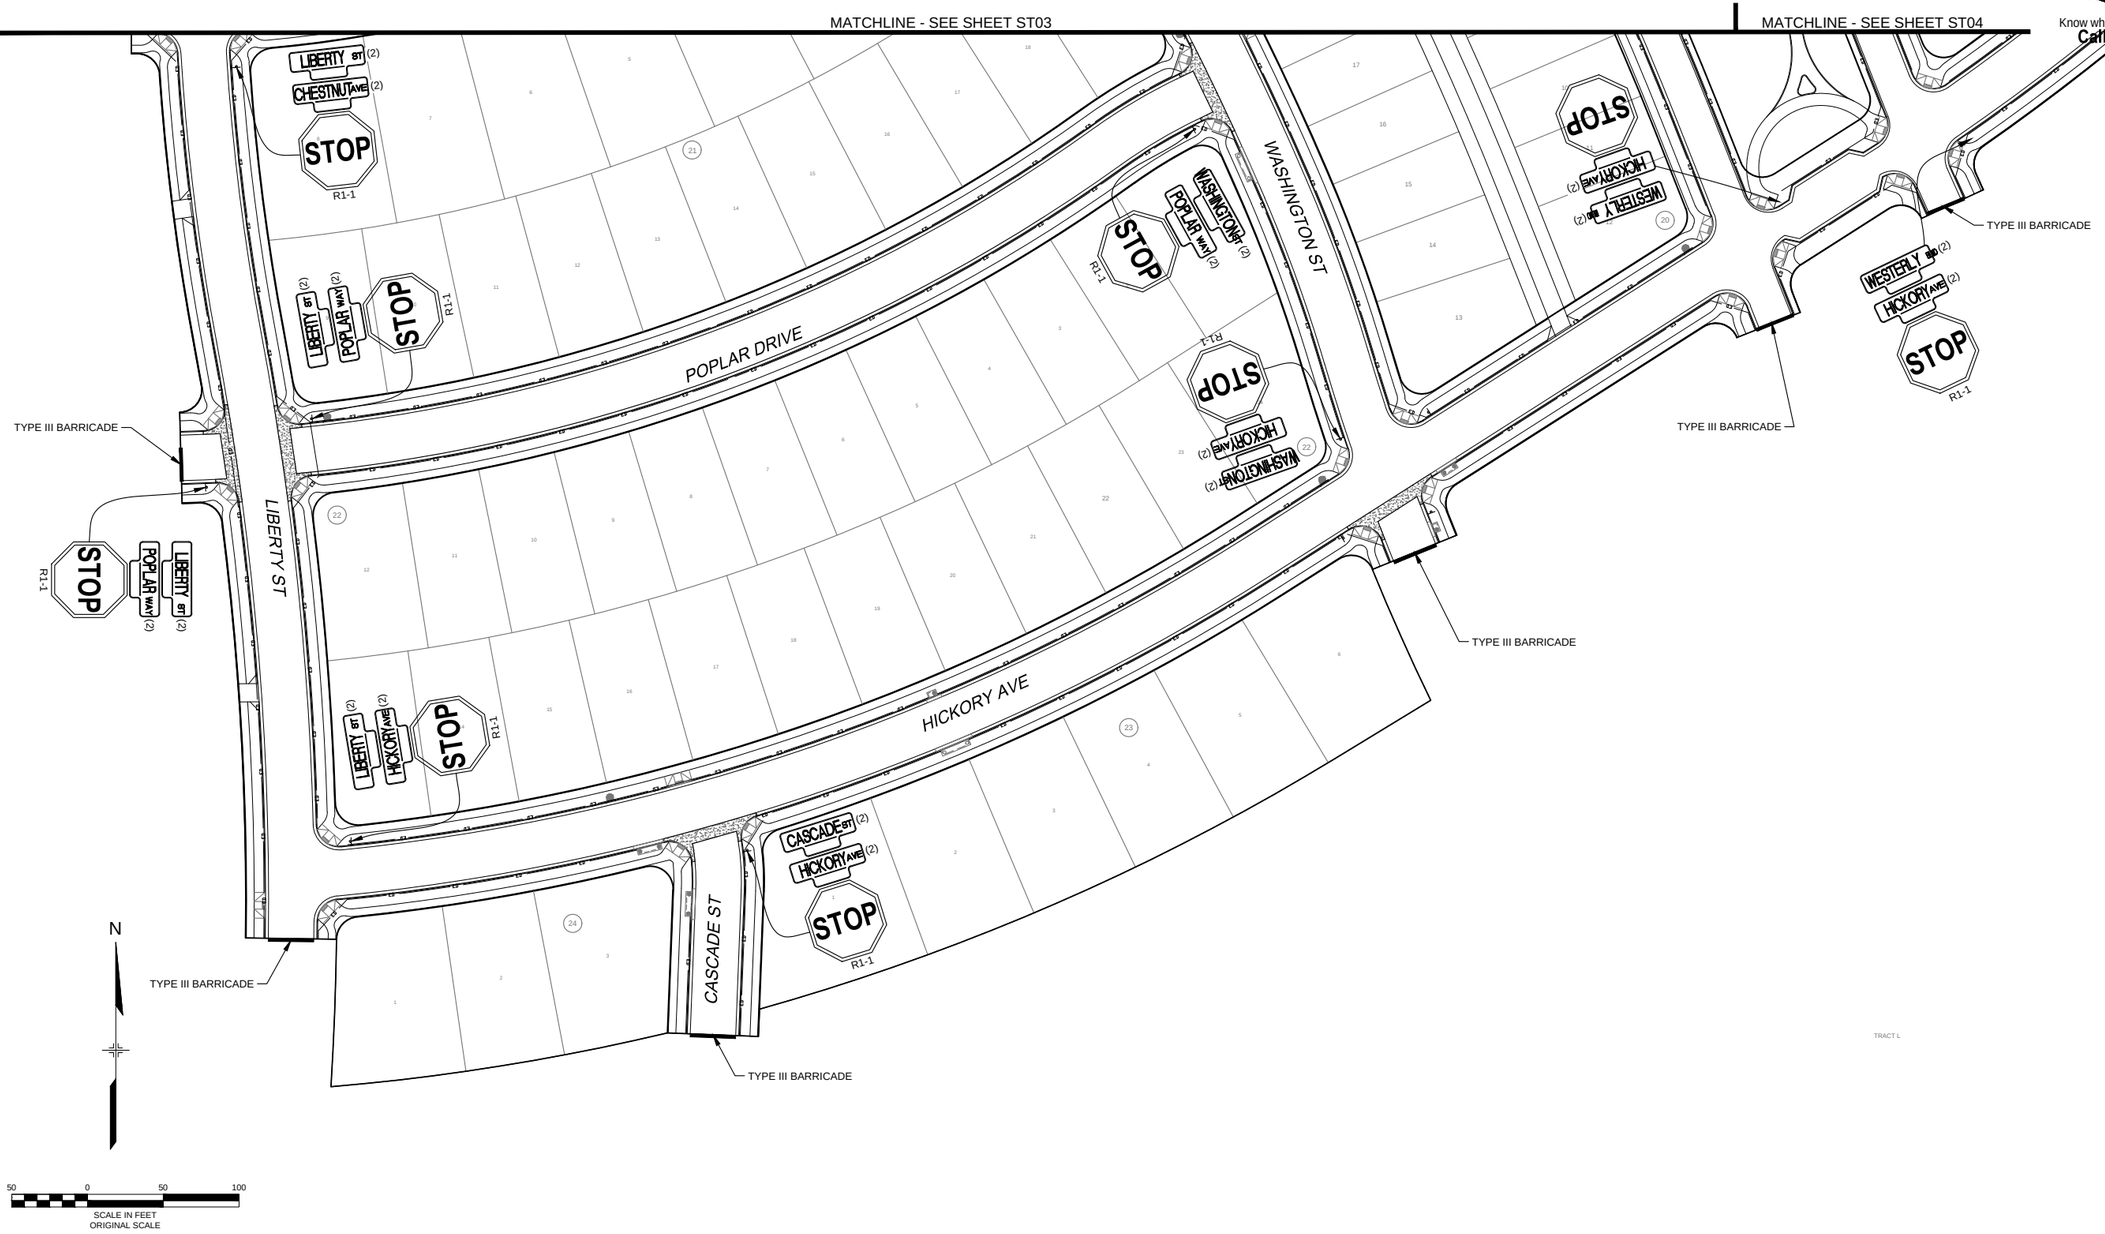


REFERENCE DRAWINGS


X-994-EX-MAP
X-994-EX-SITE
x-994-pp-watr
X-994-PP-Plat
X-994-PP-Road
X-994-PP-STRM
X-994-BRDR
X-994-PH1-KeyMap
cp-site-pa-8
20base
X-994-PDP-KeyMap

| No. | DATE | DESCRIPTION | BY |
|---|---|---|---|
| | | REVISIONS | |

COMPUTER FILE MANAGEMENT

FILE NAME: R:\18.994.001 (Dearmin Swink)\Dwg\Construction Plans\Westerly Phase 1\PH1 ROAD\ST01.dwg
CTB FILE: ----
PLOT DATE: 12/3/2020 6:04 PM
THIS DRAWING IS CURRENT AS OF PLOT DATE AND MAY BE SUBJECT TO CHANGE.

SHEET KEY

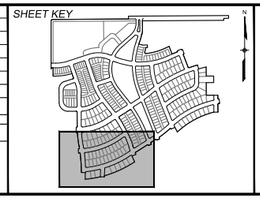

MUNICIPALITY: TOWN OF ERIE 1874

PREPARED FOR: WESTERLY ERIE · COLO

PREPARED BY: Matrix Excellence by Design

SEAL

FOR AND ON BEHALF OF MATRIX DESIGN GROUP, INC.
PROJECT No. 18.994.001


# WESTERLY FILING 1

TOWN OF ERIE
CONSTRUCTION DOCUMENTS

## SIGNING & STRIPING PLAN


| | | | | | |
|---|---|---|---|---|---|
| DESIGNED BY: | RPS | SCALE | | DATE ISSUED: | DECEMBER 2020 |
| DRAWN BY: | RPS | HORIZ. | 1" = 50' | DRAWING No. | ST05 |
| CHECKED BY: | PDC | VERT. | N/A | SHEET | 104 OF 239 |


811 Know what's **below.** **Call** before you dig.

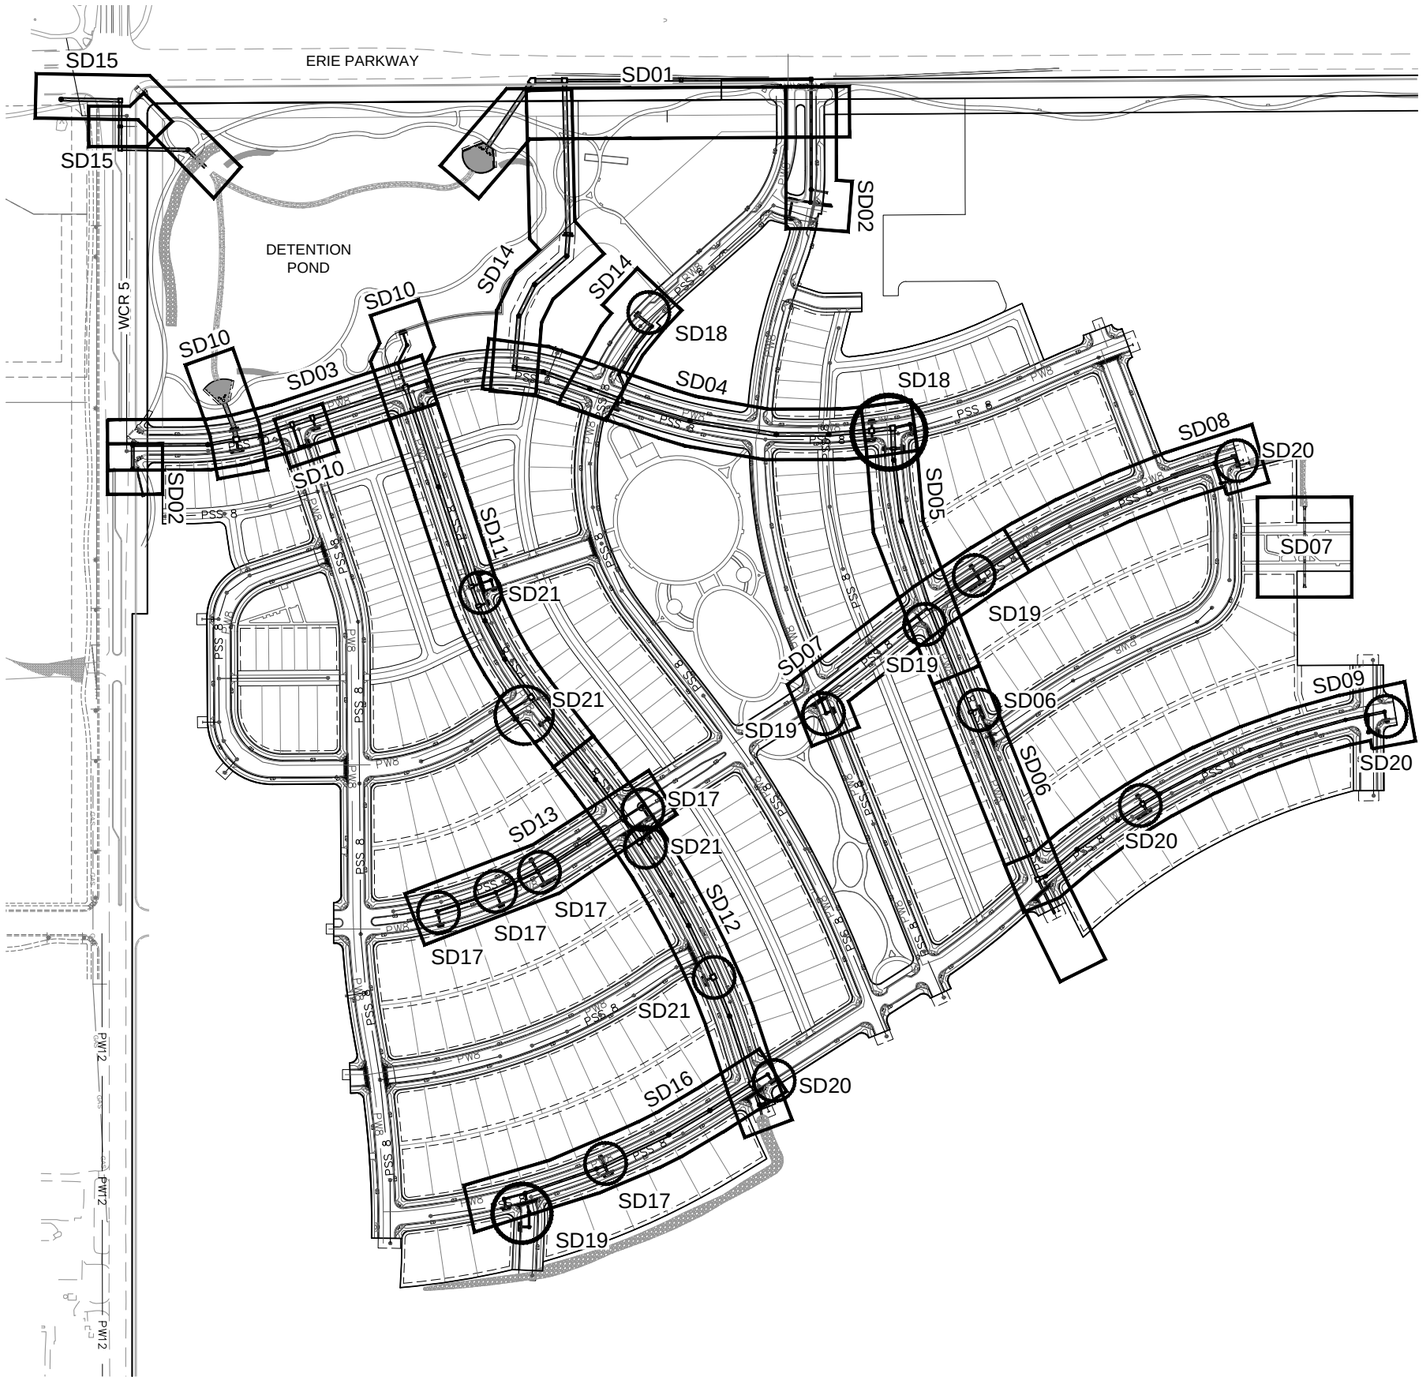


NOTES:

1. EDGE DRAINS SHALL CONFORM TO TOWN OF ERIE DETAIL ST16 (4" PERFORATED UNDERDRAIN)
2. T-BASE MANHOLE MAY BE SUBSTITUTED BY THE CONTRACTOR IN LIEU OF BOX BASE MANHOLES WITH TOWN OF ERIE APPROVAL OF A SHOP DRAWING SUBMITTED DURING THE MATERIAL SUBMITTAL PROCESS

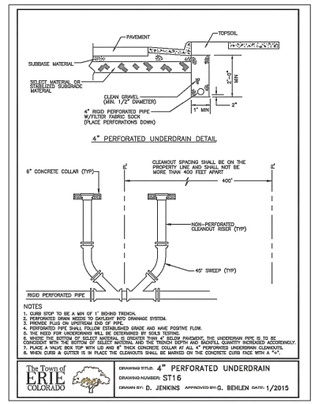

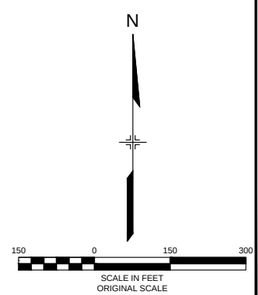
REFERENCE DRAWINGS


- X-994-PP-STRM
- X-994-PP-Road
- X-994-PP-SAN
- X-994-PP-WATR
- X-994-BRDR
- X-994-EX-SITE
- X-994-PP-Plat
- cp-site-pp-8
- X-994-PH1-KeyMap
- 20base
- X-994-PDP-KeyMap

| No. | DATE | DESCRIPTION | BY |
|---|---|---|---|

REVISIONS

COMPUTER FILE MANAGEMENT

FILE NAME: R:\18.994.001 (Dearmin Swink)\Dwg\Construction Plans\Westerly Phase 1\PH1 STORM\PH1 - SDX1.dwg
CTB FILE: ----
PLOT DATE: 12/3/2020 7:38 PM
THIS DRAWING IS CURRENT AS OF PLOT DATE AND MAY BE SUBJECT TO CHANGE.

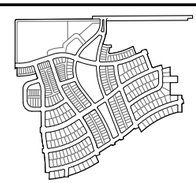

MUNICIPALITY: TOWN OF ERIE 1874

PREPARED FOR: WESTERLY ERIE · COLO

PREPARED BY: Matrix Excellence by Design

SEAL

FOR AND ON BEHALF OF MATRIX DESIGN GROUP, INC.
PROJECT No. 18.994.001

# WESTERLY FILING 1


TOWN OF ERIE
CONSTRUCTION DOCUMENTS


## STORMWATER INDEX PLAN

| | | | | | |
|---|---|---|---|---|---|
| DESIGNED BY: | GV | SCALE | | DATE ISSUED: | DECEMBER 2020 |
| DRAWN BY: | MKS | HORIZ. | 1" = 150' | | |
| CHECKED BY: | PDC | VERT. | NA | SHEET | 105 OF 239 |

DRAWING No. SDX1

811 Know what's below. Call before you dig.

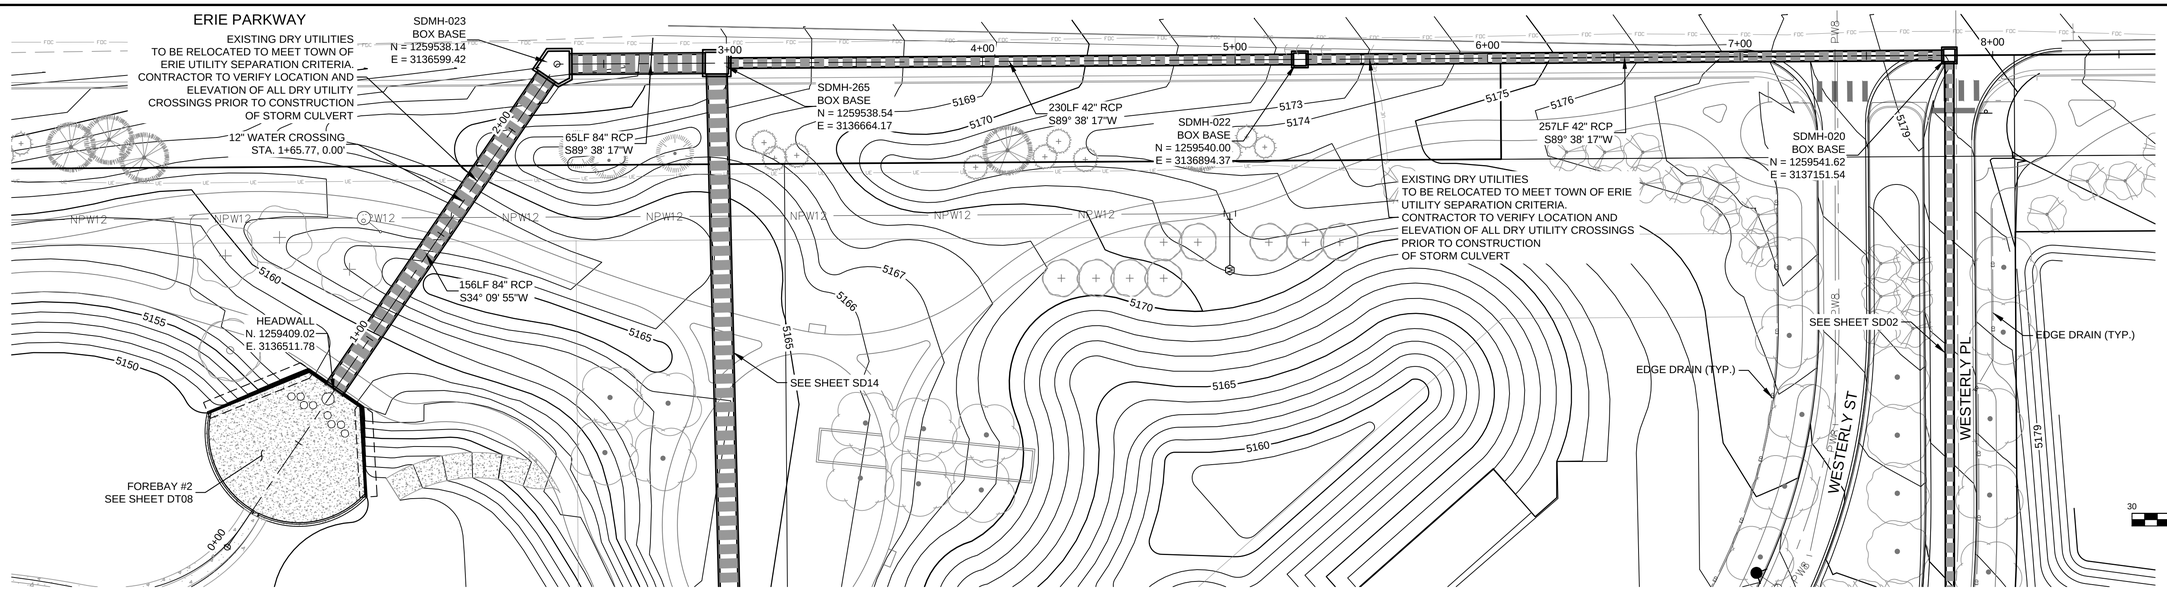

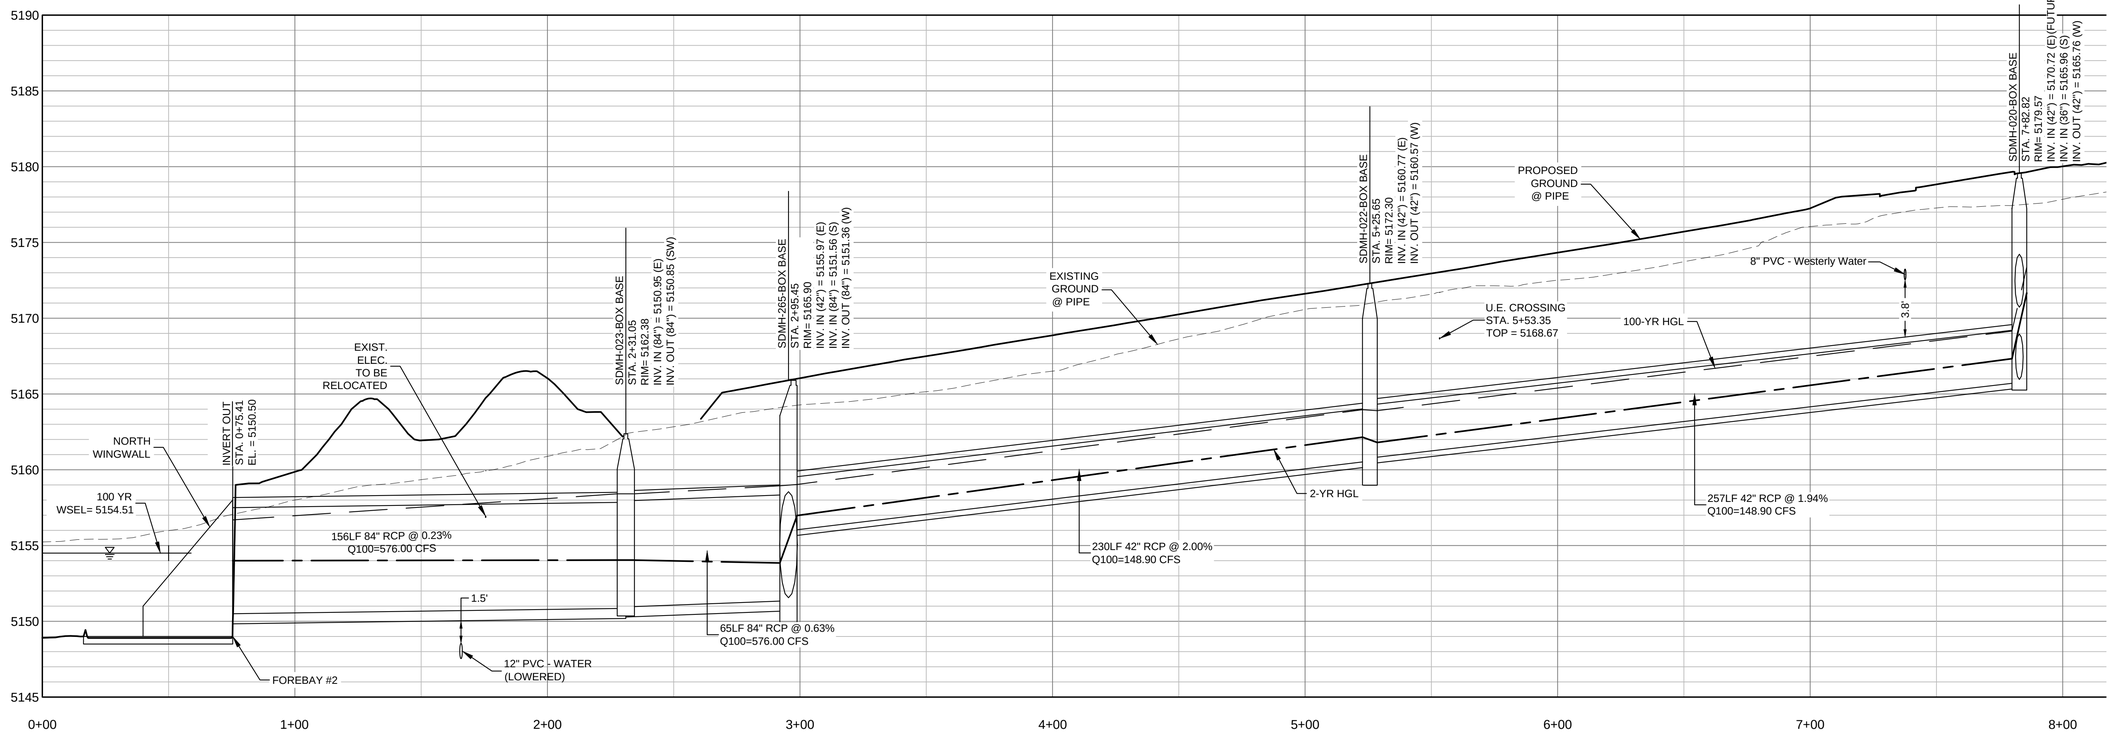
NOTES:

1. EDGE DRAINS SHALL CONFORM TO TOWN OF ERIE DETAIL ST16 (4" PERFORATED UNDERDRAIN) SEE SHEET SDX1

REFERENCE DRAWINGS

X-994-PP-STRM
X-994-PP-Road
X-994-PP-SAN
X-994-PP-WATR
X-994-BRDR
X-994-EX-SITE
X-994-PP-Plat
Land-01
X-994-PH1-KeyMap
cp-site-pa-8
20base
X-994-PDP-KeyMap
X-994-EX-UTIL-LOCATES


| No. | DATE | DESCRIPTION | BY |
|---|---|---|---|

REVISIONS

COMPUTER FILE MANAGEMENT

FILE NAME: R:\18.994.001 (Dearmin Swink)\Dwg\Construction Plans\Westerly Phase 1\PH1 STORM\PH1 - SD01.dwg
CTB FILE: ----
PLOT DATE: 12/3/2020 9:46 PM
THIS DRAWING IS CURRENT AS OF PLOT DATE AND MAY BE SUBJECT TO CHANGE.

SHEET KEY

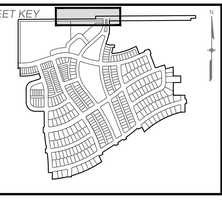

MUNICIPALITY: TOWN OF ERIE 1874

PREPARED FOR: WESTERLY ERIE · COLO

PREPARED BY: Matrix Excellence by Design

SEAL

FOR AND ON BEHALF OF MATRIX DESIGN GROUP, INC.
PROJECT No. 18.994.001

# WESTERLY FILING 1


TOWN OF ERIE
CONSTRUCTION DOCUMENTS

## STORMWATER PLAN AND PROFILES

| | | | | | |
|---|---|---|---|---|---|
| DESIGNED BY: | GV | SCALE | | DATE ISSUED: | DECEMBER 2020 |
| DRAWN BY: | MKS | HORIZ. | 1" = 30' | | |
| CHECKED BY: | PDC | VERT. | 1" = 5' | SHEET | 106 OF 241 |


DRAWING No. SD01


811 Know what's below. Call before you dig.

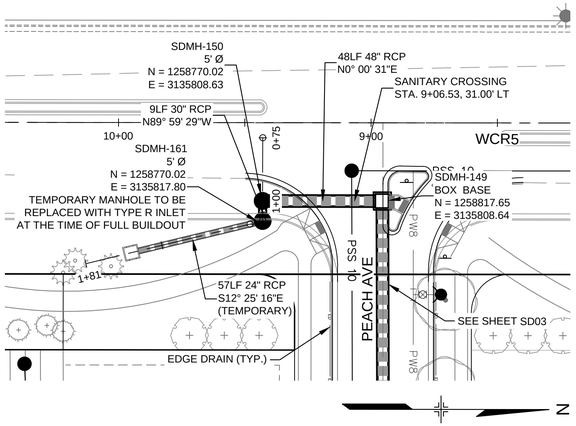



NOTES:

1. EDGE DRAINS SHALL CONFORM TO TOWN OF ERIE DETAIL ST16 (4" PERFORATED UNDERDRAIN) SEE SHEET SDX1

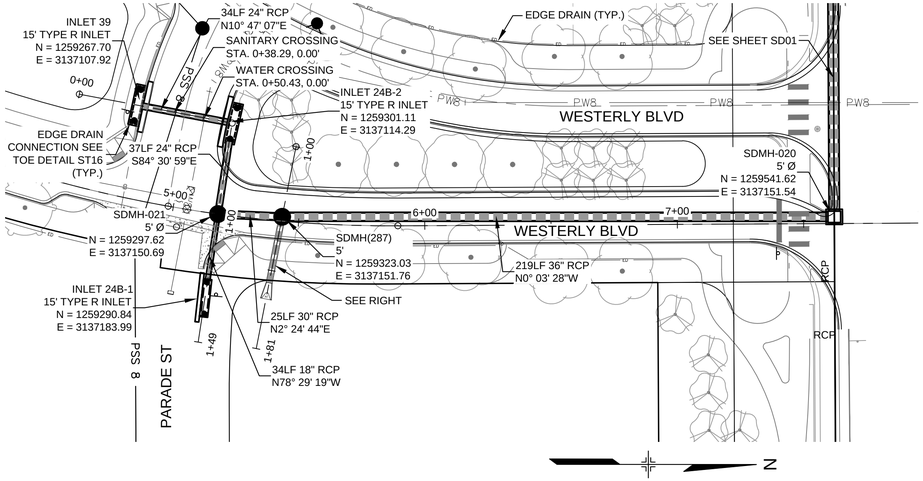

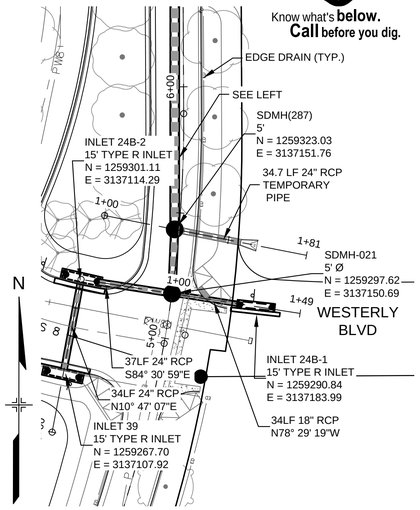
SCALE IN FEET
ORIGINAL SCALE

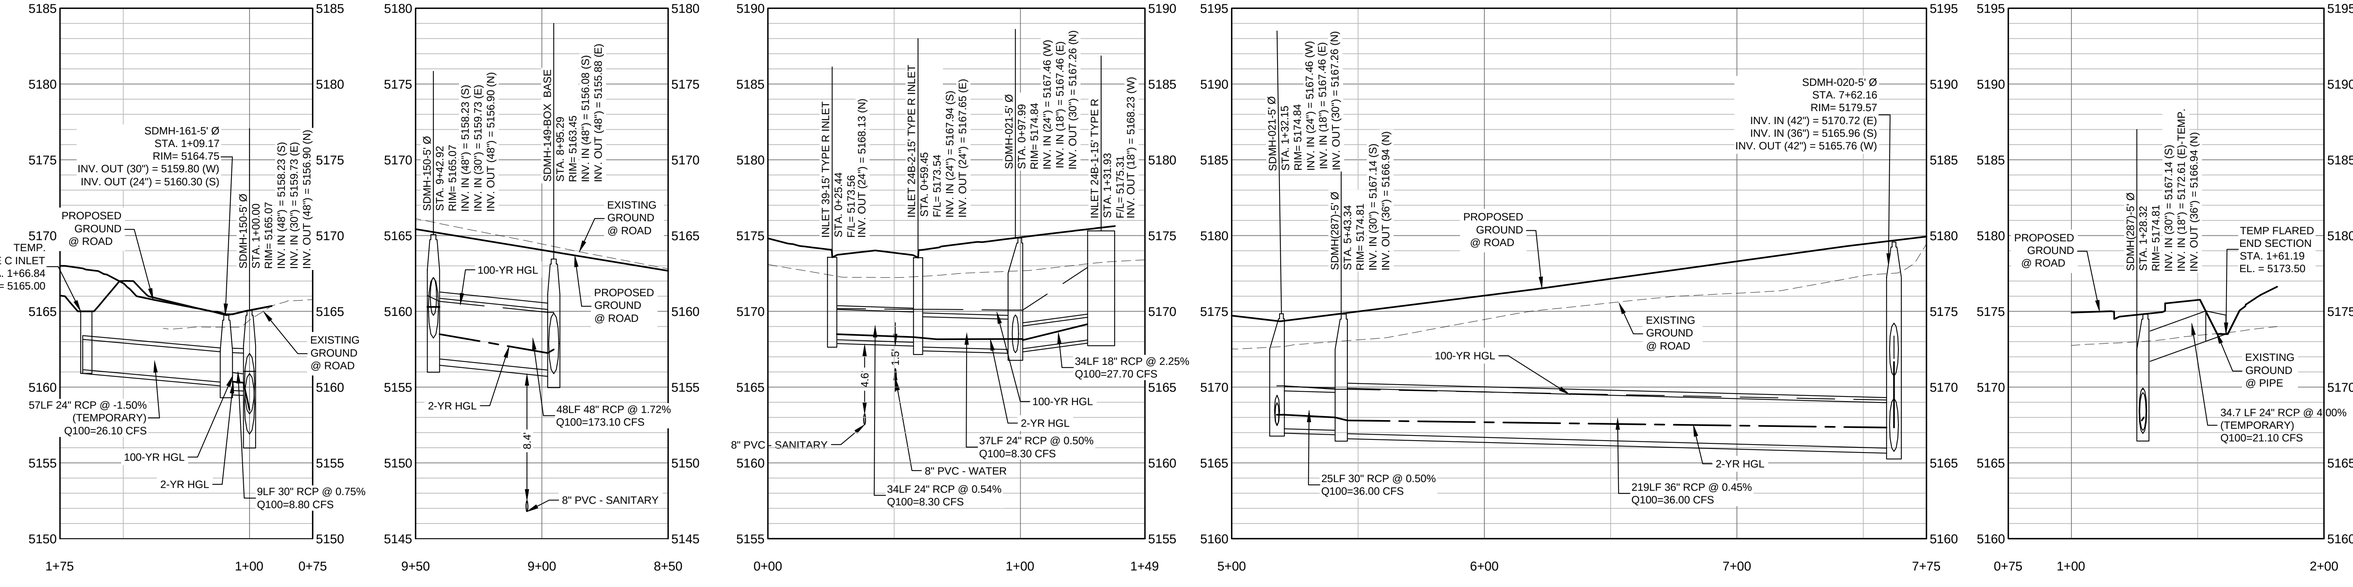



| REFERENCE DRAWINGS |
|---|
| X-994-PP-STRM |
| X-994-PP-Road |
| X-994-PP-SAN |
| X-994-PP-WATR |
| X-994-BRDR |
| X-994-EX-SITE |
| X-994-PP-Plat |
| Land-01 |
| ep-site-pa-8 |
| X-994-PH1-KeyMap |
| 20base |
| X-994-PDP-KeyMap |

| No. | DATE | DESCRIPTION | BY |
|---|---|---|---|
| | | REVISIONS | |

COMPUTER FILE MANAGEMENT

FILE NAME: R:\18.994.001 (dearmin swink)\Dwg\construction plans\westerly phase 1\PH1 STORM\PH1 - SD02.dwg
CTB FILE: ----
PLOT DATE: 12/3/2020 9:55 PM
THIS DRAWING IS CURRENT AS OF PLOT DATE AND MAY BE SUBJECT TO CHANGE.

SHEET KEY

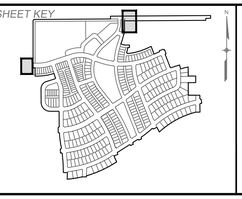

MUNICIPALITY: TOWN OF ERIE 1874

PREPARED FOR: WESTERLY ERIE · COLO

PREPARED BY: Matrix Excellence by Design

SEAL

FOR AND ON BEHALF OF
MATRIX DESIGN GROUP, INC.
PROJECT No. 18.994.001


# WESTERLY FILING 1


TOWN OF ERIE
CONSTRUCTION DOCUMENTS

## STORMWATER PLAN AND PROFILES

| DESIGNED BY: | | SCALE | | DATE ISSUED: | DECEMBER 2020 | DRAWING No. |
|---|---|---|---|---|---|---|
| DRAWN BY: | | HORIZ. | 1" = 30' | | | |
| CHECKED BY: | PDC | VERT. | 1" = 5' | SHEET | 107 OF 241 | SD02 |

Know what's **below.** **Call** before you dig.

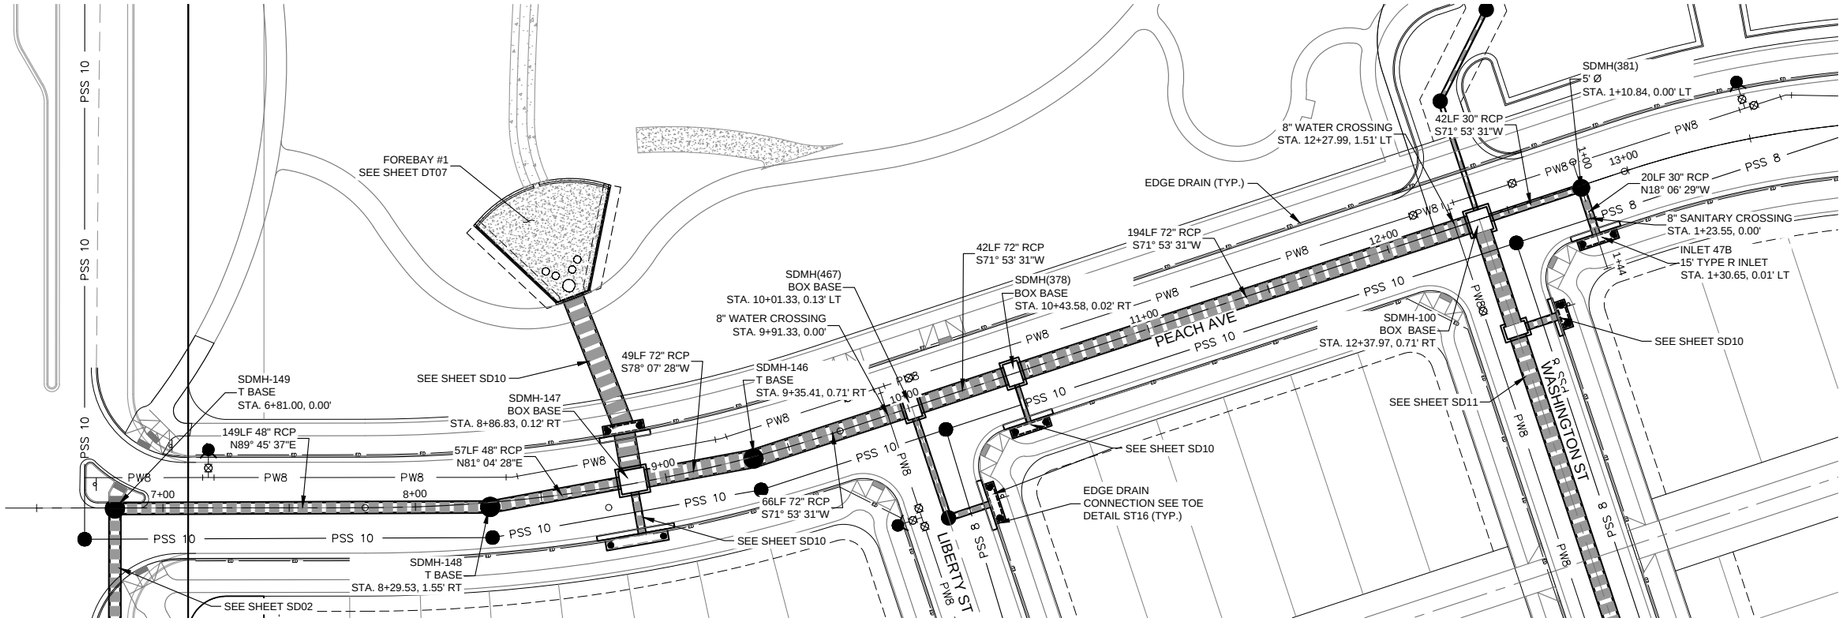

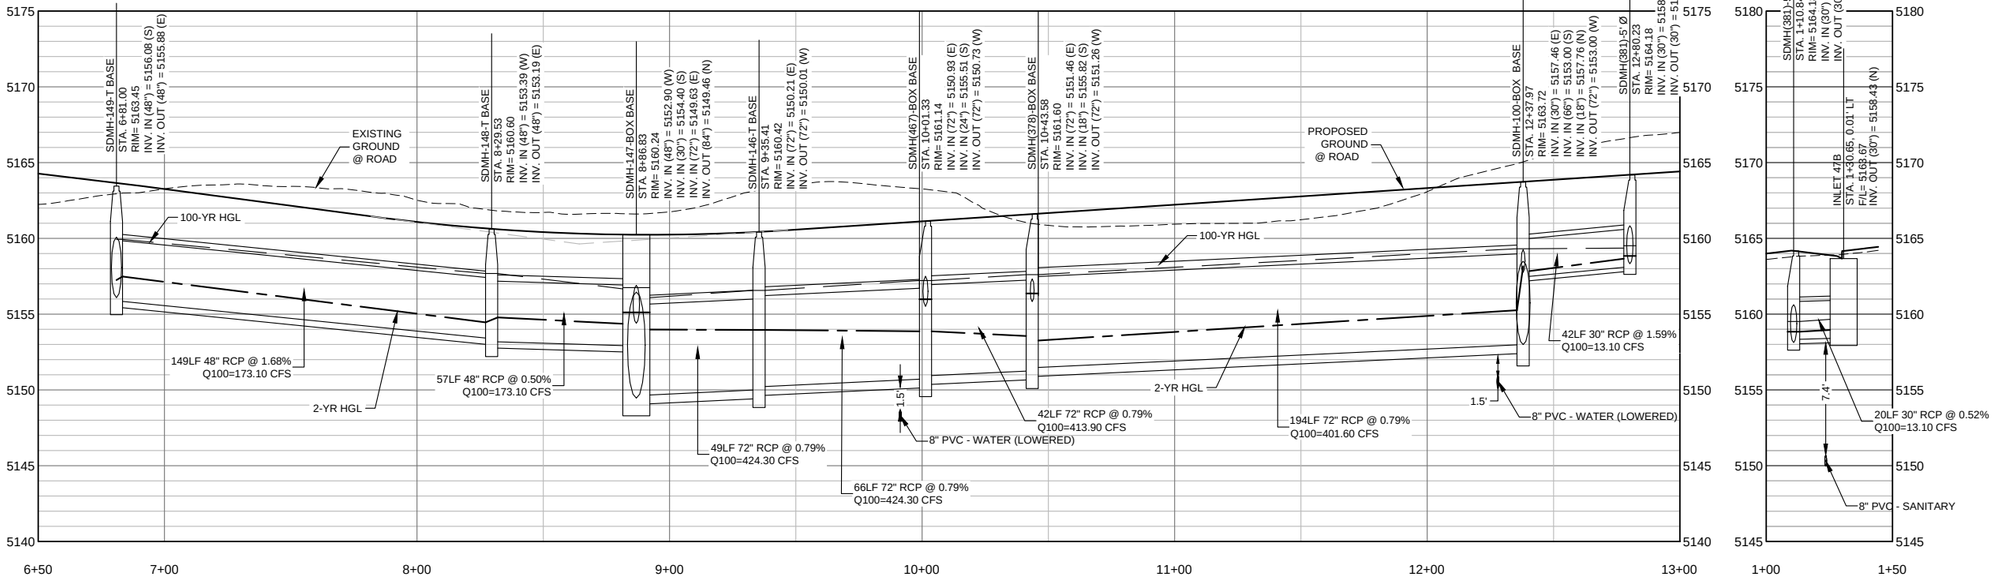
N

30 0 30 60

SCALE IN FEET
ORIGINAL SCALE

NOTES:

1. EDGE DRAINS SHALL CONFORM TO TOWN OF ERIE DETAIL ST16 (4" PERFORATED UNDERDRAIN) SEE SHEET SDX1

REFERENCE DRAWINGS

X-994-PP-STRM
X-994-PP-Road
X-994-PP-SAN
X-994-PP-WATR
X-994-BRDR
X-994-EX-SITE
X-994-PP-Plat
Land-01
X-994-PH1-KeyMap
cp-site-pa-8
20base
X-994-PDP-KeyMap


| No. | DATE | DESCRIPTION | BY |
|---|---|---|---|

REVISIONS

COMPUTER FILE MANAGEMENT

FILE NAME: R:\18.994.001 (Dearmin Swink)\Dwg\Construction Plans\Westerly Phase 1\PH1 STORM\PH1 - SD03.dwg
CTB FILE: ---
PLOT DATE: 12/3/2020 7:41 PM
THIS DRAWING IS CURRENT AS OF PLOT DATE AND MAY BE SUBJECT TO CHANGE.

SHEET KEY

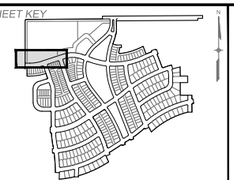

MUNICIPALITY: TOWN OF ERIE 1874

PREPARED FOR: WESTERLY ERIE . COLO

PREPARED BY: Matrix Excellence by Design

SEAL

FOR AND ON BEHALF OF MATRIX DESIGN GROUP, INC.
PROJECT No. 18.994.001

# WESTERLY FILING 1


TOWN OF ERIE
CONSTRUCTION DOCUMENTS

## STORMWATER PLAN AND PROFILES

| | | | | | |
|---|---|---|---|---|---|
| DESIGNED BY: | GV | SCALE | | DATE ISSUED: | DECEMBER 2020 |
| DRAWN BY: | MKS | HORIZ. | 1" = 30' | | |
| CHECKED BY: | PDC | VERT. | 1" = 5' | SHEET | 108 OF 239 |

DRAWING No. SD03


811 Know what's below. Call before you dig.

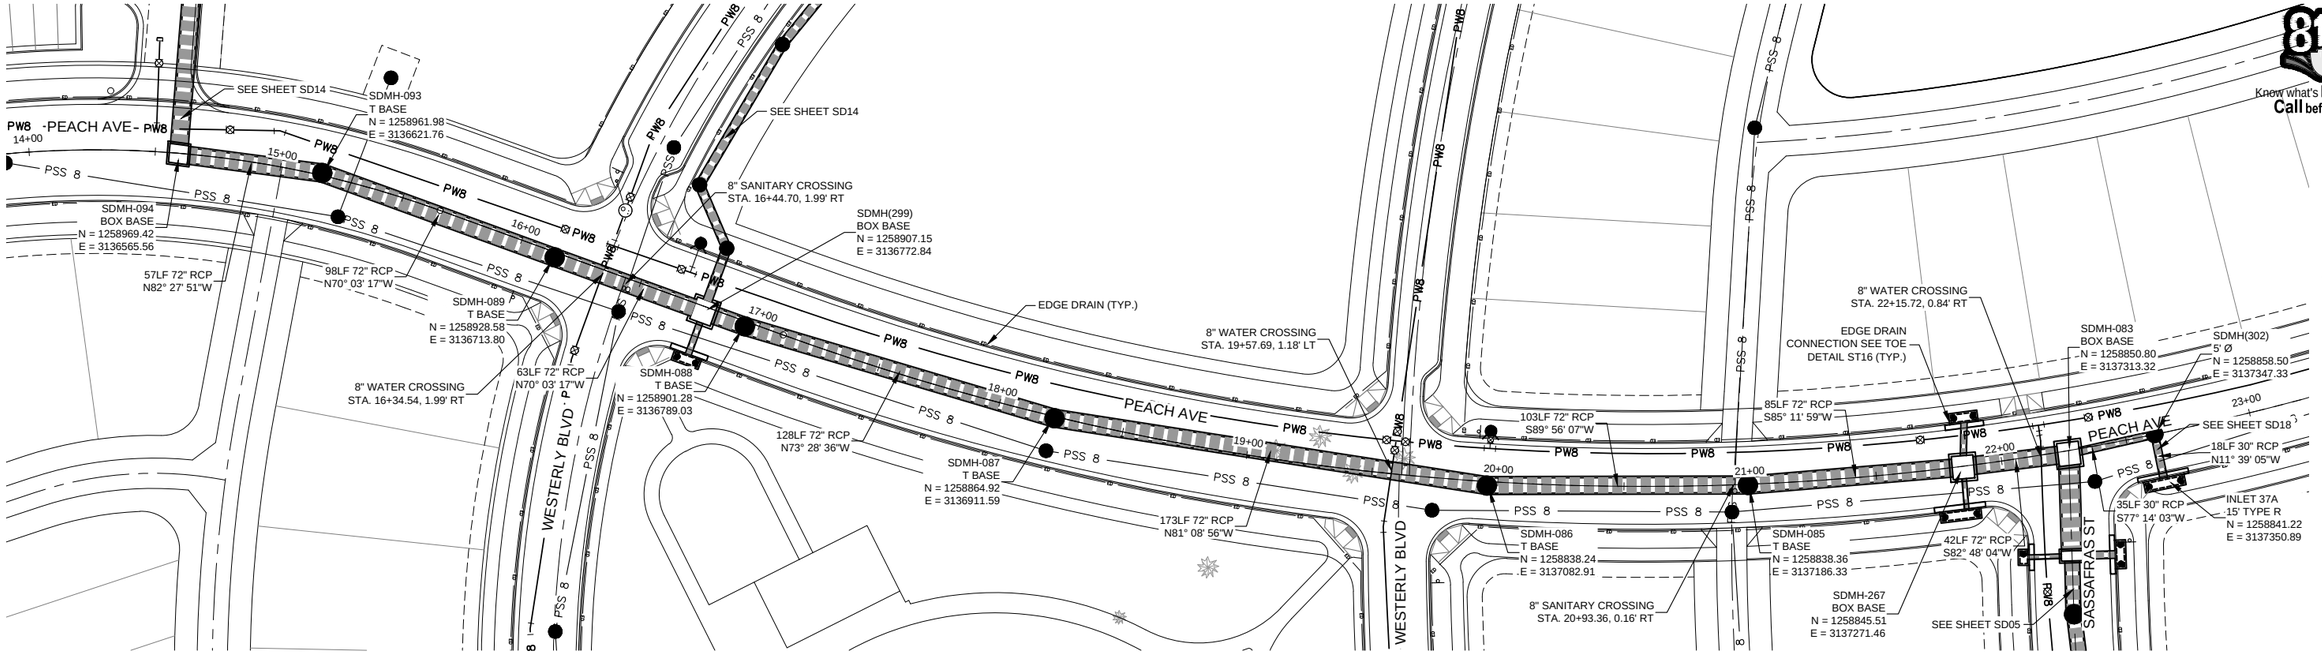


NOTES:

1. EDGE DRAINS SHALL CONFORM TO TOWN OF ERIE DETAIL ST16 (4" PERFORATED UNDERDRAIN) SEE SHEET SDX1

SCALE IN FEET
ORIGINAL SCALE
30 0 30 60

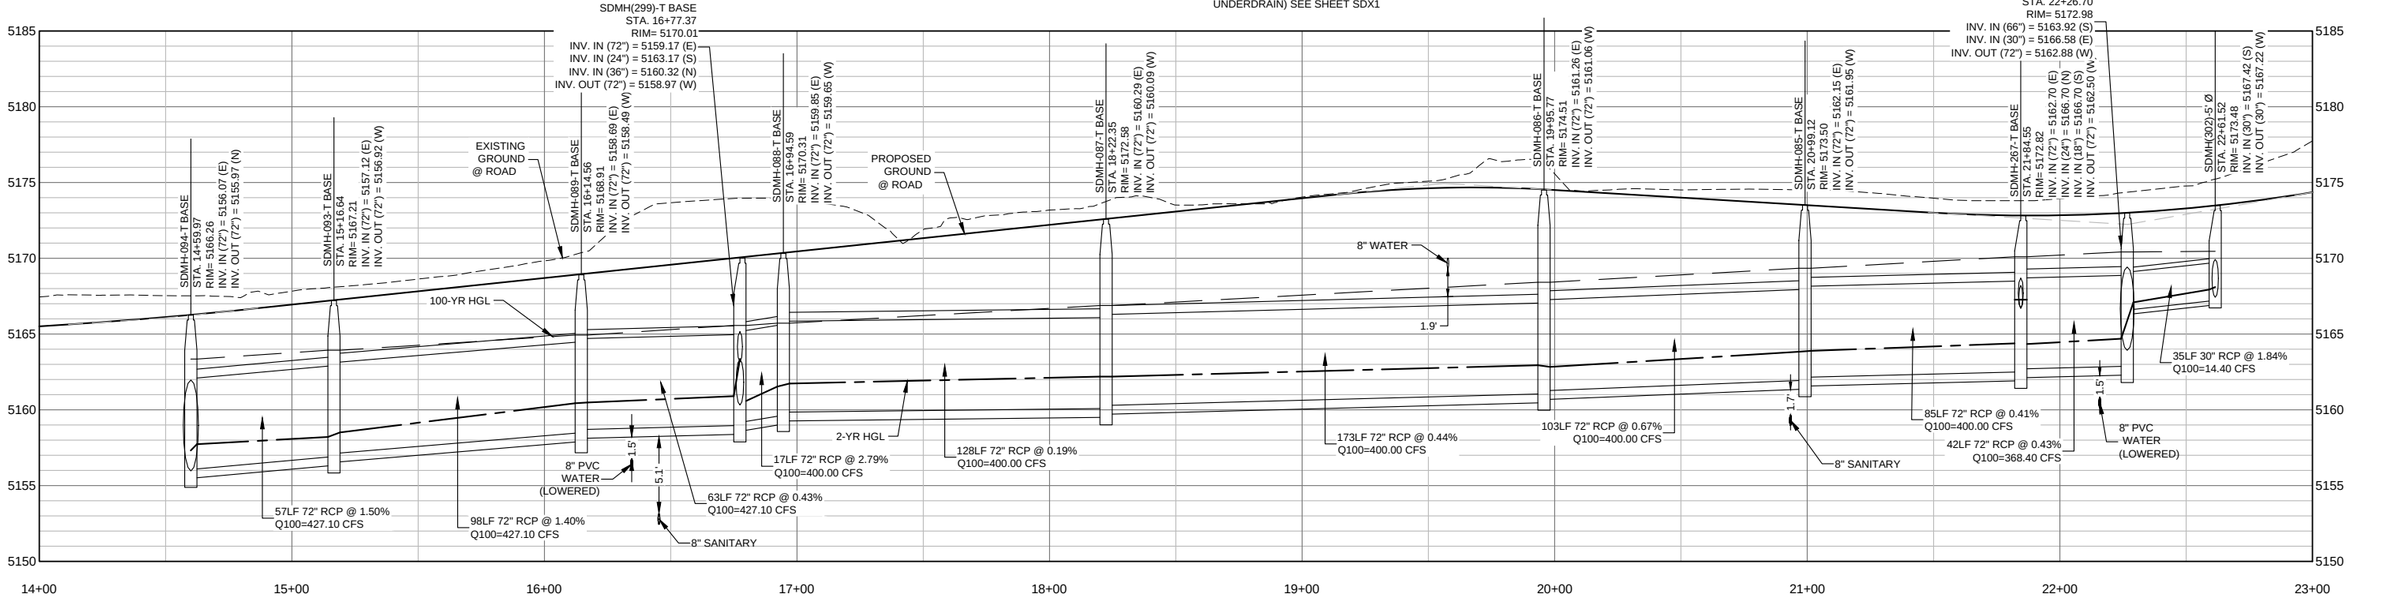



| REFERENCE DRAWINGS |
|---|
| X-994-PP-STRM |
| X-994-PP-Road |
| X-994-PP-SAN |
| X-994-PP-WATR |
| X-994-BRDR |
| X-994-EX-SITE |
| X-994-PP-Plat |
| Land-01 |
| X-994-PH1-KeyMap |
| cp-title-pa-8 |
| 20base |
| X-994-PDP-KeyMap |

| No. | DATE | DESCRIPTION | BY |
|---|---|---|---|
| | | REVISIONS | |

COMPUTER FILE MANAGEMENT

FILE NAME: R:\18.994.001 (Dearmin Swink)\Dwg\Construction Plans\Westerly Phase 1\PH1 STORM\PH1 - SD04.dwg
CTB FILE: ----
PLOT DATE: 12/3/2020 7:43 PM
THIS DRAWING IS CURRENT AS OF PLOT DATE AND MAY BE SUBJECT TO CHANGE.

SHEET KEY

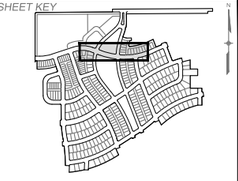

MUNICIPALITY: TOWN OF ERIE 1874

PREPARED FOR: WESTERLY ERIE · COLO

PREPARED BY: Matrix Excellence by Design

SEAL

FOR AND ON BEHALF OF MATRIX DESIGN GROUP, INC.
PROJECT No. 18.994.001


# WESTERLY FILING 1

TOWN OF ERIE
CONSTRUCTION DOCUMENTS


## STORMWATER PLAN AND PROFILES

| DESIGNED BY: | GV | SCALE | | DATE ISSUED: | DECEMBER 2020 | DRAWING No. |
|---|---|---|---|---|---|---|
| DRAWN BY: | MKS | HORIZ. | 1" = 30' | | | |
| CHECKED BY: | PDC | VERT. | 1" = 5' | SHEET | 109 OF 239 | SD04 |

811
Know what's **below.**
**Call** before you dig.

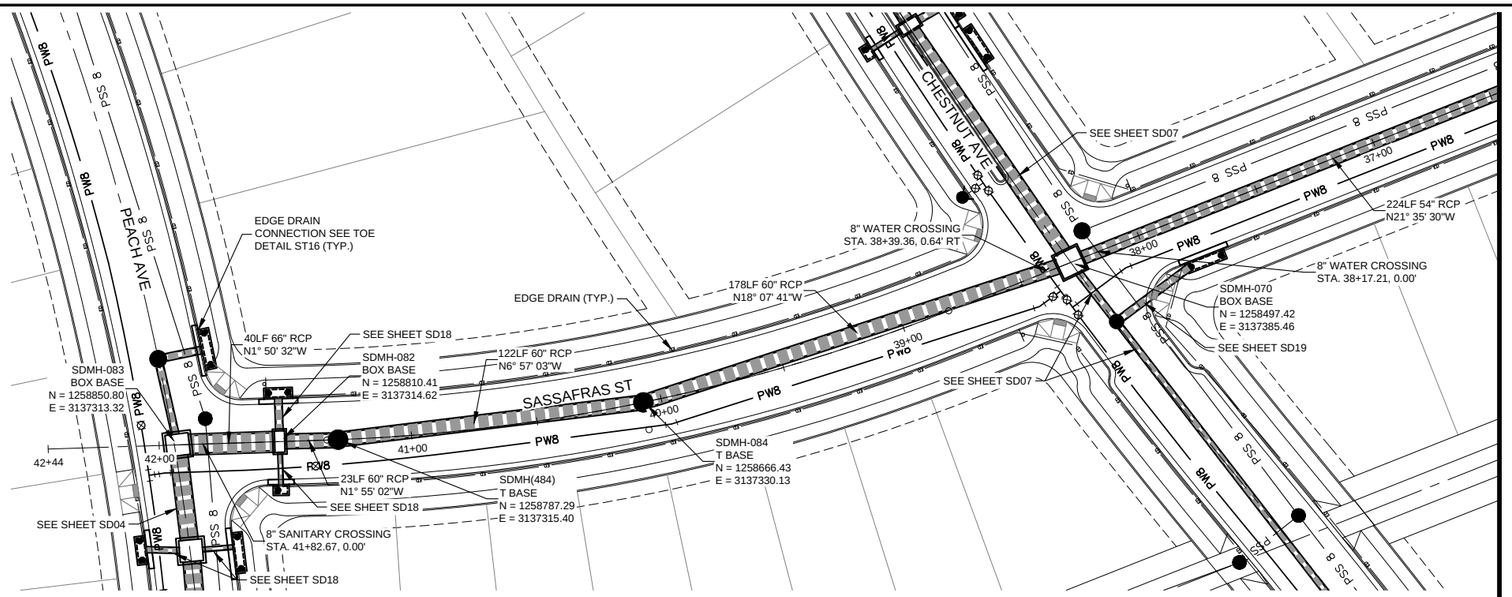



MATCHLINE - STA 36+50
SEE SHEET SD06

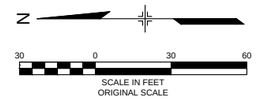


NOTES:

1. EDGE DRAINS SHALL CONFORM TO TOWN OF ERIE DETAIL ST16 (4" PERFORATED UNDERDRAIN) SEE SHEET SDX1

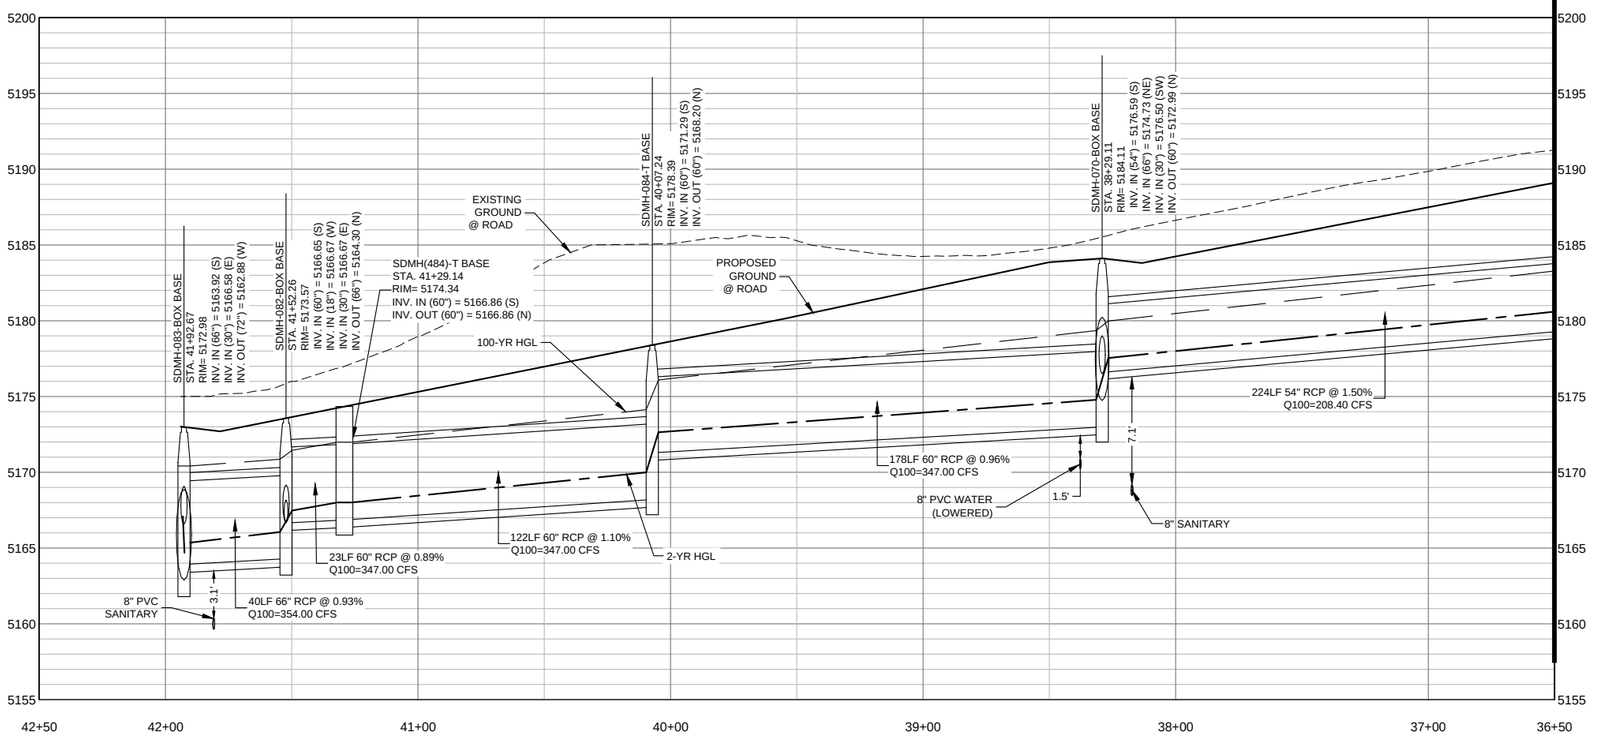



| REFERENCE DRAWINGS |
|---|
| X-994-PP-STRM |
| X-994-PP-Road |
| X-994-PP-SAN |
| X-994-PP-WATR |
| X-994-BRDR |
| X-994-PP-Plat |
| X-994-EX-SITE Land-01 |
| X-994-PH1-KeyMap |
| cp-site-pa-8 20base |
| X-994-PDP-KeyMap |

| No. | DATE | DESCRIPTION | BY |
|---|---|---|---|
| | | REVISIONS | |

COMPUTER FILE MANAGEMENT

FILE NAME: R:\18.994.001 (Dearmin Swink)\Dwg\Construction Plans\Westerly Phase 1\PH1 STORM\PH1 - SD05.dwg
CTB FILE: ----
PLOT DATE: 12/3/2020 7:44 PM
THIS DRAWING IS CURRENT AS OF PLOT DATE AND MAY BE SUBJECT TO CHANGE.

SHEET KEY

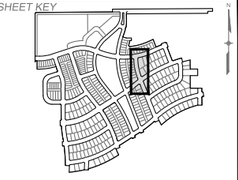

MUNICIPALITY: TOWN OF ERIE 1874

PREPARED FOR: WESTERLY ERIE · COLO

PREPARED BY: Matrix Excellence by Design

SEAL

FOR AND ON BEHALF OF MATRIX DESIGN GROUP, INC.
PROJECT No. 18.994.001


# WESTERLY FILING 1


TOWN OF ERIE
CONSTRUCTION DOCUMENTS


## STORMWATER PLAN AND PROFILES

| | | | | | |
|---|---|---|---|---|---|
| DESIGNED BY: | GV | SCALE | | DATE ISSUED: DECEMBER 2020 | DRAWING No. |
| DRAWN BY: | MKS | HORIZ. | 1" = 30' | | |
| CHECKED BY: | PDC | VERT. | 1" = 5' | SHEET 110 OF 239 | SD05 |

811 Know what's **below.** **Call** before you dig.

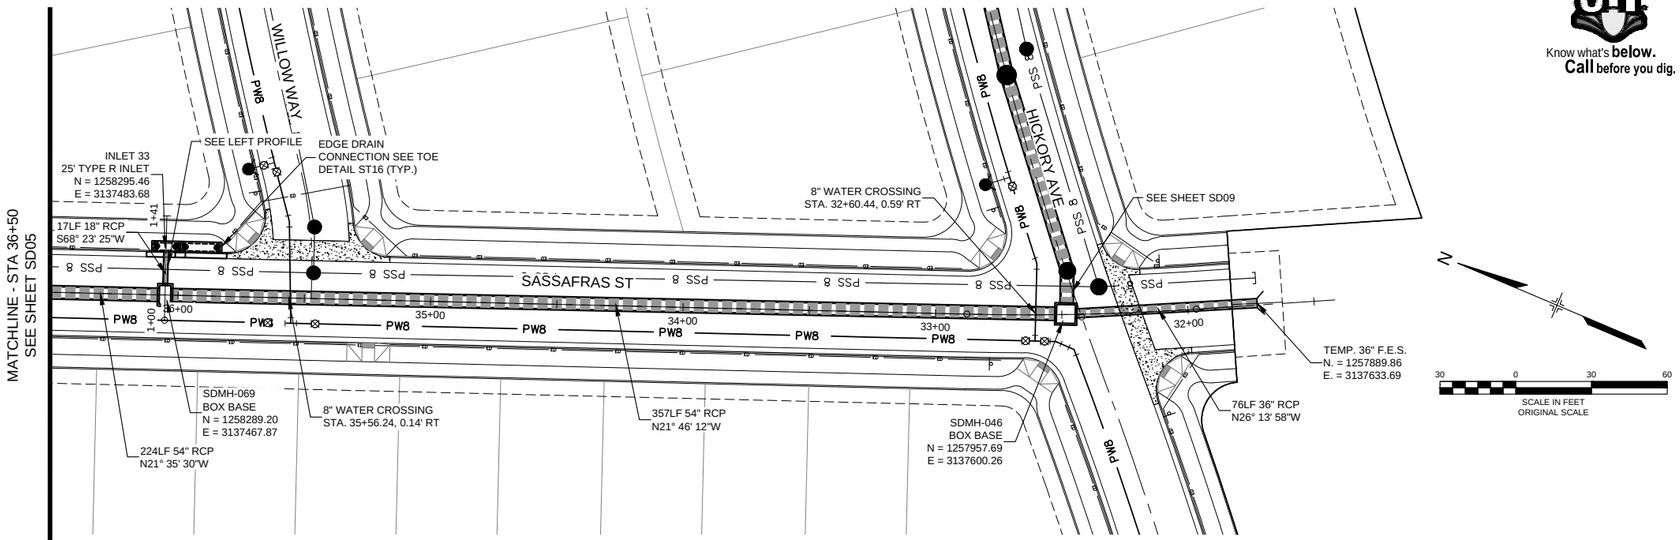

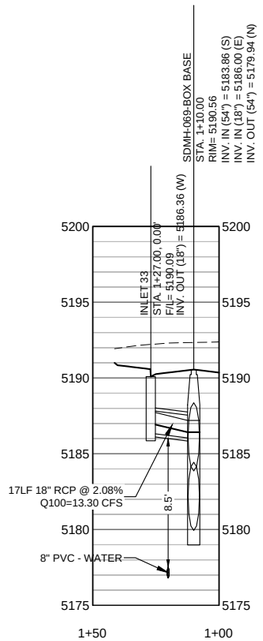
NOTES:

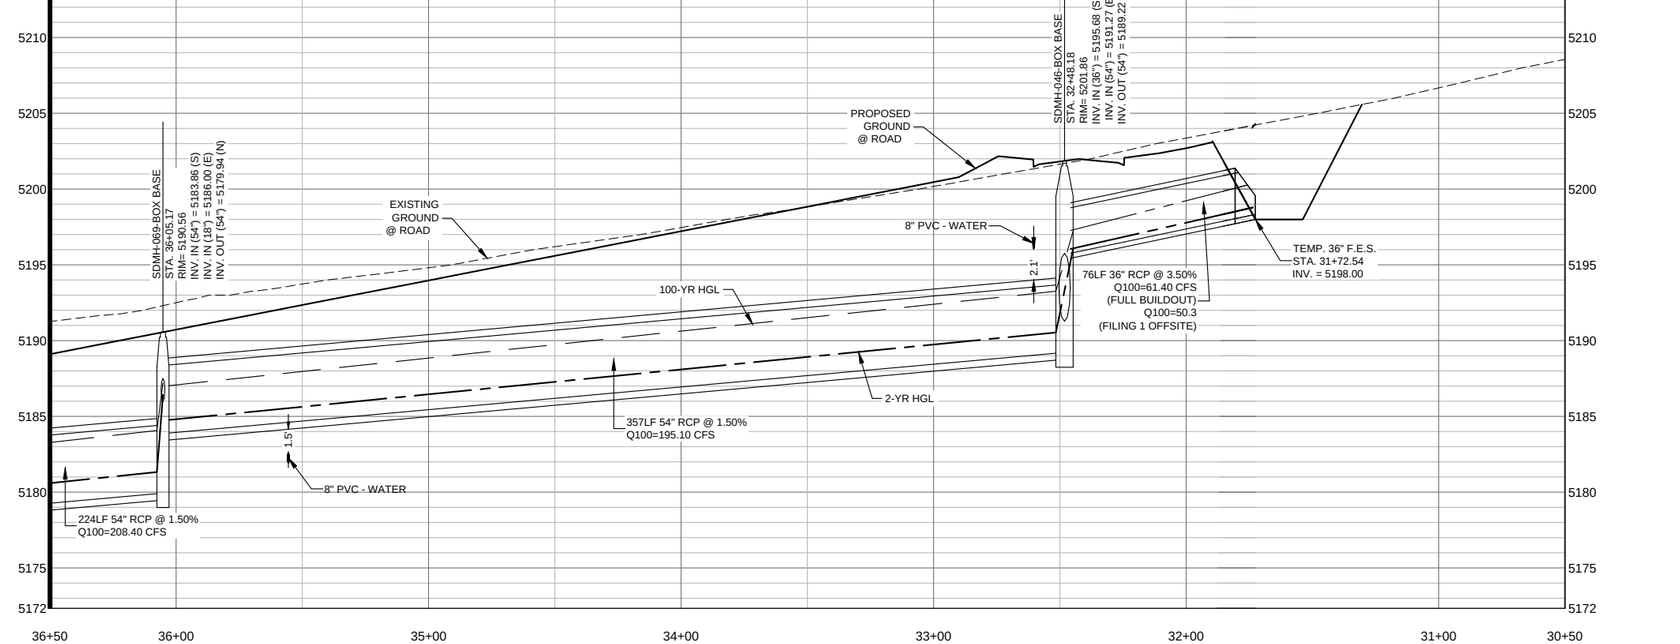1. EDGE DRAINS SHALL CONFORM TO TOWN OF ERIE DETAIL ST16 (4" PERFORATED UNDERDRAIN)

REFERENCE DRAWINGS

X-994-PP-STRM
X-994-PP-Road
X-994-PP-SAN
X-994-PP-WATR
X-994-BRDR
X-994-EX-SITE
X-994-PP-Plat
Land-01
cp-site-pa-8
X-994-PH1-KeyMap
20base
X-994-PDP-KeyMap


| No. | DATE | DESCRIPTION | BY |
|---|---|---|---|

REVISIONS

COMPUTER FILE MANAGEMENT

FILE NAME: R:\18.994.001 (Dearmin Swink)\Dwg\Construction Plans\Westerly Phase 1\PH1 STORM\PH1 - SD06.dwg
CTB FILE: ----
PLOT DATE: 12/3/2020 7:45 PM
THIS DRAWING IS CURRENT AS OF PLOT DATE AND MAY BE SUBJECT TO CHANGE.

SHEET KEY

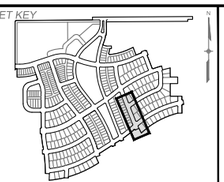

MUNICIPALITY: TOWN OF ERIE 1874

PREPARED FOR: WESTERLY ERIE · COLO

PREPARED BY: Matrix Excellence by Design

SEAL

FOR AND ON BEHALF OF MATRIX DESIGN GROUP, INC.
PROJECT No. 18.994.001


# WESTERLY FILING 1

TOWN OF ERIE
CONSTRUCTION DOCUMENTS


## STORMWATER PLAN AND PROFILES

| | | | | | |
|---|---|---|---|---|---|
| DESIGNED BY: | GV | SCALE | | DATE ISSUED: DECEMBER 2020 | DRAWING No. |
| DRAWN BY: | MKS | HORIZ. | 1" = 30' | | |
| CHECKED BY: | PDC | VERT. | 1" = 5' | SHEET 111 OF 239 | SD06 |

811
Know what's **below.**
**Call** before you dig.

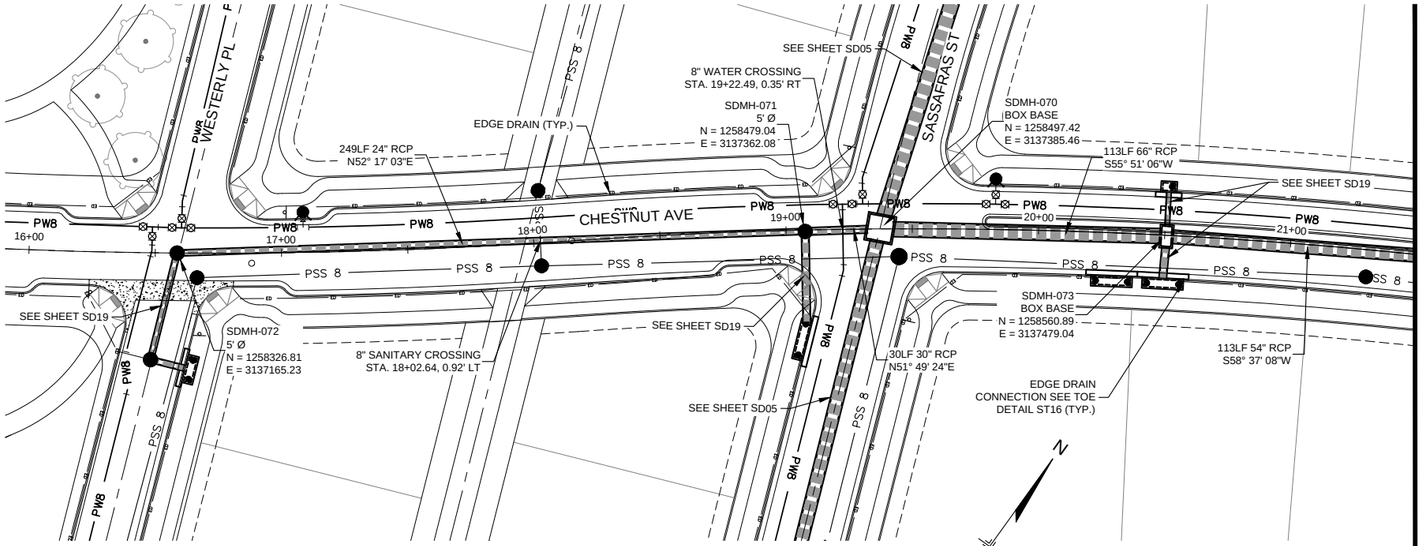




MATCHLINE - STA 21+50
SEE SHEET SD08

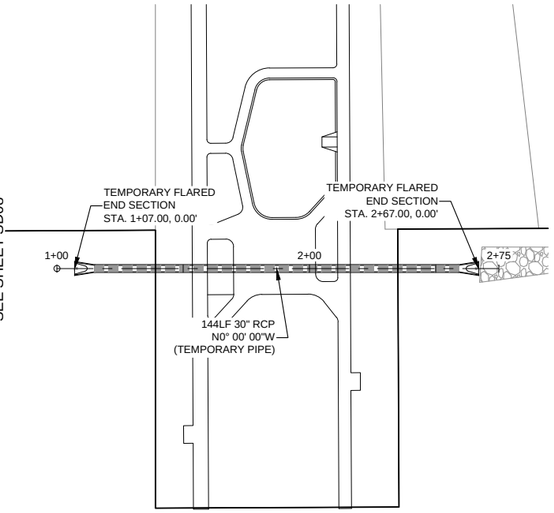


NOTES:

1. EDGE DRAINS SHALL CONFORM TO TOWN OF ERIE DETAIL ST16 (4" PERFORATED UNDERDRAIN) SEE SHEET SDX1

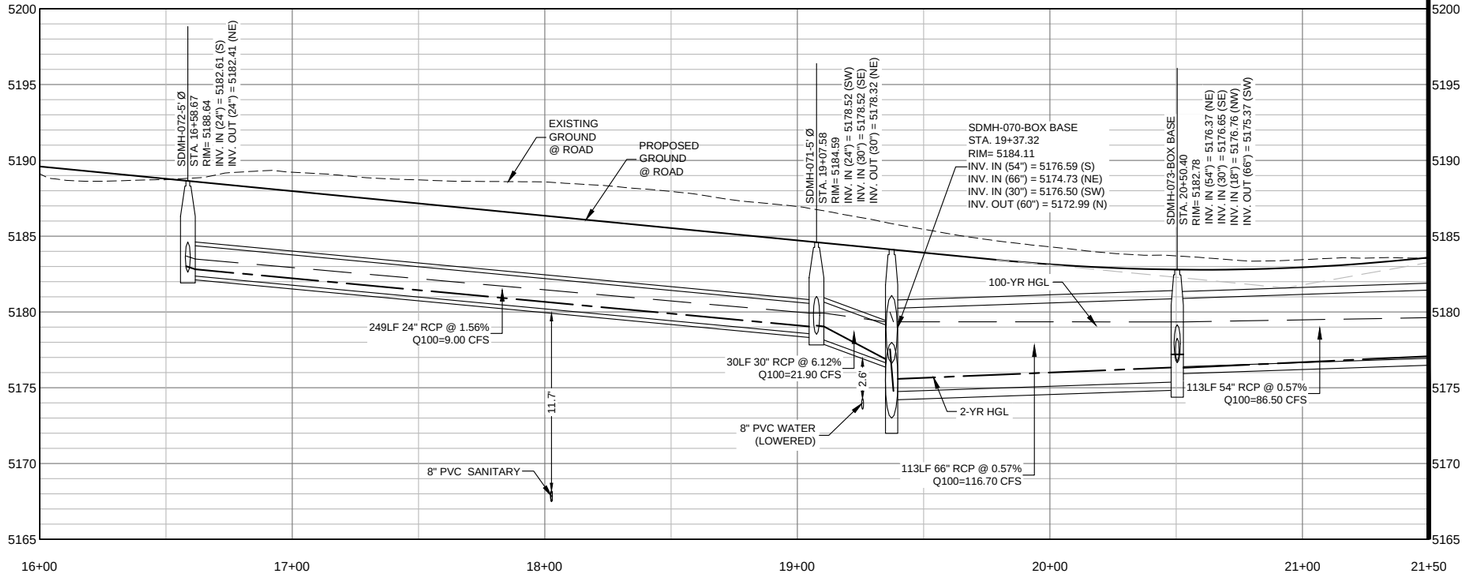

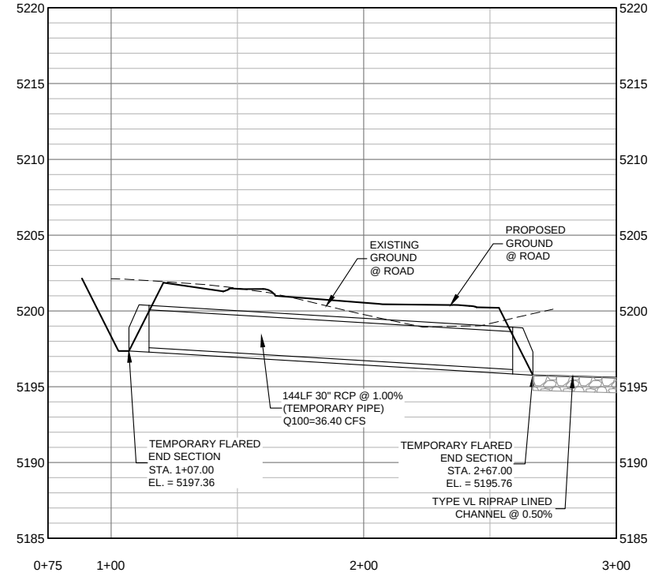
REFERENCE DRAWINGS

X-994-PP-STRM
X-994-PP-Road
X-994-PP-SAN
X-994-PP-WATR
X-994-BRDR
X-994-PP-Plat
X-994-EX-SITE
Land-01
X-994-PH1-KeyMap
cp-site-pa-8
20base
X-994-PDP-KeyMap


| No. | DATE | DESCRIPTION | BY |
|---|---|---|---|

REVISIONS

COMPUTER FILE MANAGEMENT

FILE NAME: R:\18.994.001 (Dearmin Swink)\Dwg\Construction Plans\Westerly Phase 1\PH1 STORM\PH1 - SD07.dwg
CTB FILE: ----
PLOT DATE: 12/3/2020 7:47 PM
THIS DRAWING IS CURRENT AS OF PLOT DATE AND MAY BE SUBJECT TO CHANGE.

SHEET KEY

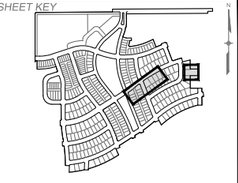

MUNICIPALITY:
TOWN OF ERIE
1874

PREPARED FOR:
WESTERLY
ERIE · COLO

PREPARED BY:
Matrix
Excellence by Design

SEAL

FOR AND ON BEHALF OF
MATRIX DESIGN GROUP, INC.
PROJECT No. 18.994.001


# WESTERLY FILING 1


TOWN OF ERIE
CONSTRUCTION DOCUMENTS

## STORMWATER PLAN AND PROFILES

| | | | | | |
|---|---|---|---|---|---|
| DESIGNED BY: | GV | SCALE | | DATE ISSUED: DECEMBER 2020 | DRAWING No. |
| DRAWN BY: | MKS | HORIZ. | 1" = 30' | | |
| CHECKED BY: | PDC | VERT. | 1" = 5' | SHEET 112 OF 239 | SD07 |


811 Know what's **below.** **Call** before you dig.

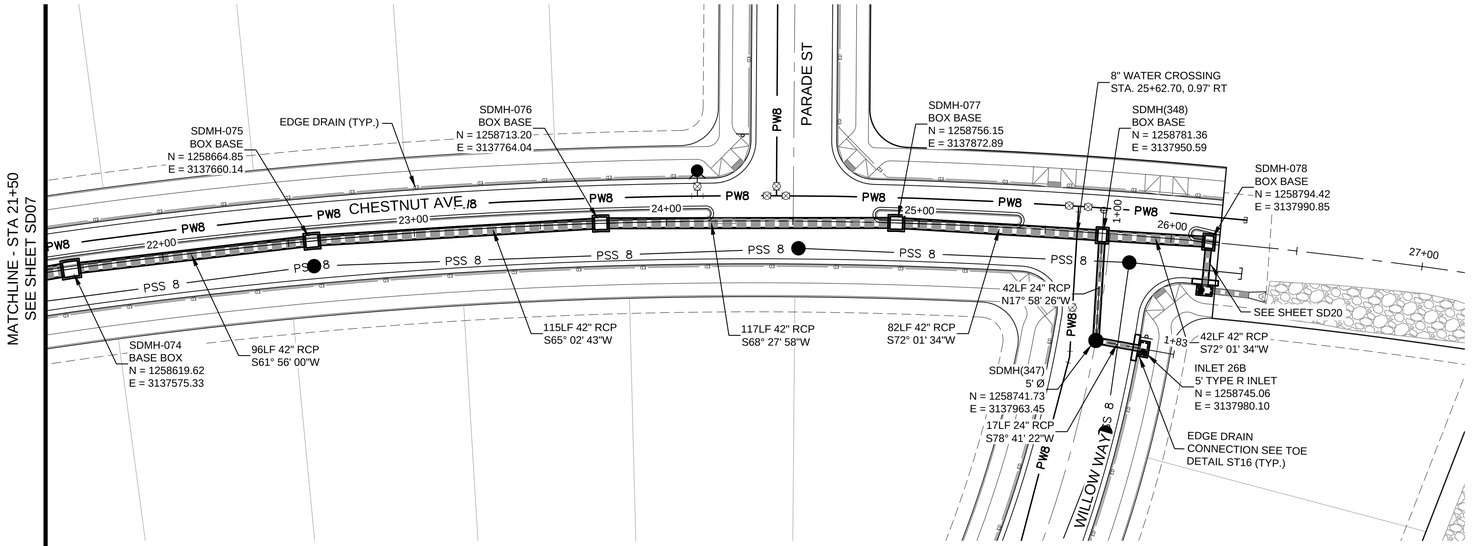


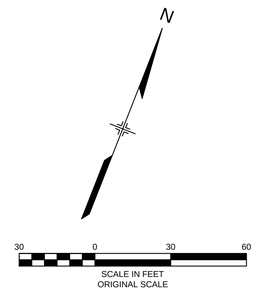
## NOTES:

1. EDGE DRAINS SHALL CONFORM TO TOWN OF ERIE DETAIL ST16 (4" PERFORATED UNDERDRAIN) SEE SHEET SDX1

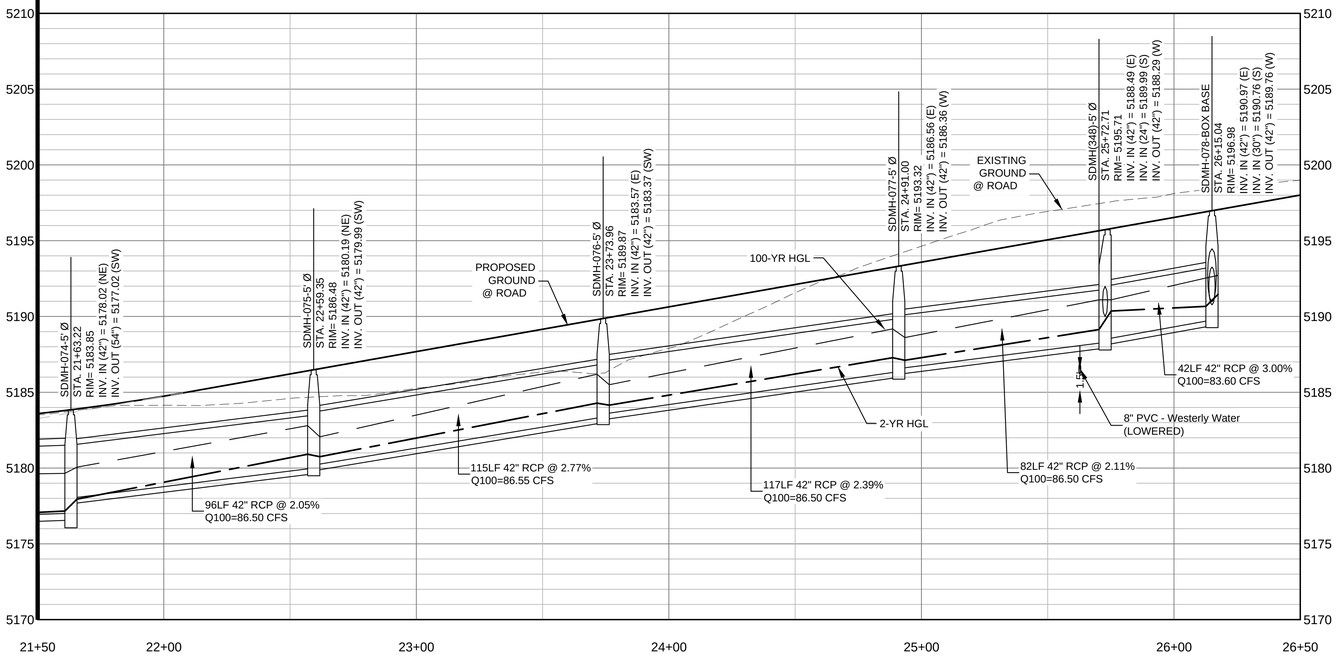


REFERENCE DRAWINGS

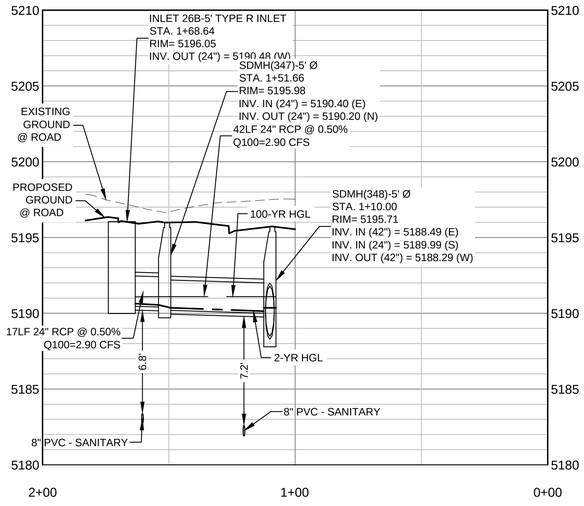X-994-PP-STRM
X-994-PP-Road
X-994-PP-SAN
X-994-PP-WATR
X-994-BRDR
X-994-PP-Plat
X-994-EX-SITE
Land-01
X-994-PH1-KeyMap
cp-site-pa-8
20base
X-994-PDP-KeyMap


| No. | DATE | DESCRIPTION | BY |
|---|---|---|---|

REVISIONS

COMPUTER FILE MANAGEMENT

FILE NAME: r:\18.994.001 (dearmin swink)\Dwg\construction plans\westerly phase 1\PH1 STORM\PH1 - SD08.dwg
CTB FILE: ----
PLOT DATE: 12/3/2020 9:46 PM
THIS DRAWING IS CURRENT AS OF PLOT DATE AND MAY BE SUBJECT TO CHANGE.

SHEET KEY

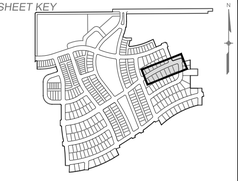

MUNICIPALITY: TOWN OF ERIE 1874

PREPARED FOR: WESTERLY ERIE · COLO

PREPARED BY: Matrix Excellence by Design

SEAL

FOR AND ON BEHALF OF MATRIX DESIGN GROUP, INC.
PROJECT No. 18.994.001

# WESTERLY FILING 1


TOWN OF ERIE
CONSTRUCTION DOCUMENTS

## STORMWATER PLAN AND PROFILES

| | | | | | |
|---|---|---|---|---|---|
| DESIGNED BY: | GV | SCALE | | DATE ISSUED: | DECEMBER 2020 |
| DRAWN BY: | MKS | HORIZ. | 1" = 30' | SHEET | 113 OF 241 |
| CHECKED BY: | PDC | VERT. | 1" = 5' | | |


DRAWING No. SD08

811 Know what's **below.** **Call** before you dig.

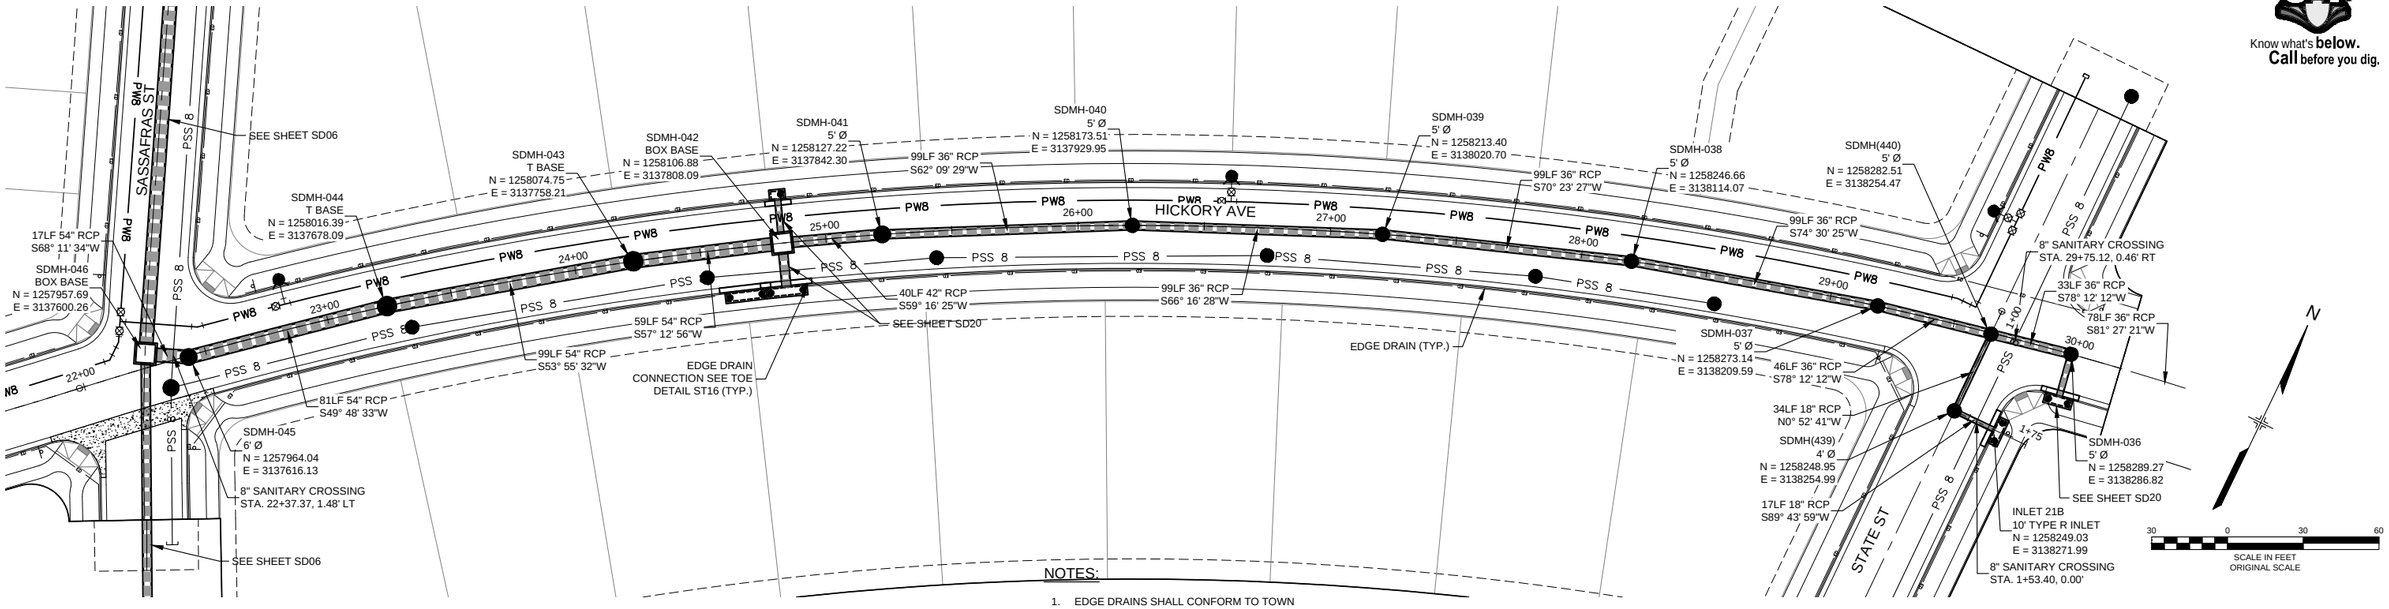


NOTES:

1. EDGE DRAINS SHALL CONFORM TO TOWN OF ERIE DETAIL ST16 (4" PERFORATED UNDERDRAIN) SEE SHEET SDX1

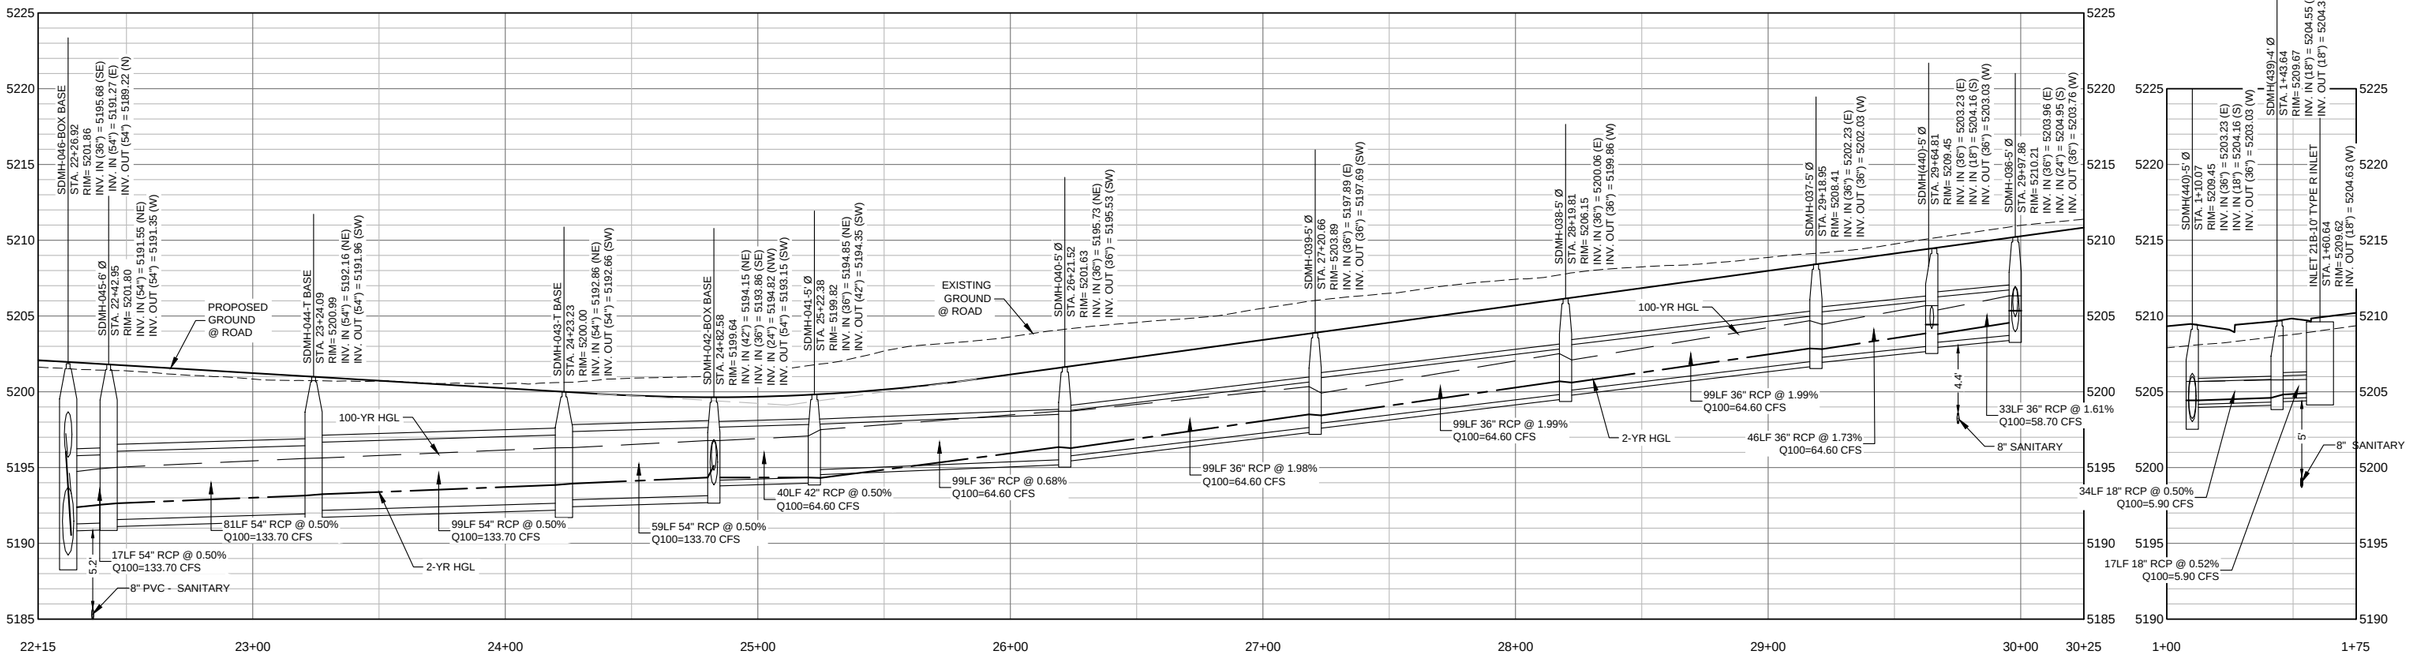





| REFERENCE DRAWINGS |
|---|
| X-994-PP-STRM |
| X-994-PP-Road |
| X-994-PP-SAN |
| X-994-PP-WATR |
| X-994-BRDR |
| X-994-PP-Plat |
| X-994-EX-SITE |
| Land-01 |
| X-994-PH1-KeyMap |
| cp-site-pa-8 |
| 20base |
| X-994-PDP-KeyMap |

| No. | DATE | DESCRIPTION | BY |
|---|---|---|---|

REVISIONS

COMPUTER FILE MANAGEMENT

FILE NAME: R:\18.994.001 (Dearmin Swink)\Dwg\Construction Plans\Westerly Phase 1\PH1 STORM\PH1 - SD09.dwg
CTB FILE: ----
PLOT DATE: 12/3/2020 7:49 PM
THIS DRAWING IS CURRENT AS OF PLOT DATE AND MAY BE SUBJECT TO CHANGE.

SHEET KEY



MUNICIPALITY: TOWN OF ERIE 1874

PREPARED FOR: WESTERLY ERIE · COLO

PREPARED BY: Matrix Excellence by Design

SEAL

FOR AND ON BEHALF OF MATRIX DESIGN GROUP, INC.
PROJECT No. 18.994.001

# WESTERLY FILING 1


TOWN OF ERIE
CONSTRUCTION DOCUMENTS


## STORMWATER PLAN AND PROFILES


| | | | |
|---|---|---|---|
| DESIGNED BY: | GV | SCALE | |
| DRAWN BY: | MKS | HORIZ. 1" = 30' | DATE ISSUED: DECEMBER 2020 |
| CHECKED BY: | PDC | VERT. 1" = 5' | SHEET 114 OF 239 |

DRAWING No. SD09

811 Know what's below. Call before you dig.

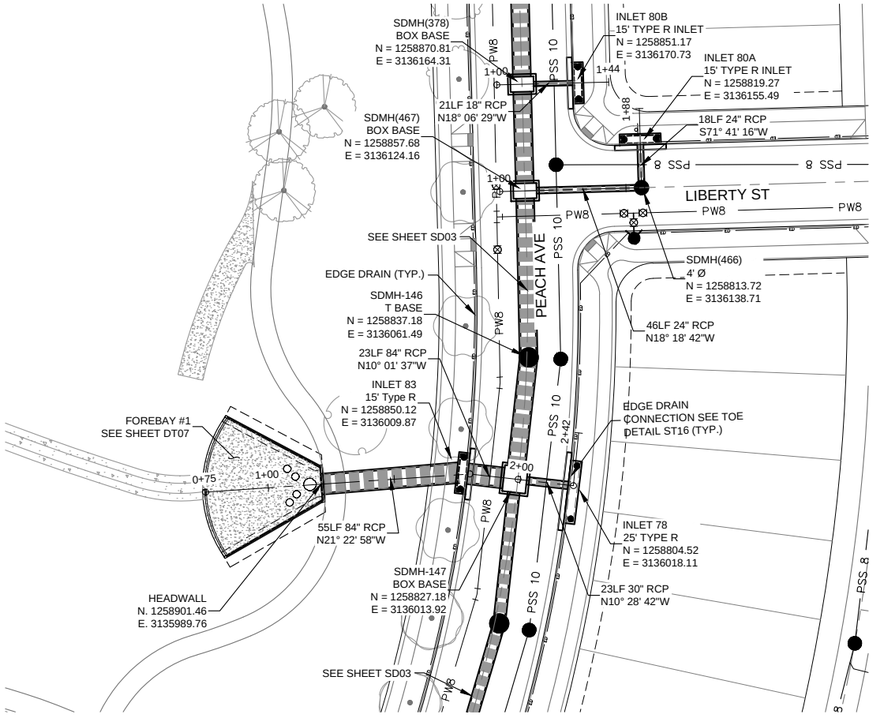


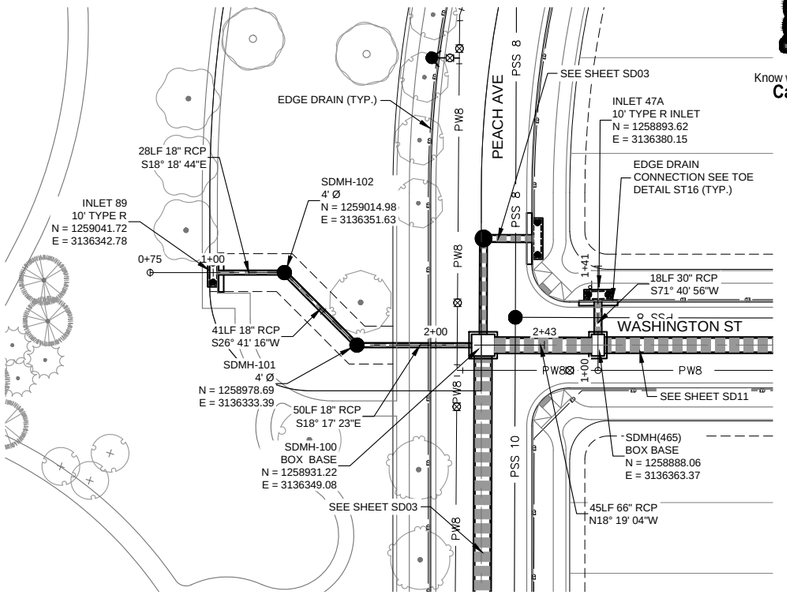


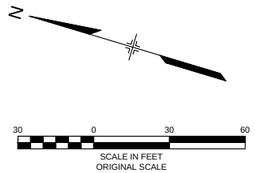
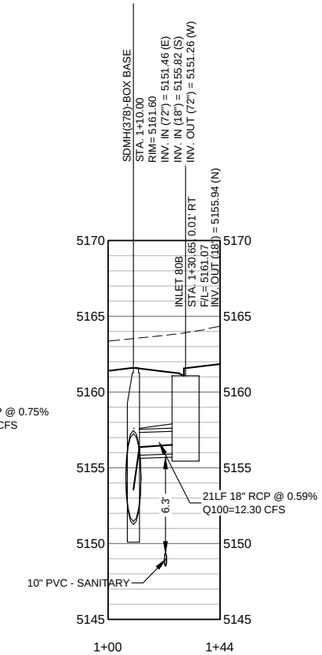



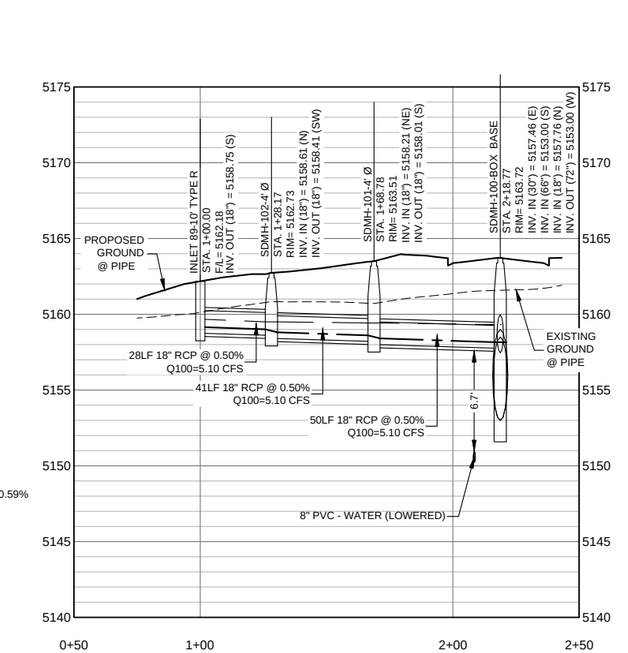

NOTES:


1. EDGE DRAINS SHALL CONFORM TO TOWN OF ERIE DETAIL ST16 (4" PERFORATED UNDERDRAIN) SEE SHEET SDX1

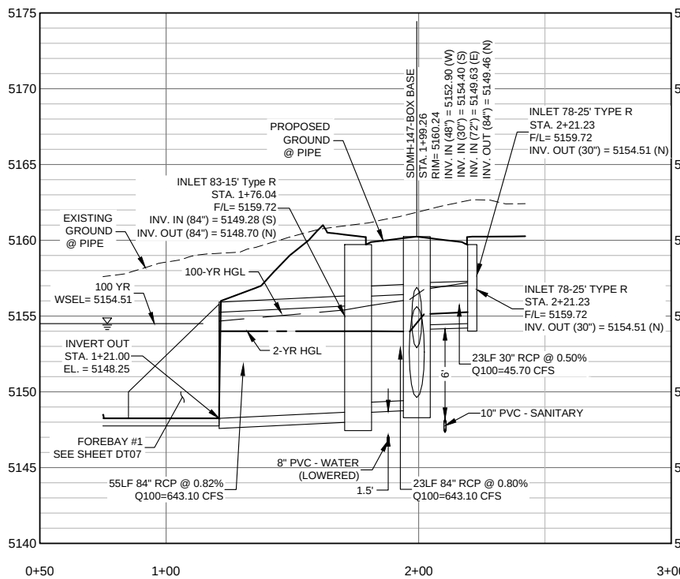

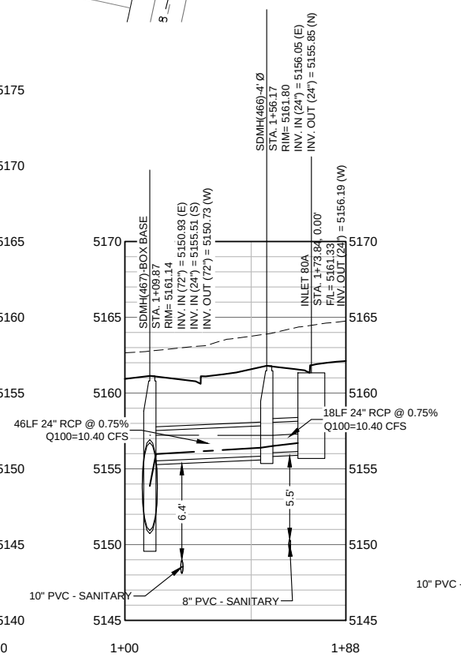

| REFERENCE DRAWINGS |
|---|
| X-994-PP-STRM |
| X-994-PP-Road |
| X-994-PP-SAN |
| X-994-PP-WATR |
| X-994-BRDR |
| X-994-EX-SITE |
| X-994-PP-Plat |
| Land-01 |
| X-994-PH1-KeyMap |
| cp-site-pa-8 |
| 20base |
| X-994-PDP-KeyMap |

| No. | DATE | DESCRIPTION | BY |
|---|---|---|---|
| | | REVISIONS | |

COMPUTER FILE MANAGEMENT

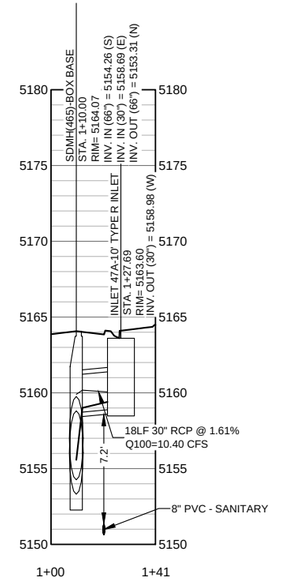FILE NAME: R:\18.994.001 (Dearmin Swink)\Dwg\Construction Plans\Westerly Phase 1\PH1 STORM\PH1 - SD10.dwg
CTB FILE: ----
PLOT DATE: 12/3/2020 7:51 PM
THIS DRAWING IS CURRENT AS OF PLOT DATE AND MAY BE SUBJECT TO CHANGE.

SHEET KEY

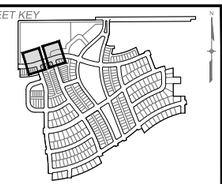

MUNICIPALITY: TOWN OF ERIE 1874

PREPARED FOR: WESTERLY ERIE · COLO

PREPARED BY: Matrix Excellence by Design

SEAL

FOR AND ON BEHALF OF MATRIX DESIGN GROUP, INC.
PROJECT No. 18.994.001

# WESTERLY FILING 1


TOWN OF ERIE
CONSTRUCTION DOCUMENTS

## STORMWATER PLAN AND PROFILES

| | | | |
|---|---|---|---|
| DESIGNED BY: | GV | SCALE | |
| DRAWN BY: | MKS | HORIZ. | 1" = 30' |
| CHECKED BY: | PDC | VERT. | 1" = 5' |

DATE ISSUED: DECEMBER 2020
SHEET 115 OF 239
DRAWING No. SD10


811 Know what's below. Call before you dig.

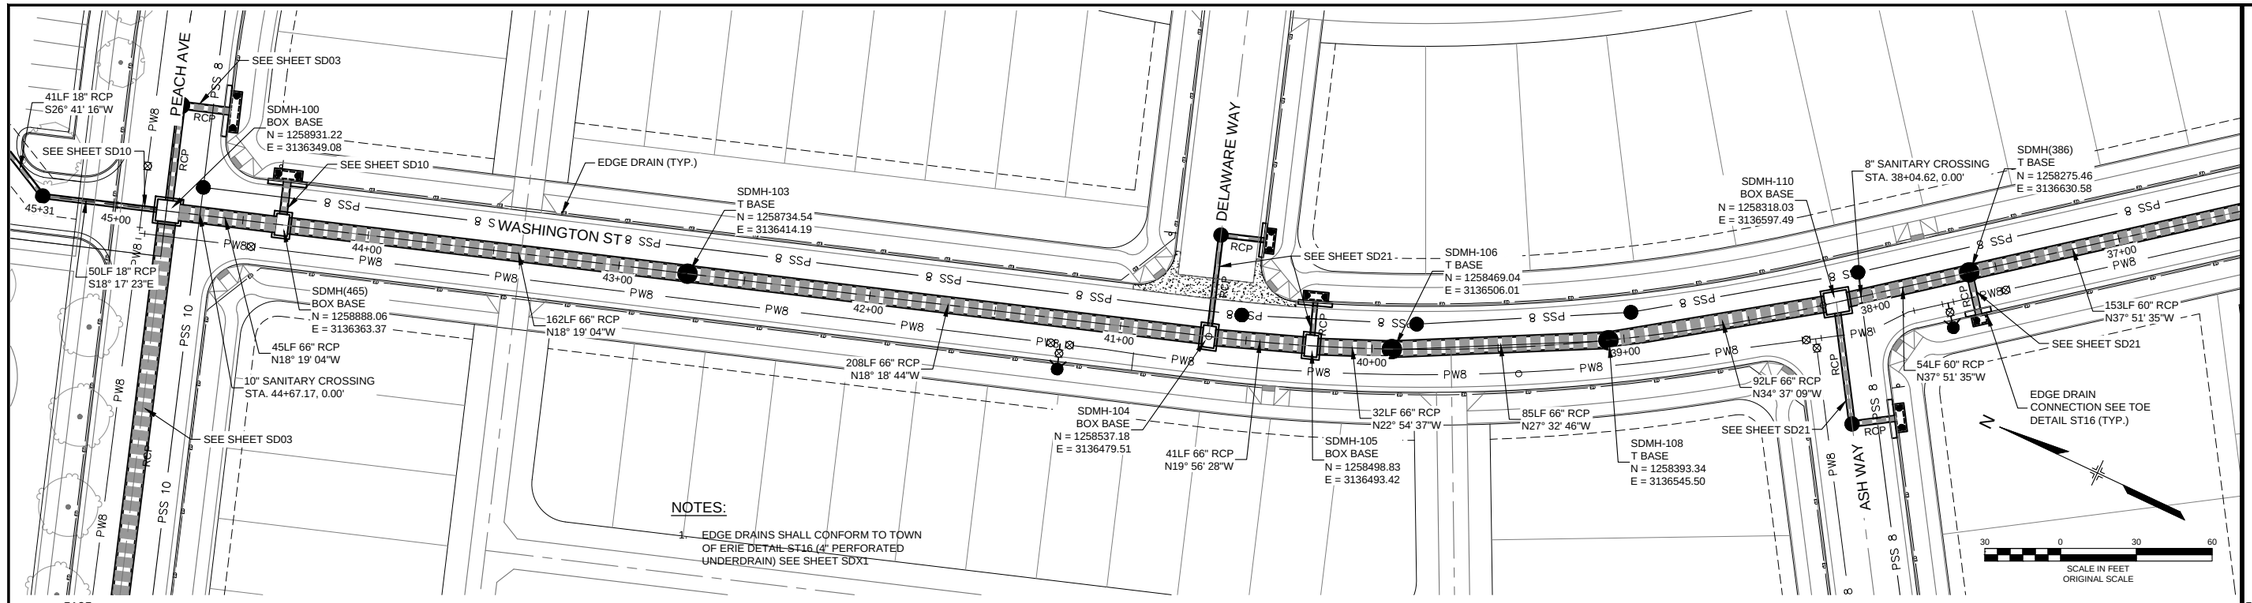


NOTES:

1. EDGE DRAINS SHALL CONFORM TO TOWN OF ERIE DETAIL ST16 (4" PERFORATED UNDERDRAIN) SEE SHEET SDX1

MATCHLINE - STA 36+50
SEE SHEET SD12

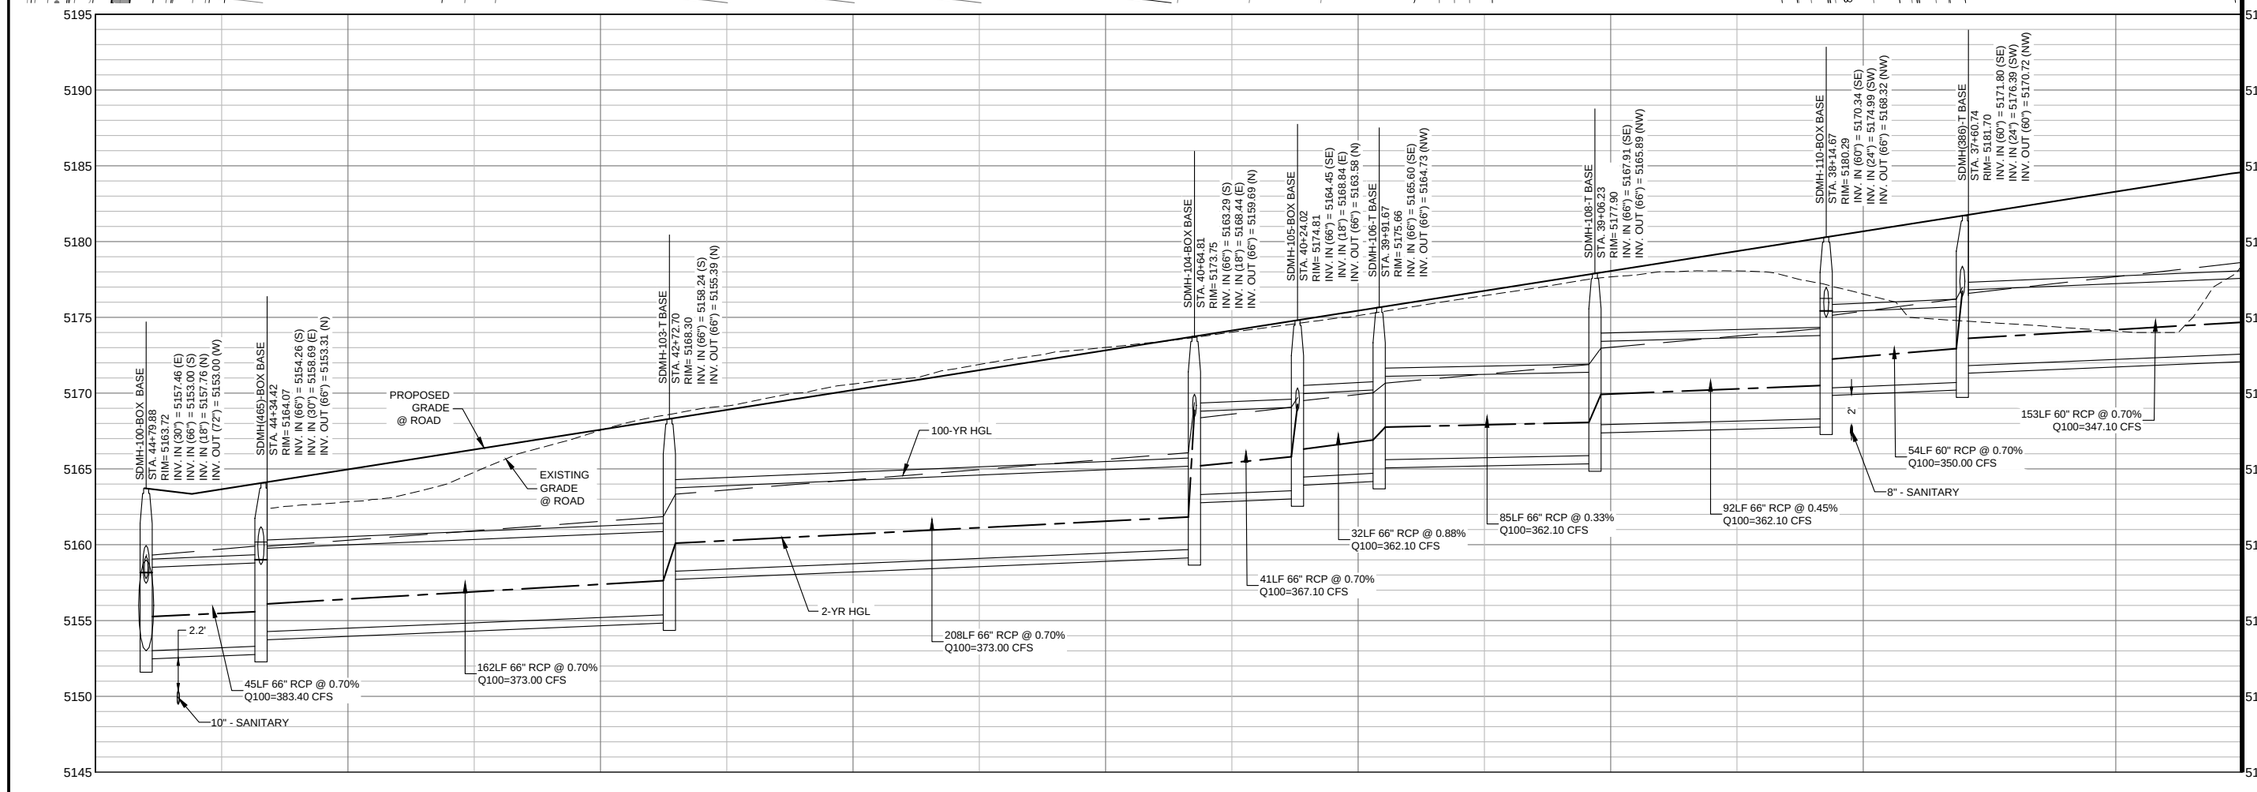


REFERENCE DRAWINGS

X-994-PP-STRM
X-994-PP-Road
X-994-PP-SAN
X-994-PP-WATR
X-994-BRDR
X-994-PP-Plat
X-994-EX-SITE
Land-01
X-994-PH1-KeyMap
cp-site-pa-8
20base
X-994-PDP-KeyMap


| No. | DATE | DESCRIPTION | BY |
|---|---|---|---|

REVISIONS

COMPUTER FILE MANAGEMENT

FILE NAME: R:\18.994.001 (Dearmin Swink)\Dwg\Construction Plans\Westerly Phase 1\PH1 STORM\PH1 - SD11.dwg
CTB FILE: ----
PLOT DATE: 12/3/2020 7:52 PM
THIS DRAWING IS CURRENT AS OF PLOT DATE AND MAY BE SUBJECT TO CHANGE.

SHEET KEY

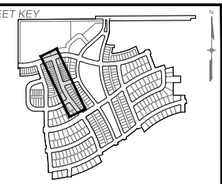

MUNICIPALITY: TOWN OF ERIE 1874

PREPARED FOR: WESTERLY ERIE · COLO

PREPARED BY: Matrix Excellence by Design

SEAL

FOR AND ON BEHALF OF MATRIX DESIGN GROUP, INC.
PROJECT No. 18.994.001

# WESTERLY FILING 1

TOWN OF ERIE
CONSTRUCTION DOCUMENTS

## STORMWATER PLAN AND PROFILES

DESIGNED BY:
DRAWN BY:
CHECKED BY: PDC


SCALE
HORIZ. 1" = 30'
VERT. 1" = 5'

DATE ISSUED: DECEMBER 2020

SHEET 116 OF 239

DRAWING No. SD11


811 Know what's below. Call before you dig.

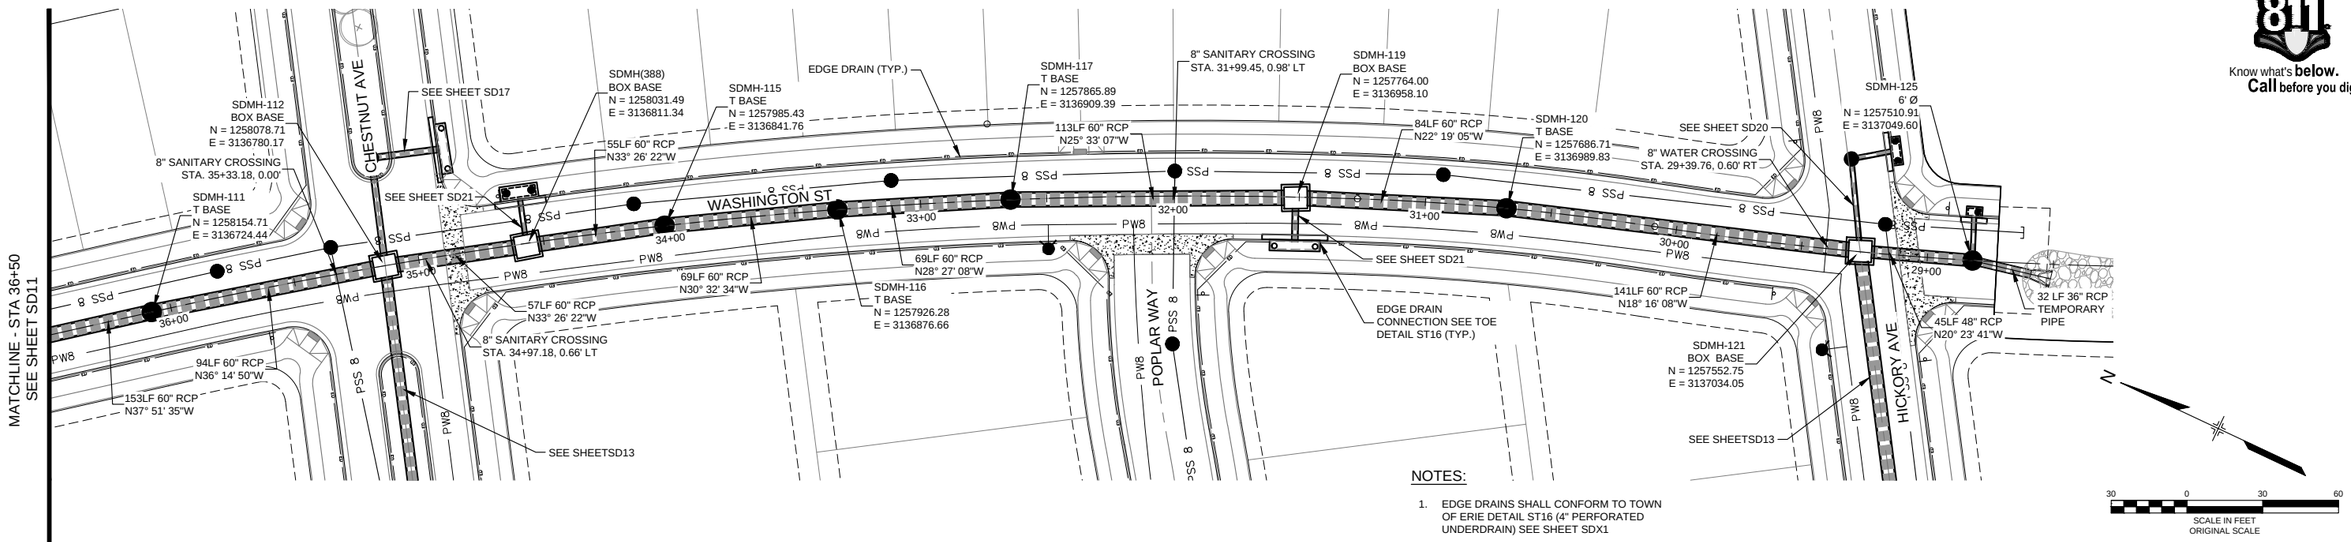


NOTES:

1. EDGE DRAINS SHALL CONFORM TO TOWN OF ERIE DETAIL ST16 (4" PERFORATED UNDERDRAIN) SEE SHEET SDX1

30 0 30 60
SCALE IN FEET
ORIGINAL SCALE

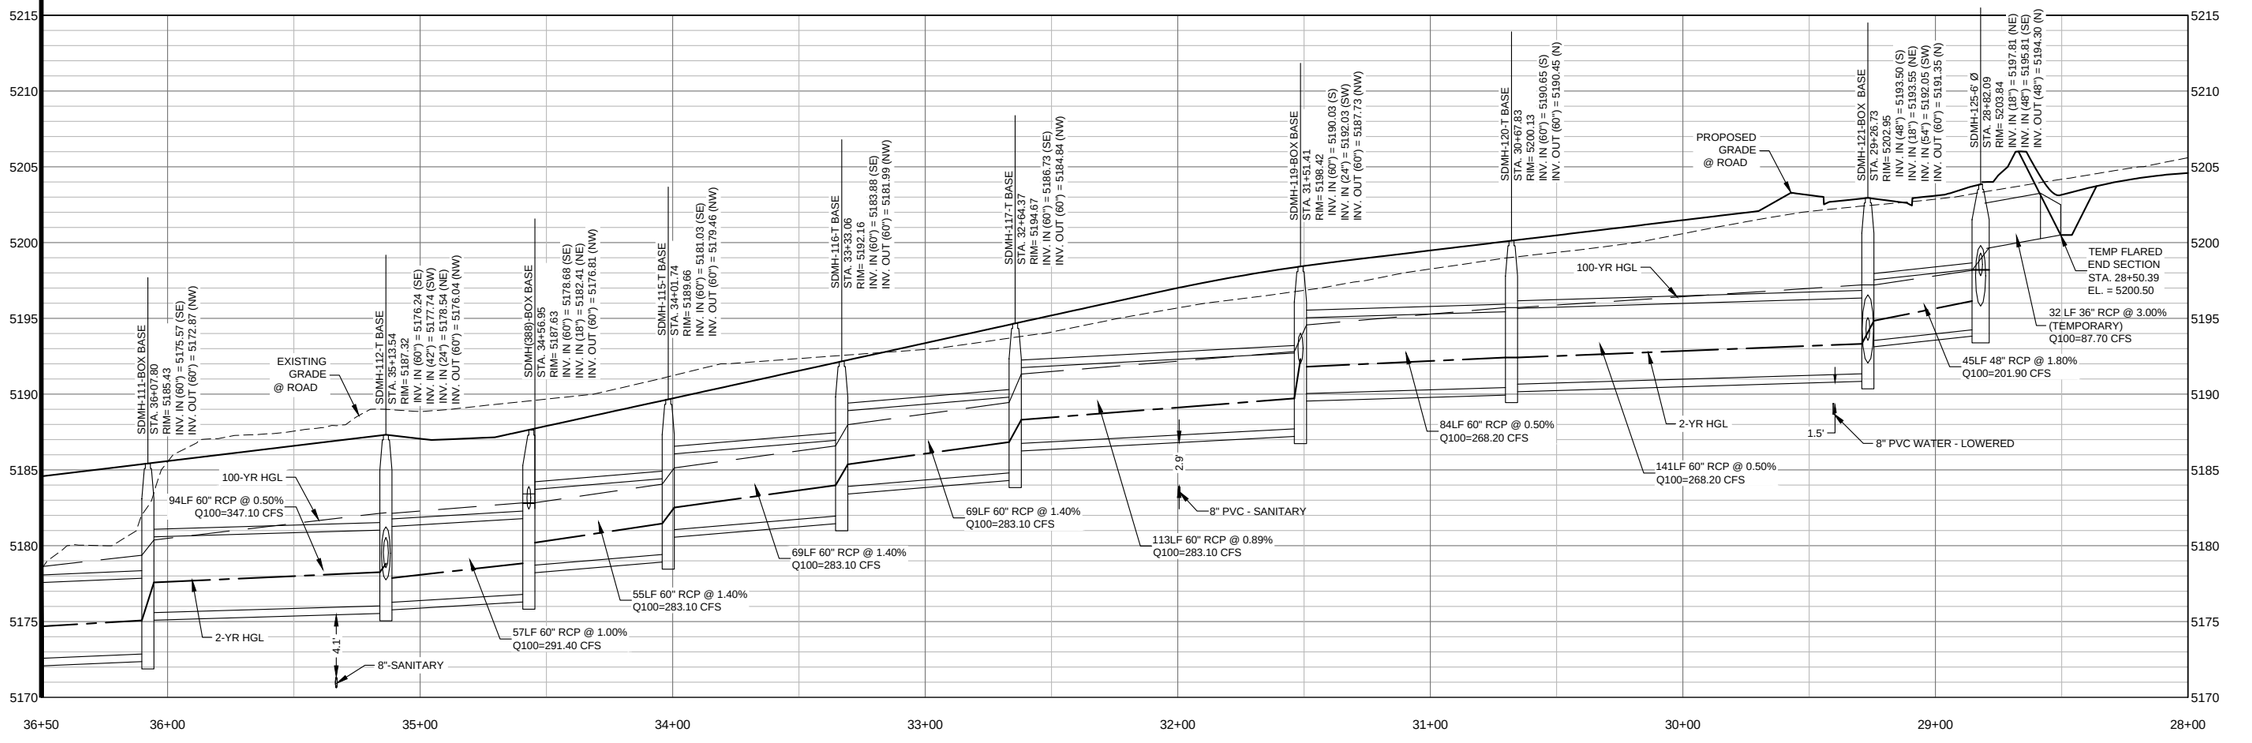


| REFERENCE DRAWINGS |
|---|
| X-994-PP-STRM |
| X-994-PP-Road |
| X-994-PP-SAN |
| X-994-PP-WATR |
| X-994-BRDR |
| X-994-EX-SITE |
| X-994-PP-Plat |
| Land-01 |
| cp-site-pa-8 |
| X-994-PH1-KeyMap |
| 20base |
| X-994-PDP-KeyMap |

| No. | DATE | DESCRIPTION | BY |
|---|---|---|---|
| | | REVISIONS | |

COMPUTER FILE MANAGEMENT

FILE NAME: R:\18.994.001 (Dearmin Swink)\Dwg\Construction Plans\Westerly Phase 1\PH1 STORM\PH1 - SD12.dwg
CTB FILE: ---
PLOT DATE: 12/3/2020 7:54 PM
THIS DRAWING IS CURRENT AS OF PLOT DATE AND MAY BE SUBJECT TO CHANGE.

SHEET KEY

MUNICIPALITY: TOWN OF ERIE 1874

PREPARED FOR: WESTERLY ERIE · COLO

PREPARED BY: Matrix Excellence by Design

SEAL

FOR AND ON BEHALF OF MATRIX DESIGN GROUP, INC.
PROJECT No. 18.994.001


# WESTERLY FILING 1

TOWN OF ERIE
CONSTRUCTION DOCUMENTS

## STORMWATER PLAN AND PROFILES


| | | | |
|---|---|---|---|
| DESIGNED BY: | GV | SCALE | |
| DRAWN BY: | MKS | HORIZ. | |
| CHECKED BY: | PDC | VERT. | |
| DATE ISSUED: | DECEMBER 2020 | | |
| SHEET | 117 OF 239 | | |
| DRAWING No. | SD12 | | |


811
Know what's **below.**
**Call** before you dig.

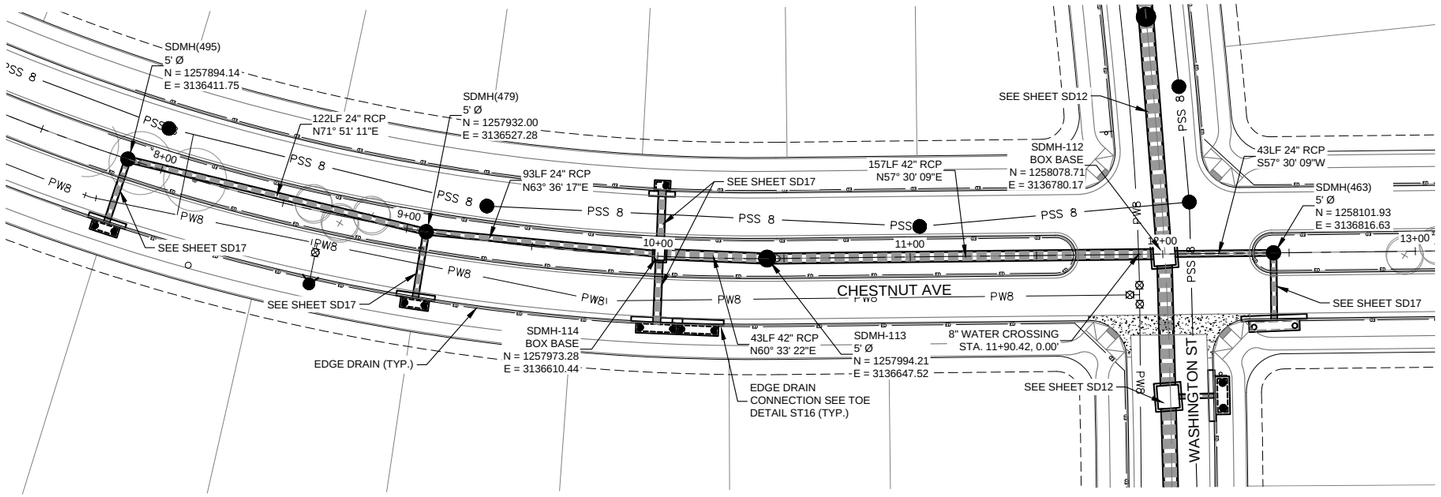


NOTES:

1. EDGE DRAINS SHALL CONFORM TO TOWN OF ERIE DETAIL ST16 (4" PERFORATED UNDERDRAIN) SEE SHEET SDX1

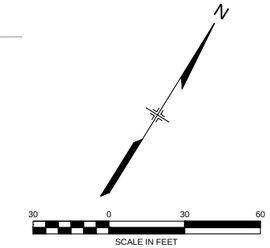

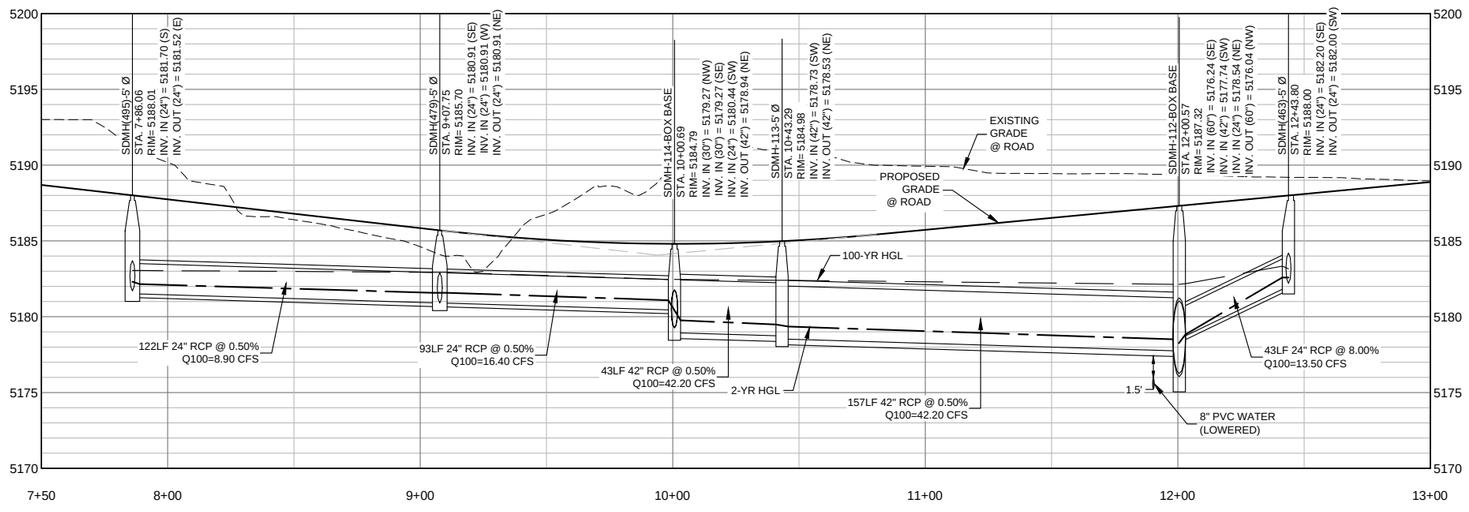

| REFERENCE DRAWINGS |
|---|
| X-994-PP-STRM |
| X-994-PP-Road |
| X-994-PP-SAN |
| X-994-PP-WATR |
| X-994-BRDR |
| X-994-PP-Plat |
| X-994-EX-SITE |
| Land-01 |
| X-994-PH1-KeyMap |
| cp-site-pa-8 |
| 20base |
| X-994-PDP-KeyMap |

| No. | DATE | DESCRIPTION | BY |
|---|---|---|---|
| | | REVISIONS | |

COMPUTER FILE MANAGEMENT

FILE NAME: R:\18.994.001 (Dearmin Swink)\Dwg\Construction Plans\Westerly Phase 1\PH1 STORM\PH1 - SD13.dwg
CTB FILE: ----
PLOT DATE: 12/3/2020 7:55 PM
THIS DRAWING IS CURRENT AS OF PLOT DATE AND MAY BE SUBJECT TO CHANGE.

SHEET KEY

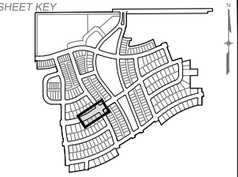

MUNICIPALITY: TOWN OF ERIE 1874

PREPARED FOR: WESTERLY ERIE . COLO

PREPARED BY: Matrix Excellence by Design

SEAL

FOR AND ON BEHALF OF
MATRIX DESIGN GROUP, INC.
PROJECT No. 18.994.001


# WESTERLY FILING 1


TOWN OF ERIE
CONSTRUCTION DOCUMENTS

## STORMWATER PLAN AND PROFILES

| | | | | | |
|---|---|---|---|---|---|
| DESIGNED BY: | GV | SCALE | | DATE ISSUED: DECEMBER 2020 | DRAWING No. |
| DRAWN BY: | MKS | HORIZ. | 1" = 30' | | |
| CHECKED BY: | PDC | VERT. | 1" = 5' | SHEET 118 OF 239 | SD13 |


811 Know what's **below.** **Call** before you dig.

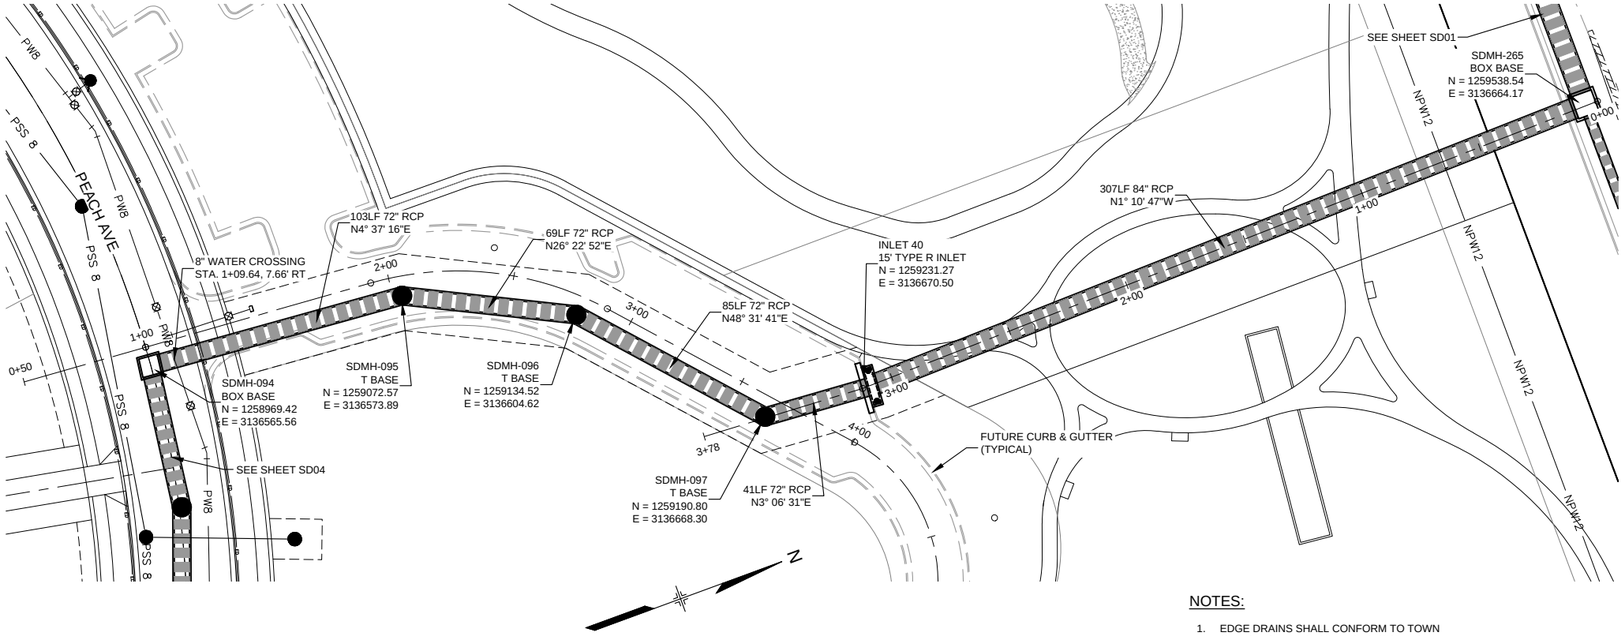


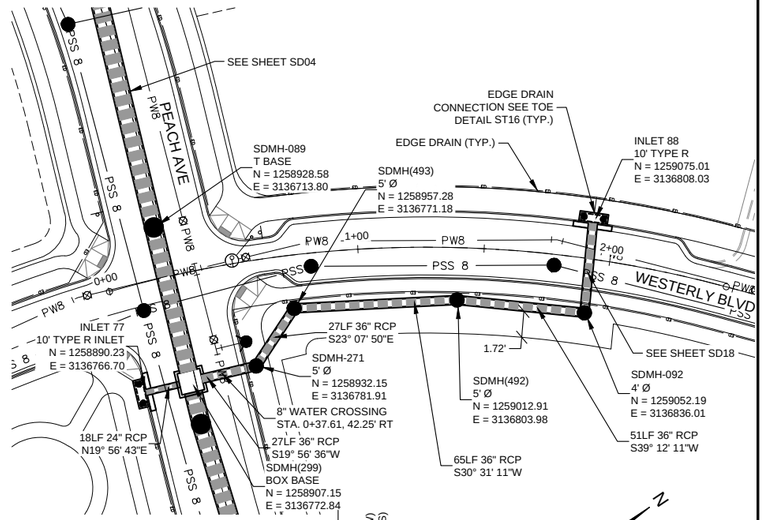




NOTES:

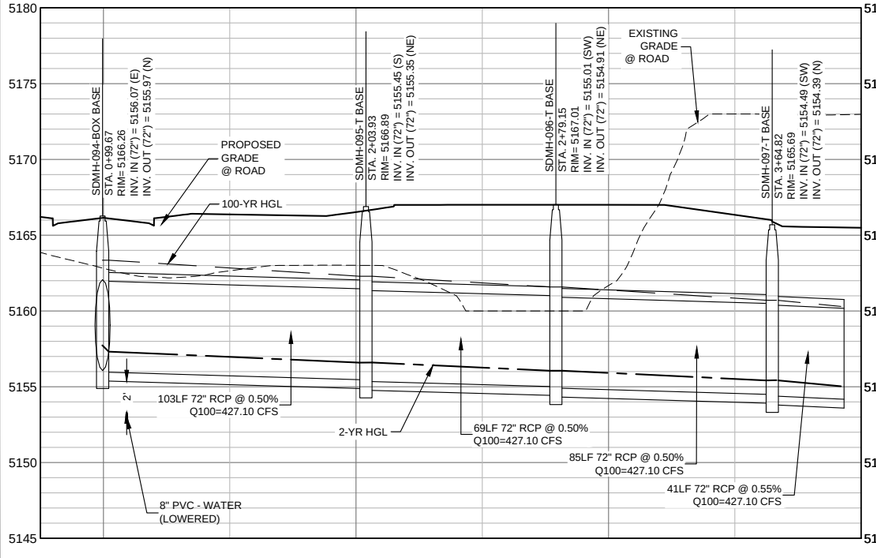1. EDGE DRAINS SHALL CONFORM TO TOWN OF ERIE DETAIL ST16 (4" PERFORATED UNDERDRAIN) SEE SHEET SDX1

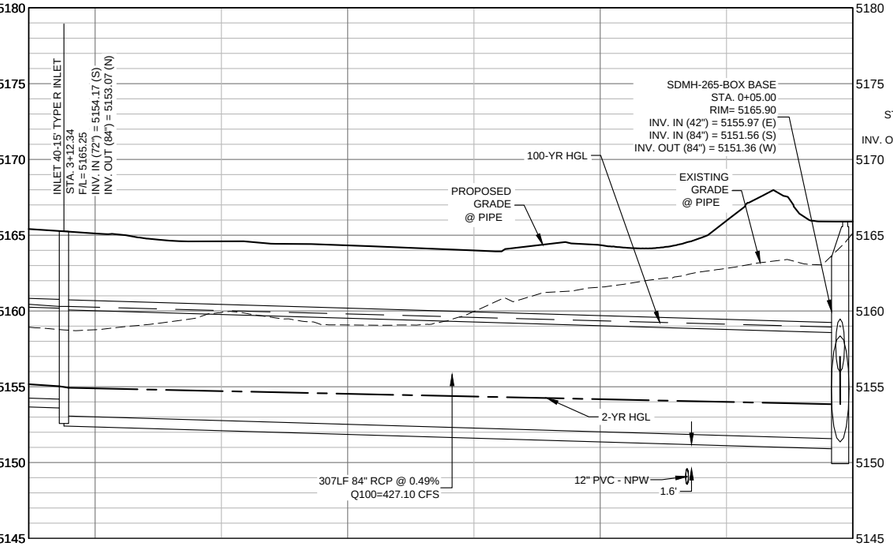

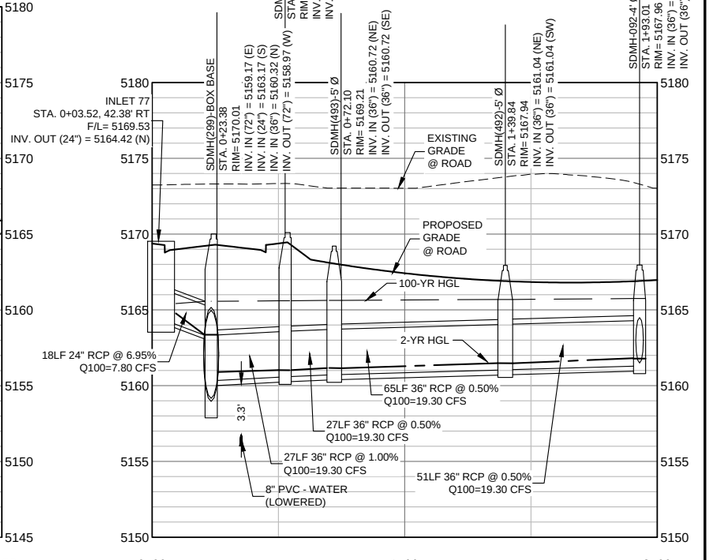
30 0 30 60
SCALE IN FEET
ORIGINAL SCALE

| REFERENCE DRAWINGS |
|---|
| X-994-PP-STRM |
| X-994-PP-Road |
| X-994-PP-SAN |
| X-994-PP-WATR |
| X-994-BRDR |
| X-994-EX-SITE |
| X-994-PP-Plat |
| Land-01 |
| X-994-PH1-KeyMap |
| cp-site-pa-8 |
| 20base |
| X-994-PDP-KeyMap |

| No. | DATE | DESCRIPTION | BY |
|---|---|---|---|
| | | REVISIONS | |

COMPUTER FILE MANAGEMENT

FILE NAME: R:\18.994.001 (Dearmin Swink)\Dwg\Construction Plans\Westerly Phase 1\PH1 STORM\PH1 - SD14.dwg
CTB FILE: ----
PLOT DATE: 12/3/2020 7:56 PM
THIS DRAWING IS CURRENT AS OF PLOT DATE AND MAY BE SUBJECT TO CHANGE.

SHEET KEY

MUNICIPALITY: TOWN OF ERIE 1874

PREPARED FOR: WESTERLY ERIE · COLO

PREPARED BY: Matrix Excellence by Design

SEAL

FOR AND ON BEHALF OF MATRIX DESIGN GROUP, INC.
PROJECT No. 18.994.001


# WESTERLY FILING 1

TOWN OF ERIE
CONSTRUCTION DOCUMENTS


## STORMWATER PLAN AND PROFILES

| | | | |
|---|---|---|---|
| DESIGNED BY: | SCALE | DATE ISSUED: DECEMBER 2020 | DRAWING No. |
| DRAWN BY: | HORIZ. | | |
| CHECKED BY: PDC | VERT. | SHEET 119 OF 239 | SD14 |

811 Know what's **below.** **Call** before you dig.

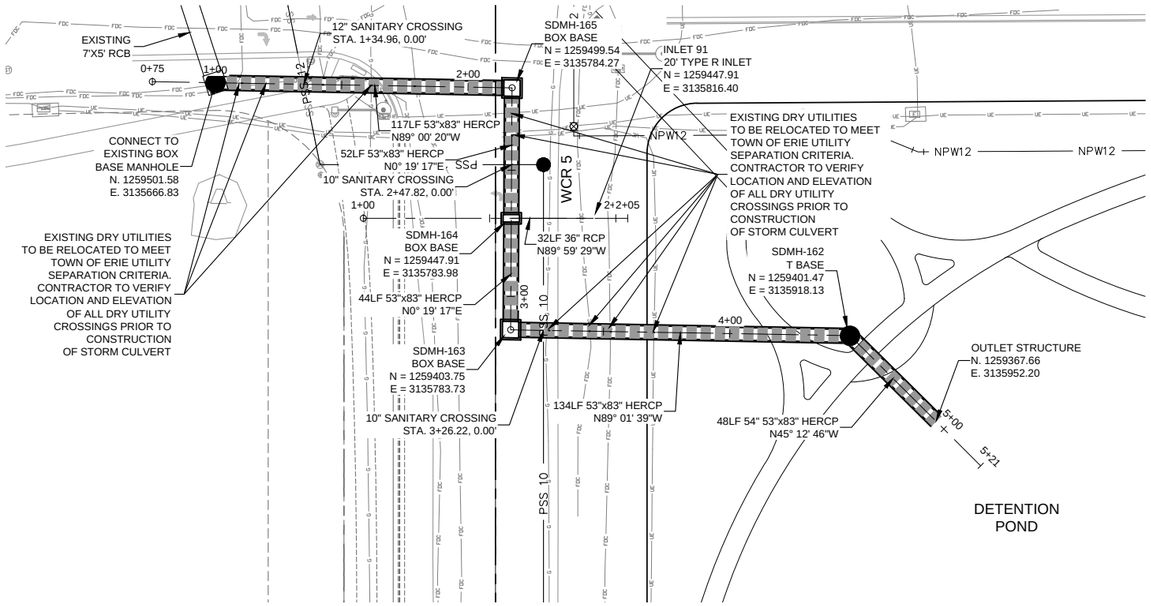



DETENTION POND

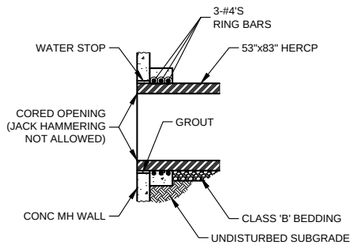



CONNECTOR PIPE INTO WALL OF EXISTING MANHOLE OR BOX

NOT TO SCALE

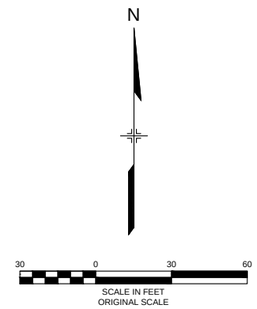


NOTES:

1. EDGE DRAINS SHALL CONFORM TO TOWN OF ERIE DETAIL ST16 (4" PERFORATED UNDERDRAIN) SEE SHEET SDX1

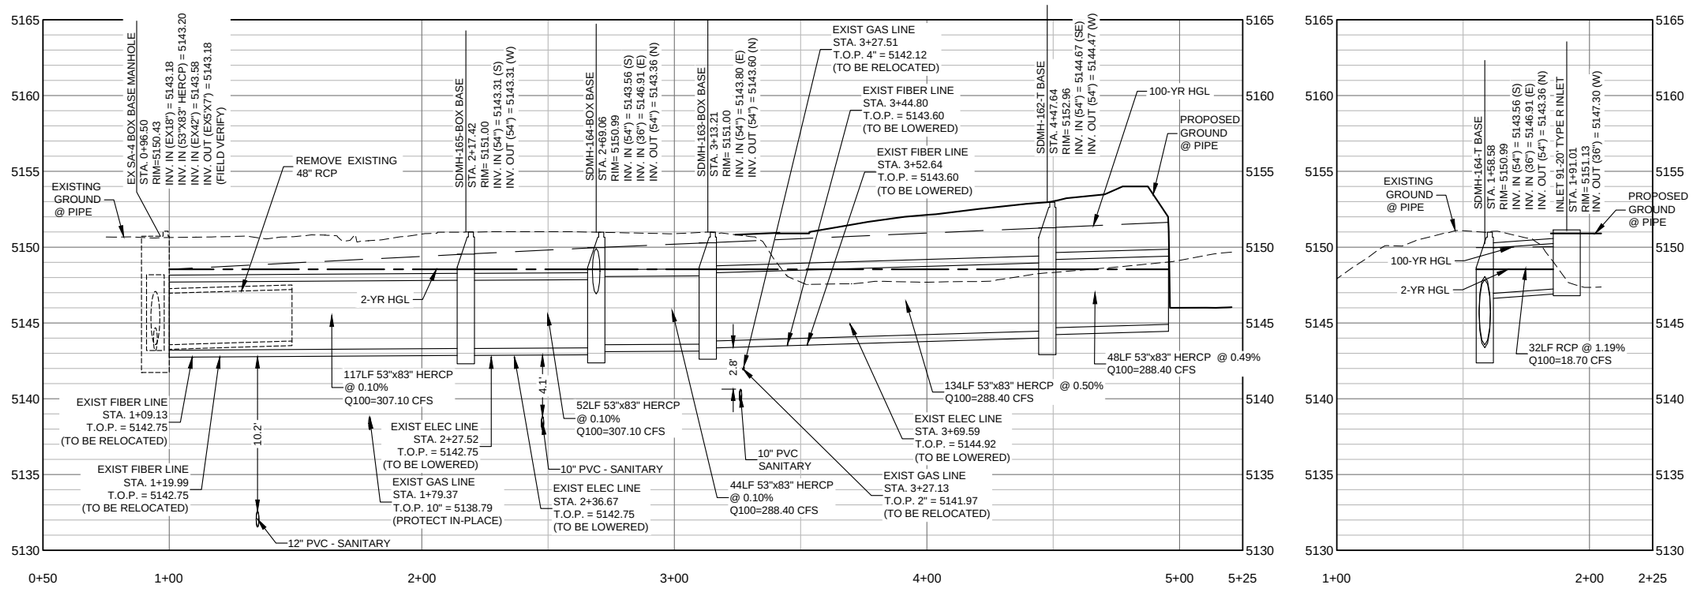






| REFERENCE DRAWINGS |
|---|
| X-994-PP-STRM |
| X-994-PP-Road |
| X-994-PP-SAN |
| X-994-PP-WATR |
| X-994-BRDR |
| X-994-EX-SITE |
| X-994-EX-UTIL-LOCATES |
| Land-01 |
| cp-site-pa-8 |
| X-994-PH1-KeyMap |
| CP-UTIL-PA-8 |
| 20base |
| X-994-PDP-KeyMap |

| No. | DATE | DESCRIPTION | BY |
|---|---|---|---|
| | | REVISIONS | |

COMPUTER FILE MANAGEMENT

FILE NAME: R:\18.994.001 (Dearmin Swink)\Dwg\Construction Plans\Westerly Phase 1\PH1 STORM\PH1 - SD15.dwg
CTB FILE: ----
PLOT DATE: 12/3/2020 7:58 PM
THIS DRAWING IS CURRENT AS OF PLOT DATE AND MAY BE SUBJECT TO CHANGE.

SHEET KEY

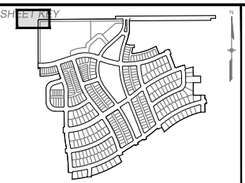

MUNICIPALITY: TOWN OF ERIE 1874

PREPARED FOR: WESTERLY ERIE · COLO

PREPARED BY: Matrix Excellence by Design

SEAL

FOR AND ON BEHALF OF MATRIX DESIGN GROUP, INC.
PROJECT No. 18.994.001


# WESTERLY FILING 1

TOWN OF ERIE
CONSTRUCTION DOCUMENTS

## STORMWATER PLAN AND PROFILES


| DESIGNED BY: | | SCALE | DATE ISSUED: | DECEMBER 2020 | DRAWING No. |
|---|---|---|---|---|---|
| DRAWN BY: | | HORIZ. | | | |
| CHECKED BY: | PDC | VERT. | SHEET | 120 OF 239 | SD15 |


811
Know what's **below.**
**Call** before you dig.

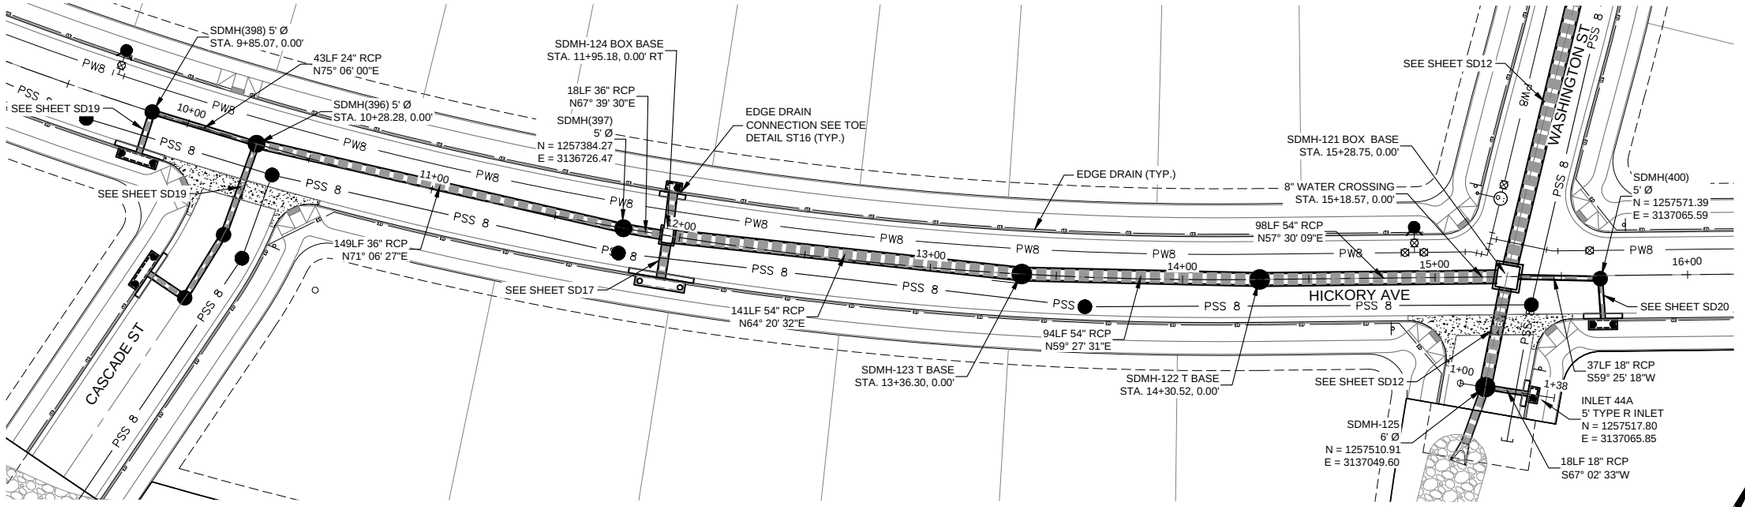



NOTES:

1. EDGE DRAINS SHALL CONFORM TO TOWN OF ERIE DETAIL ST16 (4" PERFORATED UNDERDRAIN) SEE SHEET SDX1

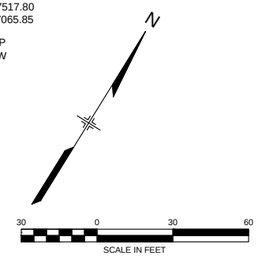

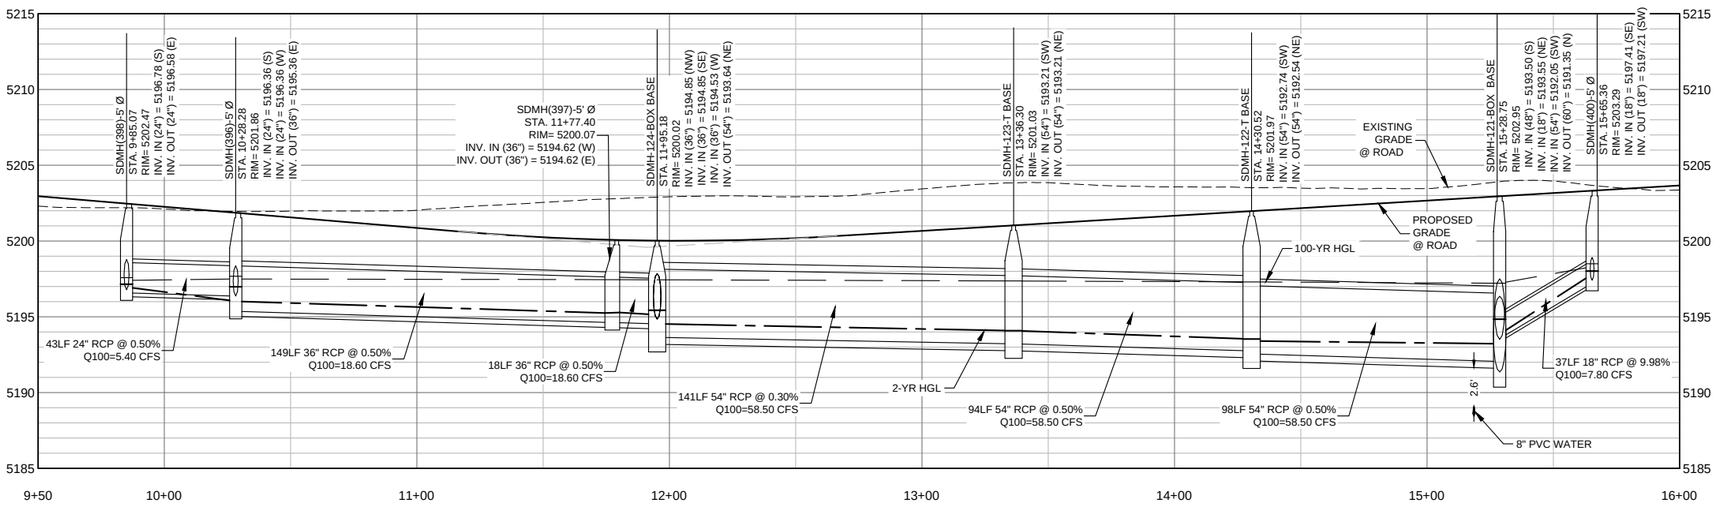

| REFERENCE DRAWINGS |
|---|
| X-994-PP-STRM |
| X-994-PP-Road |
| X-994-PP-SAN |
| X-994-PP-WATR |
| X-994-BRDR |
| X-994-PP-Plat |
| X-994-EX-SITE |
| Land-01 |
| X-994-PH1-KeyMap |
| cp-site-pa-8 |
| 20base |
| X-994-PDP-KeyMap |
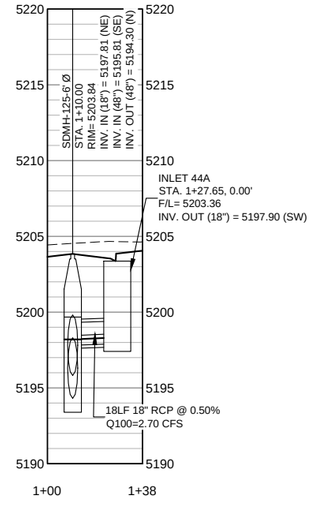
| No. | DATE | DESCRIPTION | BY |
|---|---|---|---|
| | | REVISIONS | |

COMPUTER FILE MANAGEMENT

FILE NAME: R:\18.994.001 (Dearmin Swink)\Dwg\Construction Plans\Westerly Phase 1\PH1 STORM\PH1 - SD16.dwg
CTB FILE: ----
PLOT DATE: 12/3/2020 7:59 PM
THIS DRAWING IS CURRENT AS OF PLOT DATE AND MAY BE SUBJECT TO CHANGE.

SHEET KEY

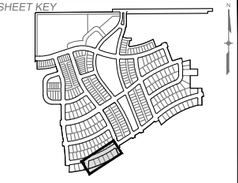

MUNICIPALITY: TOWN OF ERIE 1874

PREPARED FOR: WESTERLY ERIE · COLO

PREPARED BY: Matrix Excellence by Design

SEAL

FOR AND ON BEHALF OF
MATRIX DESIGN GROUP, INC.
PROJECT No. 18.994.001


# WESTERLY FILING 1


TOWN OF ERIE
CONSTRUCTION DOCUMENTS


## STORMWATER PLAN AND PROFILES


| DESIGNED BY: | | SCALE | DATE ISSUED: DECEMBER 2020 | DRAWING No. |
|---|---|---|---|---|
| DRAWN BY: | | HORIZ. | | |
| CHECKED BY: | PDC | VERT. | SHEET 121 OF 239 | SD16 |


Know what's **below.** **Call** before you dig.

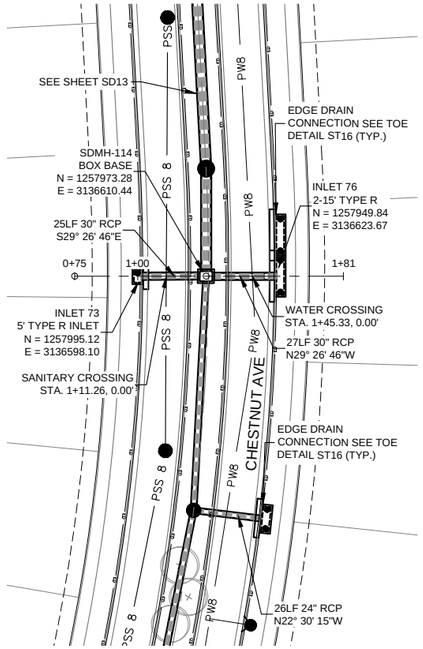

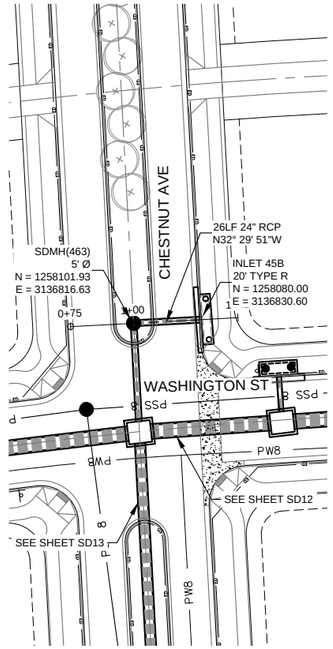


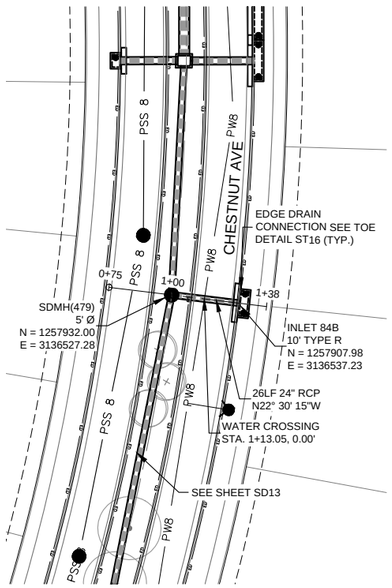
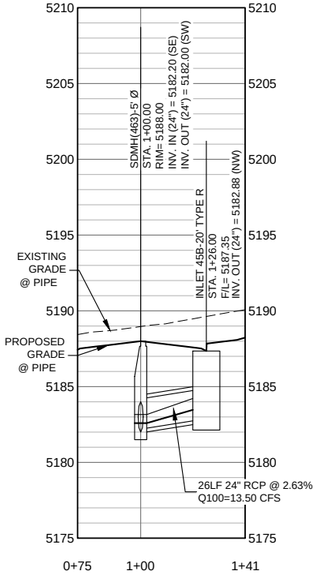

NOTES:

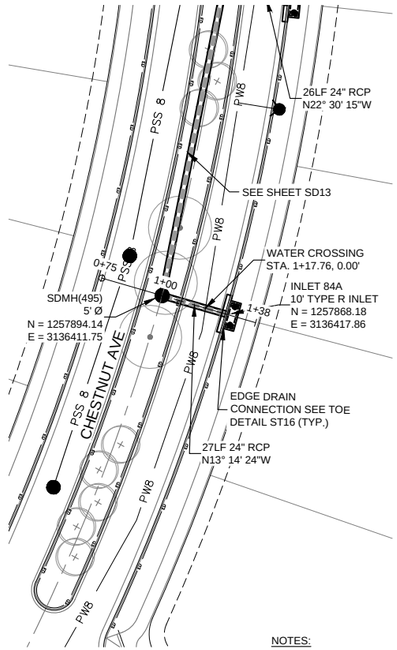
1. EDGE DRAINS SHALL CONFORM TO TOWN OF ERIE DETAIL ST16 (4" PERFORATED UNDERDRAIN)

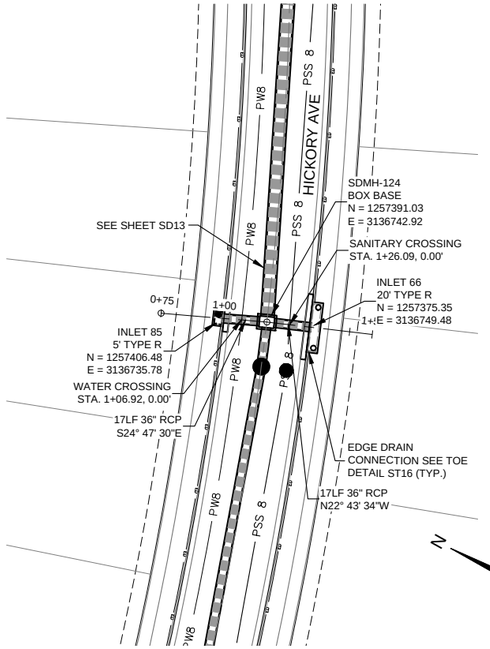
N


30 0 30 60
SCALE IN FEET
ORIGINAL SCALE

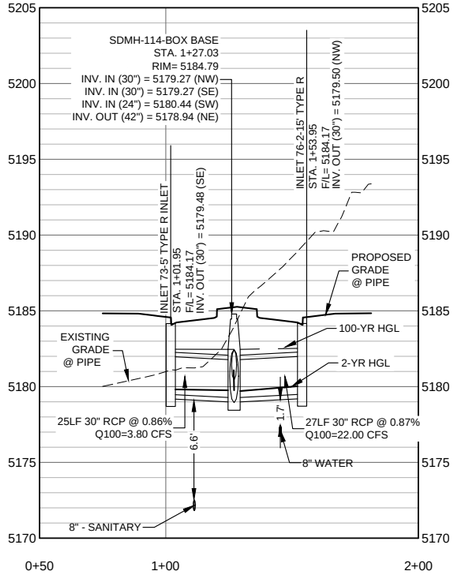


*REFERENCE DRAWINGS*

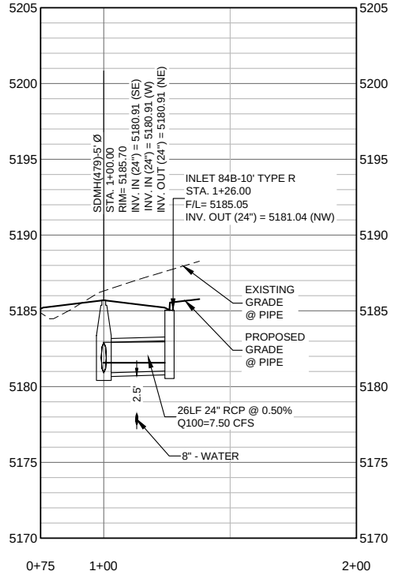X-994-PP-STRM
X-994-PP-Road
X-994-PP-SAN
X-994-PP-WATR
X-994-BRDR
X-994-PP-Plat
X-994-EX-SITE
Land-01
cp-site-pa-8
X-994-PH1-KeyMap
20base
X-994-PDP-KeyMap

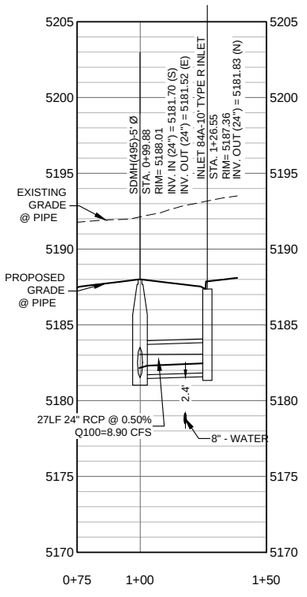
| No. | DATE | DESCRIPTION | BY |
|---|---|---|---|

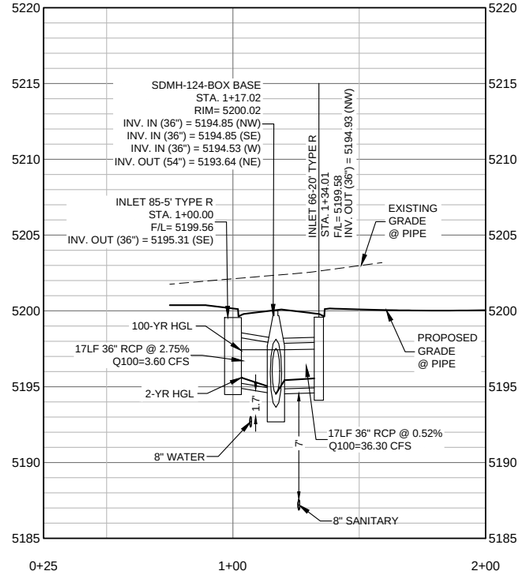REVISIONS

COMPUTER FILE MANAGEMENT

FILE NAME: R:\18.994.001 (Dearmin Swink)\Dwg\Construction Plans\Westerly Phase 1\PH1 STORM\PH1 - SD17.dwg
CTB FILE: ---
PLOT DATE: 12/3/2020 8:01 PM
THIS DRAWING IS CURRENT AS OF PLOT DATE AND MAY BE SUBJECT TO CHANGE.

SHEET KEY

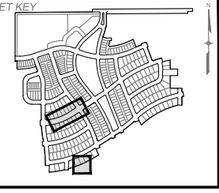

MUNICIPALITY: TOWN OF ERIE 1874

PREPARED FOR: WESTERLY ERIE · COLO

PREPARED BY: Matrix Excellence by Design

SEAL

FOR AND ON BEHALF OF MATRIX DESIGN GROUP, INC.
PROJECT No. 18.994.001


# WESTERLY FILING 1


TOWN OF ERIE
CONSTRUCTION DOCUMENTS


## STORMWATER LATERAL PLAN AND PROFILES


DESIGNED BY:
DRAWN BY:
CHECKED BY: PDC
SCALE
HORIZ.
VERT.
DATE ISSUED: DECEMBER 2020
SHEET 122 OF 239
DRAWING No. SD17

811 Know what's **below.** **Call** before you dig.

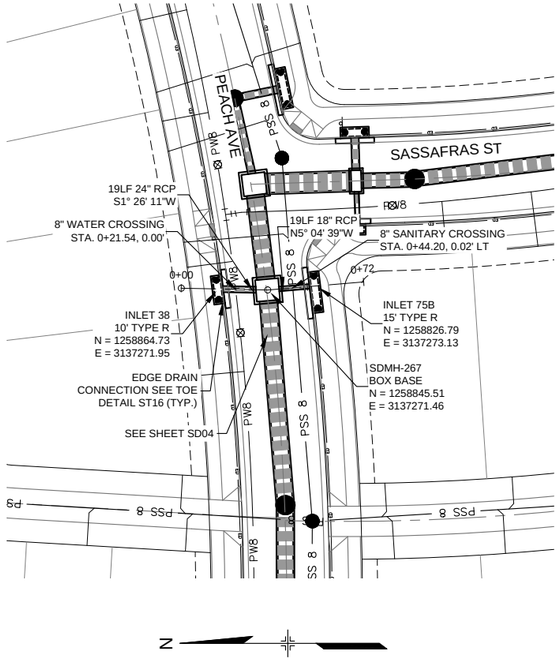

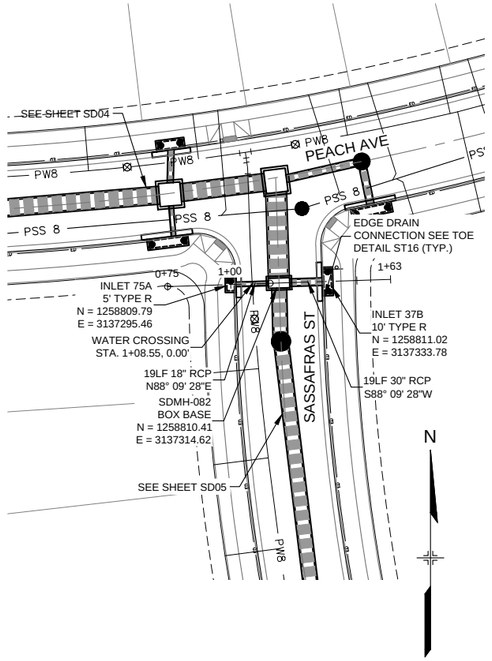


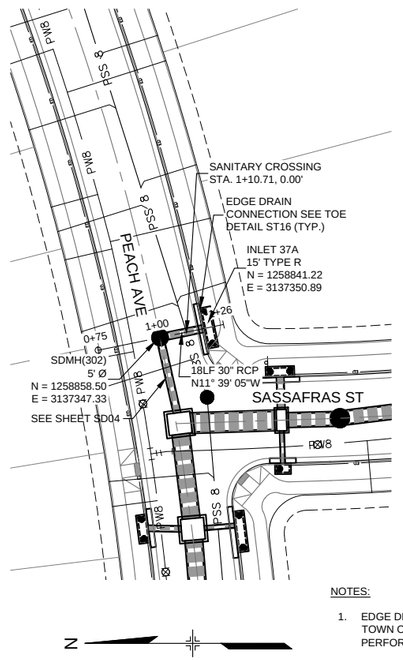
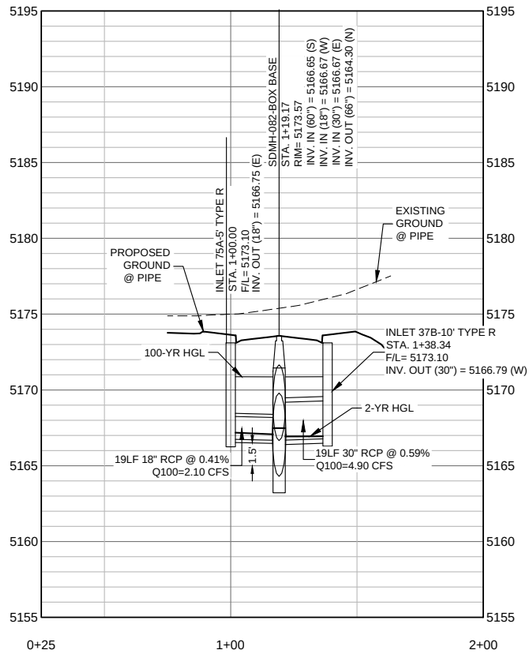


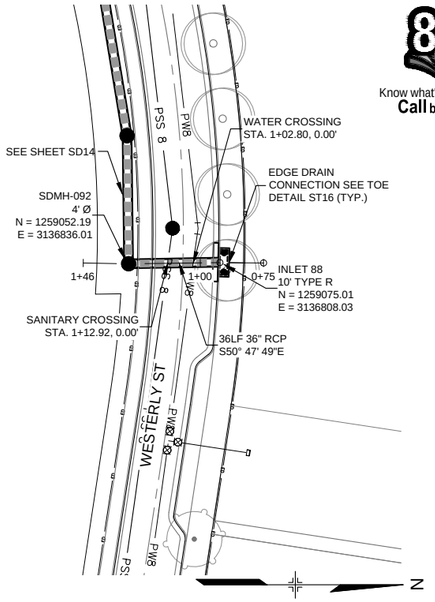
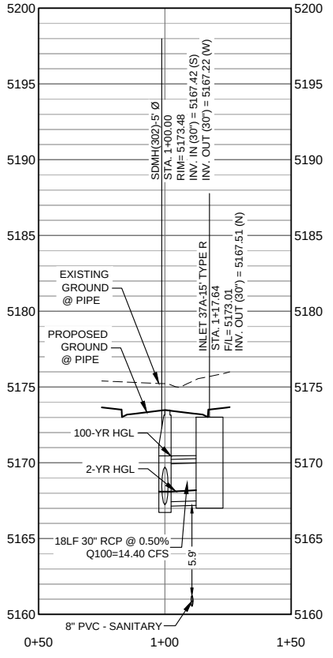



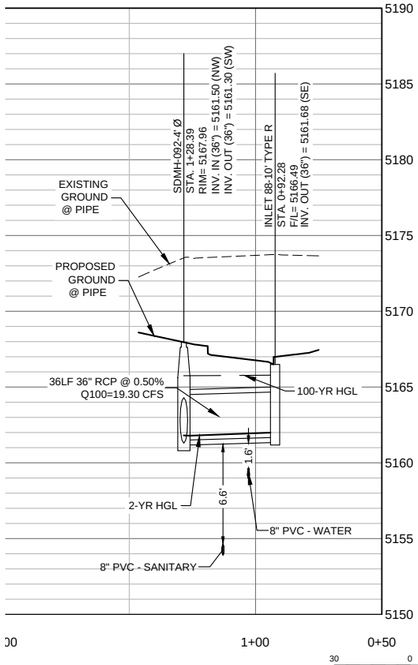

NOTES:

1. EDGE DRAINS SHALL CONFORM TO TOWN OF ERIE DETAIL ST16 (4" PERFORATED UNDERDRAIN)

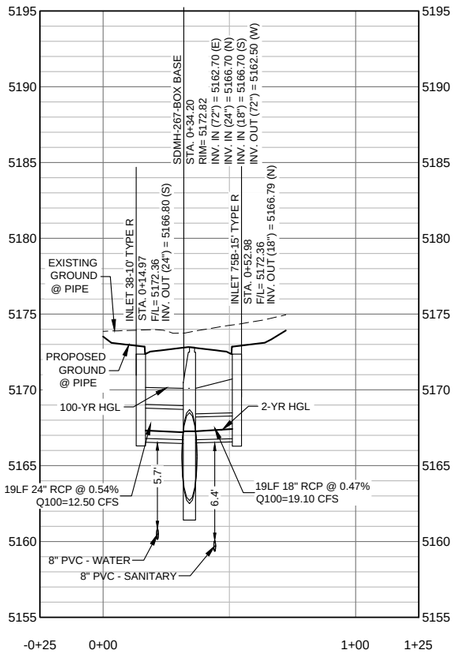


30 0 30 60
SCALE IN FEET
ORIGINAL SCALE

REFERENCE DRAWINGS


X-994-PP-STRM
X-994-PP-Road
X-994-PP-SAN
X-994-PP-WATR
X-994-BRDR
X-994-EX-SITE
X-994-PP-Plat
Land-01
X-994-PH1-KeyMap
cp-site-pa-8
20base
X-994-PDP-KeyMap

| No. | DATE | DESCRIPTION | BY |
|---|---|---|---|
| | | REVISIONS | |

COMPUTER FILE MANAGEMENT

FILE NAME: R:\18.994.001 (Dearmin Swink)\Dwg\Construction Plans\Westerly Phase 1\PH1 STORM\PH1 - SD18.dwg
CTB FILE: ----
PLOT DATE: 12/3/2020 8:03 PM
THIS DRAWING IS CURRENT AS OF PLOT DATE AND MAY BE SUBJECT TO CHANGE.

SHEET KEY

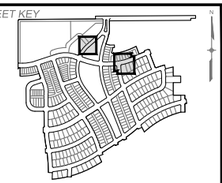

MUNICIPALITY: TOWN OF ERIE 1874

PREPARED FOR: WESTERLY ERIE · COLO

PREPARED BY: Matrix Excellence by Design

SEAL

FOR AND ON BEHALF OF MATRIX DESIGN GROUP, INC.
PROJECT No. 18.994.001

# WESTERLY FILING 1

TOWN OF ERIE
CONSTRUCTION DOCUMENTS

## STORMWATER LATERAL PLAN AND PROFILES


DESIGNED BY:
DRAWN BY:
CHECKED BY: PDC


SCALE
HORIZ. 1" = 30'
VERT. 1" = 5'


DATE ISSUED: DECEMBER 2020
SHEET 123 OF 239


DRAWING No. SD18


811 Know what's below. Call before you dig.

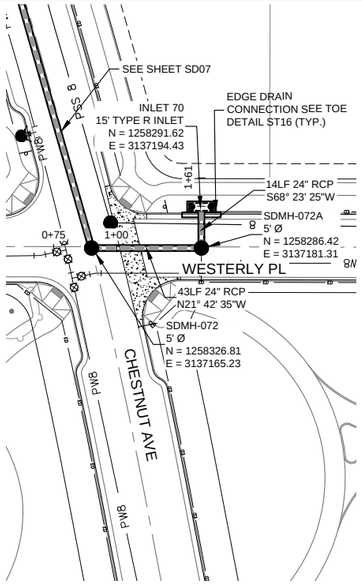

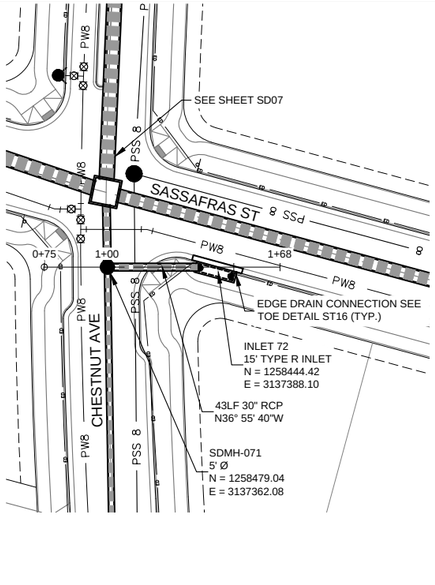


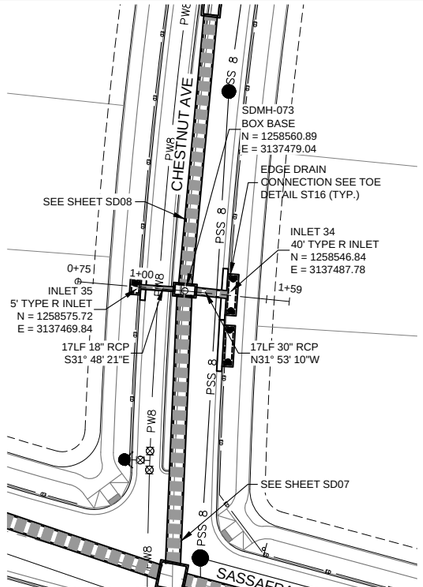
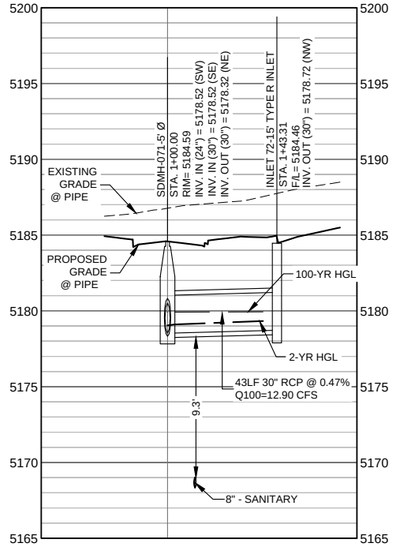


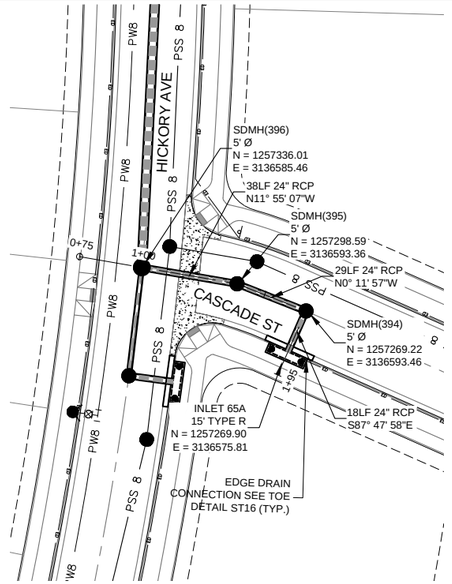
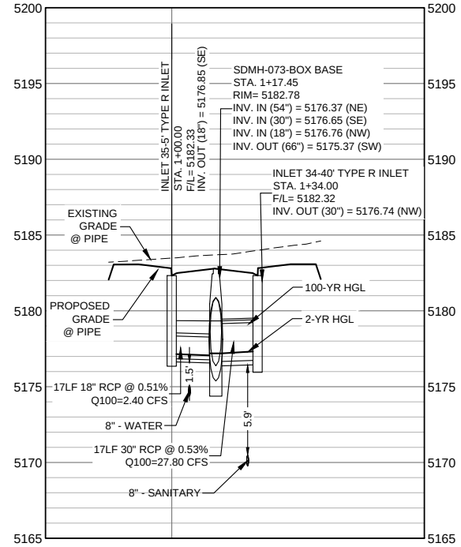


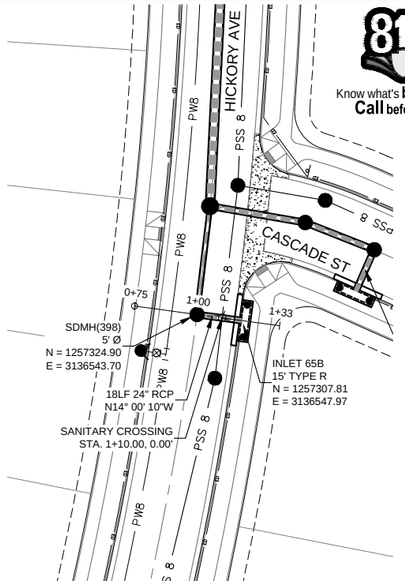
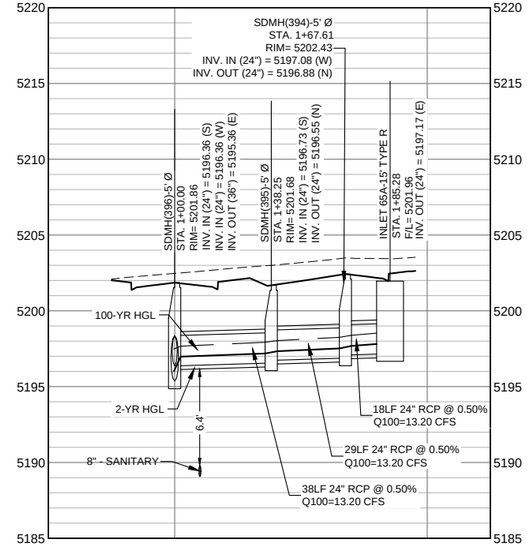

NOTES:


1. EDGE DRAINS SHALL CONFORM TO TOWN OF ERIE DETAIL ST16 (4" PERFORATED UNDERDRAIN)

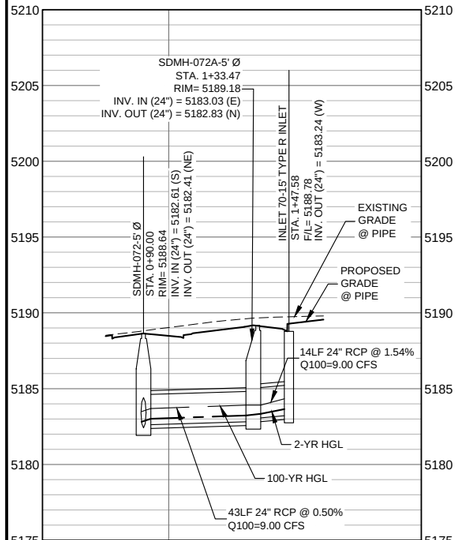





REFERENCE DRAWINGS

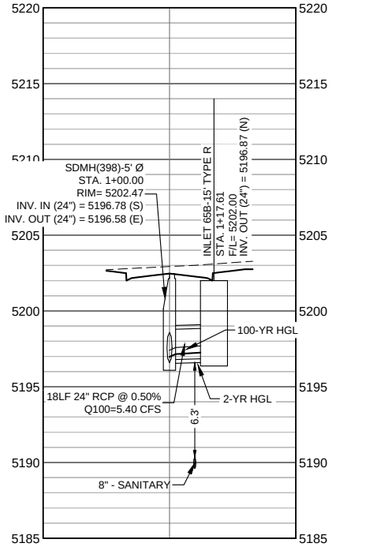X-994-PP-STRM
X-994-PP-Road
X-994-PP-SAN
X-994-BRDR
X-994-PP-Plat
X-994-EX-SITE
X-994-PP-WATR
Land-01
cp-site-pa-8
X-994-PH1-KeyMap
20base
X-994-PDP-KeyMap

| No. | DATE | DESCRIPTION | BY |
|---|---|---|---|

REVISIONS

COMPUTER FILE MANAGEMENT

FILE NAME: R:\18.994.001 (Dearmin Swink)\Dwg\Construction Plans\Westerly Phase 1\PH1 STORM\PH1 - SD19.dwg
CTB FILE: ----
PLOT DATE: 12/3/2020 8:04 PM
THIS DRAWING IS CURRENT AS OF PLOT DATE AND MAY BE SUBJECT TO CHANGE.

SHEET KEY



MUNICIPALITY: TOWN OF ERIE 1874

PREPARED FOR: WESTERLY ERIE · COLO

PREPARED BY: Matrix Excellence by Design

SEAL

FOR AND ON BEHALF OF MATRIX DESIGN GROUP, INC.
PROJECT No. 18.994.001


# WESTERLY FILING 1


TOWN OF ERIE
CONSTRUCTION DOCUMENTS


## STORMWATER LATERAL PLAN AND PROFILES


| | | | | | |
|---|---|---|---|---|---|
| DESIGNED BY: | GV | SCALE | | DATE ISSUED: | DECEMBER 2020 |
| DRAWN BY: | MKS | HORIZ. | | | |
| CHECKED BY: | PDC | VERT. | | SHEET | 124 OF 239 |

DRAWING No. SD19

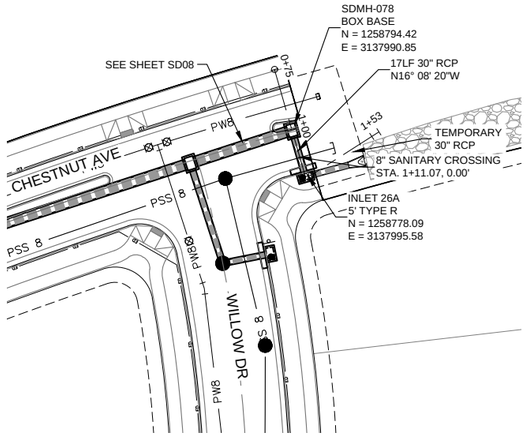

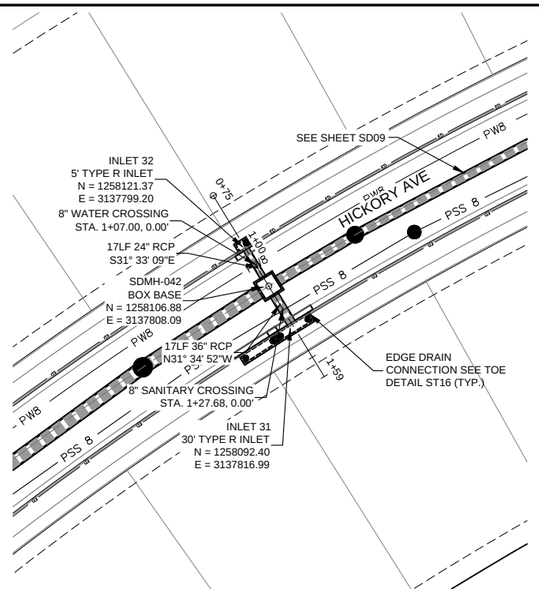

811 Know what's **below.** **Call** before you dig.

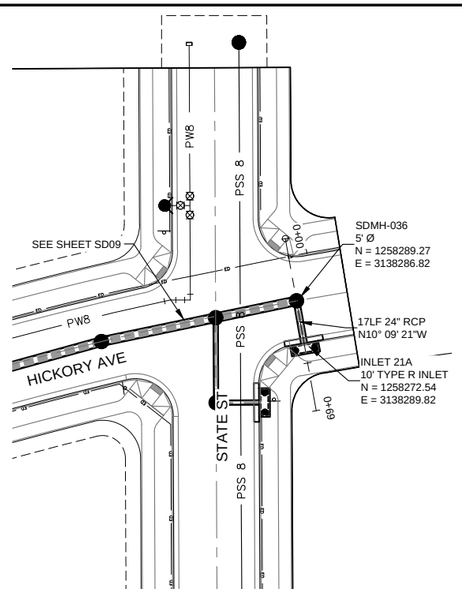
NOTES:

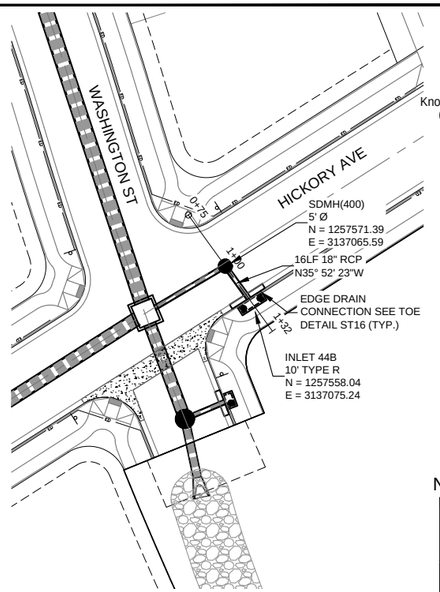
1. EDGE DRAINS SHALL CONFORM TO TOWN OF ERIE DETAIL ST16 (4" PERFORATED UNDERDRAIN)


N

30 0 30 60
SCALE IN FEET
ORIGINAL SCALE

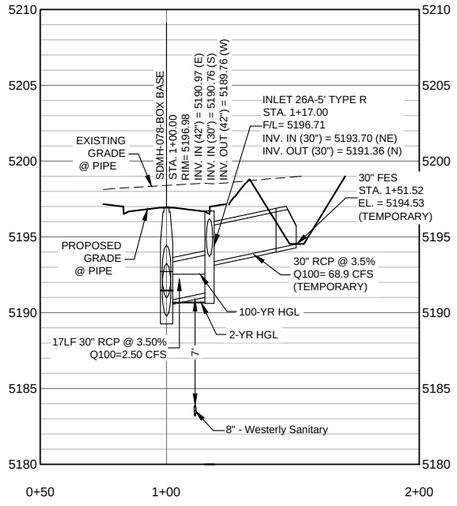

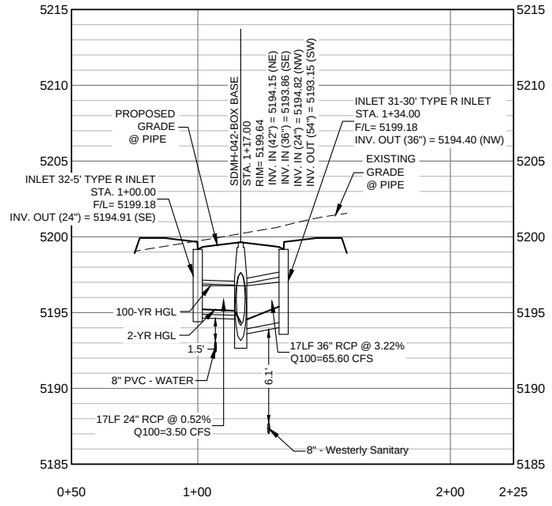
REFERENCE DRAWINGS

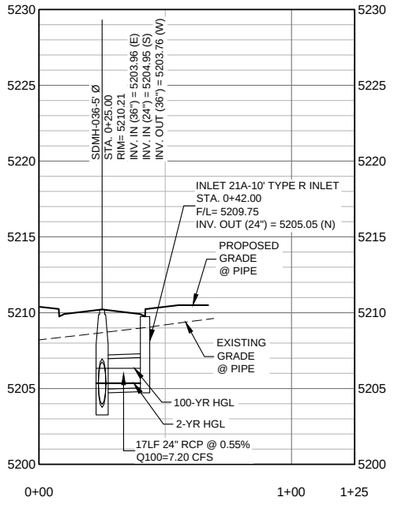X-994-PP-STRM
X-994-PP-Road
X-994-PP-SAN
X-994-PP-WATR
X-994-BRDR
X-994-EX-SITE
X-994-PP-Plat
Land-01
cp-site-pk-8
X-994-PH1-KeyMap
20base
X-994-PDP-KeyMap

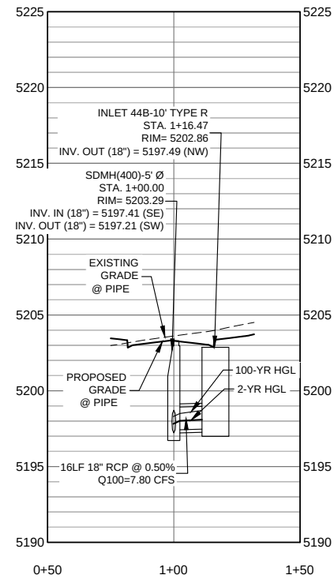
| No. | DATE | DESCRIPTION | BY |
|---|---|---|---|

REVISIONS

COMPUTER FILE MANAGEMENT

FILE NAME: R:\18.994.001 (Dearmin Swink)\Dwg\Construction Plans\Westerly Phase 1\PH1 STORM\PH1 - SD20.dwg
CTB FILE: ----
PLOT DATE: 12/3/2020 8:06 PM
THIS DRAWING IS CURRENT AS OF PLOT DATE AND MAY BE SUBJECT TO CHANGE.

SHEET KEY

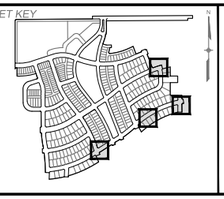

MUNICIPALITY: TOWN OF ERIE 1874

PREPARED FOR: WESTERLY ERIE · COLO

PREPARED BY: Matrix Excellence by Design

SEAL


FOR AND ON BEHALF OF MATRIX DESIGN GROUP, INC.
PROJECT No. 18.994.001


# WESTERLY FILING 1


TOWN OF ERIE
CONSTRUCTION DOCUMENTS


## STORMWATER LATERAL PLAN AND PROFILES

| DESIGNED BY: | | SCALE | DATE ISSUED: | DECEMBER 2020 | DRAWING No. |
|---|---|---|---|---|---|
| DRAWN BY: | | HORIZ. | | | |
| CHECKED BY: | PDC | VERT. | SHEET | 125 OF 239 | SD20 |

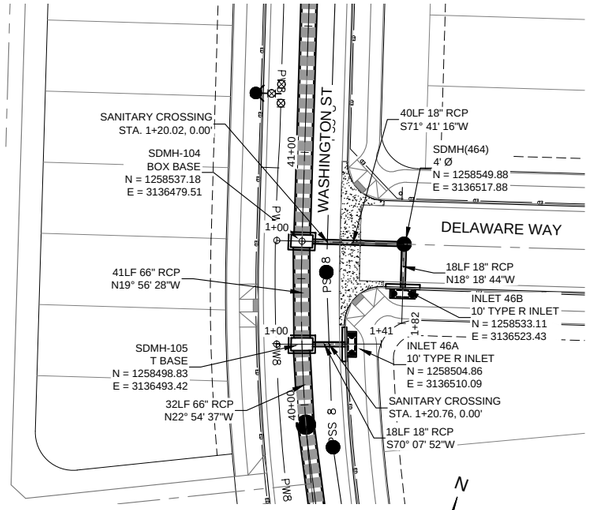

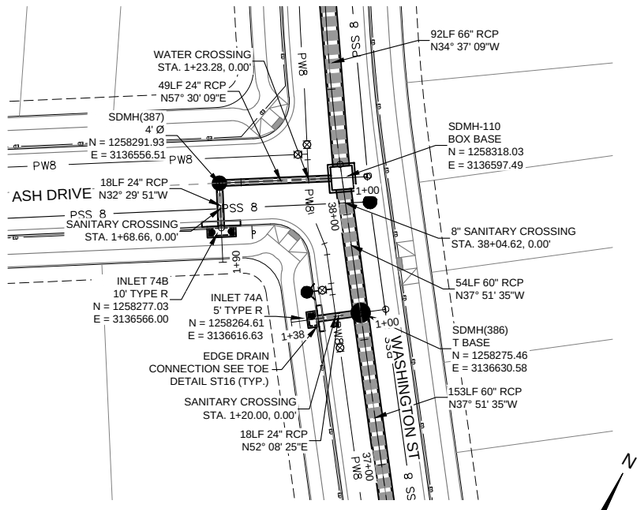


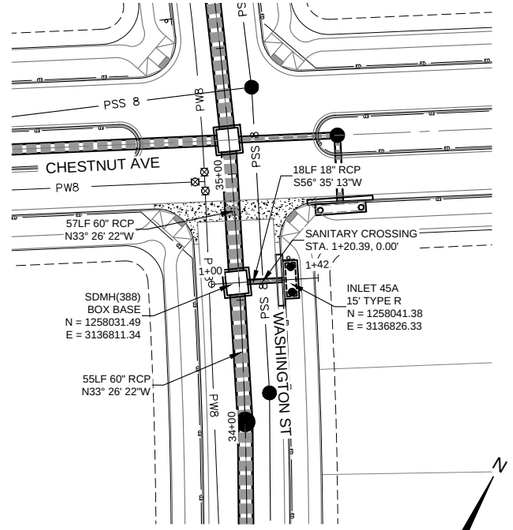
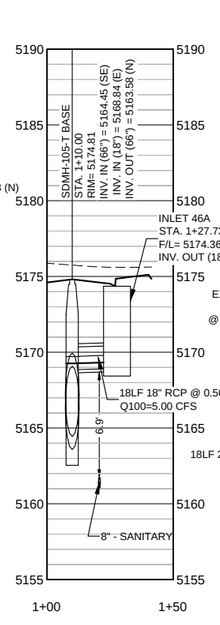


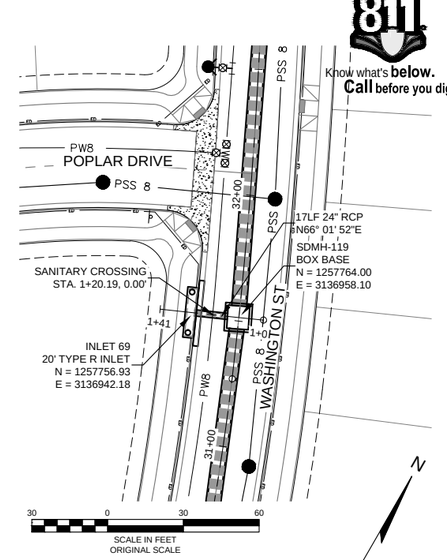
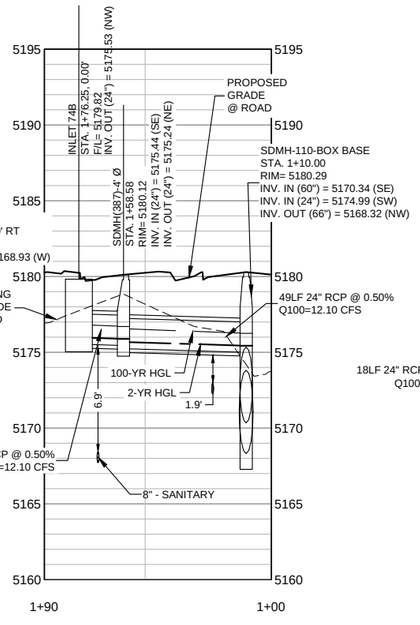

811 Know what's **below.** **Call** before you dig.


NOTES:


1. EDGE DRAINS SHALL CONFORM TO TOWN OF ERIE DETAIL ST16 (4" PERFORATED UNDERDRAIN) SEE SHEET SDX1

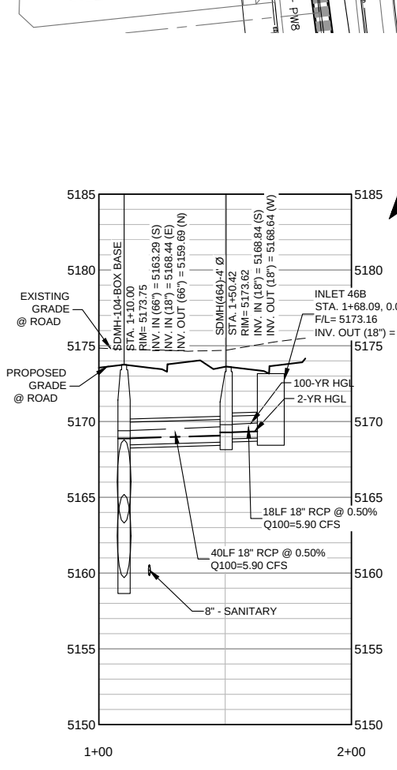




| REFERENCE DRAWINGS |
|---|
| X-994-PP-STRM |
| X-994-PP-Road |
| X-994-PP-SAN |
| X-994-PP-WATR |
| X-994-BRDR |
| X-994-PP-Plat |
| X-994-EX-SITE |
| Land-01 |
| X-994-PH1-KeyMap |
| cp-site-pa-8 |
| 20base |
| X-994-PDP-KeyMap |

| No. | DATE | DESCRIPTION | BY |
|---|---|---|---|
| | | REVISIONS | |

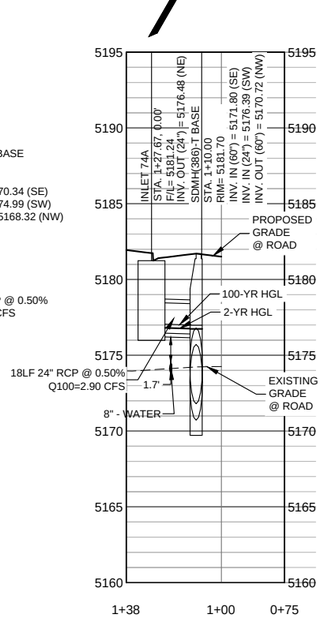COMPUTER FILE MANAGEMENT

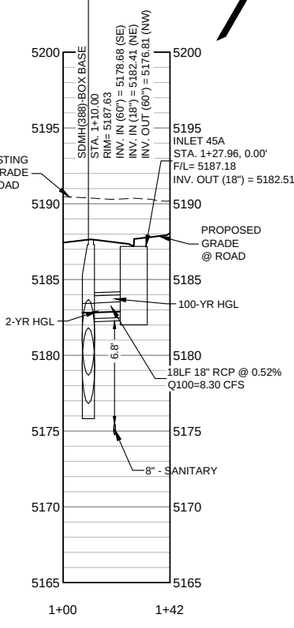FILE NAME: R:\18.994.001 (Dearmin Swink)\Dwg\Construction Plans\Westerly Phase 1\PH1 STORM\PH1 - SD22.dwg
CTB FILE: ----
PLOT DATE: 12/3/2020 8:11 PM
THIS DRAWING IS CURRENT AS OF PLOT DATE AND MAY BE SUBJECT TO CHANGE.

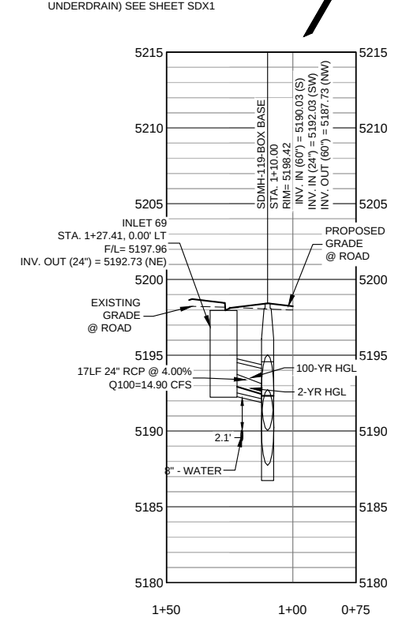SHEET KEY

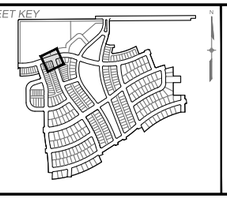

MUNICIPALITY: TOWN OF ERIE 1874

PREPARED FOR: WESTERLY ERIE . COLO

PREPARED BY: Matrix Excellence by Design

SEAL

FOR AND ON BEHALF OF MATRIX DESIGN GROUP, INC.
PROJECT No. 18.994.001

# WESTERLY FILING 1

TOWN OF ERIE
CONSTRUCTION DOCUMENTS

## STORMWATER LATERAL PLAN AND PROFILES

| | | | |
|---|---|---|---|
| DESIGNED BY: | SCALE | DATE ISSUED: DECEMBER 2020 | DRAWING No. |
| DRAWN BY: | HORIZ. | | |
| CHECKED BY: PDC | VERT. | SHEET 126 OF 239 | SD21 |

811 Know what's below. Call before you dig.

ERIE PARKWAY

COUNTY ROAD 5

PEACH AVE

OUTLET PIPE
SEE SHEET SD15

RIPRAP TYPE VL

POND OUTLET STRUCTURE
SEE SHEET DT01

10' MAINTENANCE ROAD

EMERGENCY SPILLWAY
(SEE DETAIL THIS SHEET)

TRICKLE CHANNEL
(SEE DETAIL THIS SHEET)

100 YR WSEL


8' SIDEWALK

FOREBAY #1
SEE SHEET DT07

FOREBAY #2
SEE SHEET DT08


6' SIDEWALK

DETENTION /WQ POND
26.71 AF STORAGE
308.84 AC DRAINAGE AREA
Q100 PRE DEVELOPED AREA = 437.3 CFS
Q100 RELEASE = 289.9 CFS
100 YR WSEL= 5154.51
EURV VOLUME = 8.27 AF
EURV WSEL = 5150.94

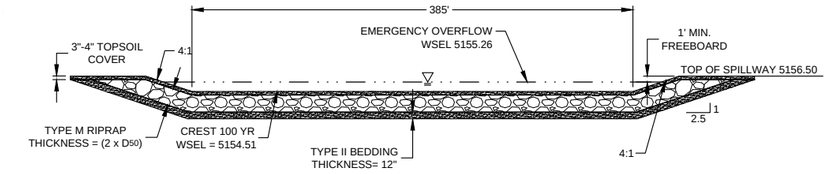


## SECTION B–B
## EMERGENCY SPILLWAY


SCALE: N.T.S.

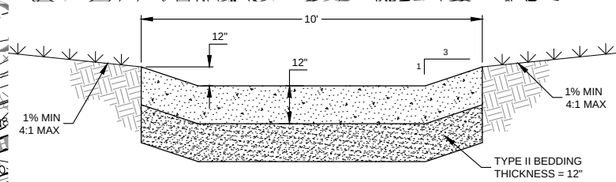


NOTE: LONGITUDINAL SLOPE = 0.50%

## SECTION C–C
## CONCRETE TRICKLE CHANNEL

SCALE: N.T.S.

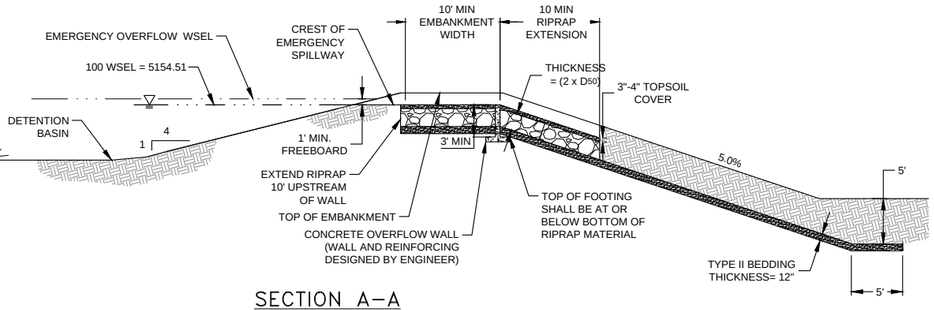


## SECTION A–A
## EMERGENCY SPILLWAY PROFILE

SCALE: N.T.S.

| REFERENCE DRAWINGS |
|---|
| X-994-PP-STRM |
| X-994-PP-Road |
| X-994-PP-SAN |
| X-994-PP-WATR |
| X-994-BRDR |
| X-994-EX-SITE |
| X-994-PP-Plat |
| Land-01 |
| X-994-PH1-KeyMap |
| cp-site-pa-8 |
| 20base |
| X-994-PDP-KeyMap |

| No. | DATE | DESCRIPTION | BY |
|---|---|---|---|
| | | | |
| | | | |
| | | | |
| 3 | 05-29-20 | TOWN COMMENTS | GV |
| 2 | 03-20-20 | TOWN COMMENTS | GV |

REVISIONS

COMPUTER FILE MANAGEMENT

FILE NAME: R:\18.994.001 (Dearmin Swink)\Dwg\Construction Plans\Westerly Phase 1\PH1 STORM\PH1 - SD21.dwg
CTB FILE: ----
PLOT DATE: 12/3/2020 8:13 PM
THIS DRAWING IS CURRENT AS OF PLOT DATE AND MAY BE SUBJECT TO CHANGE.

SHEET KEY

MUNICIPALITY: TOWN OF ERIE 1874

PREPARED FOR: WESTERLY ERIE · COLO

PREPARED BY: Matrix Excellence by Design

SEAL

PRELIMINARY
THIS DRAWING HAS NOT BEEN APPROVED BY GOVERNING AGENCIES AND IS SUBJECT TO CHANGE

FOR AND ON BEHALF OF MATRIX DESIGN GROUP, INC.
PROJECT No. 18.994.001

# WESTERLY FILING 1


TOWN OF ERIE
CONSTRUCTION DOCUMENTS

## POND DETAIL SHEET

| | | | | | |
|---|---|---|---|---|---|
| DESIGNED BY: | GV | SCALE | | DATE ISSUED: | DECEMBER 2020 |
| DRAWN BY: | CAG | HORIZ. | 1" = 20' | SHEET | 127 OF 239 |
| CHECKED BY: | PDC | VERT. | N/A | | |

DRAWING No. SD22

811
Know what's **below.**
**Call** before you dig.

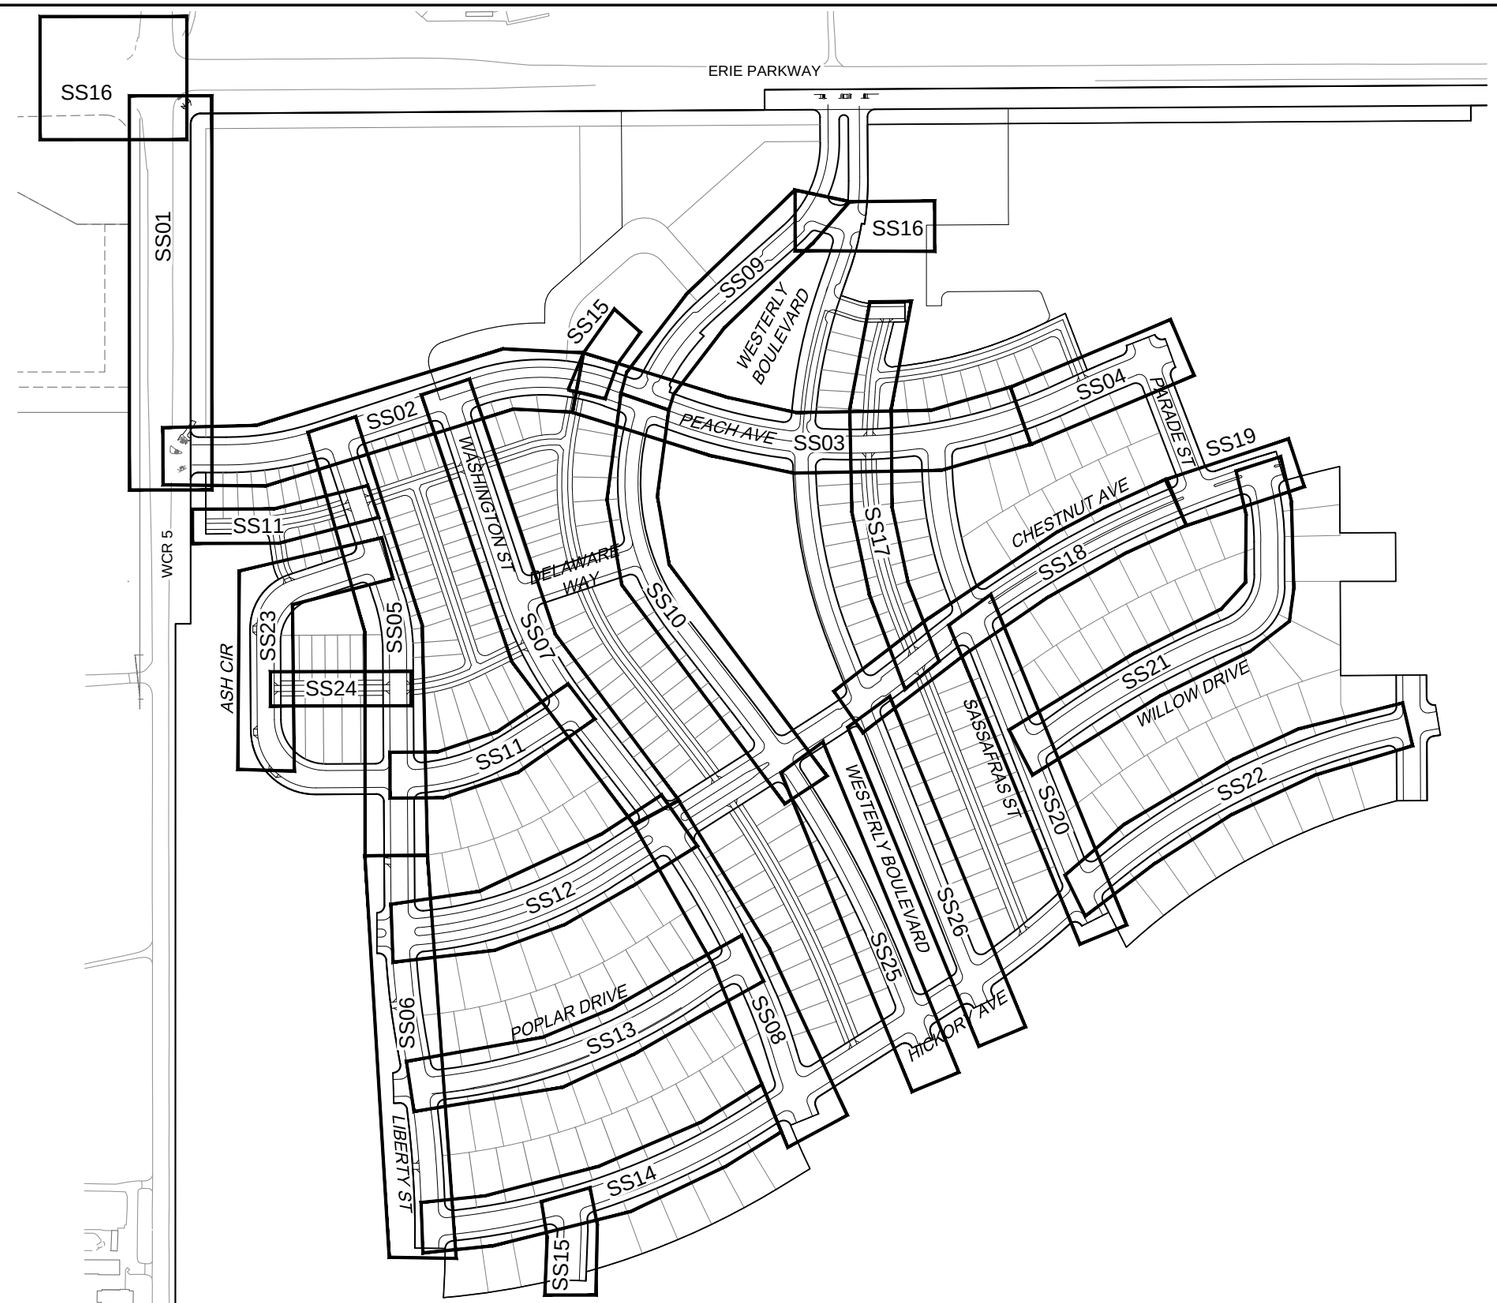


N

150 0 150 300
SCALE IN FEET
ORIGINAL SCALE

REFERENCE DRAWINGS

X-994-PP-Road
X-994-PP-SAN
X-994-BRDR
X-994-PP-Plat
cp-site-pa-8
X-994-PH1-KeyMap
X-994-EX-SITE
20base
X-994-PDP-KeyMap

| No. | DATE | DESCRIPTION | BY |
|---|---|---|---|

REVISIONS

COMPUTER FILE MANAGEMENT

FILE NAME: R:\18.994.001 (Dearmin Swink)\Dwg\Construction Plans\Westerly Phase 1\PH1 SANITARY\PH1 - SSX1.dwg
CTB FILE: ----
PLOT DATE: 12/3/2020 11:47 AM
THIS DRAWING IS CURRENT AS OF PLOT DATE AND MAY BE SUBJECT TO CHANGE.

MUNICIPALITY:
TOWN OF ERIE
1874

PREPARED FOR:
WESTERLY
ERIE · COLO

PREPARED BY:
Matrix
Excellence by Design

SEAL

FOR AND ON BEHALF OF
MATRIX DESIGN GROUP, INC.
PROJECT No. 18.994.001


# WESTERLY FILING 1


TOWN OF ERIE
CONSTRUCTION DOCUMENTS

## SANITARY SEWER INDEX PLAN

| | | SCALE | | DATE ISSUED: | DECEMBER 2020 | DRAWING No. |
|---|---|---|---|---|---|---|
| DESIGNED BY: | RPS | HORIZ. | 1" = 150' | SHEET | 128 OF 239 | SSX1 |
| DRAWN BY: | CAG | VERT. | N/A | | | |
| CHECKED BY: | PDC | | | | | |


811 Know what's **below.** **Call** before you dig.

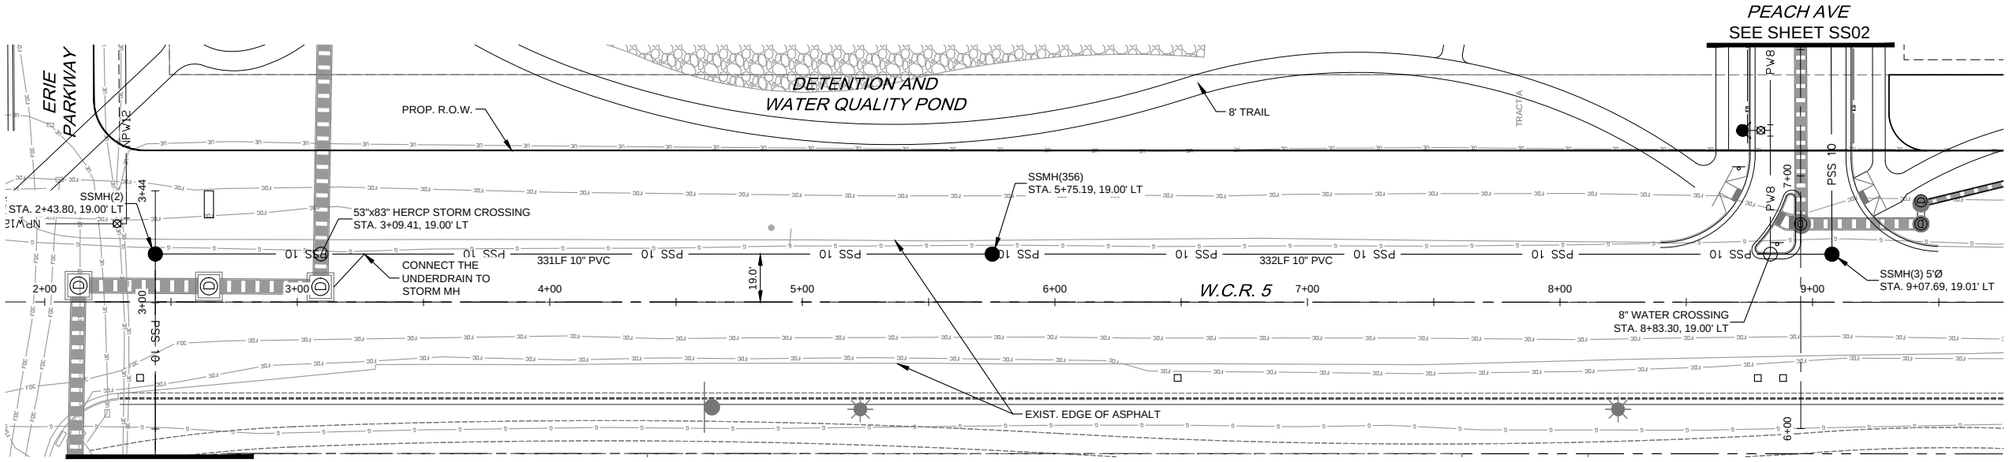

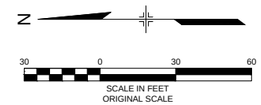
NOTE:
PROJECT SHALL COMPLY WITH THE SUBSURFACE UTILITY ENGINEERING REQUIREMENTS PER CRS 9-1.5 WHEN PROJECT INCLUDES EXCAVATION. BY STAMPING THE PLAN THE ENGINEER OF RECORD IS CERTIFYING THE PLAN MEETS THE STANDARDS ESTABLISHED BY THE AMERICAN SOCIETY OF ENGINEERS (ASCE 38-02) FOR DEFINING THE ACCURACY OF AN UNDERGROUND FACILITY. PROJECT MEETS QUALITY LEVEL D FOR COLLECTION AND DEPICTION OF EXISTING SUBSURFACE UTILITY DATA.

W.C.R. 5

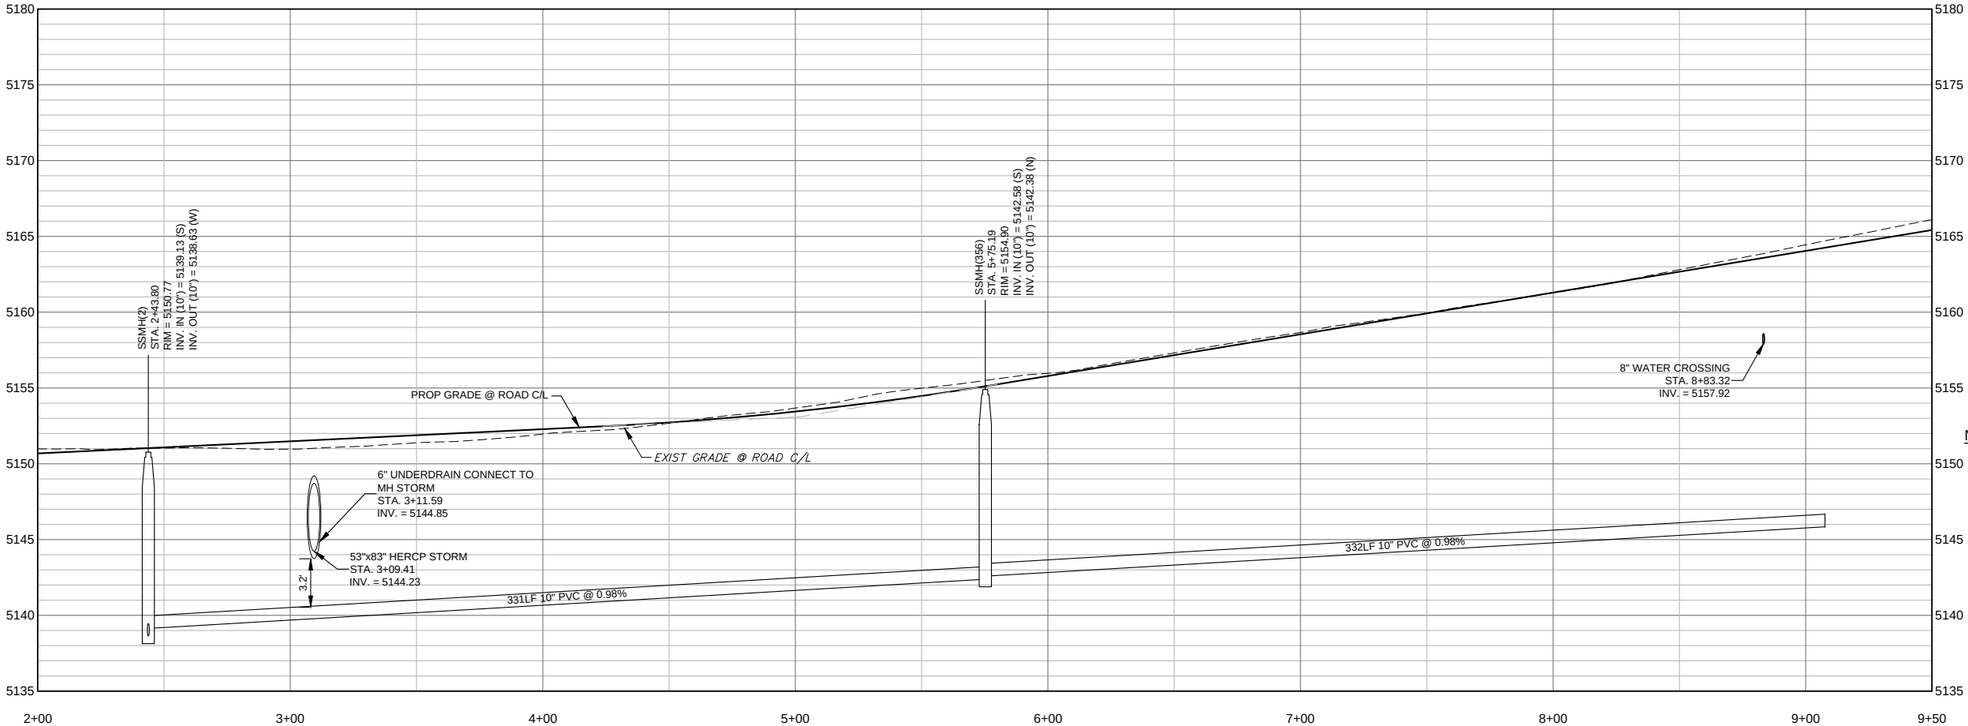


NOTES:
1. SANITARY SERVICES ARE TO BE 4" GREEN PVC UNLESS OTHERWISE NOTED.
2. ALL SANITARY SERVICES SHALL BE 2.0% MIN AND A MIN OF 12.8' DEEP AT THE PROPERTY LINE (SEE SHEET 233 FOR DETAILS)
3. ALL SANITARY SERVICES LOCATIONS ARE MEASURED FROM THE DOWNSTREAM MANHOLE
4. SERVICE SEPARATION SHALL BE A MINIMUM OF 10'.
5. ALL MH'S ARE 4'Ø UNLESS SHOWN OTHERWISE.
6. BEDROCK AND GROUND WATER IS SHOWN FROM BEST AVAILABLE INFORMATION. CONTRACTOR SHALL OBTAIN ALL NECESSARY GROUNDWATER, DEWATERING AND EROSION CONTROL PERMITS AND CONFIRM LOCATIONS PRIOR TO COMMENCING.
7. CONCRETE CUTOFF WALLS SHALL BE INSTALLED WHEN GROUNDWATER IS ANTICIPATED WITHIN 3-FT OF THE INVERT OF ANY SANITARY OR STORM DRAIN PIPES THESE CUTOFF WALLS SHALL BE INSTALLED ACCORDING TO THE TOWN OF ERIE STANDARD DETAIL SS20 AT A 300-FOOT MAXIMUM SPACING (MIDBLOCK LOCATIONS ARE PREFERRED)


REFERENCE DRAWINGS
X-994-EX-UTIL-LOCATES
X-994-EX-MAP
X-994-EX-SITE
X-994-PP-WATR
X-994-PP-Plat
X-994-PP-Road
x-994-pp-san
X-994-PP-STRM
X-994-BROR
cp-site-pa-8
20base
X-994-PDP-KeyMap
X-994-PH1-KeyMap
CP-UTIL-PA-8

| No. | DATE | DESCRIPTION | BY |
|---|---|---|---|

REVISIONS

COMPUTER FILE MANAGEMENT
FILE NAME: R:\18.994.001 (Dearmin Swink)\Dwg\Construction Plans\Westerly Phase 1\PH1 SANITARY\SS01.dwg
CTB FILE: ----
PLOT DATE: 12/3/2020 11:49 AM
THIS DRAWING IS CURRENT AS OF PLOT DATE AND MAY BE SUBJECT TO CHANGE.

SHEET KEY

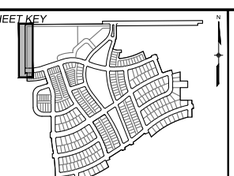


MUNICIPALITY: TOWN OF ERIE 1874

PREPARED FOR: WESTERLY ERIE . COLO

PREPARED BY: Matrix Excellence by Design

SEAL

FOR AND ON BEHALF OF MATRIX DESIGN GROUP, INC.
PROJECT No. 18.994.001

# WESTERLY FILING 1


TOWN OF ERIE
CONSTRUCTION DOCUMENTS

## WELD COUNTY ROAD 5
## SANITARY SEWER PLAN & PROFILE


| | | | | | |
|---|---|---|---|---|---|
| DESIGNED BY: | RPS | SCALE | | DATE ISSUED: DECEMBER 2020 | DRAWING No. |
| DRAWN BY: | RPS | HORIZ. | 1" = 30' | | |
| CHECKED BY: | PDC | VERT. | 1" = 5' | SHEET 129 OF 239 | SS01 |

NOTE:
PROJECT SHALL COMPLY WITH THE SUBSURFACE UTILITY ENGINEERING REQUIREMENTS PER CRS 9-1.5 WHEN PROJECT INCLUDES EXCAVATION. BY STAMPING THE PLAN THE ENGINEER OF RECORD IS CERTIFYING THE PLAN MEETS THE STANDARDS ESTABLISHED BY THE AMERICAN SOCIETY OF ENGINEERS (ASCE 38-02) FOR DEFINING THE ACCURACY OF AN UNDERGROUND FACILITY. PROJECT MEETS QUALITY LEVEL D FOR COLLECTION AND DEPICTION OF EXISTING SUBSURFACE UTILITY DATA.

Know what's **below.** **Call** before you dig.

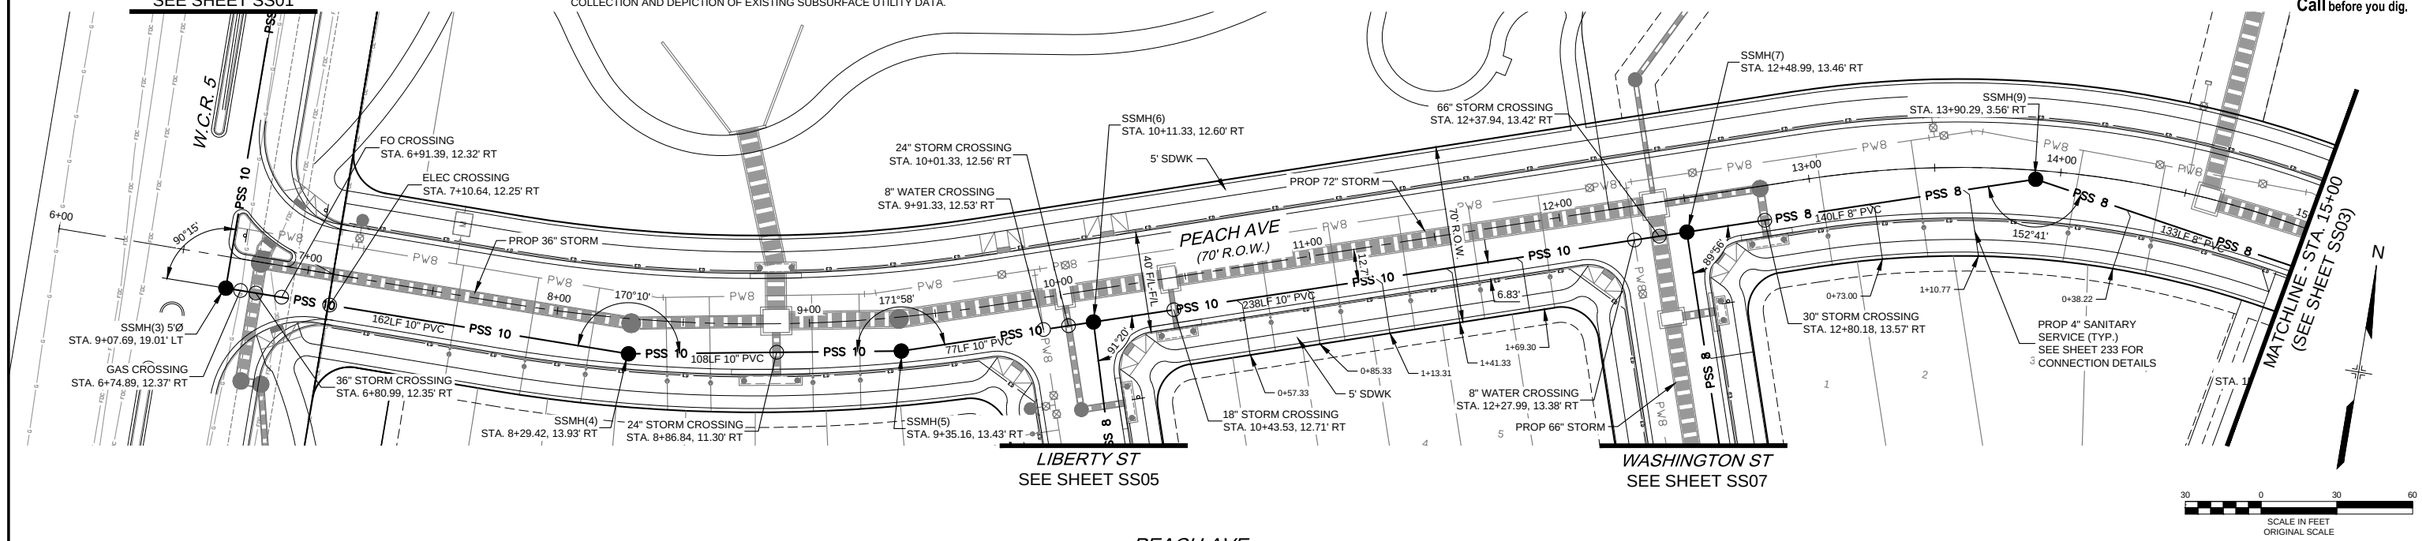


## PEACH AVE

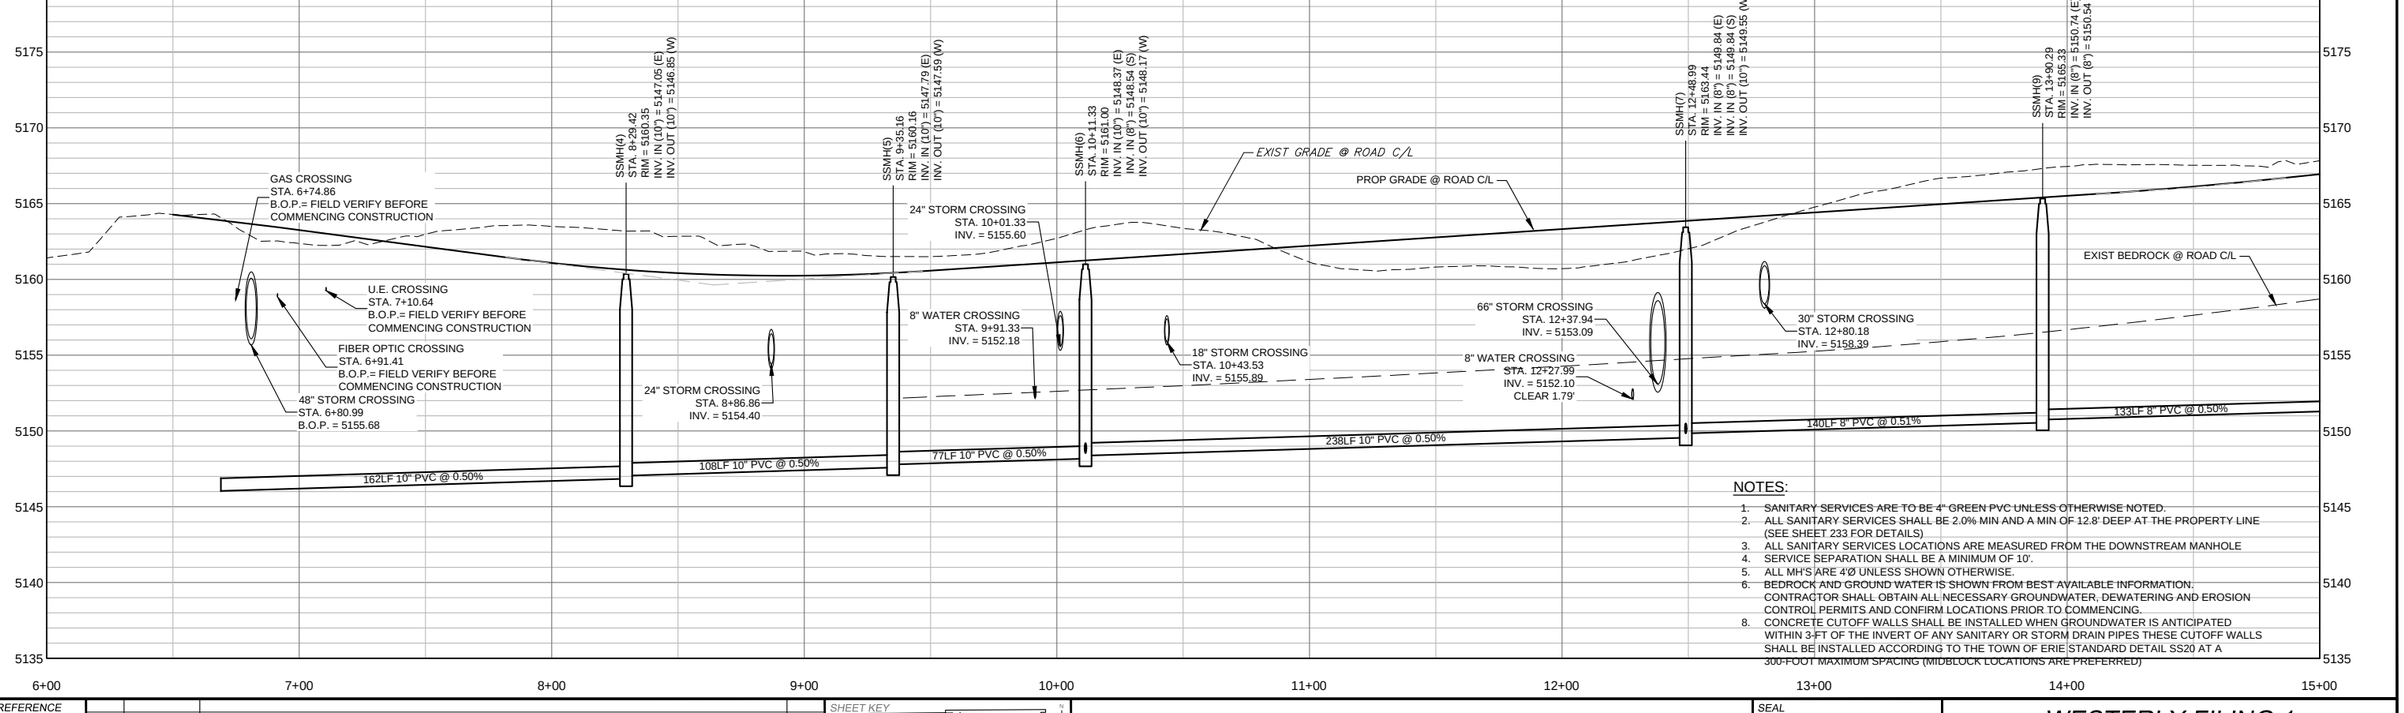


NOTES:
1. SANITARY SERVICES ARE TO BE 4" GREEN PVC UNLESS OTHERWISE NOTED.
2. ALL SANITARY SERVICES SHALL BE 2.0% MIN AND A MIN OF 12.8' DEEP AT THE PROPERTY LINE (SEE SHEET 233 FOR DETAILS).
3. ALL SANITARY SERVICES LOCATIONS ARE MEASURED FROM THE DOWNSTREAM MANHOLE
4. SERVICE SEPARATION SHALL BE A MINIMUM OF 10'.
5. ALL MH'S ARE 4'Ø UNLESS SHOWN OTHERWISE.
6. BEDROCK AND GROUND WATER IS SHOWN FROM BEST AVAILABLE INFORMATION. CONTRACTOR SHALL OBTAIN ALL NECESSARY GROUNDWATER, DEWATERING AND EROSION CONTROL PERMITS AND CONFIRM LOCATIONS PRIOR TO COMMENCING.
8. CONCRETE CUTOFF WALLS SHALL BE INSTALLED WHEN GROUNDWATER IS ANTICIPATED WITHIN 3-FT OF THE INVERT OF ANY SANITARY OR STORM DRAIN PIPES THESE CUTOFF WALLS SHALL BE INSTALLED ACCORDING TO THE TOWN OF ERIE STANDARD DETAIL SS20 AT A 300-FOOT MAXIMUM SPACING (MIDBLOCK LOCATIONS ARE PREFERRED)


REFERENCE DRAWINGS
X-994-EX-UTIL-LOCATES
X-994-EX-MAP
X-994-EX-SITE
X-994-PP-WATR
X-994-PP-Plat
X-994-PP-Road
x-994-pp-san
X-994-PP-ST6M
X-994-BRDR
X-994-PDP-KeyMap
X-994-PH1-KeyMap
cp-site-pa-8
20base

| No. | DATE | DESCRIPTION | BY |
|---|---|---|---|

REVISIONS

COMPUTER FILE MANAGEMENT
FILE NAME: R:\18.994.001 (Dearmin Swink)\Dwg\Construction Plans\Westerly Phase 1\PH1 SANITARY\SS02-SS04.dwg
CTB FILE: ----
PLOT DATE: 12/3/2020 11:51 AM
THIS DRAWING IS CURRENT AS OF PLOT DATE AND MAY BE SUBJECT TO CHANGE.

SHEET KEY

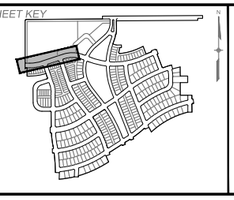

MUNICIPALITY: TOWN OF ERIE 1874

PREPARED FOR: WESTERLY ERIE . COLO

PREPARED BY: Matrix Excellence by Design

SEAL

FOR AND ON BEHALF OF MATRIX DESIGN GROUP, INC.
PROJECT No. 18.994.001


# WESTERLY FILING 1

TOWN OF ERIE
CONSTRUCTION DOCUMENTS


## PEACH AVE
## SANITARY SEWER PLAN & PROFILE

| | | | | | |
|---|---|---|---|---|---|
| DESIGNED BY: | RPS | SCALE | | DATE ISSUED: DECEMBER 2020 | DRAWING No. |
| DRAWN BY: | RPS | HORIZ. | 1" = 30' | | |
| CHECKED BY: | PDC | VERT. | 1" = 5' | SHEET 130 OF 239 | SS02 |

811 Know what's below. Call before you dig.

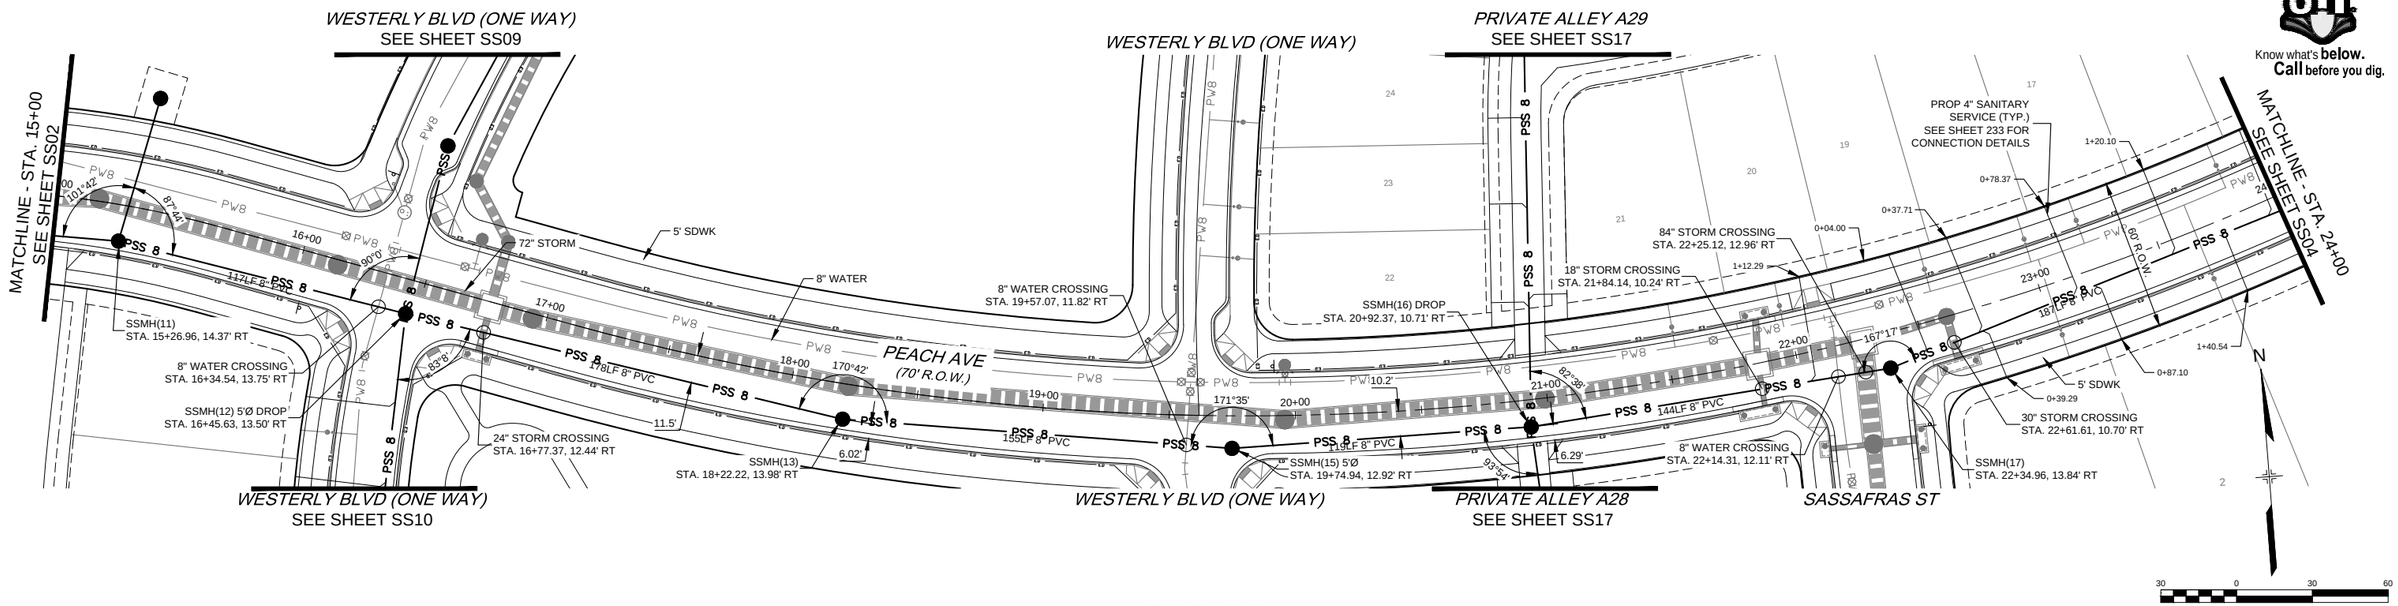


## PEACH AVE

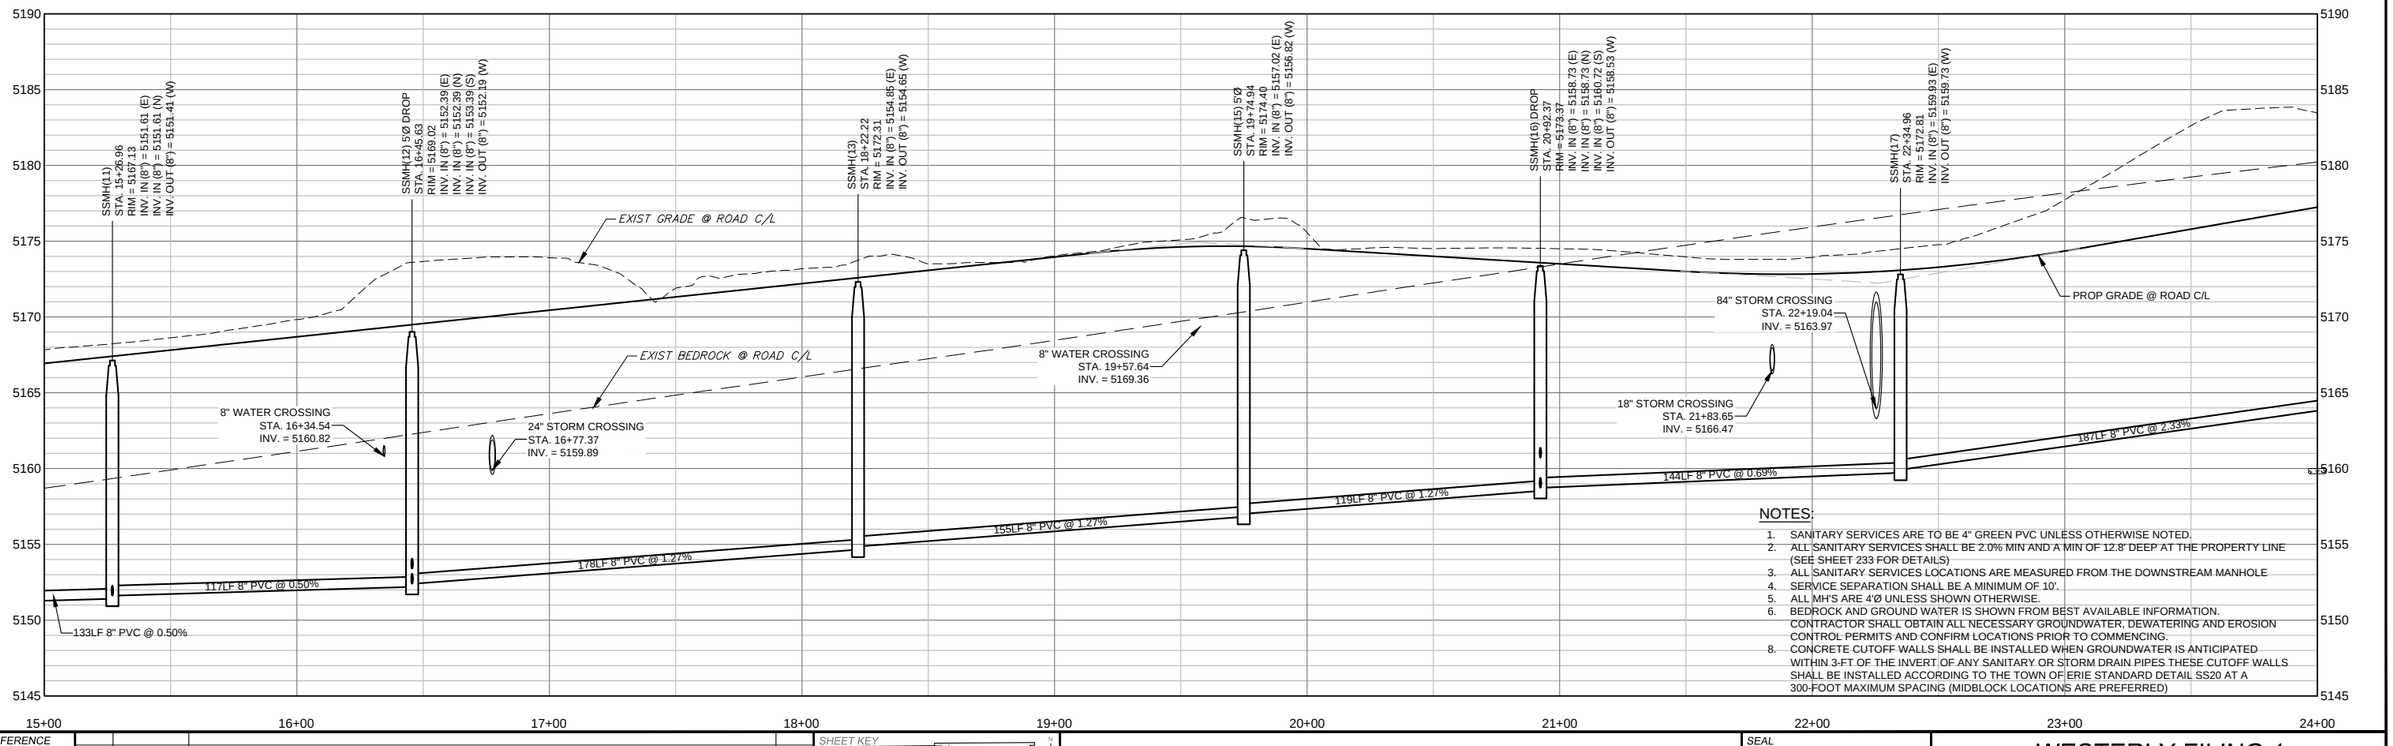


### NOTES:

1. SANITARY SERVICES ARE TO BE 4" GREEN PVC UNLESS OTHERWISE NOTED.
2. ALL SANITARY SERVICES SHALL BE 2.0% MIN AND A MIN OF 12.8' DEEP AT THE PROPERTY LINE (SEE SHEET 233 FOR DETAILS)
3. ALL SANITARY SERVICES LOCATIONS ARE MEASURED FROM THE DOWNSTREAM MANHOLE
4. SERVICE SEPARATION SHALL BE A MINIMUM OF 10'.
5. ALL MH'S ARE 4'Ø UNLESS SHOWN OTHERWISE.
6. BEDROCK AND GROUND WATER IS SHOWN FROM BEST AVAILABLE INFORMATION. CONTRACTOR SHALL OBTAIN ALL NECESSARY GROUNDWATER, DEWATERING AND EROSION CONTROL PERMITS AND CONFIRM LOCATIONS PRIOR TO COMMENCING.
8. CONCRETE CUTOFF WALLS SHALL BE INSTALLED WHEN GROUNDWATER IS ANTICIPATED WITHIN 3-FT OF THE INVERT OF ANY SANITARY OR STORM DRAIN PIPES THESE CUTOFF WALLS SHALL BE INSTALLED ACCORDING TO THE TOWN OF ERIE STANDARD DETAIL SS20 AT A 300-FOOT MAXIMUM SPACING (MIDBLOCK LOCATIONS ARE PREFERRED)

REFERENCE DRAWINGS

X-994-EX-UTIL-LOCATES
X-994-EX-MAP
X-994-EX-SITE
X-994-PP-WATR
X-994-PP-Plat
X-994-PP-Road
x-994-pp-san
X-994-PP-ST6M
X-994-BRDR
X-994-PDP-KeyMap
X-994-PH1-KeyMap
cp-site-pa-8
20base


| No. | DATE | DESCRIPTION | BY |
|---|---|---|---|

REVISIONS

COMPUTER FILE MANAGEMENT

FILE NAME: R:\18.994.001 (Dearmin Swink)\Dwg\Construction Plans\Westerly Phase 1\PH1 SANITARY\SS02-SS04.dwg
CTB FILE: ----
PLOT DATE: 12/3/2020 11:51 AM
THIS DRAWING IS CURRENT AS OF PLOT DATE AND MAY BE SUBJECT TO CHANGE.

SHEET KEY

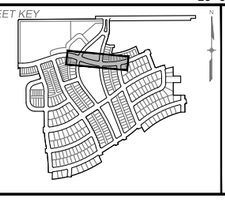

MUNICIPALITY: TOWN OF ERIE 1874

PREPARED FOR: WESTERLY ERIE · COLO

PREPARED BY: Matrix Excellence by Design

SEAL

FOR AND ON BEHALF OF MATRIX DESIGN GROUP, INC.
PROJECT No. 18.994.001

# WESTERLY FILING 1


TOWN OF ERIE
CONSTRUCTION DOCUMENTS

## PEACH AVE
## SANITARY SEWER PLAN & PROFILE


| | | | |
|---|---|---|---|
| DESIGNED BY: | RPS | SCALE | |
| DRAWN BY: | RPS | HORIZ. | 1" = 30' |
| CHECKED BY: | PDC | VERT. | 1" = 5' |

DATE ISSUED: DECEMBER 2020
SHEET 131 OF 239
DRAWING No. SS03

811 Know what's below. Call before you dig.

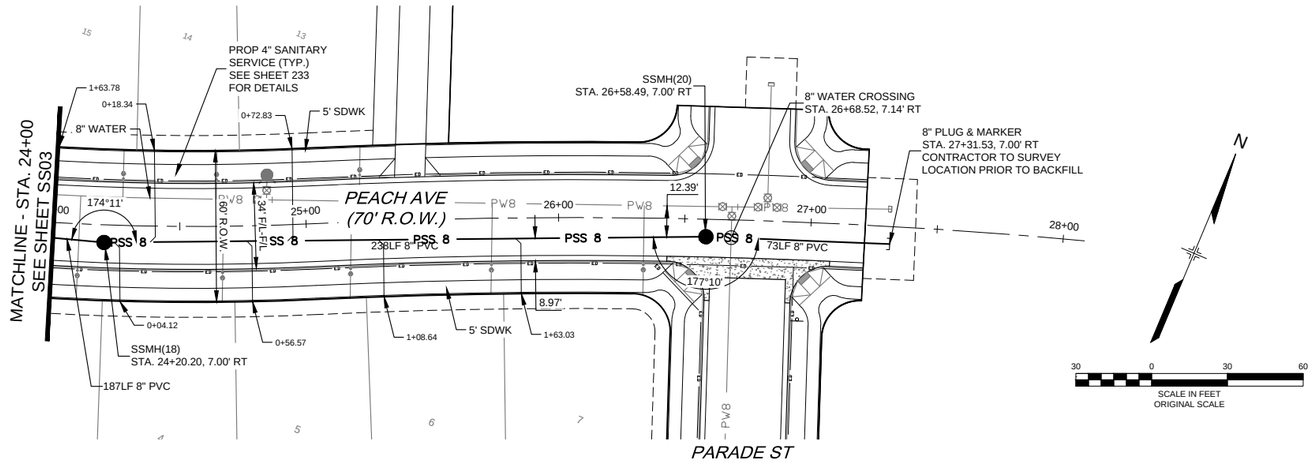


## PEACH AVE

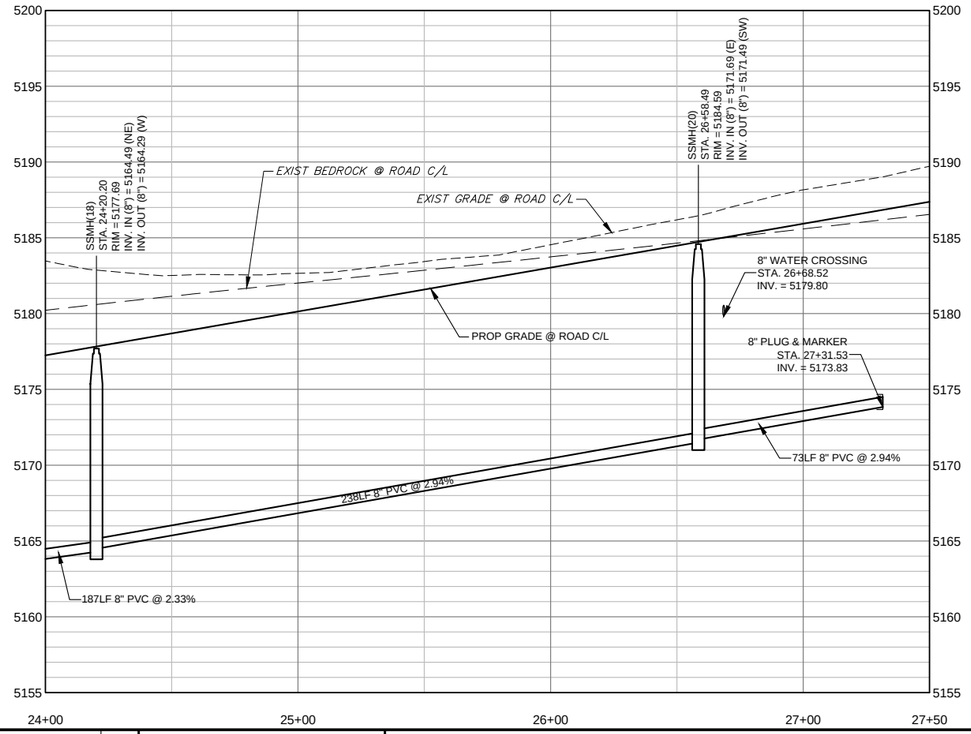


NOTES:

1. SANITARY SERVICES ARE TO BE 4" GREEN PVC UNLESS OTHERWISE NOTED.
2. ALL SANITARY SERVICES SHALL BE 2.0% MIN AND A MIN OF 12.8' DEEP AT THE PROPERTY LINE (SEE SHEET 233 FOR DETAILS)
3. ALL SANITARY SERVICES LOCATIONS ARE MEASURED FROM THE DOWNSTREAM MANHOLE
4. SERVICE SEPARATION SHALL BE A MINIMUM OF 10'.
5. ALL MH'S ARE 4'Ø UNLESS SHOWN OTHERWISE.
6. BEDROCK AND GROUND WATER IS SHOWN FROM BEST AVAILABLE INFORMATION. CONTRACTOR SHALL OBTAIN ALL NECESSARY GROUNDWATER, DEWATERING AND EROSION CONTROL PERMITS AND CONFIRM LOCATIONS PRIOR TO COMMENCING.
8. CONCRETE CUTOFF WALLS SHALL BE INSTALLED WHEN GROUNDWATER IS ANTICIPATED WITHIN 3-FT OF THE INVERT OF ANY SANITARY OR STORM DRAIN PIPES THESE CUTOFF WALLS SHALL BE INSTALLED ACCORDING TO THE TOWN OF ERIE STANDARD DETAIL SS20 AT A 300-FOOT MAXIMUM SPACING (MIDBLOCK LOCATIONS ARE PREFERRED)

REFERENCE DRAWINGS

X-994-EX-UTIL-LOCATES
X-994-EX-MAP
X-994-EX-SITE
X-994-PP-WATR
X-994-PP-Plat
X-994-PP-Road
x-994-pp-san
X-994-PP-STRM
X-994-BRDR
X-994-PDP-KeyMap
X-994-PH1-KeyMap
cp-site-pa-8
20base


| No. | DATE | DESCRIPTION | BY |
|---|---|---|---|

REVISIONS

COMPUTER FILE MANAGEMENT

FILE NAME: R:\18.994.001 (Dearmin Swink)\Dwg\Construction Plans\Westerly Phase 1\PH1 SANITARY\SS02-SS04.dwg
CTB FILE: ---
PLOT DATE: 12/3/2020 11:51 AM
THIS DRAWING IS CURRENT AS OF PLOT DATE AND MAY BE SUBJECT TO CHANGE.

SHEET KEY

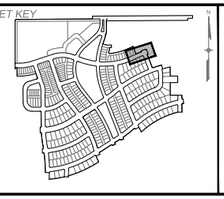

MUNICIPALITY: TOWN OF ERIE 1874

PREPARED FOR: WESTERLY ERIE · COLO

PREPARED BY: Matrix Excellence by Design

SEAL

FOR AND ON BEHALF OF MATRIX DESIGN GROUP, INC.
PROJECT No. 18.994.001


# WESTERLY FILING 1

TOWN OF ERIE
CONSTRUCTION DOCUMENTS


## PEACH AVE
## SANITARY SEWER PLAN & PROFILE

| | | | | | |
|---|---|---|---|---|---|
| DESIGNED BY: | RPS | SCALE | | DATE ISSUED: DECEMBER 2020 | DRAWING No. |
| DRAWN BY: | RPS | HORIZ. | 1" = 30' | | |
| CHECKED BY: | PDC | VERT. | 1" = 5' | SHEET 132 OF 239 | SS04 |

811 Know what's below. Call before you dig.

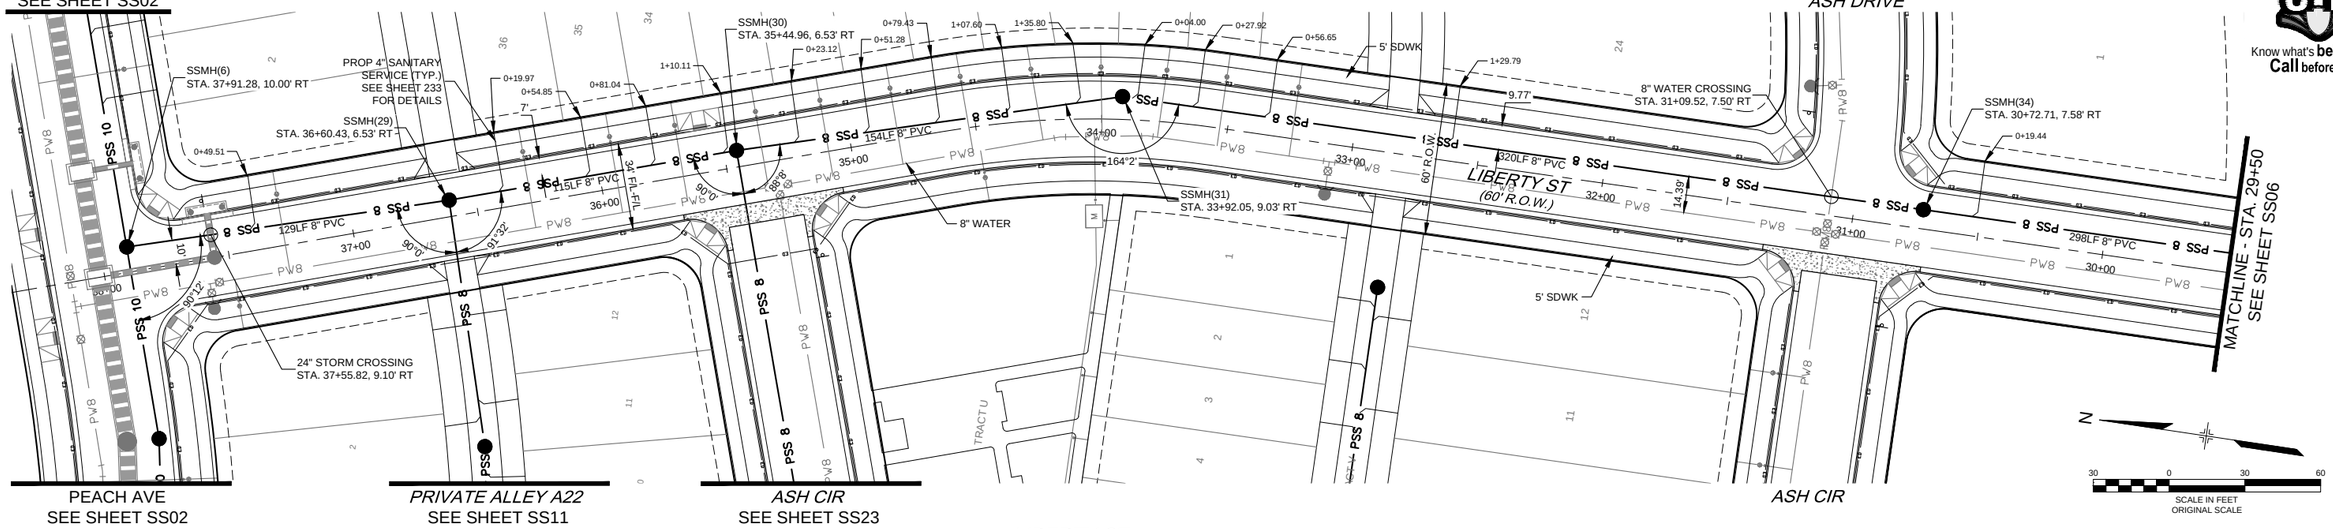


## LIBERTY ST

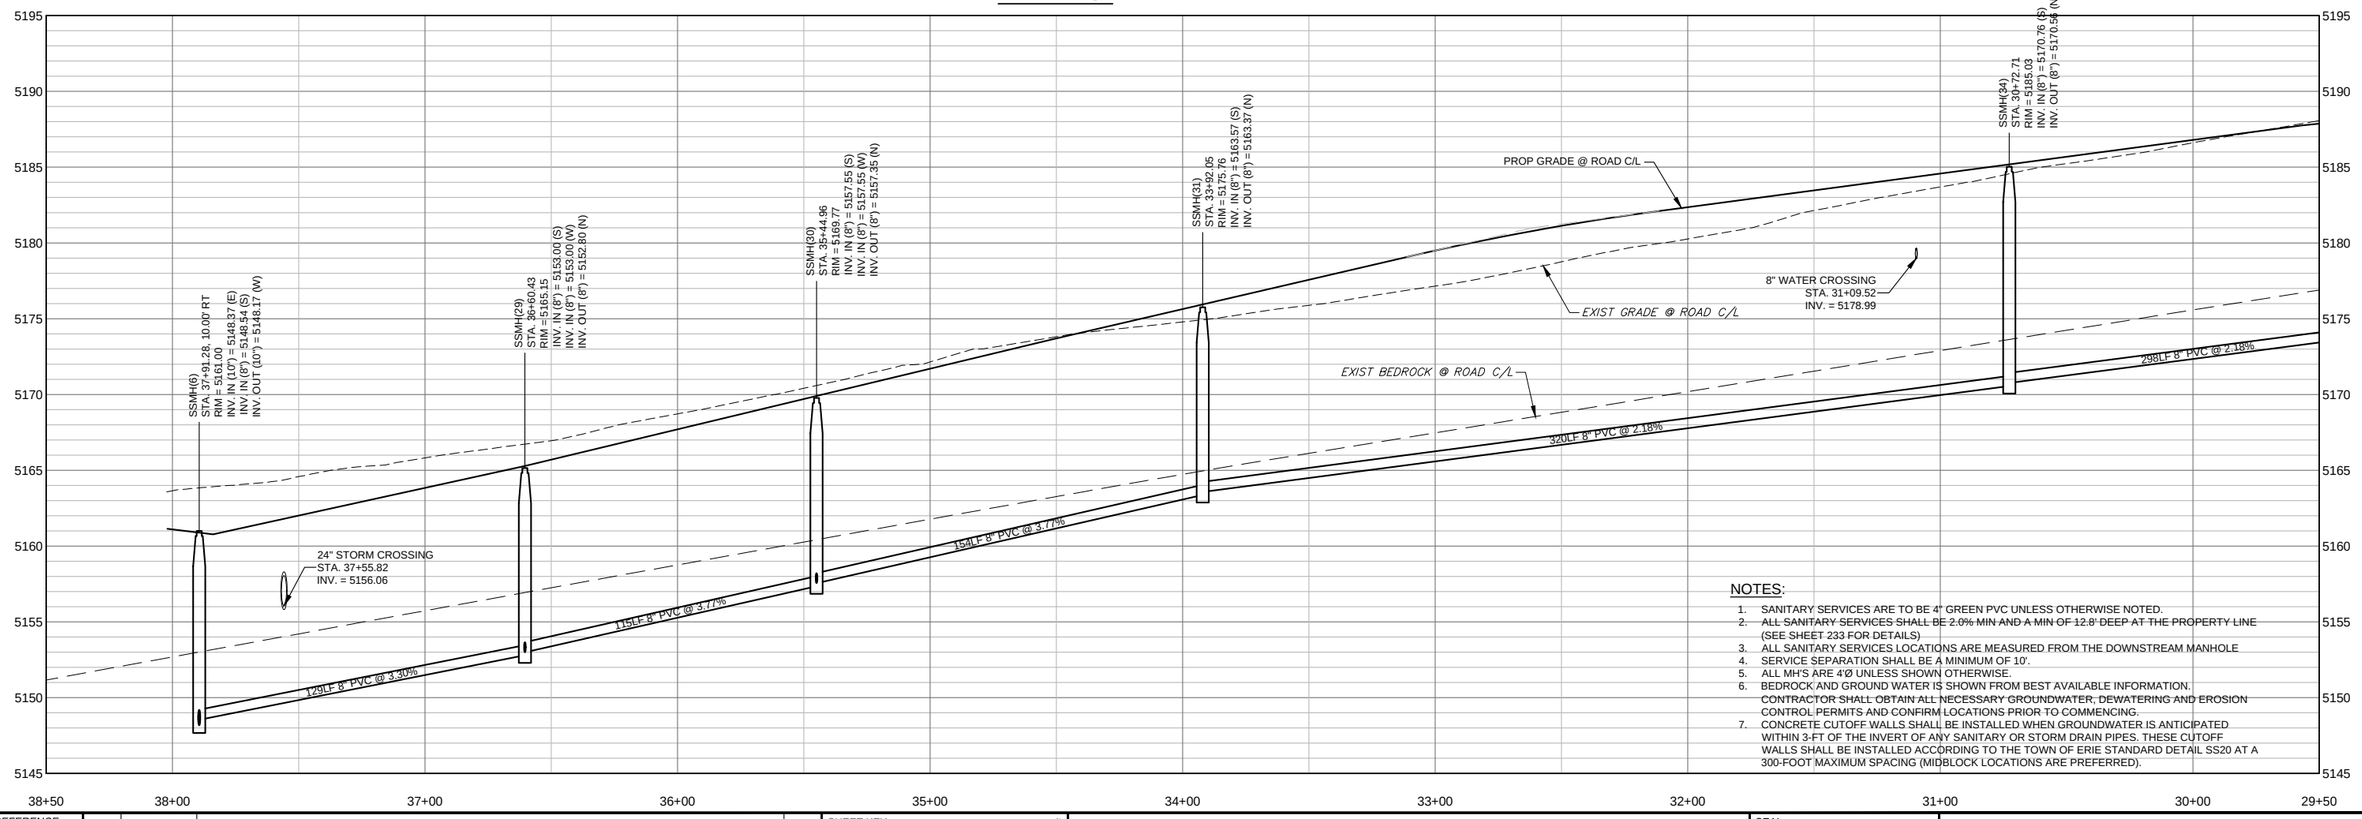


NOTES:

1. SANITARY SERVICES ARE TO BE 4" GREEN PVC UNLESS OTHERWISE NOTED.
2. ALL SANITARY SERVICES SHALL BE 2.0% MIN AND A MIN OF 12.8' DEEP AT THE PROPERTY LINE (SEE SHEET 233 FOR DETAILS).
3. ALL SANITARY SERVICES LOCATIONS ARE MEASURED FROM THE DOWNSTREAM MANHOLE
4. SERVICE SEPARATION SHALL BE A MINIMUM OF 10'.
5. ALL MH'S ARE 4'Ø UNLESS SHOWN OTHERWISE.
6. BEDROCK AND GROUND WATER IS SHOWN FROM BEST AVAILABLE INFORMATION. CONTRACTOR SHALL OBTAIN ALL NECESSARY GROUNDWATER, DEWATERING AND EROSION CONTROL PERMITS AND CONFIRM LOCATIONS PRIOR TO COMMENCING.
7. CONCRETE CUTOFF WALLS SHALL BE INSTALLED WHEN GROUNDWATER IS ANTICIPATED WITHIN 3-FT OF THE INVERT OF ANY SANITARY OR STORM DRAIN PIPES. THESE CUTOFF WALLS SHALL BE INSTALLED ACCORDING TO THE TOWN OF ERIE STANDARD DETAIL SS20 AT A 300-FOOT MAXIMUM SPACING (MIDBLOCK LOCATIONS ARE PREFERRED).

REFERENCE DRAWINGS

x-994-pp-watr
x-994-pp-plat
x-994-pp-road
x-994-pp-strm
X-994-BRDR
X-994-PH1-KeyMap
x-994-pp-san
cp-site-pa-8
20base
X-994-PDP-KeyMap


| No. | DATE | DESCRIPTION | BY |
|---|---|---|---|

REVISIONS

COMPUTER FILE MANAGEMENT

FILE NAME: R:\18.994.001 (Dearmin Swink)\Dwg\Construction Plans\Westerly Phase 1\PH1 SANITARY\SS05-SS06.dwg
CTB FILE: ----
PLOT DATE: 12/3/2020 11:53 AM
THIS DRAWING IS CURRENT AS OF PLOT DATE AND MAY BE SUBJECT TO CHANGE.

SHEET KEY

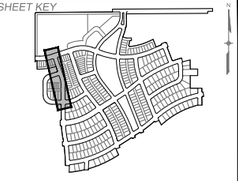

MUNICIPALITY: TOWN OF ERIE 1874

PREPARED FOR: WESTERLY ERIE · COLO

PREPARED BY: Matrix Excellence by Design

SEAL

FOR AND ON BEHALF OF MATRIX DESIGN GROUP, INC.
PROJECT No. 18.994.001

# WESTERLY FILING 1


TOWN OF ERIE
CONSTRUCTION DOCUMENTS


## LIBERTY ST
## SANITARY SEWER PLAN & PROFILE

| | | | |
|---|---|---|---|
| DESIGNED BY: | RPS | SCALE | |
| DRAWN BY: | RPS | HORIZ. 1" = 30' | DATE ISSUED: DECEMBER 2020 |
| CHECKED BY: | PDC | VERT. 1" = 5' | SHEET 133 OF 239 |

DRAWING No. SS05

811 Know what's **below.** **Call** before you dig.

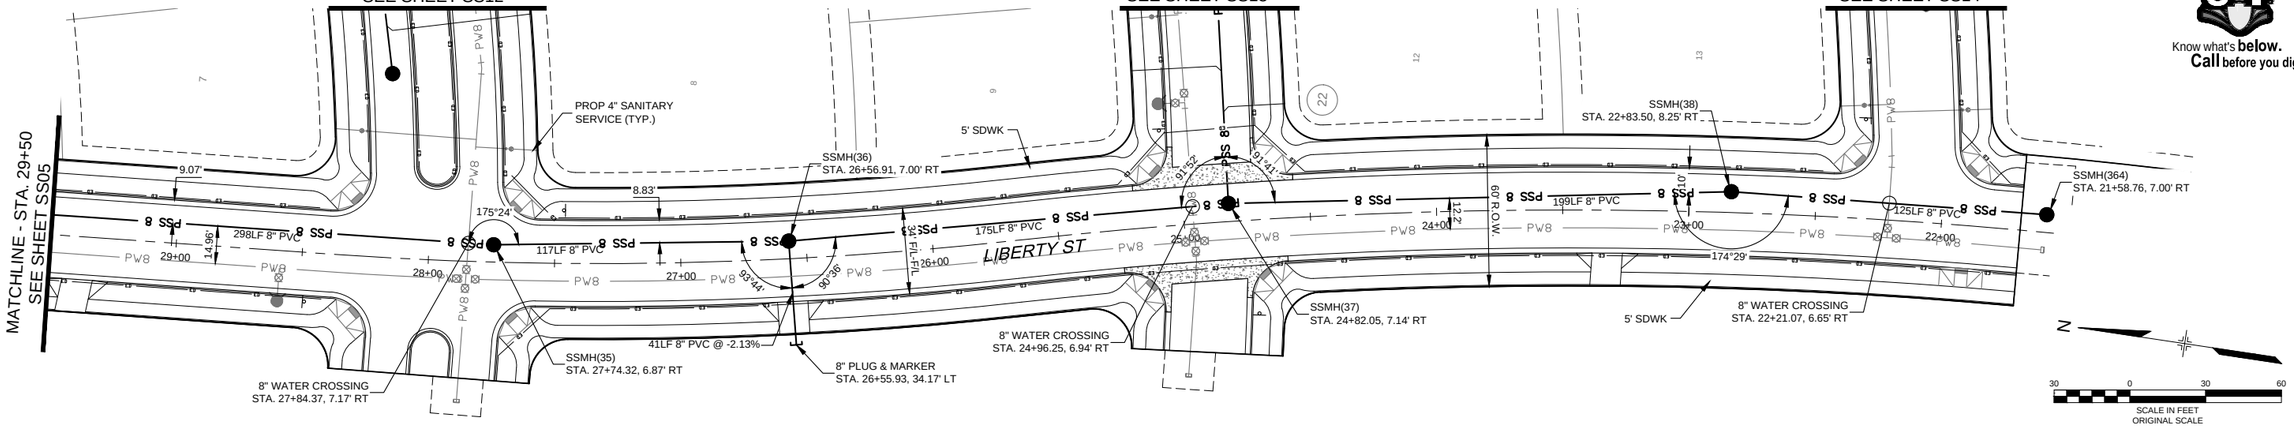

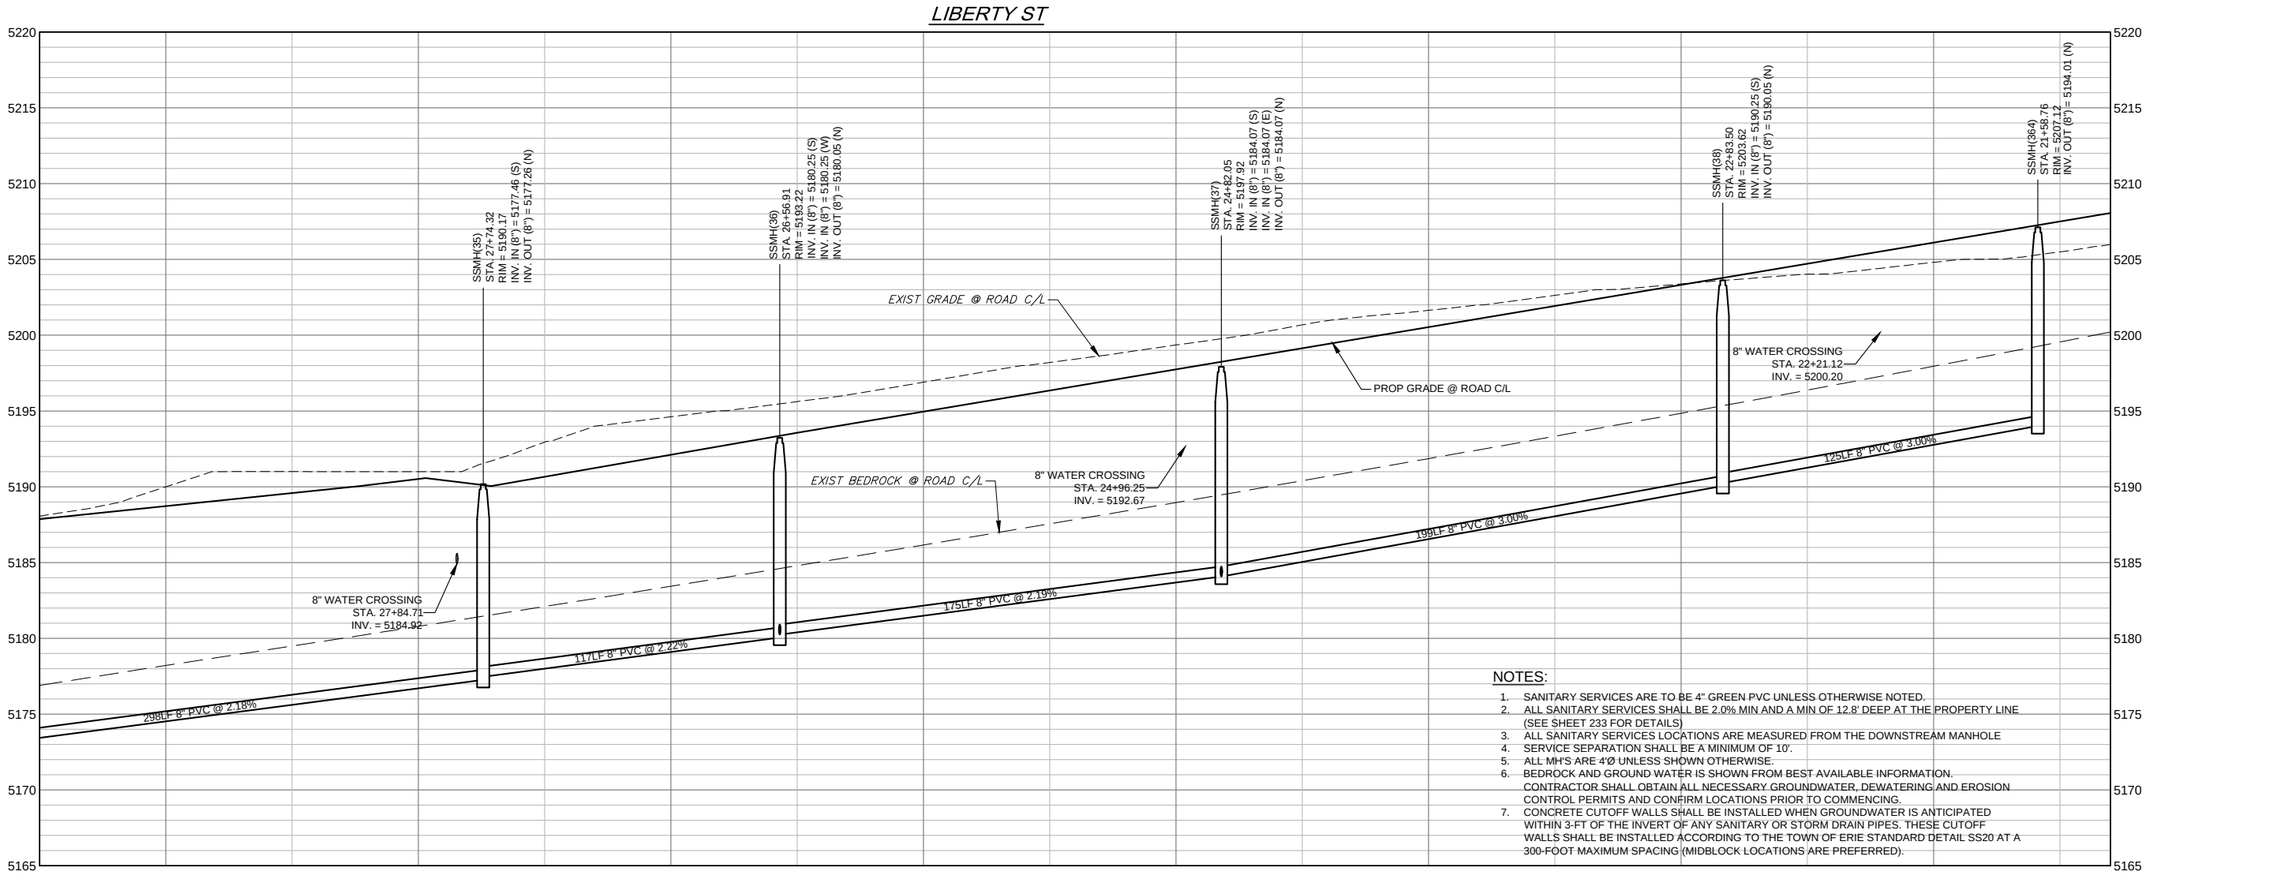
NOTES:

1. SANITARY SERVICES ARE TO BE 4" GREEN PVC UNLESS OTHERWISE NOTED.
2. ALL SANITARY SERVICES SHALL BE 2.0% MIN AND A MIN OF 12.8' DEEP AT THE PROPERTY LINE (SEE SHEET 233 FOR DETAILS)
3. ALL SANITARY SERVICES LOCATIONS ARE MEASURED FROM THE DOWNSTREAM MANHOLE
4. SERVICE SEPARATION SHALL BE A MINIMUM OF 10'.
5. ALL MH'S ARE 4'Ø UNLESS SHOWN OTHERWISE.
6. BEDROCK AND GROUND WATER IS SHOWN FROM BEST AVAILABLE INFORMATION. CONTRACTOR SHALL OBTAIN ALL NECESSARY GROUNDWATER, DEWATERING AND EROSION CONTROL PERMITS AND CONFIRM LOCATIONS PRIOR TO COMMENCING.
7. CONCRETE CUTOFF WALLS SHALL BE INSTALLED WHEN GROUNDWATER IS ANTICIPATED WITHIN 3-FT OF THE INVERT OF ANY SANITARY OR STORM DRAIN PIPES. THESE CUTOFF WALLS SHALL BE INSTALLED ACCORDING TO THE TOWN OF ERIE STANDARD DETAIL SS20 AT A 300-FOOT MAXIMUM SPACING (MIDBLOCK LOCATIONS ARE PREFERRED).

REFERENCE DRAWINGS

x-994-pp-watr
x-994-pp-plat
x-994-pp-road
x-994-pp-strm
X-994-BRDR
X-994-PH1-KeyMap
x-994-pp-san
cp-site-pa-8
20base
X-994-PDP-KeyMap


| No. | DATE | DESCRIPTION | BY |
|---|---|---|---|

REVISIONS

COMPUTER FILE MANAGEMENT

FILE NAME: R:\18.994.001 (Dearmin Swink)\Dwg\Construction Plans\Westerly Phase 1\PH1 SANITARY\SS05-SS06.dwg
CTB FILE: ----
PLOT DATE: 12/3/2020 11:53 AM
THIS DRAWING IS CURRENT AS OF PLOT DATE AND MAY BE SUBJECT TO CHANGE.

SHEET KEY

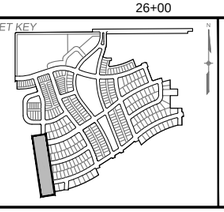

MUNICIPALITY: TOWN OF ERIE 1874

PREPARED FOR: WESTERLY ERIE · COLO

PREPARED BY: Matrix Excellence by Design

SEAL

FOR AND ON BEHALF OF MATRIX DESIGN GROUP, INC.
PROJECT No. 18.994.001


# WESTERLY FILING 1


TOWN OF ERIE
CONSTRUCTION DOCUMENTS

## LIBERTY ST
## SANITARY SEWER PLAN & PROFILE

| | | | | | |
|---|---|---|---|---|---|
| DESIGNED BY: | RPS | SCALE | | DATE ISSUED: DECEMBER 2020 | DRAWING No. |
| DRAWN BY: | RPS | HORIZ. | 1" = 30' | | |
| CHECKED BY: | PDC | VERT. | 1" = 5' | SHEET 134 OF 239 | SS06 |

811 Know what's below. Call before you dig.

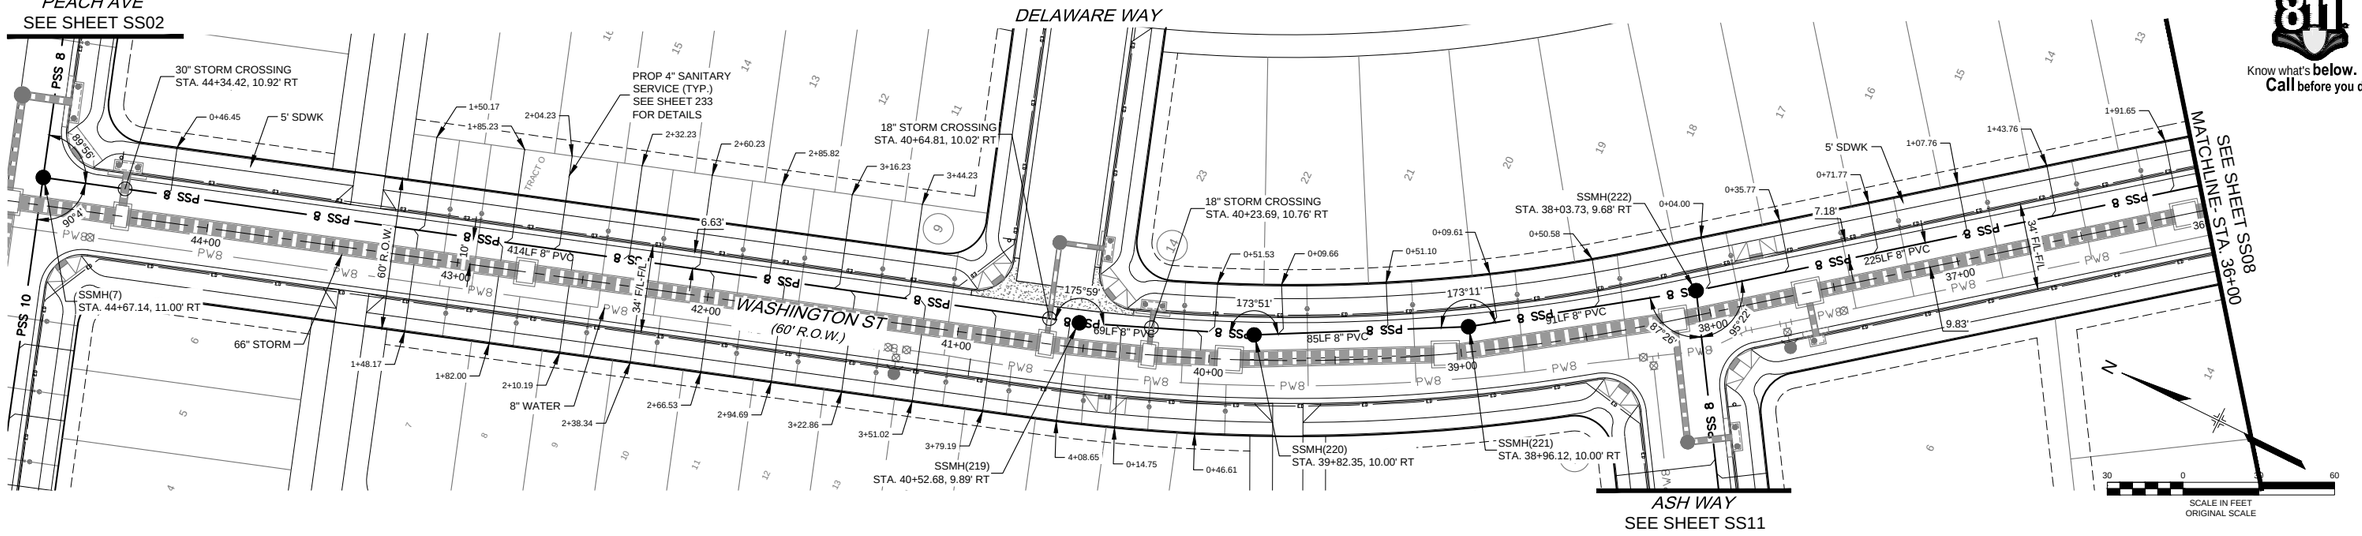

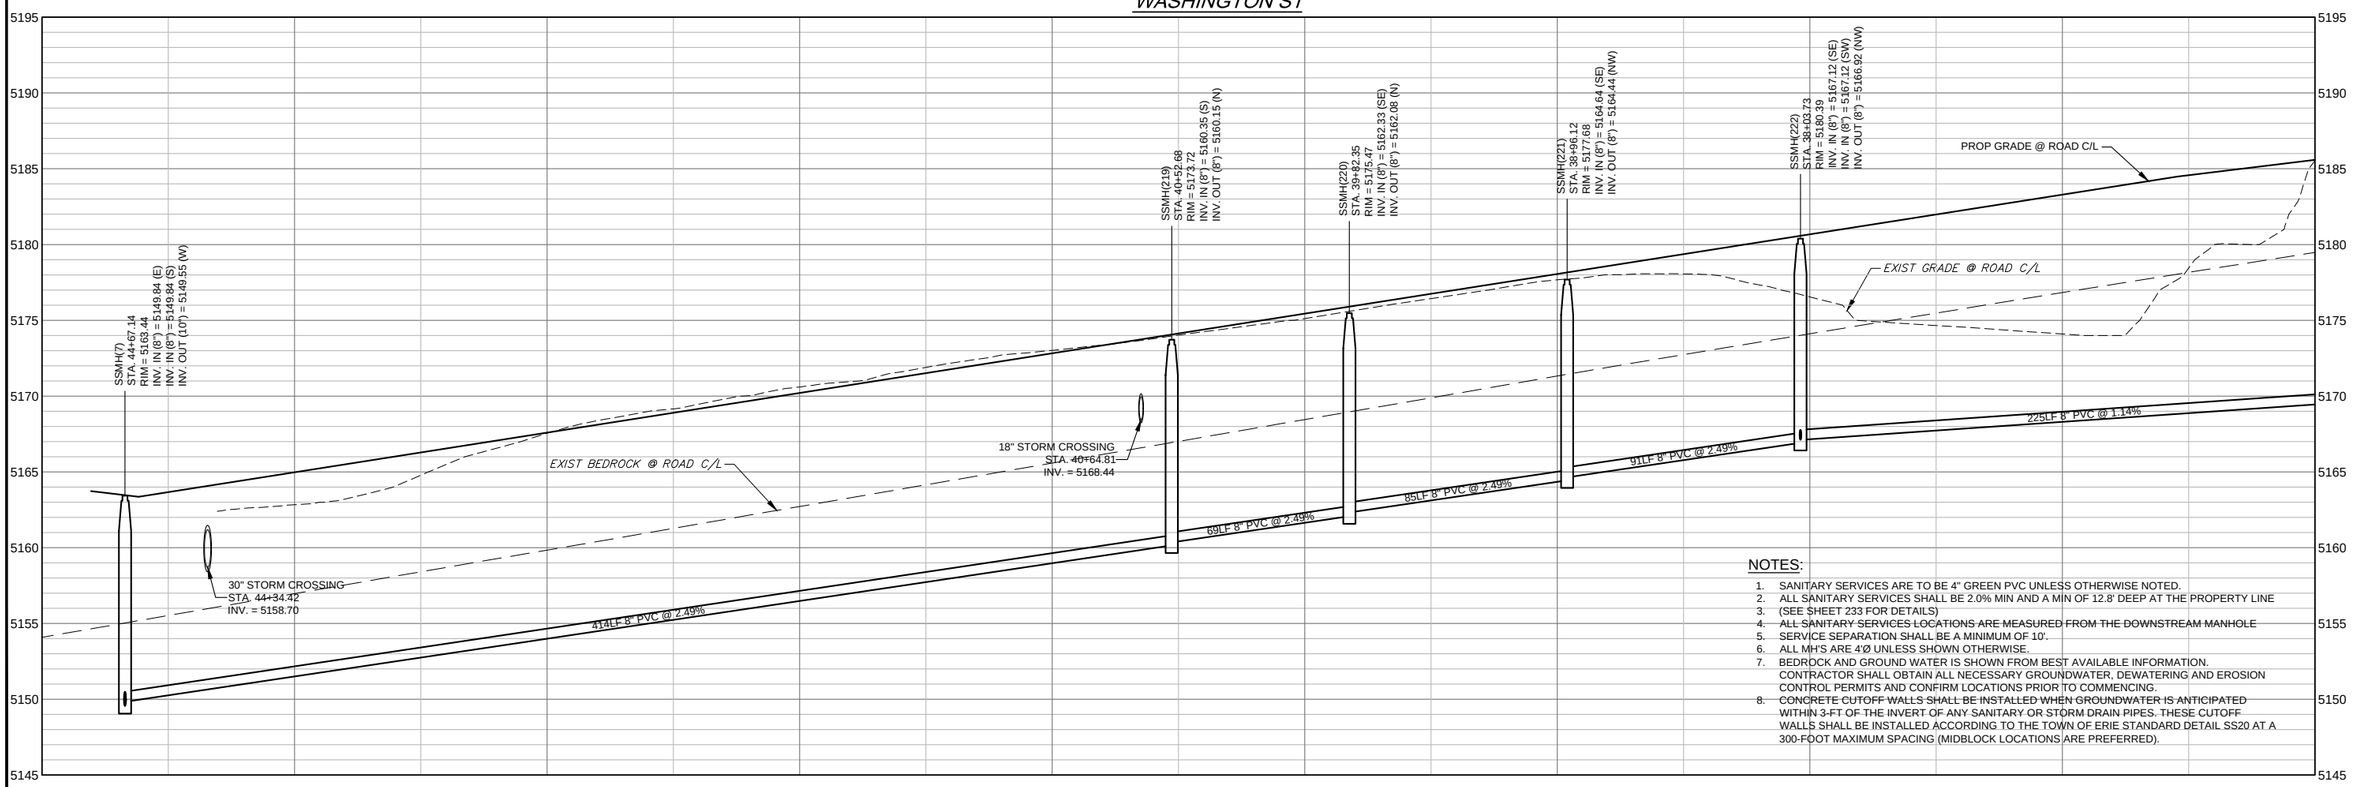
## NOTES:

1. SANITARY SERVICES ARE TO BE 4" GREEN PVC UNLESS OTHERWISE NOTED.
2. ALL SANITARY SERVICES SHALL BE 2.0% MIN AND A MIN OF 12.8' DEEP AT THE PROPERTY LINE
3. (SEE SHEET 233 FOR DETAILS)
4. ALL SANITARY SERVICES LOCATIONS ARE MEASURED FROM THE DOWNSTREAM MANHOLE
5. SERVICE SEPARATION SHALL BE A MINIMUM OF 10'.
6. ALL MH'S ARE 4'Ø UNLESS SHOWN OTHERWISE.
7. BEDROCK AND GROUND WATER IS SHOWN FROM BEST AVAILABLE INFORMATION. CONTRACTOR SHALL OBTAIN ALL NECESSARY GROUNDWATER, DEWATERING AND EROSION CONTROL PERMITS AND CONFIRM LOCATIONS PRIOR TO COMMENCING.
8. CONCRETE CUTOFF WALLS SHALL BE INSTALLED WHEN GROUNDWATER IS ANTICIPATED WITHIN 3-FT OF THE INVERT OF ANY SANITARY OR STORM DRAIN PIPES. THESE CUTOFF WALLS SHALL BE INSTALLED ACCORDING TO THE TOWN OF ERIE STANDARD DETAIL SS20 AT A 300-FOOT MAXIMUM SPACING (MIDBLOCK LOCATIONS ARE PREFERRED).

REFERENCE DRAWINGS

x-994-pp-watr
x-994-pp-plat
x-994-pp-road
x-994-pp-san
x-994-pp-strm
X-994-BRDR
X-994-PH1-KeyMap
cp-site-pa-8
20base
X-994-PDP-KeyMap


| No. | DATE | DESCRIPTION | BY |
|---|---|---|---|

REVISIONS

COMPUTER FILE MANAGEMENT

FILE NAME: R:\18.994.001 (Dearmin Swink)\Dwg\Construction Plans\Westerly Phase 1\PH1 SANITARY\SS07-SS08.dwg
CTB FILE: ----
PLOT DATE: 12/3/2020 11:55 AM
THIS DRAWING IS CURRENT AS OF PLOT DATE AND MAY BE SUBJECT TO CHANGE.

SHEET KEY

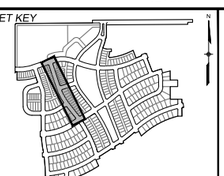

MUNICIPALITY: TOWN OF ERIE 1874

PREPARED FOR: WESTERLY ERIE · COLO

PREPARED BY: Matrix Excellence by Design

SEAL

FOR AND ON BEHALF OF MATRIX DESIGN GROUP, INC.
PROJECT No. 18.994.001


# WESTERLY FILING 1


TOWN OF ERIE
CONSTRUCTION DOCUMENTS

## WASHINGTON ST
## SANITARY SEWER PLAN & PROFILE

| | | | | | |
|---|---|---|---|---|---|
| DESIGNED BY: | RPS | SCALE | | DATE ISSUED: DECEMBER 2020 | DRAWING No. |
| DRAWN BY: | RPS | HORIZ. | 1" = 30' | | |
| CHECKED BY: | PDC | VERT. | 1" = 5' | SHEET 135 OF 239 | SS07 |

811 Know what's below. Call before you dig.

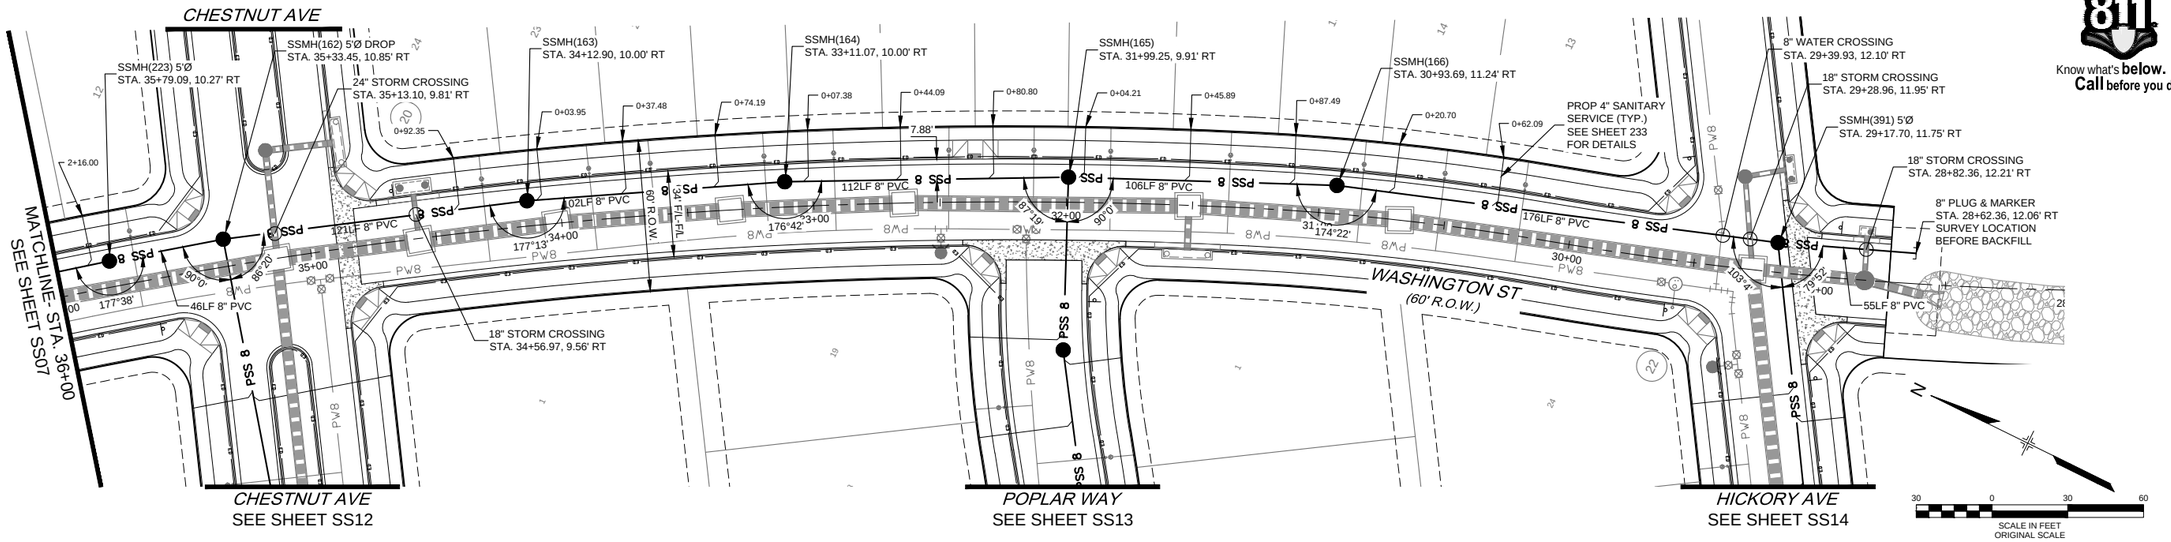

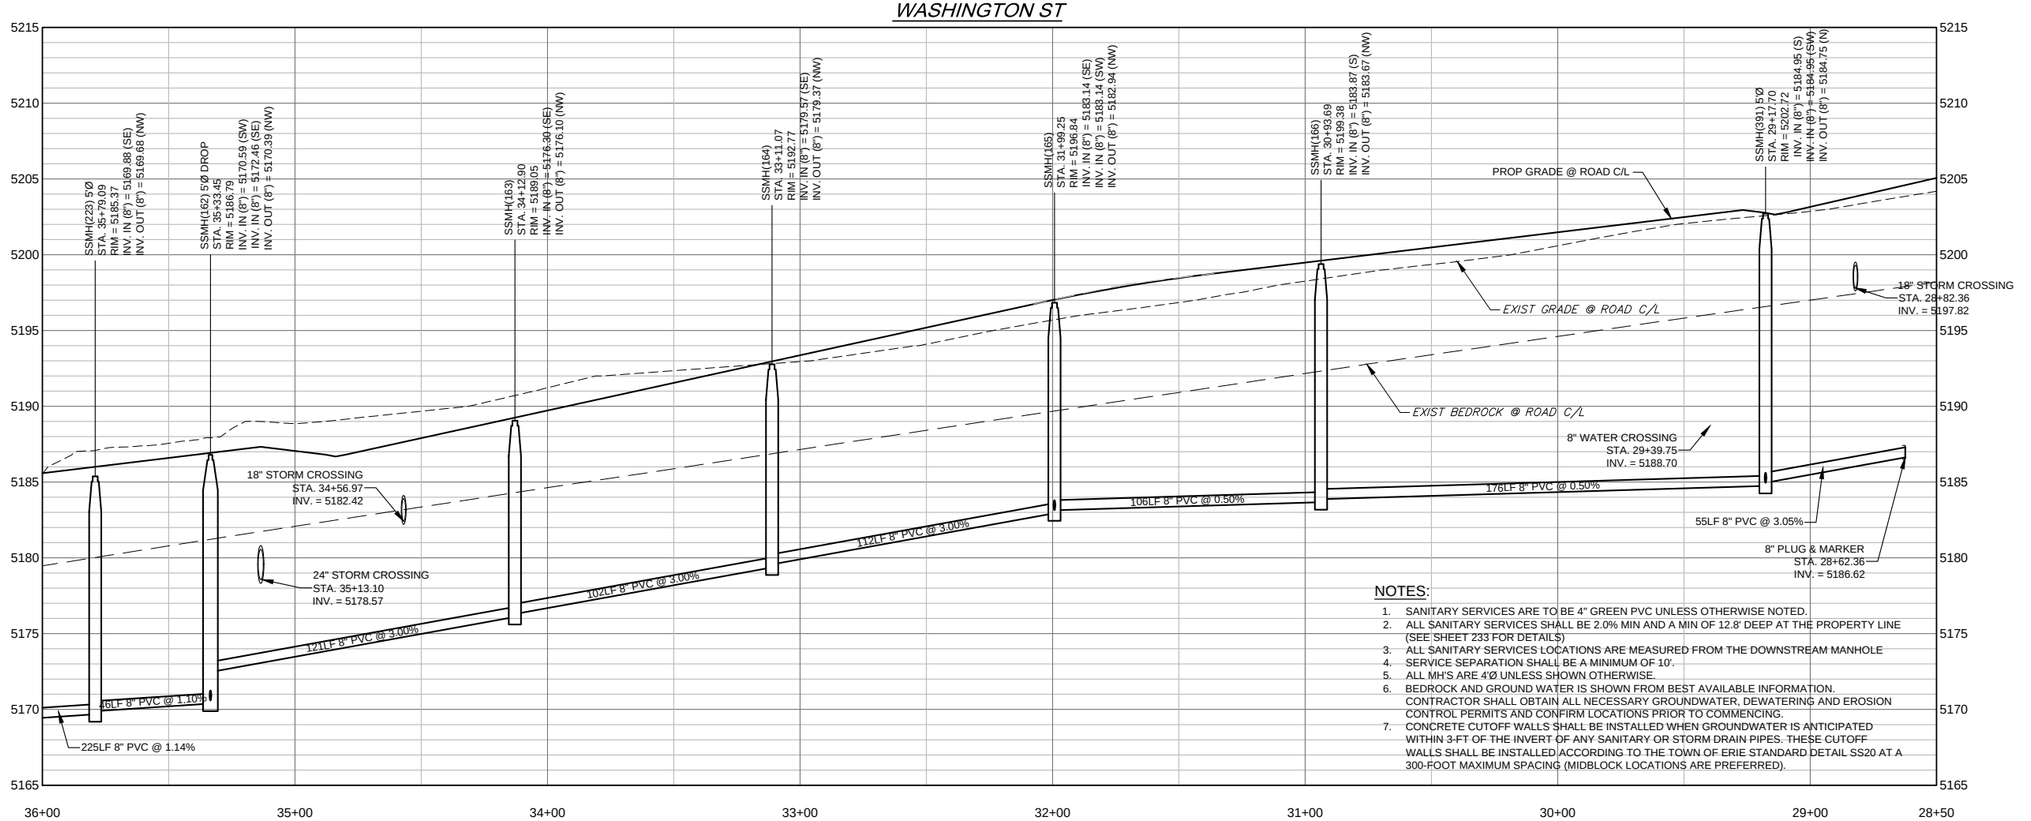
NOTES:

1. SANITARY SERVICES ARE TO BE 4" GREEN PVC UNLESS OTHERWISE NOTED.
2. ALL SANITARY SERVICES SHALL BE 2.0% MIN AND A MIN OF 12.8' DEEP AT THE PROPERTY LINE (SEE SHEET 233 FOR DETAILS)
3. ALL SANITARY SERVICES LOCATIONS ARE MEASURED FROM THE DOWNSTREAM MANHOLE
4. SERVICE SEPARATION SHALL BE A MINIMUM OF 10'.
5. ALL MH'S ARE 4Ø UNLESS SHOWN OTHERWISE.
6. BEDROCK AND GROUND WATER IS SHOWN FROM BEST AVAILABLE INFORMATION. CONTRACTOR SHALL OBTAIN ALL NECESSARY GROUNDWATER, DEWATERING AND EROSION CONTROL PERMITS AND CONFIRM LOCATIONS PRIOR TO COMMENCING.
7. CONCRETE CUTOFF WALLS SHALL BE INSTALLED WHEN GROUNDWATER IS ANTICIPATED WITHIN 3-FT OF THE INVERT OF ANY SANITARY OR STORM DRAIN PIPES. THESE CUTOFF WALLS SHALL BE INSTALLED ACCORDING TO THE TOWN OF ERIE STANDARD DETAIL SS20 AT A 300-FOOT MAXIMUM SPACING (MIDBLOCK LOCATIONS ARE PREFERRED).

REFERENCE DRAWINGS

x-994-pp-watr
x-994-pp-plat
x-994-pp-road
x-994-pp-san
x-994-pp-strm
X-994-BRDR
X-994-PH1-KeyMap
cp-site-pa-8
20base
X-994-PDP-KeyMap


| No. | DATE | DESCRIPTION | BY |
|---|---|---|---|

REVISIONS

COMPUTER FILE MANAGEMENT

FILE NAME: R:\18.994.001 (Dearmin Swink)\Dwg\Construction Plans\Westerly Phase 1\PH1 SANITARY\SS07-SS08.dwg
CTB FILE: ----
PLOT DATE: 12/3/2020 11:55 AM
THIS DRAWING IS CURRENT AS OF PLOT DATE AND MAY BE SUBJECT TO CHANGE.

SHEET KEY

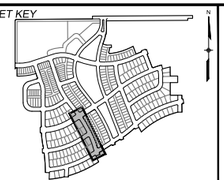

MUNICIPALITY: TOWN OF ERIE 1874

PREPARED FOR: WESTERLY ERIE · COLO

PREPARED BY: Matrix Excellence by Design

SEAL

FOR AND ON BEHALF OF MATRIX DESIGN GROUP, INC.
PROJECT No. 18.994.001

# WESTERLY FILING 1


TOWN OF ERIE
CONSTRUCTION DOCUMENTS

## WASHINGTON ST
## SANITARY SEWER PLAN & PROFILE


| | | | |
|---|---|---|---|
| DESIGNED BY: | RPS | SCALE | |
| DRAWN BY: | RPS | HORIZ. 1" = 30' | DATE ISSUED: DECEMBER 2020 |
| CHECKED BY: | PDC | VERT. 1" = 5' | SHEET 136 OF 239 |

DRAWING No. SS08

811 Know what's **below.** **Call** before you dig.

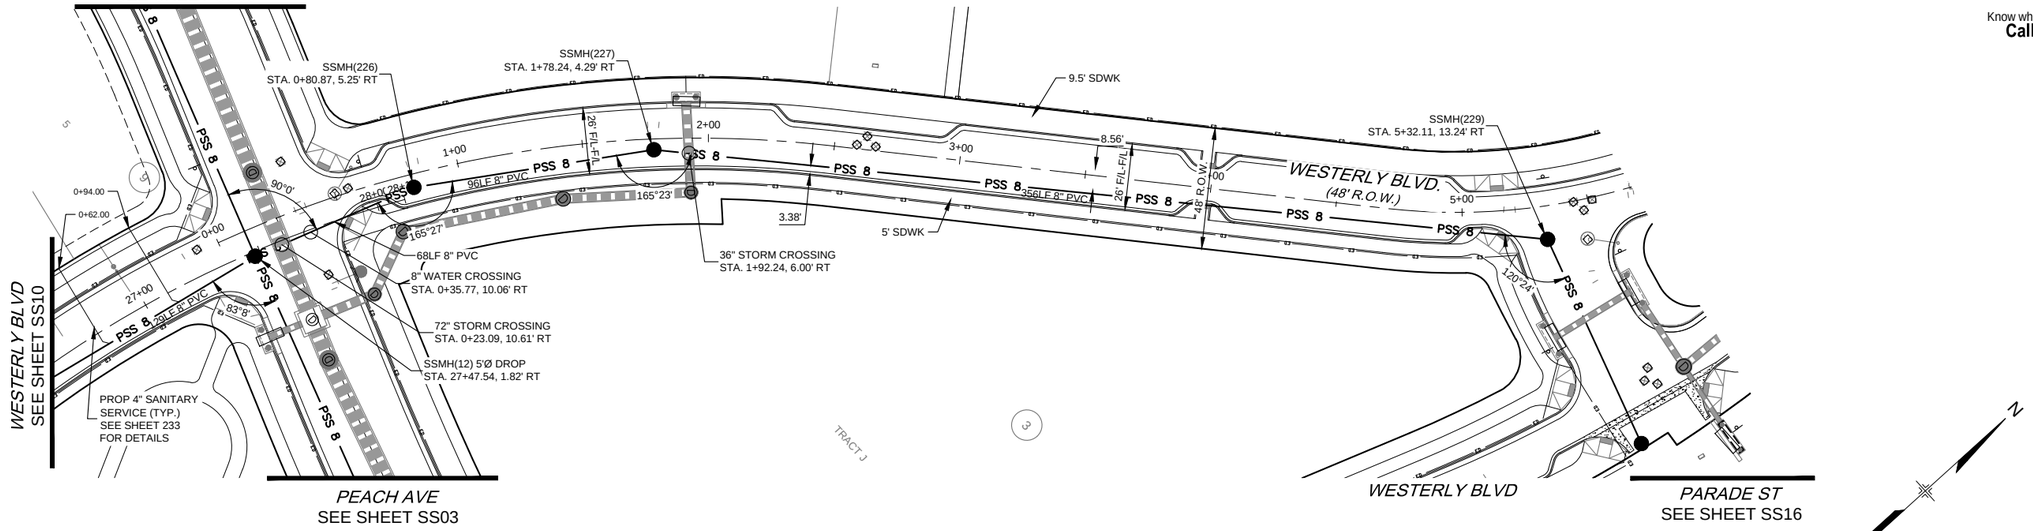


## WESTERLY BLVD

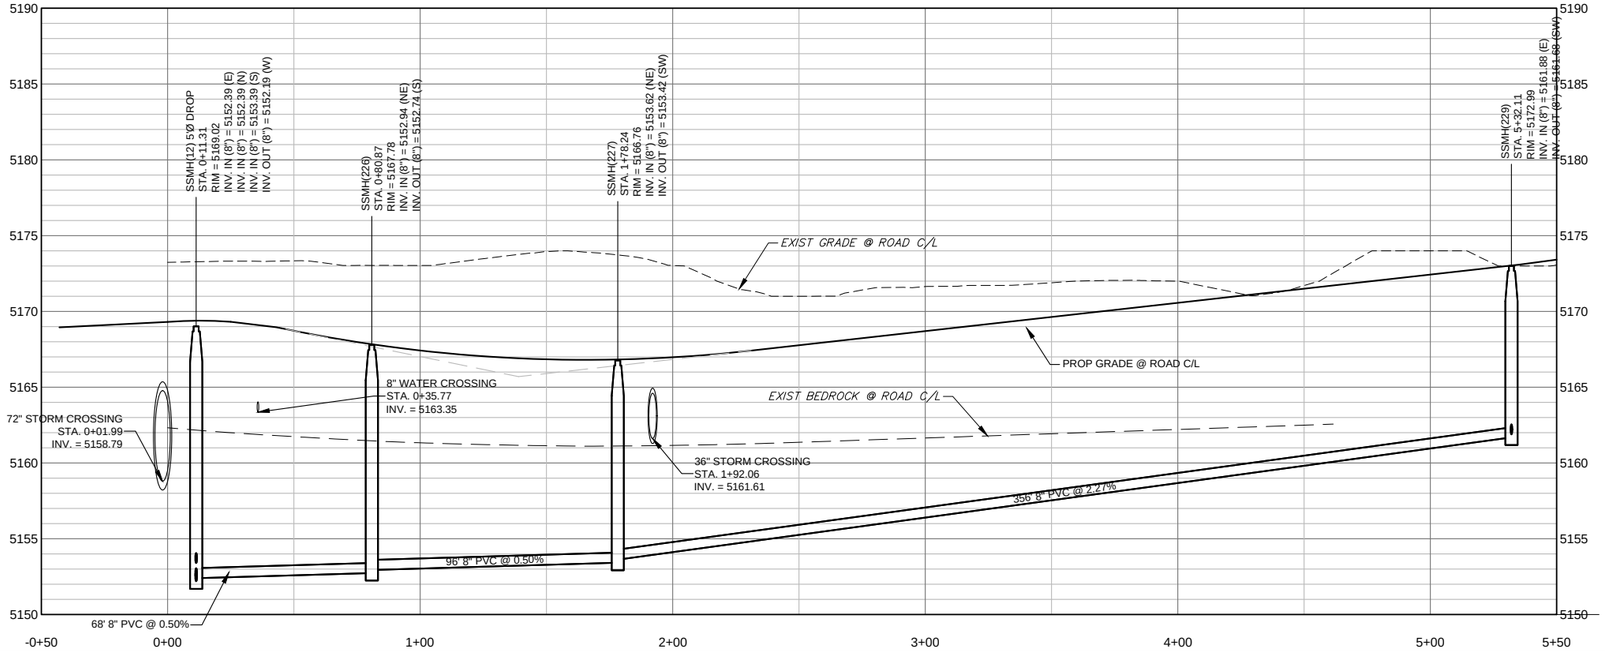


NOTES:

1. SANITARY SERVICES ARE TO BE 4" GREEN PVC UNLESS OTHERWISE NOTED.
2. ALL SANITARY SERVICES SHALL BE 2.0% MIN AND A MIN OF 12.8' DEEP AT THE PROPERTY LINE (SEE SHEET 233 FOR DETAILS)
3. ALL SANITARY SERVICES LOCATIONS ARE MEASURED FROM THE DOWNSTREAM MANHOLE
4. SERVICE SEPARATION SHALL BE A MINIMUM OF 10'.
5. ALL MH'S ARE 4'Ø UNLESS SHOWN OTHERWISE.
6. BEDROCK AND GROUND WATER IS SHOWN FROM BEST AVAILABLE INFORMATION. CONTRACTOR SHALL OBTAIN ALL NECESSARY GROUNDWATER, DEWATERING AND EROSION CONTROL PERMITS AND CONFIRM LOCATIONS PRIOR TO COMMENCING.
7. CONCRETE CUTOFF WALLS SHALL BE INSTALLED WHEN GROUNDWATER IS ANTICIPATED WITHIN 3-FT OF THE INVERT OF ANY SANITARY OR STORM DRAIN PIPES. THESE CUTOFF WALLS SHALL BE INSTALLED ACCORDING TO THE TOWN OF ERIE STANDARD DETAIL SS20 AT A 300-FOOT MAXIMUM SPACING (MIDBLOCK LOCATIONS ARE PREFERRED).

REFERENCE DRAWINGS

x-994-pp-watr
x-994-pp-plat
x-994-pp-road
x-994-pp-san
x-994-pp-strm
X-994-BRDR
X-994-PH1-KeyMap
cp-site-pa-8
20base
X-994-PDP-KeyMap


| No. | DATE | DESCRIPTION | BY |
|---|---|---|---|

REVISIONS

COMPUTER FILE MANAGEMENT

FILE NAME: R:\18.994.001 (Dearmin Swink)\Dwg\Construction Plans\Westerly Phase 1\PH1 SANITARY\SS09.dwg
CTB FILE: ---
PLOT DATE: 12/3/2020 11:56 AM
THIS DRAWING IS CURRENT AS OF PLOT DATE AND MAY BE SUBJECT TO CHANGE.

SHEET KEY

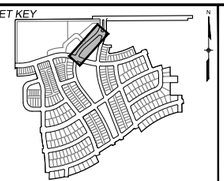

MUNICIPALITY: TOWN OF ERIE 1874

PREPARED FOR: WESTERLY ERIE . COLO

PREPARED BY: Matrix Excellence by Design

SEAL


FOR AND ON BEHALF OF MATRIX DESIGN GROUP, INC.
PROJECT No. 18.994.001


# WESTERLY FILING 1

TOWN OF ERIE
CONSTRUCTION DOCUMENTS

## WESTERLY BLVD
## SANITARY SEWER PLAN & PROFILE

| | | SCALE | | DATE ISSUED: | DECEMBER 2020 | DRAWING No. |
|---|---|---|---|---|---|---|
| DESIGNED BY: | RPS | HORIZ. | 1" = 30' | SHEET | 137 OF 239 | SS09 |
| DRAWN BY: | RPS | VERT. | 1" = 5' | | | |
| CHECKED BY: | PDC | | | | | |

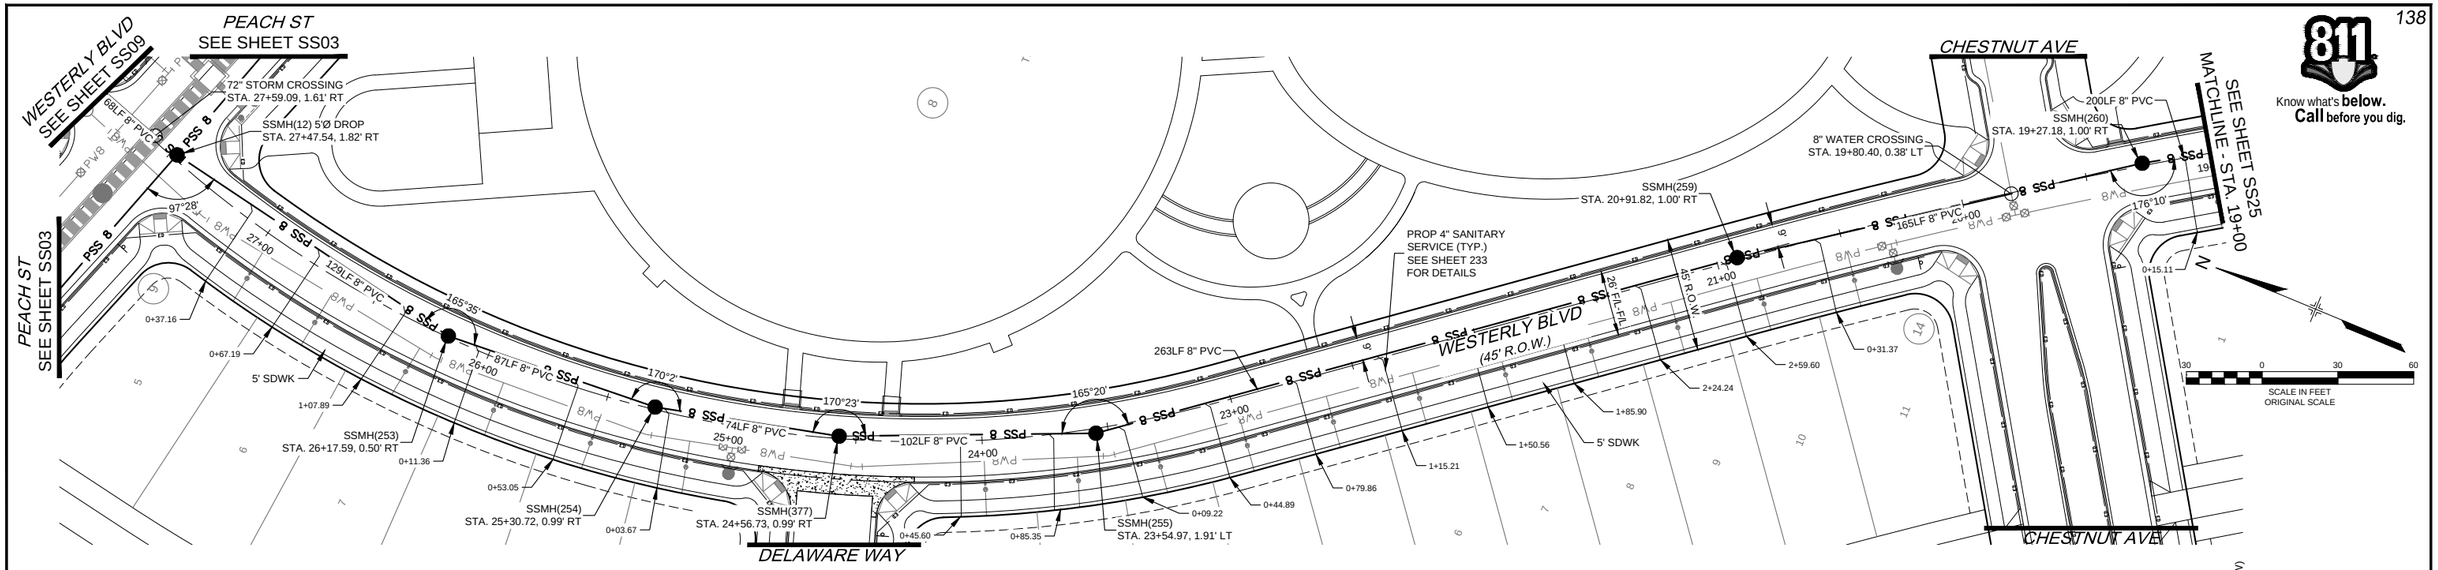

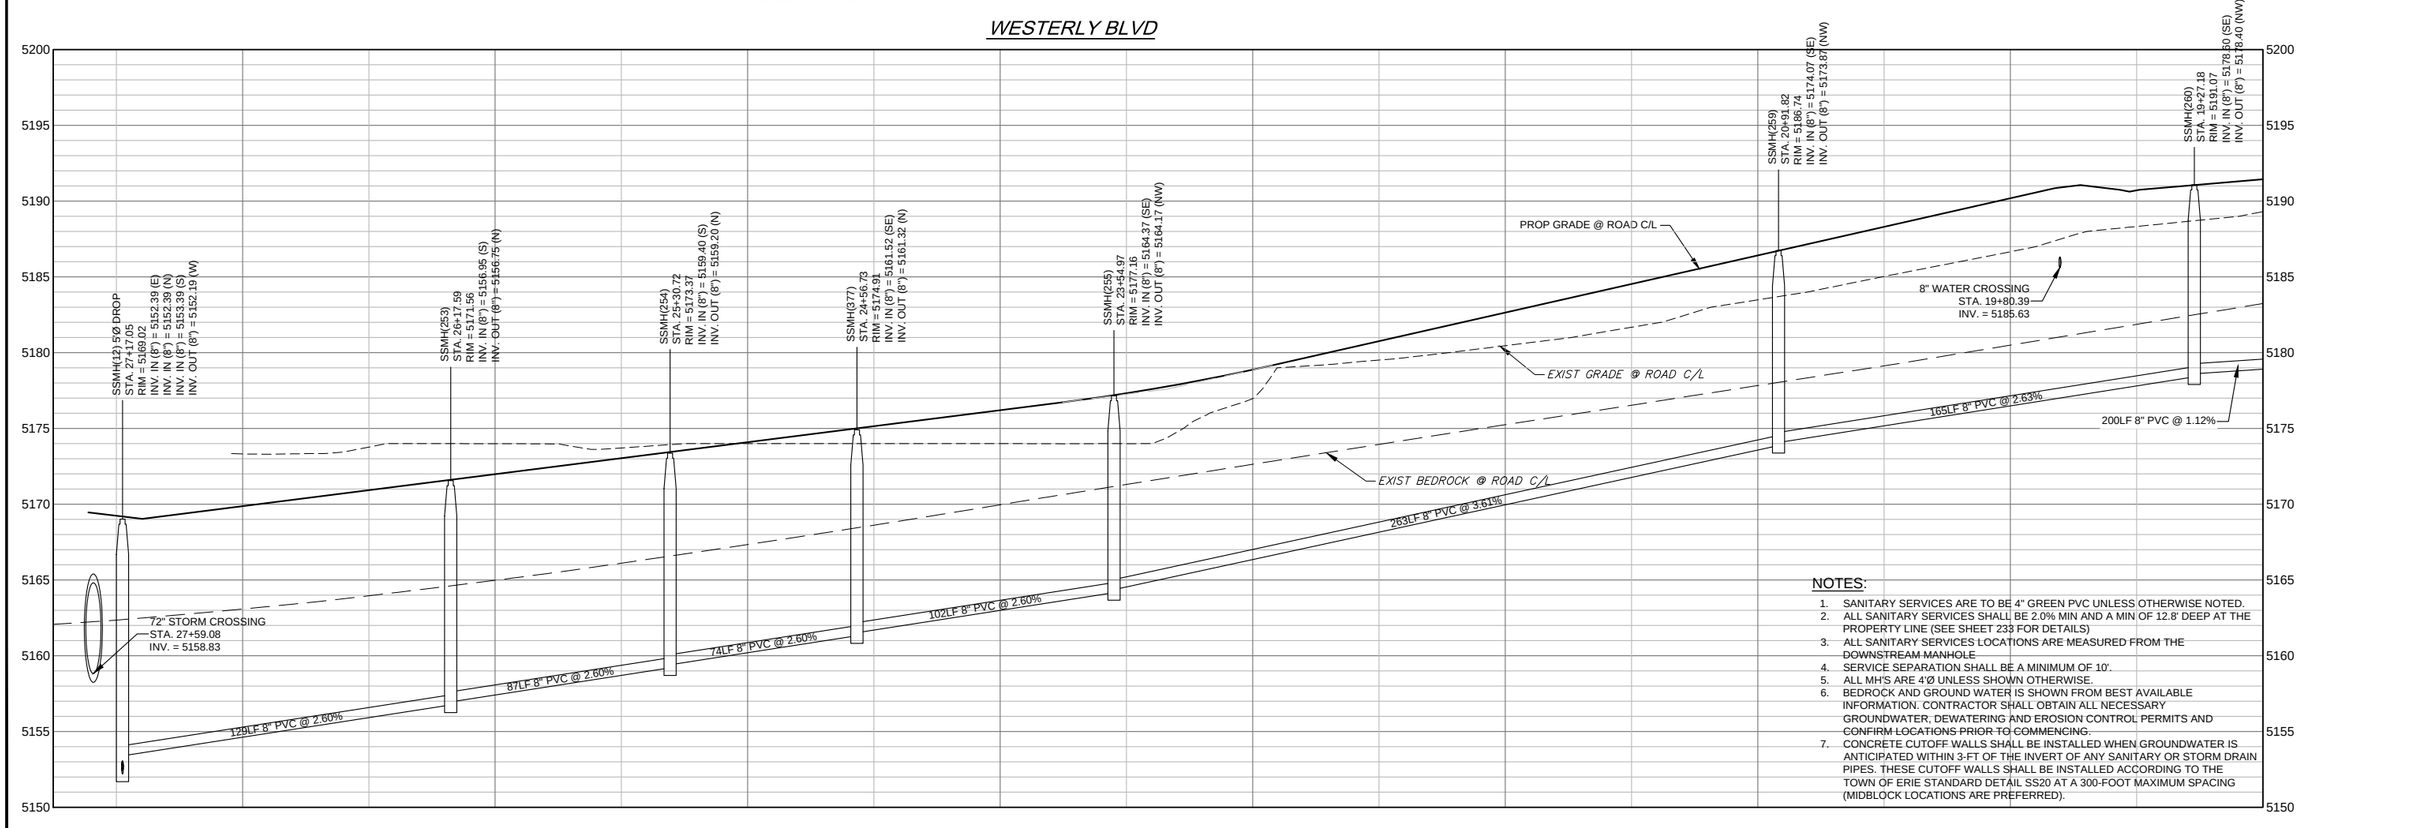
NOTES:

1. SANITARY SERVICES ARE TO BE 4" GREEN PVC UNLESS OTHERWISE NOTED.
2. ALL SANITARY SERVICES SHALL BE 2.0% MIN AND A MIN OF 12.8' DEEP AT THE PROPERTY LINE (SEE SHEET 233 FOR DETAILS)
3. ALL SANITARY SERVICES LOCATIONS ARE MEASURED FROM THE DOWNSTREAM MANHOLE
4. SERVICE SEPARATION SHALL BE A MINIMUM OF 10'.
5. ALL MH'S ARE 4'Ø UNLESS SHOWN OTHERWISE.
6. BEDROCK AND GROUND WATER IS SHOWN FROM BEST AVAILABLE INFORMATION. CONTRACTOR SHALL OBTAIN ALL NECESSARY GROUNDWATER, DEWATERING AND EROSION CONTROL PERMITS AND CONFIRM LOCATIONS PRIOR TO COMMENCING.
7. CONCRETE CUTOFF WALLS SHALL BE INSTALLED WHEN GROUNDWATER IS ANTICIPATED WITHIN 3-FT OF THE INVERT OF ANY SANITARY OR STORM DRAIN PIPES. THESE CUTOFF WALLS SHALL BE INSTALLED ACCORDING TO THE TOWN OF ERIE STANDARD DETAIL SS20 AT A 300-FOOT MAXIMUM SPACING (MIDBLOCK LOCATIONS ARE PREFERRED).

REFERENCE DRAWINGS

x-994-pp-watr
x-994-pp-plat
x-994-pp-road
x-994-pp-san
x-994-pp-strm
X-994-BRDR
X-994-PH1-KeyMap
cp-site-pa-8
20base
X-994-PDP-KeyMap


| No. | DATE | DESCRIPTION | BY |
|---|---|---|---|

REVISIONS

COMPUTER FILE MANAGEMENT

FILE NAME: R:\18.994.001 (Dearmin Swink)\Dwg\Construction Plans\Westerly Phase 1\PH1 SANITARY\SS10.dwg
CTB FILE: ----
PLOT DATE: 12/3/2020 11:58 AM
THIS DRAWING IS CURRENT AS OF PLOT DATE AND MAY BE SUBJECT TO CHANGE.

SHEET KEY

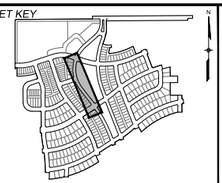

MUNICIPALITY: TOWN OF ERIE 1874

PREPARED FOR: WESTERLY ERIE · COLO

PREPARED BY: Matrix Excellence by Design

SEAL

FOR AND ON BEHALF OF MATRIX DESIGN GROUP, INC.
PROJECT No. 18.994.001


# WESTERLY FILING 1


TOWN OF ERIE
CONSTRUCTION DOCUMENTS

## WESTERLY BLVD
## SANITARY SEWER PLAN & PROFILE

| | | | | | |
|---|---|---|---|---|---|
| DESIGNED BY: | RPS | SCALE | | DATE ISSUED: DECEMBER 2020 | DRAWING No. |
| DRAWN BY: | RPS | HORIZ. | 1" = 30' | | |
| CHECKED BY: | PDC | VERT. | 1" = 5' | SHEET 138 OF 239 | SS10 |


811 Know what's **below.** **Call** before you dig.

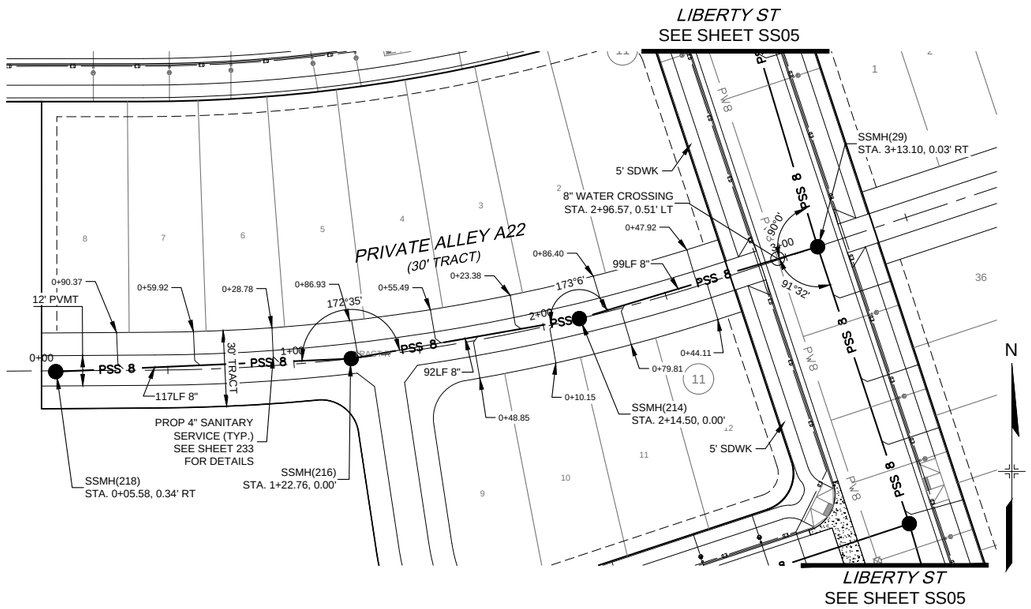

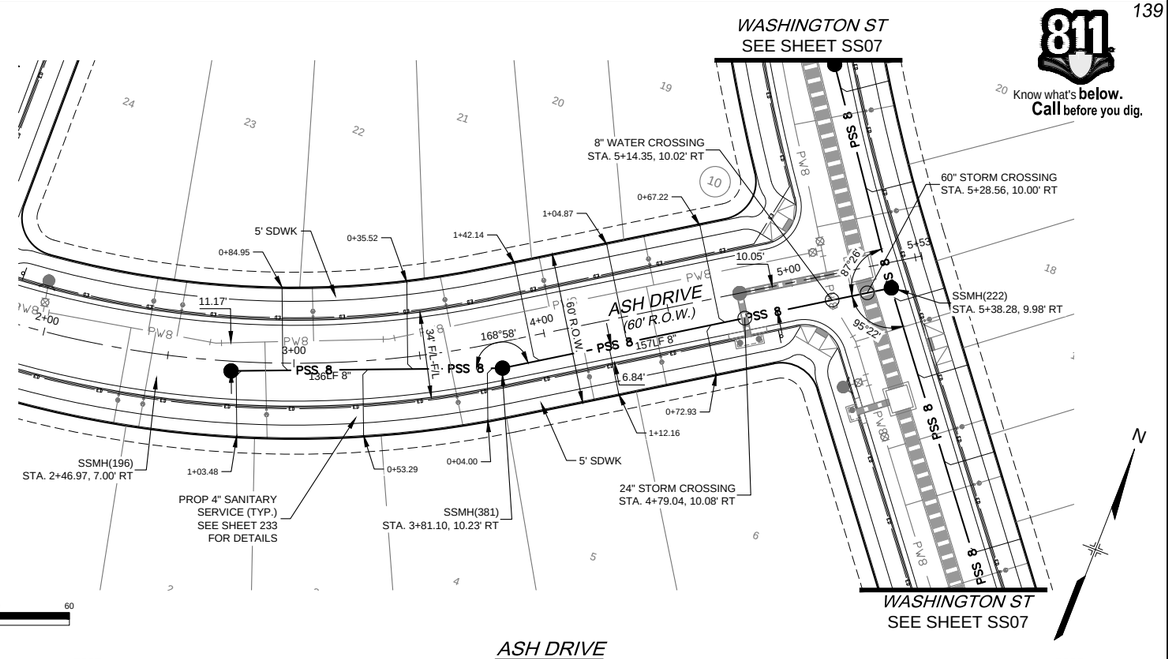




30 0 30 60
SCALE IN FEET
ORIGINAL SCALE
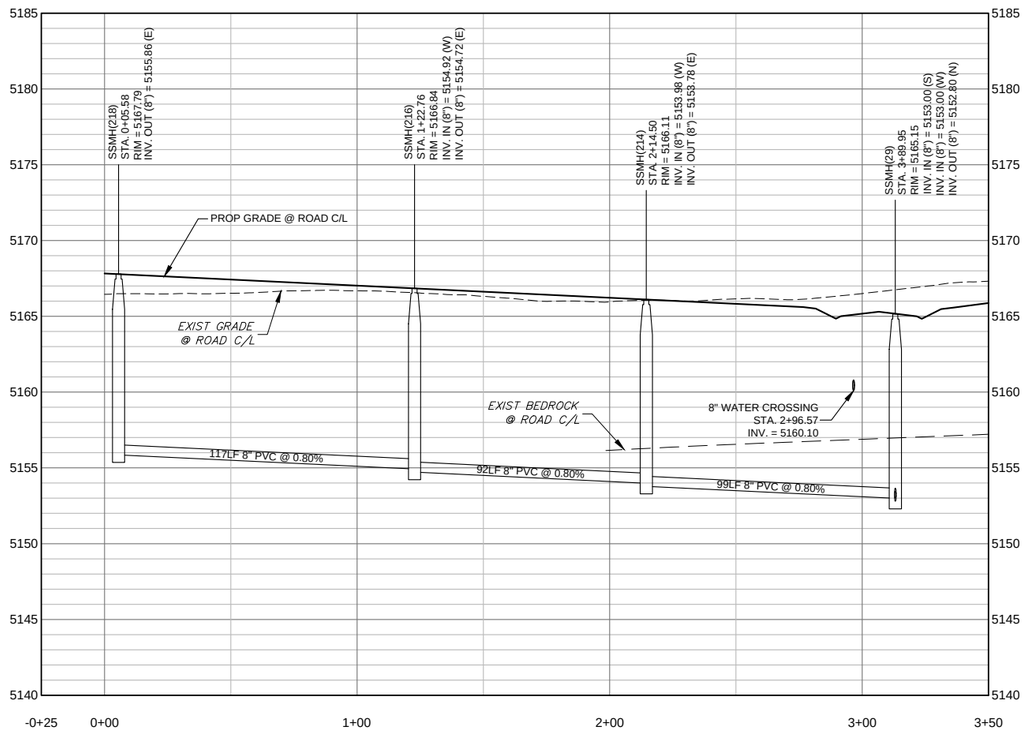
## PRIVATE ALLEY A22

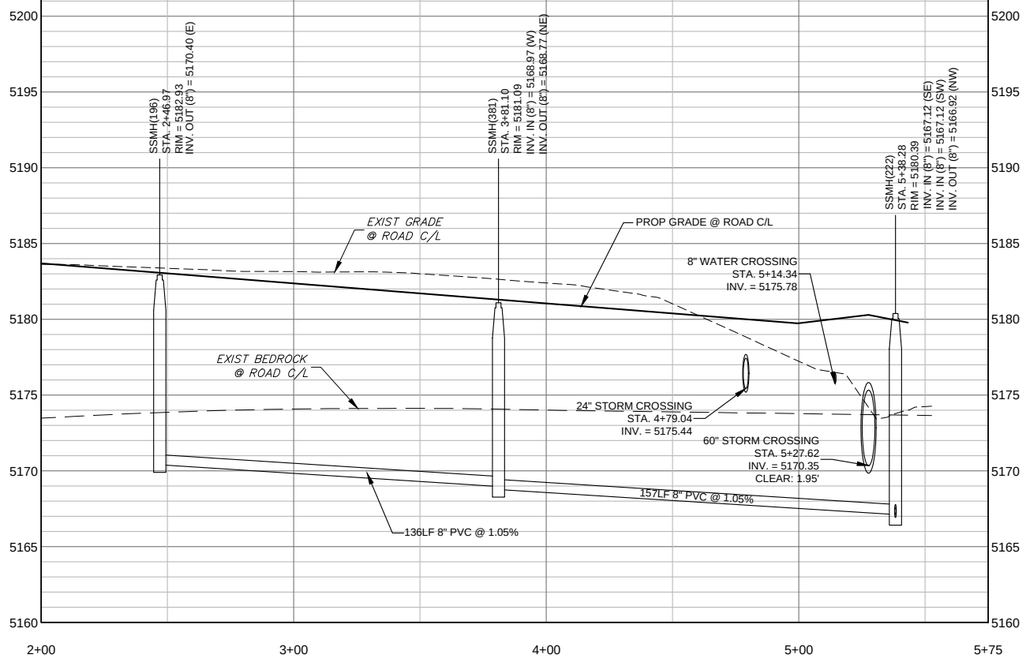


## ASH DRIVE




NOTES:

1. SANITARY SERVICES ARE TO BE 4" GREEN PVC UNLESS OTHERWISE NOTED.
2. ALL SANITARY SERVICES SHALL BE 2.0% MIN AND A MIN OF 12.8' DEEP AT THE PROPERTY LINE (SEE SHEET 233 FOR DETAILS)
3. ALL SANITARY SERVICES LOCATIONS ARE MEASURED FROM THE DOWNSTREAM MANHOLE
4. SERVICE SEPARATION SHALL BE A MINIMUM OF 10'.
5. ALL MH'S ARE 4'Ø UNLESS SHOWN OTHERWISE.
6. BEDROCK AND GROUND WATER IS SHOWN FROM BEST AVAILABLE INFORMATION. CONTRACTOR SHALL OBTAIN ALL NECESSARY GROUNDWATER, DEWATERING AND EROSION CONTROL PERMITS AND CONFIRM LOCATIONS PRIOR TO COMMENCING.
7. CONCRETE CUTOFF WALLS SHALL BE INSTALLED WHEN GROUNDWATER IS ANTICIPATED WITHIN 3-FT OF THE INVERT OF ANY SANITARY OR STORM DRAIN PIPES. THESE CUTOFF WALLS SHALL BE INSTALLED ACCORDING TO THE TOWN OF ERIE STANDARD DETAIL SS20 AT A 300-FOOT MAXIMUM SPACING (MIDBLOCK LOCATIONS ARE PREFERRED).

REFERENCE DRAWINGS

x-994-pp-watr
x-994-pp-plat
x-994-pp-road
x-994-pp-san
x-994-pp-strm
X-994-BRDR
X-994-PH1-KeyMap
cp-site-pa-8
20base
X-994-PDP-KeyMap


| No. | DATE | DESCRIPTION | BY |
|---|---|---|---|

REVISIONS

COMPUTER FILE MANAGEMENT

FILE NAME: R:\18.994.001 (Dearmin Swink)\Dwg\Construction Plans\Westerly Phase 1\PH1 SANITARY\SS11.dwg
CTB FILE: ----
PLOT DATE: 12/3/2020 12:00 PM
THIS DRAWING IS CURRENT AS OF PLOT DATE AND MAY BE SUBJECT TO CHANGE.

SHEET KEY

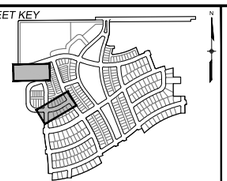

MUNICIPALITY: TOWN OF ERIE 1874

PREPARED FOR: WESTERLY ERIE · COLO

PREPARED BY: Matrix Excellence by Design

SEAL

FOR AND ON BEHALF OF MATRIX DESIGN GROUP, INC.
PROJECT No. 18.994.001

# WESTERLY FILING 1


TOWN OF ERIE
CONSTRUCTION DOCUMENTS

## PRIVATE ALLEY A22 / ASH DRIVE
## SANITARY SEWER PLAN & PROFILE

| | | | | | |
|---|---|---|---|---|---|
| DESIGNED BY: | RPS | SCALE | | DATE ISSUED: | DECEMBER 2020 |
| DRAWN BY: | RPS | HORIZ. | 1" = 30' | | |
| CHECKED BY: | PDC | VERT. | 1" = 5' | SHEET | 139 OF 239 |

DRAWING No. SS11

811 Know what's **below.** **Call** before you dig.

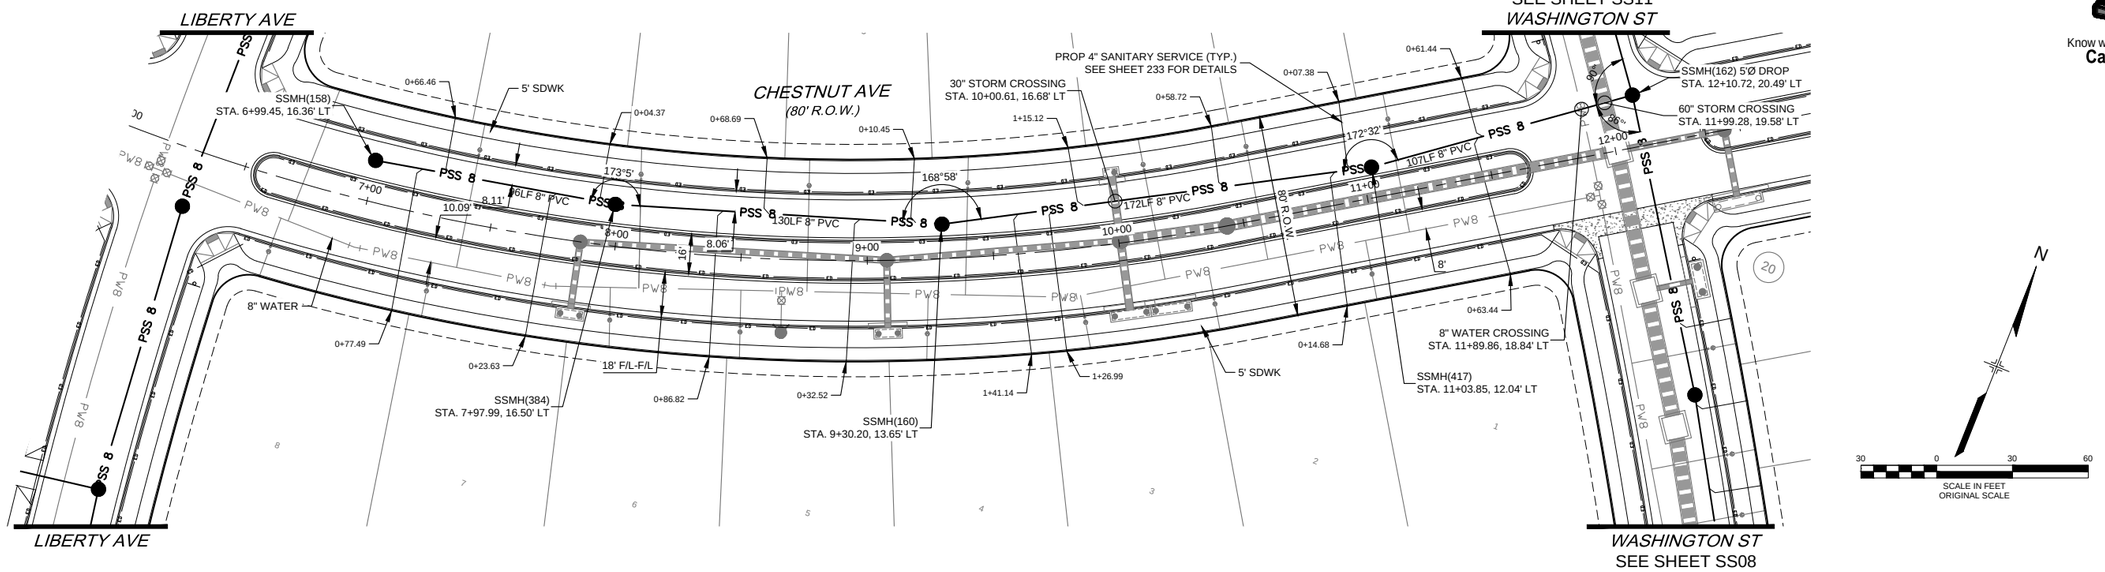





## CHESTNUT AVE




NOTES:

1. SANITARY SERVICES ARE TO BE 4" GREEN PVC UNLESS OTHERWISE NOTED.
2. ALL SANITARY SERVICES SHALL BE 2.0% MIN AND A MIN OF 12.8' DEEP AT THE PROPERTY LINE (SEE SHEET 233 FOR DETAILS)
3. ALL SANITARY SERVICES LOCATIONS ARE MEASURED FROM THE DOWNSTREAM MANHOLE
4. SERVICE SEPARATION SHALL BE A MINIMUM OF 10'.
5. ALL MH'S ARE 4'Ø UNLESS SHOWN OTHERWISE.
6. BEDROCK AND GROUND WATER IS SHOWN FROM BEST AVAILABLE INFORMATION. CONTRACTOR SHALL OBTAIN ALL NECESSARY GROUNDWATER, DEWATERING AND EROSION CONTROL PERMITS AND CONFIRM LOCATIONS PRIOR TO COMMENCING.
7. CONCRETE CUTOFF WALLS SHALL BE INSTALLED WHEN GROUNDWATER IS ANTICIPATED WITHIN 3-FT OF THE INVERT OF ANY SANITARY OR STORM DRAIN PIPES. THESE CUTOFF WALLS SHALL BE INSTALLED ACCORDING TO THE TOWN OF ERIE STANDARD DETAIL SS20 AT A 300-FOOT MAXIMUM SPACING (MIDBLOCK LOCATIONS ARE PREFERRED).

REFERENCE DRAWINGS

x-994-pp-watr
x-994-pp-plat
x-994-pp-road
x-994-pp-san
x-994-pp-strm
X-994-BRDR
X-994-PH1-KeyMap
cp-site-pa-8
20base
X-994-PDP-KeyMap


| No. | DATE | DESCRIPTION | BY |
|---|---|---|---|

REVISIONS

COMPUTER FILE MANAGEMENT

FILE NAME: R:\18.994.001 (Dearmin Swink)\Dwg\Construction Plans\Westerly Phase 1\PH1 SANITARY\SS12.dwg
CTB FILE: ----
PLOT DATE: 12/3/2020 12:01 PM
THIS DRAWING IS CURRENT AS OF PLOT DATE AND MAY BE SUBJECT TO CHANGE.

SHEET KEY

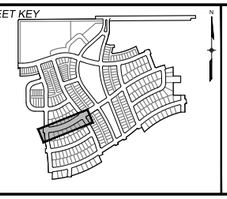

MUNICIPALITY: TOWN OF ERIE 1874

PREPARED FOR: WESTERLY ERIE · COLO

PREPARED BY: Matrix Excellence by Design

SEAL

FOR AND ON BEHALF OF MATRIX DESIGN GROUP, INC.
PROJECT No. 18.994.001


# WESTERLY FILING 1

TOWN OF ERIE
CONSTRUCTION DOCUMENTS


## CHESTNUT AVE
## SANITARY SEWER PLAN & PROFILE

| | | | | | |
|---|---|---|---|---|---|
| DESIGNED BY: | RPS | SCALE | | DATE ISSUED: DECEMBER 2020 | DRAWING No. |
| DRAWN BY: | RPS | HORIZ. | 1" = 30' | | |
| CHECKED BY: | PDC | VERT. | 1" = 5' | SHEET 140 OF 239 | SS12 |

811 Know what's below. Call before you dig.

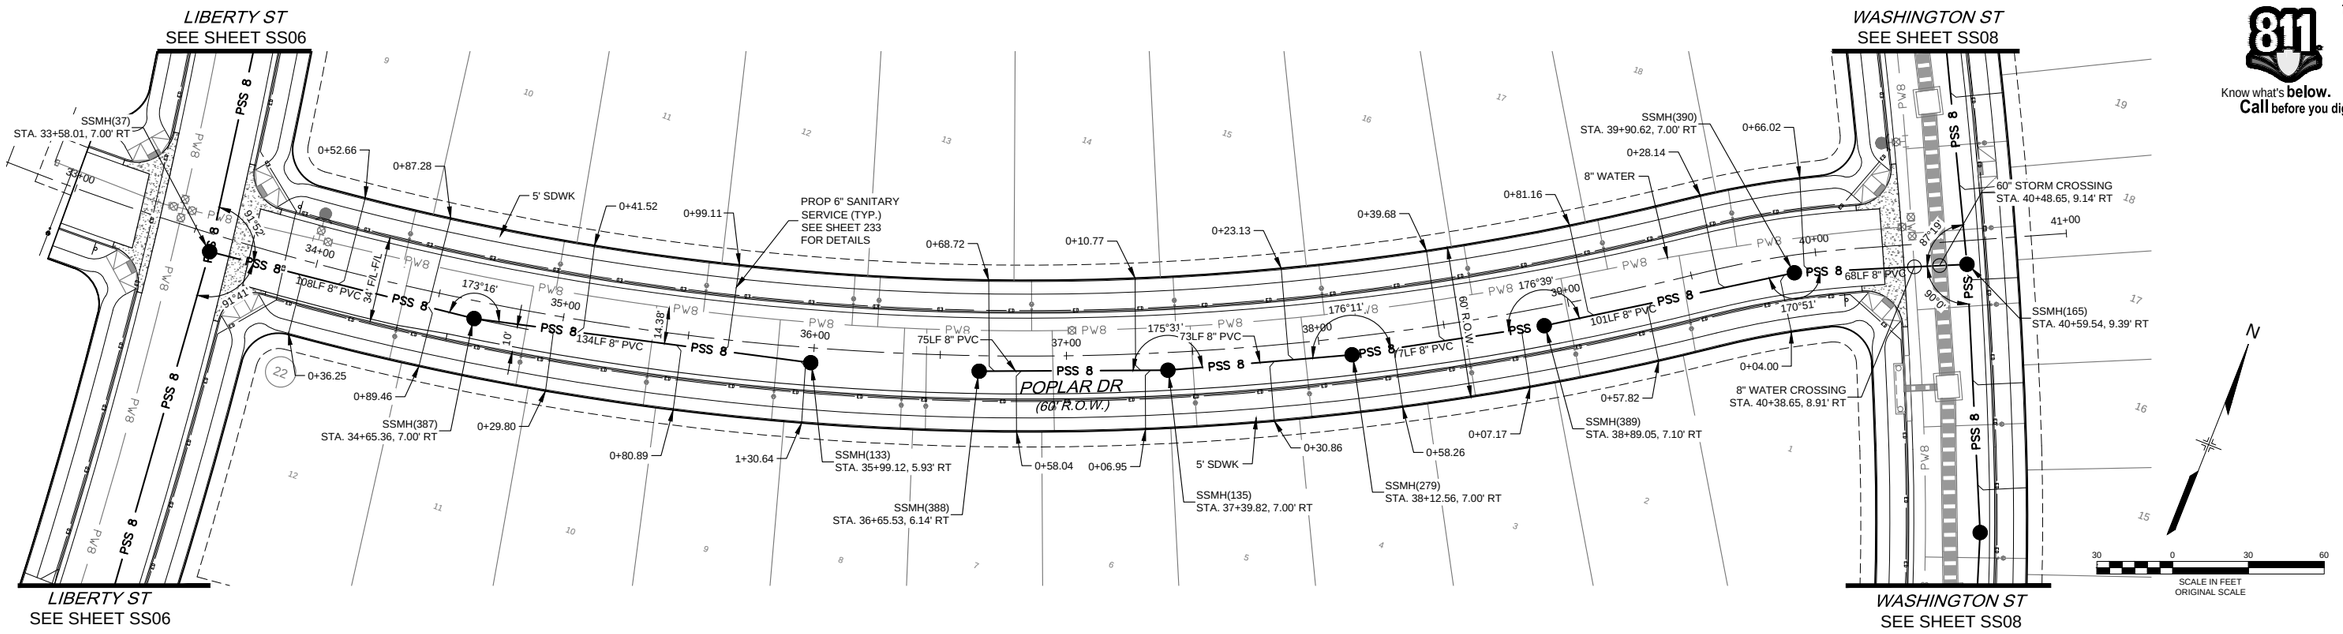


## POPLAR DR

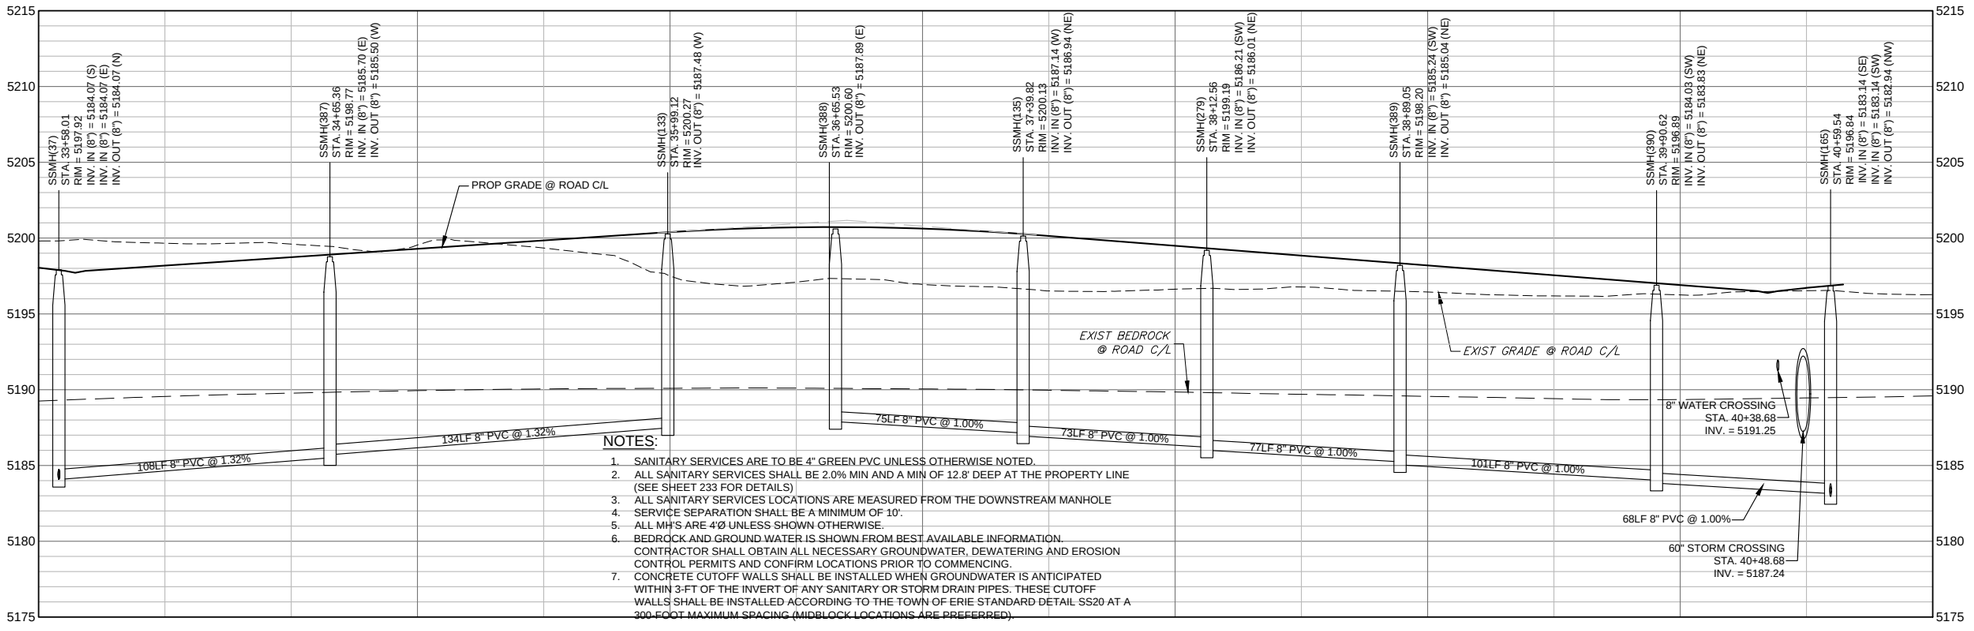


NOTES:

1. SANITARY SERVICES ARE TO BE 4" GREEN PVC UNLESS OTHERWISE NOTED.
2. ALL SANITARY SERVICES SHALL BE 2.0% MIN AND A MIN OF 12.8' DEEP AT THE PROPERTY LINE (SEE SHEET 233 FOR DETAILS)
3. ALL SANITARY SERVICES LOCATIONS ARE MEASURED FROM THE DOWNSTREAM MANHOLE
4. SERVICE SEPARATION SHALL BE A MINIMUM OF 10'.
5. ALL MH'S ARE 4'Ø UNLESS SHOWN OTHERWISE.
6. BEDROCK AND GROUND WATER IS SHOWN FROM BEST AVAILABLE INFORMATION. CONTRACTOR SHALL OBTAIN ALL NECESSARY GROUNDWATER, DEWATERING AND EROSION CONTROL PERMITS AND CONFIRM LOCATIONS PRIOR TO COMMENCING.
7. CONCRETE CUTOFF WALLS SHALL BE INSTALLED WHEN GROUNDWATER IS ANTICIPATED WITHIN 3-FT OF THE INVERT OF ANY SANITARY OR STORM DRAIN PIPES. THESE CUTOFF WALLS SHALL BE INSTALLED ACCORDING TO THE TOWN OF ERIE STANDARD DETAIL SS20 AT A 300-FOOT MAXIMUM SPACING (MIDBLOCK LOCATIONS ARE PREFERRED).

REFERENCE DRAWINGS

x-994-pp-watr
x-994-pp-plat
x-994-pp-road
x-994-pp-san
x-994-pp-strm
X-994-BRDR
X-994-PH1-KeyMap
cp-site-pa-8
20base
X-994-PDP-KeyMap

| No. | DATE | DESCRIPTION | BY |
|---|---|---|---|


REVISIONS

COMPUTER FILE MANAGEMENT

FILE NAME: R:\18.994.001 (Dearmin Swink)\Dwg\Construction Plans\Westerly Phase 1\PH1 SANITARY\SS13.dwg
CTB FILE: ---
PLOT DATE: 12/3/2020 12:02 PM

THIS DRAWING IS CURRENT AS OF PLOT DATE AND MAY BE SUBJECT TO CHANGE.

SHEET KEY

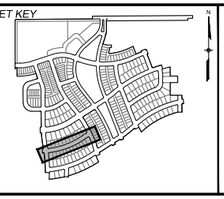

MUNICIPALITY: TOWN OF ERIE 1874

PREPARED FOR: WESTERLY ERIE . COLO

PREPARED BY: Matrix Excellence by Design

SEAL

FOR AND ON BEHALF OF MATRIX DESIGN GROUP, INC.
PROJECT No. 18.994.001

# WESTERLY FILING 1


TOWN OF ERIE
CONSTRUCTION DOCUMENTS

## POPLAR PL
## SANITARY SEWER PLAN & PROFILE

| | | | | | |
|---|---|---|---|---|---|
| DESIGNED BY: | RPS | SCALE | | DATE ISSUED: DECEMBER 2020 | DRAWING No. |
| DRAWN BY: | RPS | HORIZ. | 1" = 30' | | |
| CHECKED BY: | PDC | VERT. | 1" = 5' | SHEET 141 OF 239 | SS13 |

811 Know what's **below.** **Call** before you dig.

*LIBERTY ST*
SEE SHEET SS06

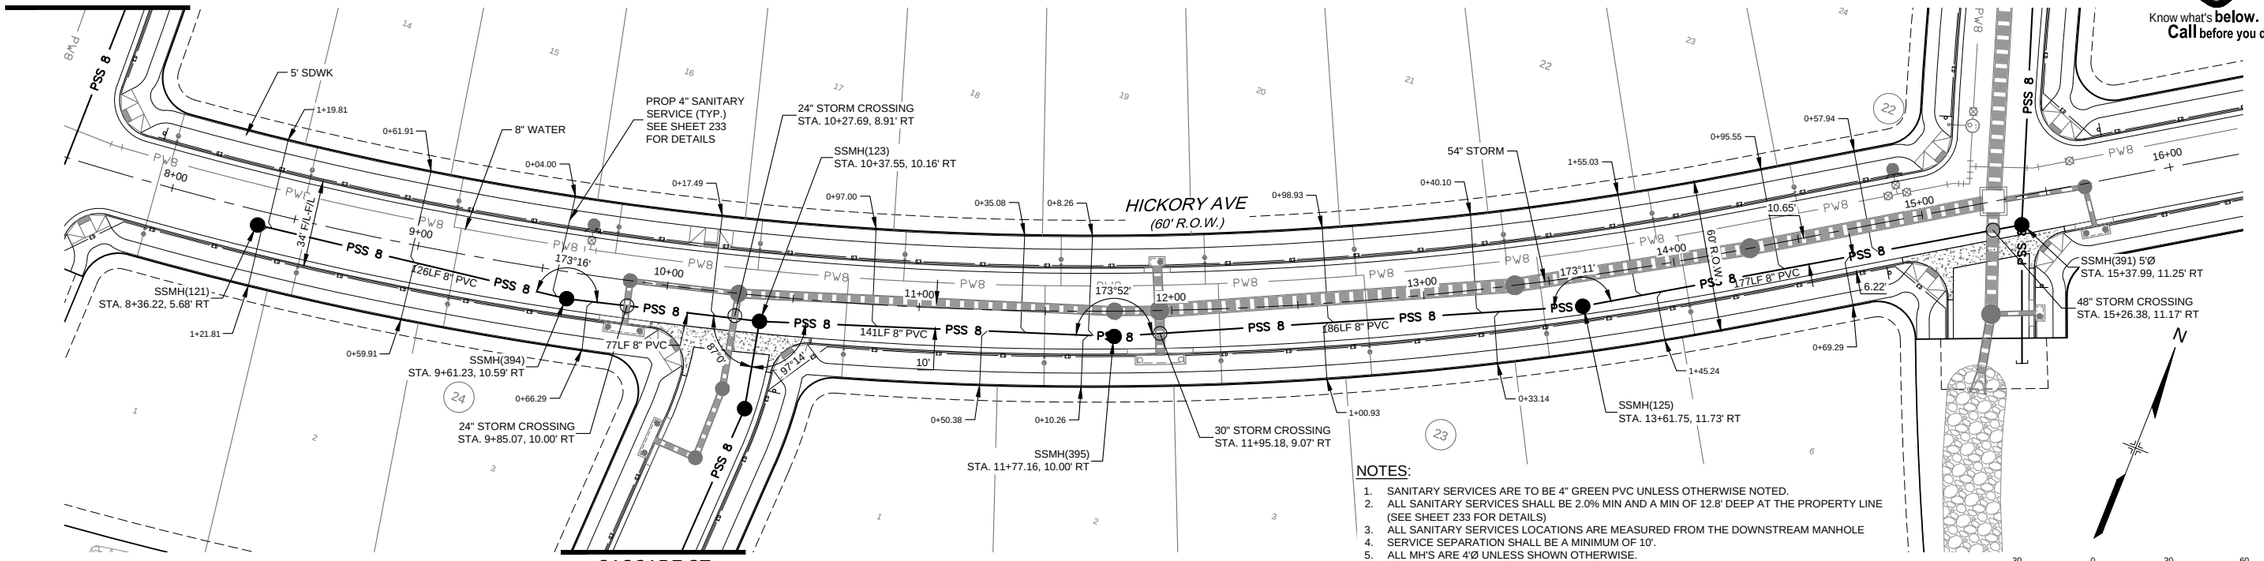



*CASCADE ST*
SEE SHEET SS15

NOTES:

1. SANITARY SERVICES ARE TO BE 4" GREEN PVC UNLESS OTHERWISE NOTED.
2. ALL SANITARY SERVICES SHALL BE 2.0% MIN AND A MIN OF 12.8' DEEP AT THE PROPERTY LINE (SEE SHEET 233 FOR DETAILS)
3. ALL SANITARY SERVICES LOCATIONS ARE MEASURED FROM THE DOWNSTREAM MANHOLE
4. SERVICE SEPARATION SHALL BE A MINIMUM OF 10'.
5. ALL MH'S ARE 4'Ø UNLESS SHOWN OTHERWISE.
6. BEDROCK AND GROUND WATER IS SHOWN FROM BEST AVAILABLE INFORMATION. CONTRACTOR SHALL OBTAIN ALL NECESSARY GROUNDWATER, DEWATERING AND EROSION CONTROL PERMITS AND CONFIRM LOCATIONS PRIOR TO COMMENCING.
7. CONCRETE CUTOFF WALLS SHALL BE INSTALLED WHEN GROUNDWATER IS ANTICIPATED WITHIN 3-FT OF THE INVERT OF ANY SANITARY OR STORM DRAIN PIPES. THESE CUTOFF WALLS SHALL BE INSTALLED ACCORDING TO THE TOWN OF ERIE STANDARD DETAIL SS20 AT A 300-FOOT MAXIMUM SPACING (MIDBLOCK LOCATIONS ARE PREFERRED).

SCALE IN FEET
ORIGINAL SCALE

## *HICKORY AVE*

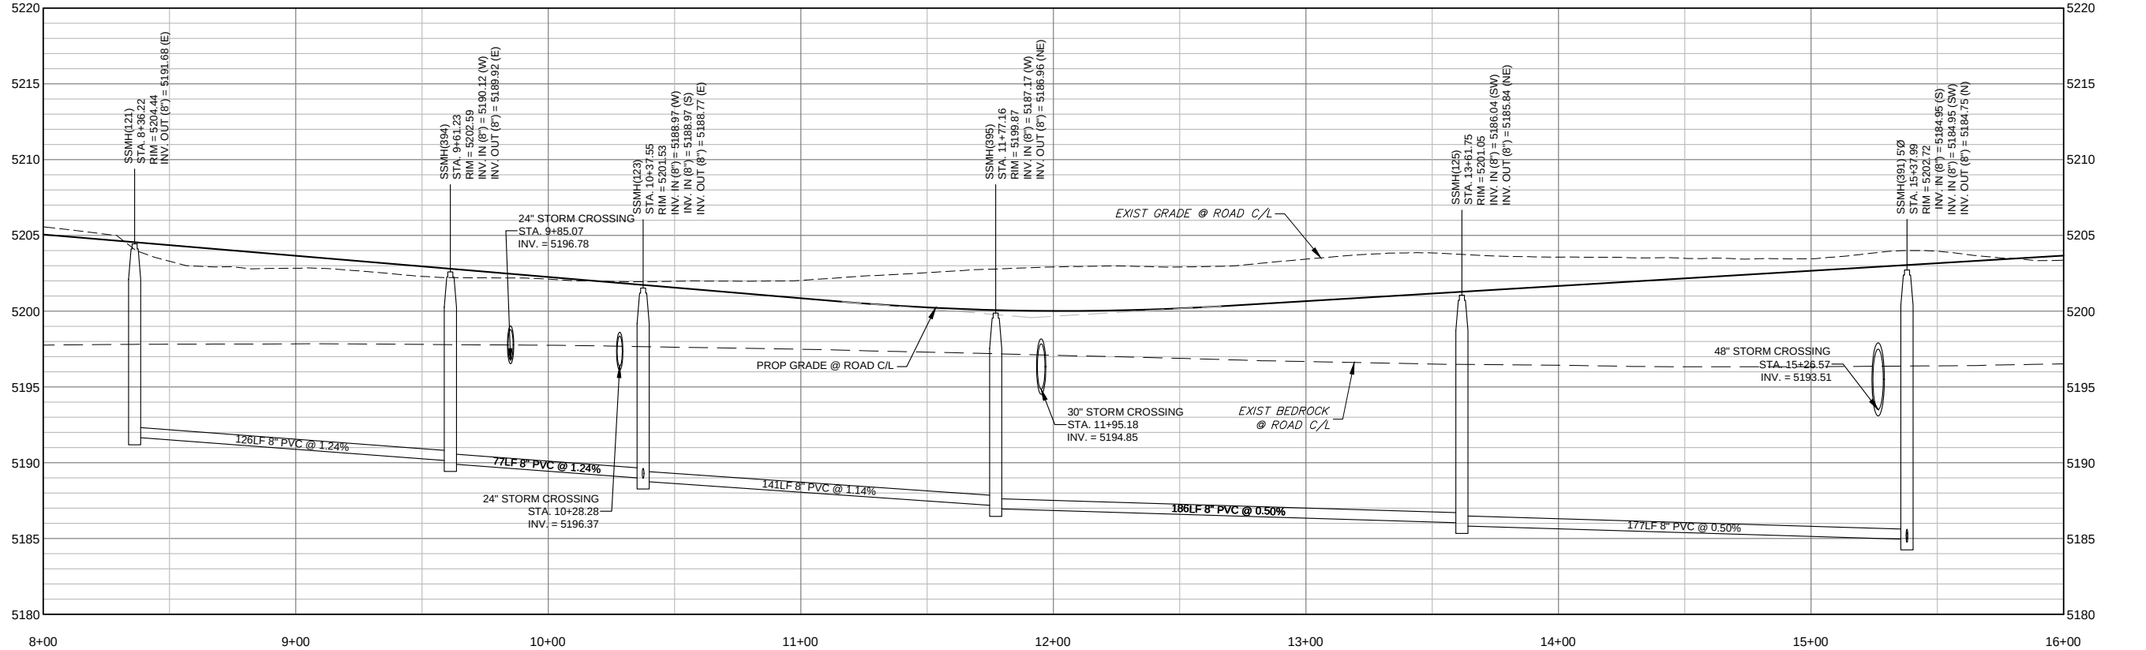


*REFERENCE DRAWINGS*

x-994-pp-watr
x-994-pp-plat
x-994-pp-road
x-994-pp-san
x-994-pp-strm
X-994-BRDR
X-994-PH1-KeyMap
cp-site-pa-8
20base
X-994-PDP-KeyMap


| No. | DATE | DESCRIPTION | BY |
|---|---|---|---|

REVISIONS

*COMPUTER FILE MANAGEMENT*

FILE NAME: R:\18.994.001 (Dearmin Swink)\Dwg\Construction Plans\Westerly Phase 1\PH1 SANITARY\SS14.dwg
CTB FILE: ---
PLOT DATE: 12/3/2020 12:04 PM
*THIS DRAWING IS CURRENT AS OF PLOT DATE AND MAY BE SUBJECT TO CHANGE.*

*SHEET KEY*

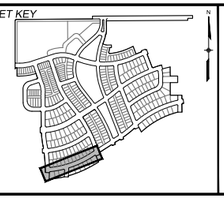

MUNICIPALITY: TOWN OF ERIE 1874

PREPARED FOR: WESTERLY ERIE . COLO

PREPARED BY: Matrix Excellence by Design

*SEAL*

*FOR AND ON BEHALF OF MATRIX DESIGN GROUP, INC.*
*PROJECT No. 18.994.001*


# *WESTERLY FILING 1*


*TOWN OF ERIE*
*CONSTRUCTION DOCUMENTS*

## *HICKORY AVE*
## *SANITARY SEWER PLAN & PROFILE*

| | | | | | |
|---|---|---|---|---|---|
| DESIGNED BY: | RPS | SCALE | | DATE ISSUED: DECEMBER 2020 | DRAWING No. |
| DRAWN BY: | RPS | HORIZ. | 1" = 30' | SHEET 142 OF 239 | SS14 |
| CHECKED BY: | PDC | VERT. | 1" = 5' | | |

Know what's **below.** **Call** before you dig.

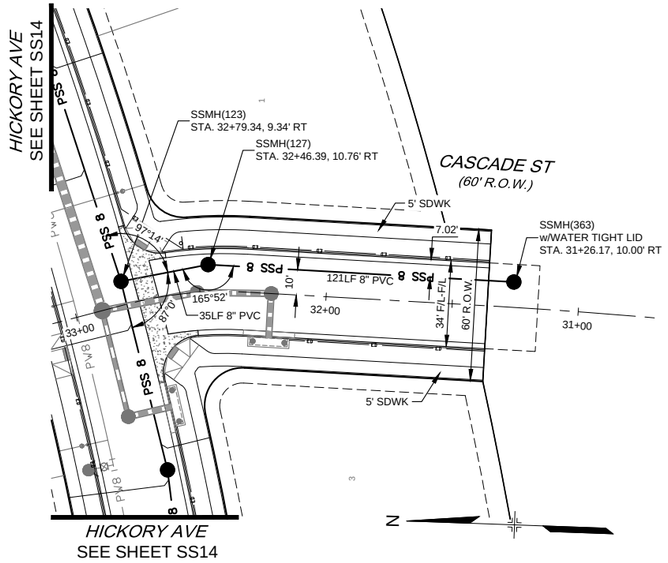


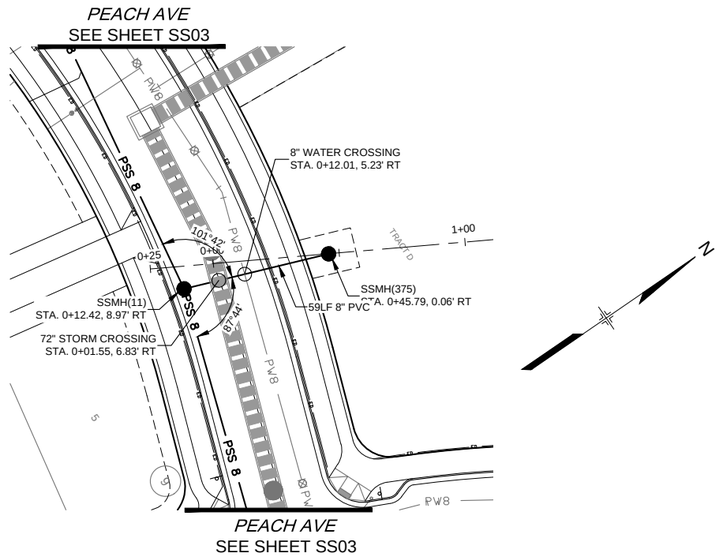




## CASCADE ST

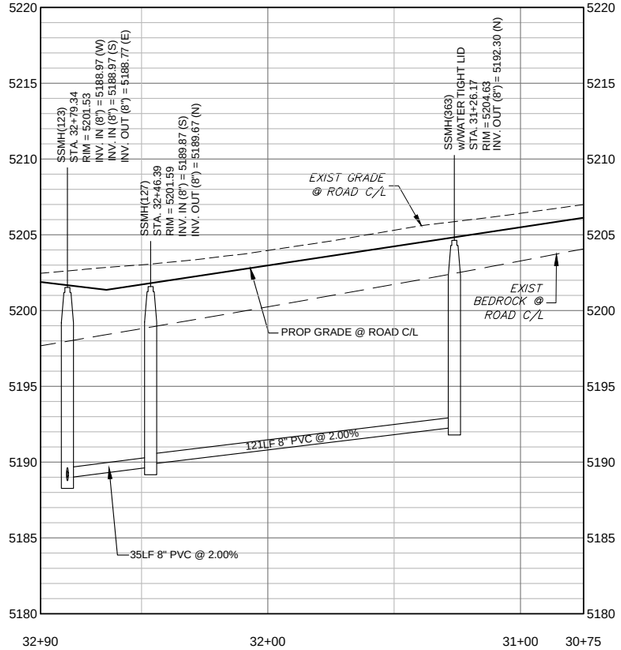


## PRIVATE ALLEY A29

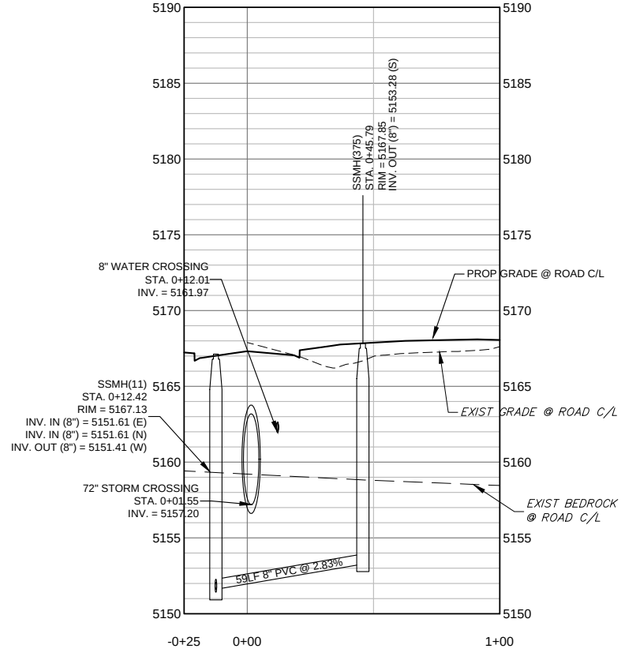


NOTES:

1. SANITARY SERVICES ARE TO BE 4" GREEN PVC UNLESS OTHERWISE NOTED.
2. ALL SANITARY SERVICES SHALL BE 2.0% MIN AND A MIN OF 12.8' DEEP AT THE PROPERTY LINE (SEE SHEET 233 FOR DETAILS)
3. ALL SANITARY SERVICES LOCATIONS ARE MEASURED FROM THE DOWNSTREAM MANHOLE
4. SERVICE SEPARATION SHALL BE A MINIMUM OF 10'.
5. ALL MH'S ARE 4'Ø UNLESS SHOWN OTHERWISE.
6. BEDROCK AND GROUND WATER IS SHOWN FROM BEST AVAILABLE INFORMATION. CONTRACTOR SHALL OBTAIN ALL NECESSARY GROUNDWATER, DEWATERING AND EROSION CONTROL PERMITS AND CONFIRM LOCATIONS PRIOR TO COMMENCING.
7. CONCRETE CUTOFF WALLS SHALL BE INSTALLED WHEN GROUNDWATER IS ANTICIPATED WITHIN 3-FT OF THE INVERT OF ANY SANITARY OR STORM DRAIN PIPES. THESE CUTOFF WALLS SHALL BE INSTALLED ACCORDING TO THE TOWN OF ERIE STANDARD DETAIL SS20 AT A 300-FOOT MAXIMUM SPACING (MIDBLOCK LOCATIONS ARE PREFERRED).

REFERENCE DRAWINGS

x-994-pp-watr
x-994-pp-plat
x-994-pp-road
x-994-pp-san
x-994-pp-strm
X-994-BRDR
X-994-PH1-KeyMap
cp-site-pa-8
20base
X-994-PDP-KeyMap


| No. | DATE | DESCRIPTION | BY |
|---|---|---|---|

REVISIONS

COMPUTER FILE MANAGEMENT

FILE NAME: R:\18.994.001 (Dearmin Swink)\Dwg\Construction Plans\Westerly Phase 1\PH1 SANITARY\SS15.dwg
CTB FILE: ---
PLOT DATE: 12/3/2020 12:05 PM
THIS DRAWING IS CURRENT AS OF PLOT DATE AND MAY BE SUBJECT TO CHANGE.

SHEET KEY

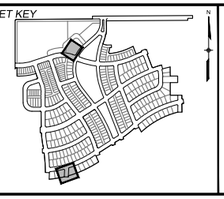

MUNICIPALITY: TOWN OF ERIE 1874

PREPARED FOR: WESTERLY ERIE . COLO

PREPARED BY: Matrix Excellence by Design

SEAL

FOR AND ON BEHALF OF MATRIX DESIGN GROUP, INC.
PROJECT No. 18.994.001


# WESTERLY FILING 1

TOWN OF ERIE
CONSTRUCTION DOCUMENTS


## CASCADE ST / PRIVATE ALLEY A29
## SANITARY SEWER PLAN & PROFILE


| | | | | | |
|---|---|---|---|---|---|
| DESIGNED BY: | RPS | SCALE | | DATE ISSUED: DECEMBER 2020 | DRAWING No. |
| DRAWN BY: | RPS | HORIZ. | 1" = 30' | SHEET 143 OF 239 | SS15 |
| CHECKED BY: | PDC | VERT. | 1" = 5' | | |

811 Know what's below. Call before you dig.

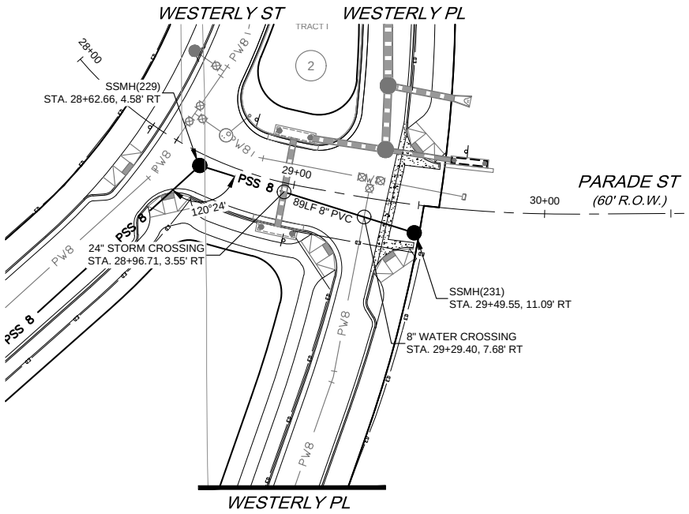



NOTE:
PROJECT SHALL COMPLY WITH THE SUBSURFACE UTILITY ENGINEERING REQUIREMENTS PER CRS 9-1.5 WHEN PROJECT INCLUDES EXCAVATION. BY STAMPING THE PLAN THE ENGINEER OF RECORD IS CERTIFYING THE PLAN MEETS THE STANDARDS ESTABLISHED BY THE AMERICAN SOCIETY OF ENGINEERS (ASCE 38-02) FOR DEFINING THE ACCURACY OF AN UNDERGROUND FACILITY. PROJECT MEETS QUALITY LEVEL D FOR COLLECTION AND DEPICTION OF EXISTING SUBSURFACE UTILITY DATA.

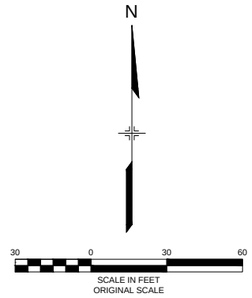

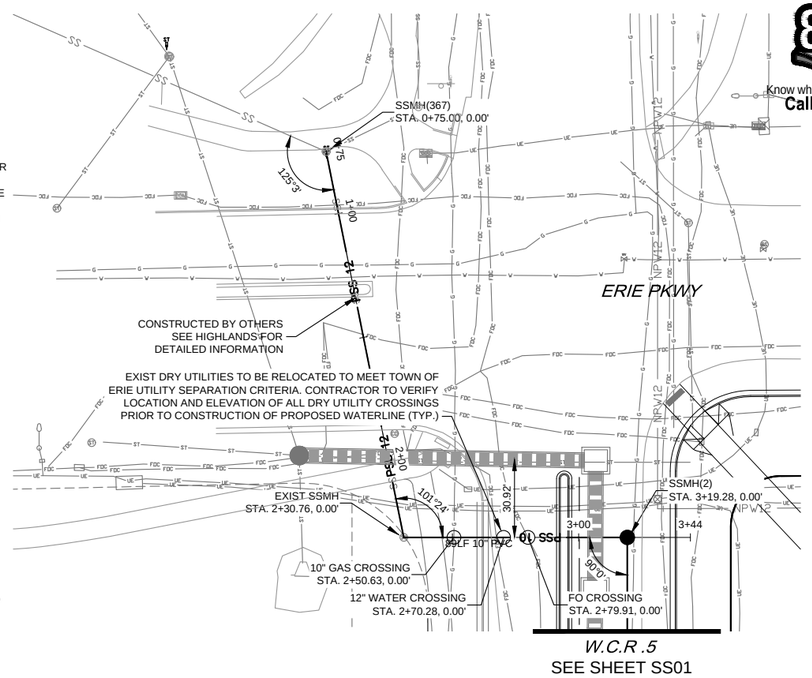

W.C.R .5
SEE SHEET SS01

## PARADE ST

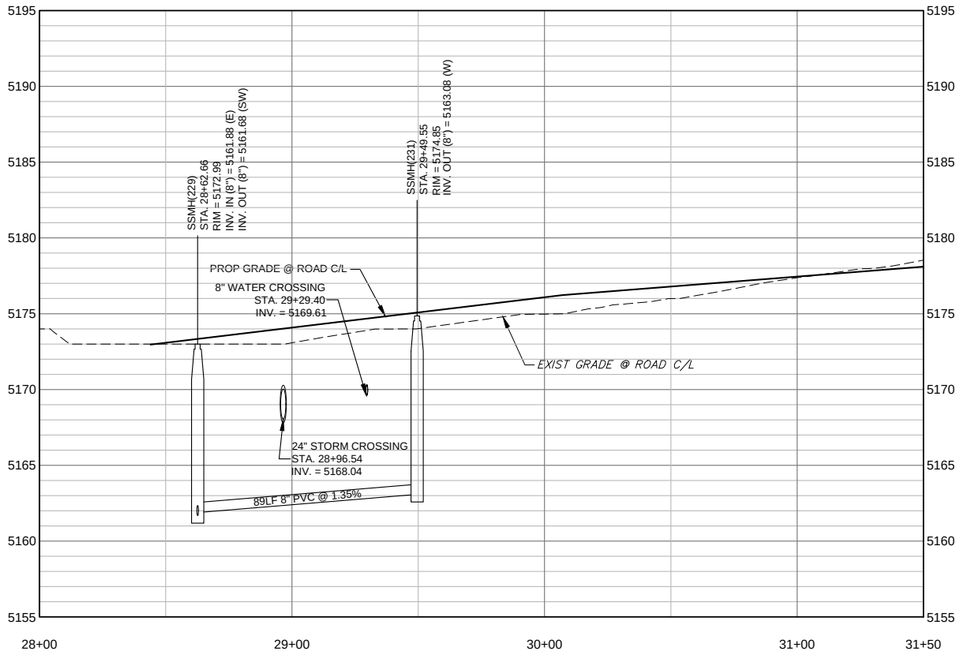


NOTES:
1. SANITARY SERVICES ARE TO BE 4" GREEN PVC UNLESS OTHERWISE NOTED.
2. ALL SANITARY SERVICES SHALL BE 2.0% MIN AND A MIN OF 12.8' DEEP AT THE PROPERTY LINE (SEE SHEET 233 FOR DETAILS)
3. ALL SANITARY SERVICES LOCATIONS ARE MEASURED FROM THE DOWNSTREAM MANHOLE
4. SERVICE SEPARATION SHALL BE A MINIMUM OF 10'.
5. ALL MH'S ARE 4'Ø UNLESS SHOWN OTHERWISE.
6. BEDROCK AND GROUND WATER IS SHOWN FROM BEST AVAILABLE INFORMATION. CONTRACTOR SHALL OBTAIN ALL NECESSARY GROUNDWATER, DEWATERING AND EROSION CONTROL PERMITS AND CONFIRM LOCATIONS PRIOR TO COMMENCING.
7. CONCRETE CUTOFF WALLS SHALL BE INSTALLED WHEN GROUNDWATER IS ANTICIPATED WITHIN 3-FT OF THE INVERT OF ANY SANITARY OR STORM DRAIN PIPES. THESE CUTOFF WALLS SHALL BE INSTALLED ACCORDING TO THE TOWN OF ERIE STANDARD DETAIL SS20 AT A 300-FOOT MAXIMUM SPACING (MIDBLOCK LOCATIONS ARE PREFERRED).

## W.C.R.5

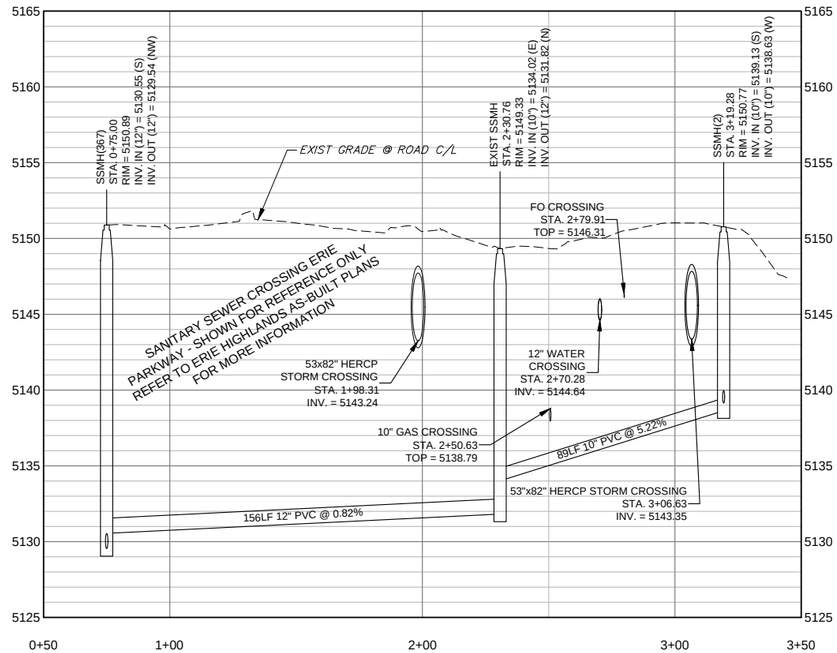



| REFERENCE DRAWINGS |
|---|
| x-994-pp-watr |
| x-994-pp-plat |
| x-994-pp-road |
| x-994-pp-san |
| x-994-pp-strm |
| X-994-BRDR |
| X-994-EX-UTIL-LOCATES |
| cp-site-pa-8 |
| 20base |
| X-994-PH1-KeyMap |
| X-994-EX-SITE |
| CP-UTIL-PA-8 |
| X-994-PDP-KeyMap |

| No. | DATE | DESCRIPTION | BY |
|---|---|---|---|

REVISIONS

COMPUTER FILE MANAGEMENT
FILE NAME: R:\18.994.001 (Dearmin Swink)\Dwg\Construction Plans\Westerly Phase 1\PH1 SANITARY\SS16.dwg
CTB FILE: ---
PLOT DATE: 12/3/2020 12:07 PM
THIS DRAWING IS CURRENT AS OF PLOT DATE AND MAY BE SUBJECT TO CHANGE.

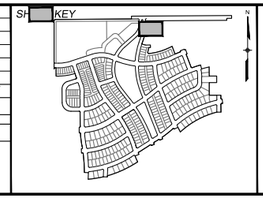


MUNICIPALITY: TOWN OF ERIE 1874

PREPARED FOR: WESTERLY ERIE · COLO

PREPARED BY: Matrix Excellence by Design

SEAL

FOR AND ON BEHALF OF MATRIX DESIGN GROUP, INC.
PROJECT No. 18.994.001


# WESTERLY FILING 1


TOWN OF ERIE
CONSTRUCTION DOCUMENTS

## PARADE ST/W.C.R. 5.
## SANITARY SEWER PLAN & PROFILE

| | | | | | |
|---|---|---|---|---|---|
| DESIGNED BY: | RPS | SCALE | | DATE ISSUED: DECEMBER 2020 | DRAWING No. |
| DRAWN BY: | RPS | HORIZ. | 1" = 30' | | |
| CHECKED BY: | PDC | VERT. | 1" = 5' | SHEET 144 OF 239 | SS16 |

811 Know what's **below.** **Call** before you dig.

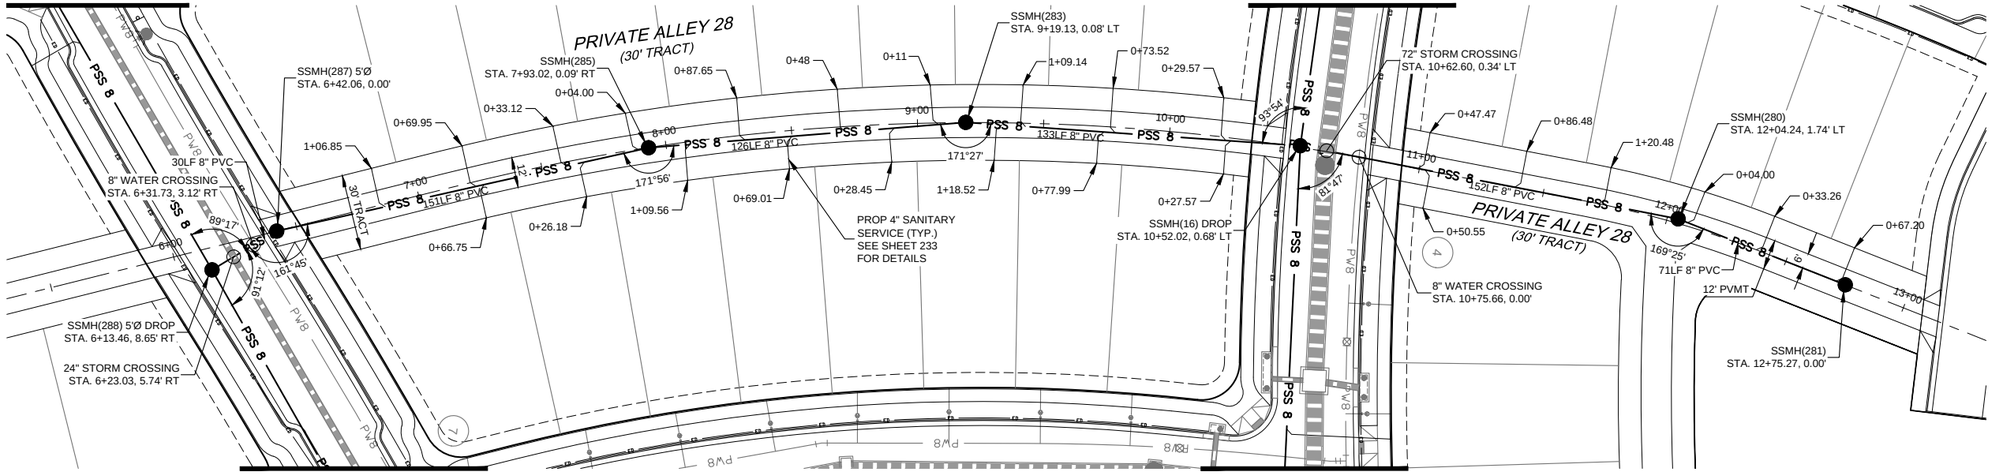

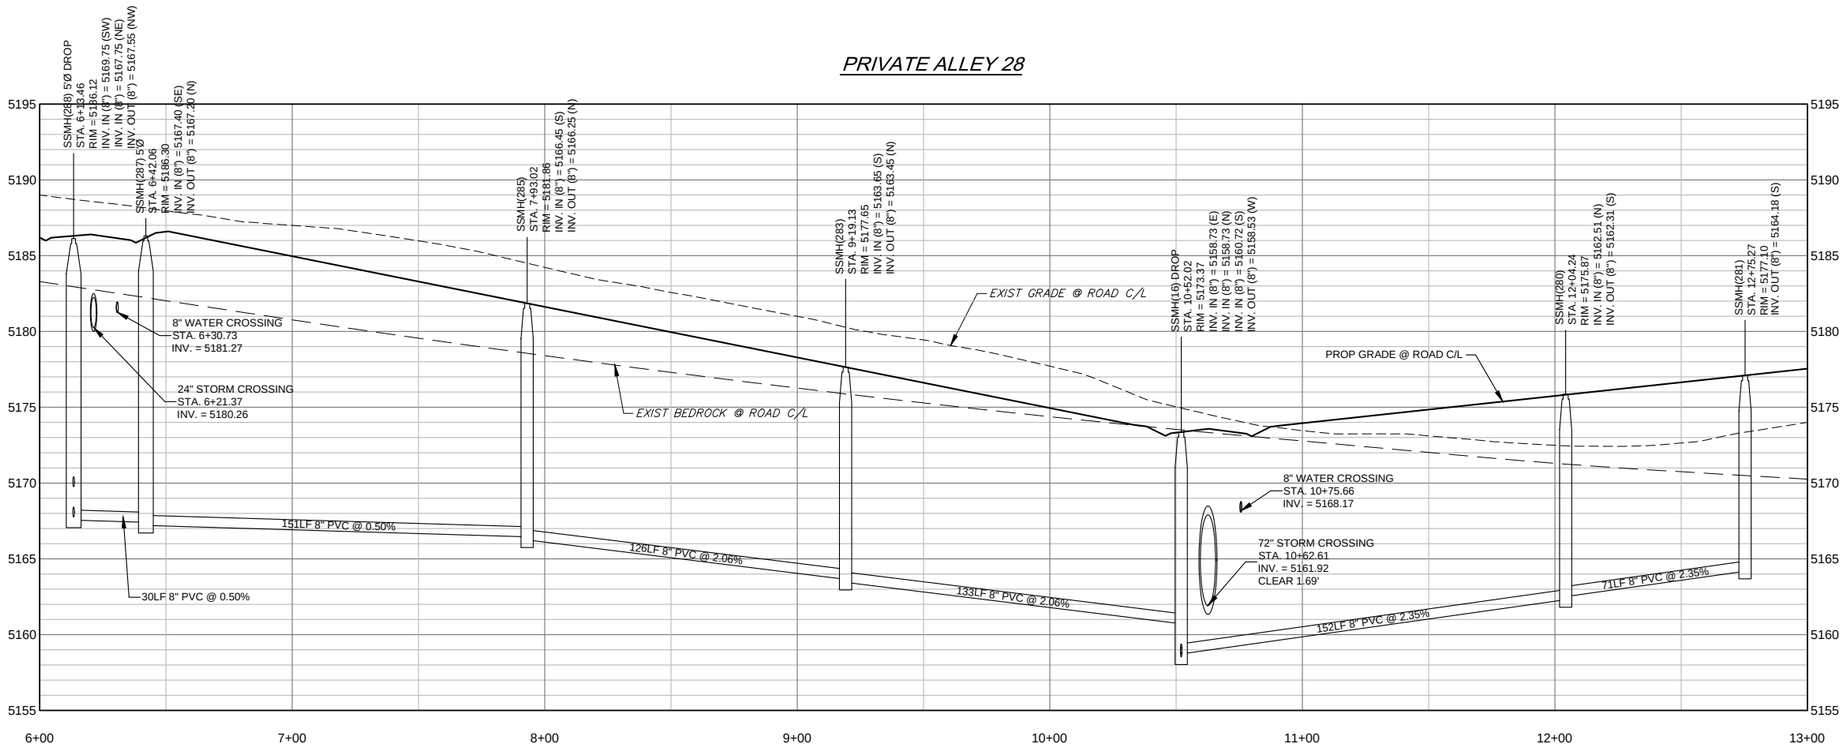
NOTE:

1. SANITARY SERVICES ARE TO BE 4" GREEN PVC UNLESS OTHERWISE NOTED.
2. ALL SANITARY SERVICES SHALL BE 2.0% MIN AND A MIN OF 12.8' DEEP AT THE PROPERTY LINE (SEE SHEET 233 FOR DETAILS)
3. ALL SANITARY SERVICES LOCATIONS ARE MEASURED FROM THE DOWNSTREAM MANHOLE
4. SERVICE SEPARATION SHALL BE A MINIMUM OF 10'.
5. ALL MH'S ARE 4'Ø UNLESS SHOWN OTHERWISE.
6. BEDROCK AND GROUND WATER IS SHOWN FROM BEST AVAILABLE INFORMATION. CONTRACTOR SHALL OBTAIN ALL NECESSARY GROUNDWATER, DEWATERING AND EROSION CONTROL PERMITS AND CONFIRM LOCATIONS PRIOR TO COMMENCING.
7. CONCRETE CUTOFF WALLS SHALL BE INSTALLED WHEN GROUNDWATER IS ANTICIPATED WITHIN 3-FT OF THE INVERT OF ANY SANITARY OR STORM DRAIN PIPES. THESE CUTOFF WALLS SHALL BE INSTALLED ACCORDING TO THE TOWN OF ERIE STANDARD DETAIL SS20 AT A 300-FOOT MAXIMUM SPACING (MIDBLOCK LOCATIONS ARE PREFERRED).

REFERENCE DRAWINGS

x-994-pp-watr
x-994-pp-plat
x-994-pp-road
x-994-pp-san
x-994-pp-stm
X-994-BRDR
X-994-PH1-KeyMap
cp-site-pa-8
20base
X-994-PDP-KeyMap


| No. | DATE | DESCRIPTION | BY |
|---|---|---|---|

REVISIONS

COMPUTER FILE MANAGEMENT

FILE NAME: R:\18.994.001 (Dearmin Swink)\Dwg\Construction Plans\Westerly Phase 1\PH1 SANITARY\SS17.dwg
CTB FILE: ----
PLOT DATE: 12/3/2020 12:09 PM
THIS DRAWING IS CURRENT AS OF PLOT DATE AND MAY BE SUBJECT TO CHANGE.

SHEET KEY

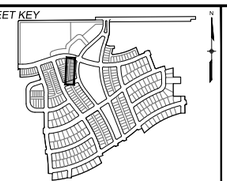

MUNICIPALITY: TOWN OF ERIE 1874

PREPARED FOR: WESTERLY ERIE · COLO

PREPARED BY: Matrix Excellence by Design

SEAL

FOR AND ON BEHALF OF MATRIX DESIGN GROUP, INC.
PROJECT No. 18.994.001

# WESTERLY FILING 1


TOWN OF ERIE
CONSTRUCTION DOCUMENTS

## PRIVATE ALLEY A20
## SANITARY SEWER PLAN & PROFILE


| | | | |
|---|---|---|---|
| DESIGNED BY: | RPS | SCALE | |
| DRAWN BY: | RPS | HORIZ. 1" = 30' | DATE ISSUED: DECEMBER 2020 |
| CHECKED BY: | PDC | VERT. 1" = 5' | SHEET 145 OF 239 |

DRAWING No. SS17

811 Know what's **below.** **Call** before you dig.

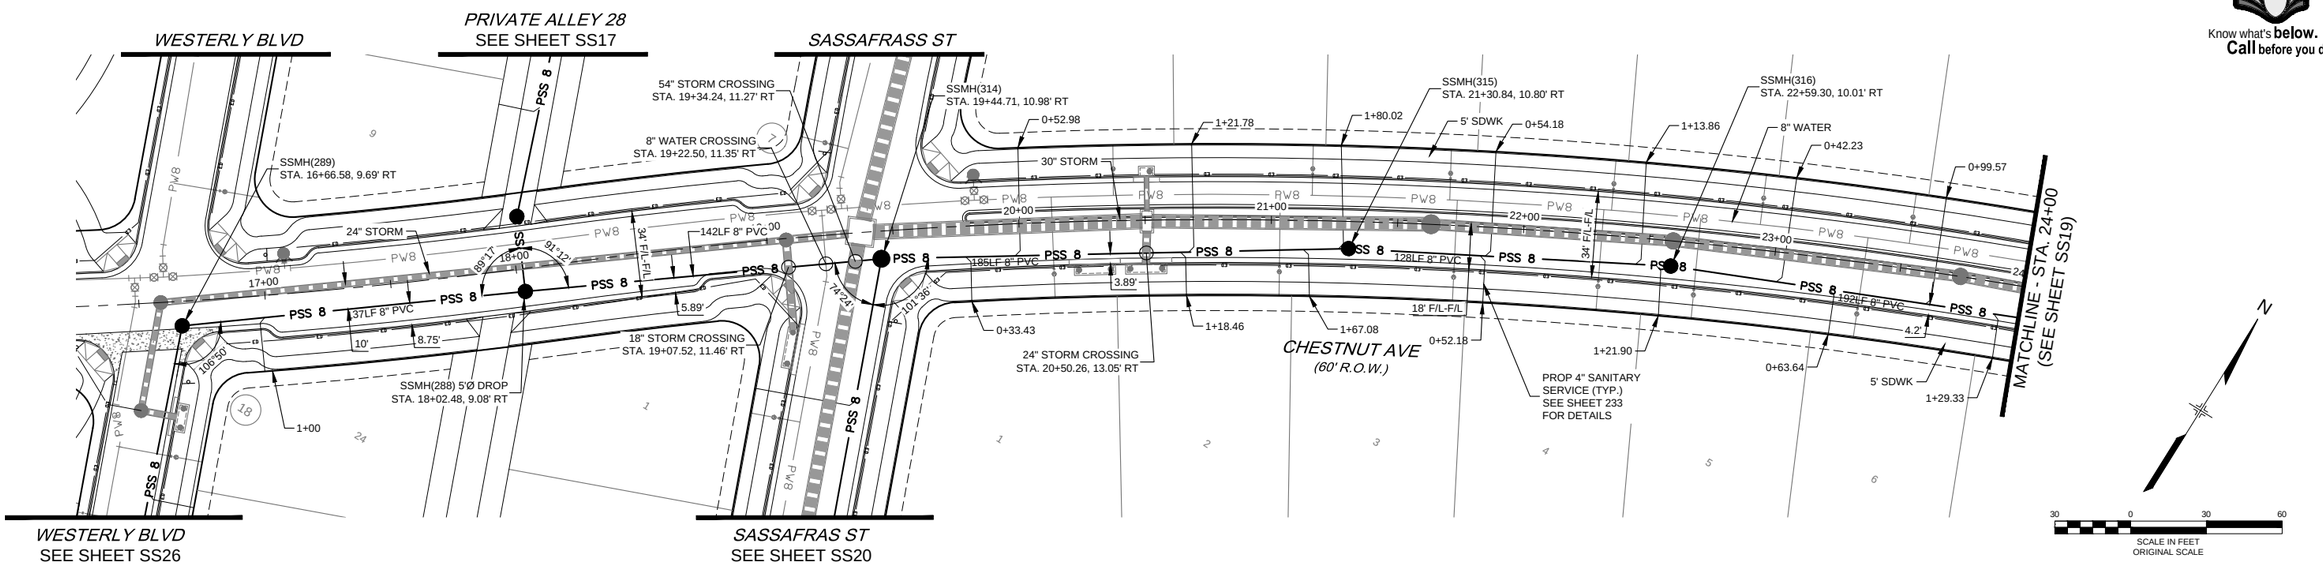


## CHESTNUT AVE

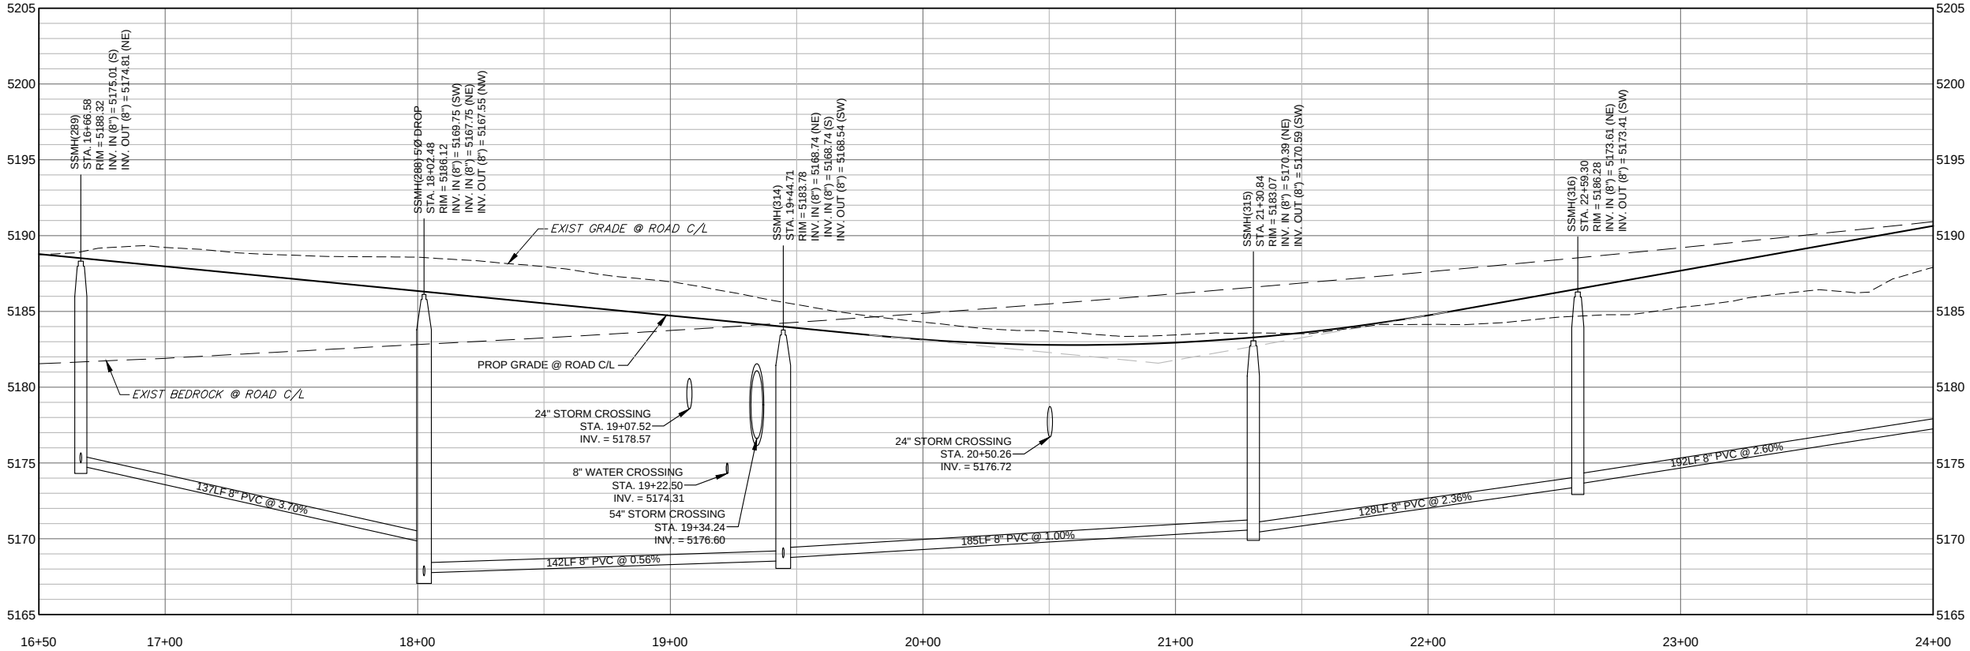


NOTE:

1. SANITARY SERVICES ARE TO BE 4" GREEN PVC UNLESS OTHERWISE NOTED.
2. ALL SANITARY SERVICES SHALL BE 2.0% MIN AND A MIN OF 12.8' DEEP AT THE PROPERTY LINE (SEE SHEET 233 FOR DETAILS)
3. ALL SANITARY SERVICES LOCATIONS ARE MEASURED FROM THE DOWNSTREAM MANHOLE
4. SERVICE SEPARATION SHALL BE A MINIMUM OF 10'.
5. ALL MH'S ARE 4'Ø UNLESS SHOWN OTHERWISE.
6. BEDROCK AND GROUND WATER IS SHOWN FROM BEST AVAILABLE INFORMATION. CONTRACTOR SHALL OBTAIN ALL NECESSARY GROUNDWATER, DEWATERING AND EROSION CONTROL PERMITS AND CONFIRM LOCATIONS PRIOR TO COMMENCING.
7. CONCRETE CUTOFF WALLS SHALL BE INSTALLED WHEN GROUNDWATER IS ANTICIPATED WITHIN 3-FT OF THE INVERT OF ANY SANITARY OR STORM DRAIN PIPES. THESE CUTOFF WALLS SHALL BE INSTALLED ACCORDING TO THE TOWN OF ERIE STANDARD DETAIL SS20 AT A 300-FOOT MAXIMUM SPACING (MIDBLOCK LOCATIONS ARE PREFERRED).

REFERENCE DRAWINGS

x-994-pp-watr
x-994-pp-plat
x-994-pp-road
x-994-pp-san
x-994-pp-strm
X-994-BRDR
X-994-PH1-KeyMap
cp-site-pa-8
20base
X-994-PDP-KeyMap


| No. | DATE | DESCRIPTION | BY |
|---|---|---|---|

REVISIONS

COMPUTER FILE MANAGEMENT

FILE NAME: R:\18.994.001 (Dearmin Swink)\Dwg\Construction Plans\Westerly Phase 1\PH1 SANITARY\SS18-SS19.dwg
CTB FILE: ----
PLOT DATE: 12/3/2020 12:10 PM
THIS DRAWING IS CURRENT AS OF PLOT DATE AND MAY BE SUBJECT TO CHANGE.

SHEET KEY

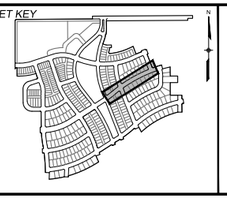

MUNICIPALITY: TOWN OF ERIE 1874

PREPARED FOR: WESTERLY ERIE · COLO

PREPARED BY: Matrix Excellence by Design

SEAL

FOR AND ON BEHALF OF MATRIX DESIGN GROUP, INC.
PROJECT No. 18.994.001


# WESTERLY FILING 1

TOWN OF ERIE
CONSTRUCTION DOCUMENTS


## CHESTNUT AVE
## SANITARY SEWER PLAN & PROFILE

| | | | | | |
|---|---|---|---|---|---|
| DESIGNED BY: | RPS | SCALE | | DATE ISSUED: DECEMBER 2020 | DRAWING No. |
| DRAWN BY: | RPS | HORIZ. | 1" = 30' | | |
| CHECKED BY: | PDC | VERT. | 1" = 5' | SHEET 146 OF 239 | SS18 |

811
Know what's **below.**
**Call** before you dig.

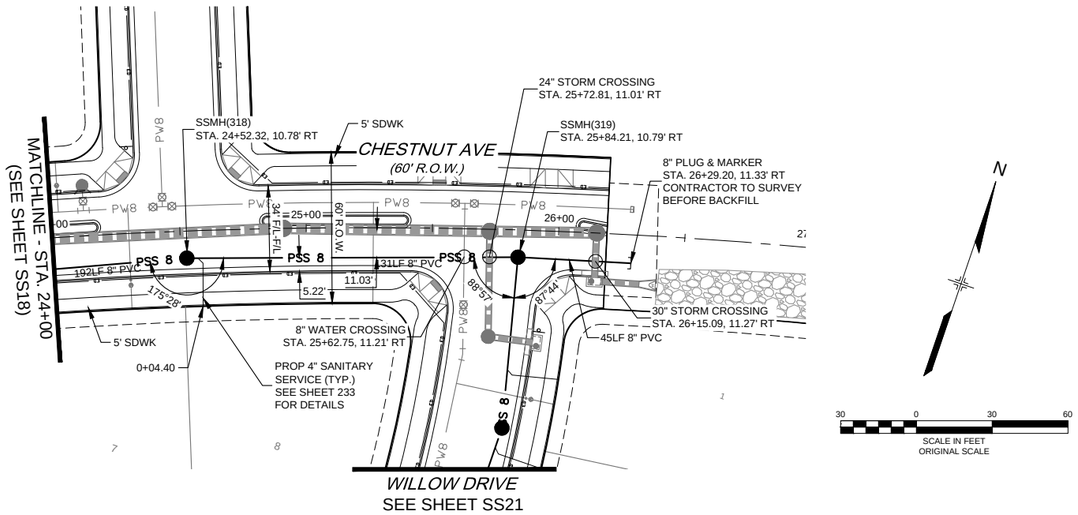


## CHESTNUT AVE

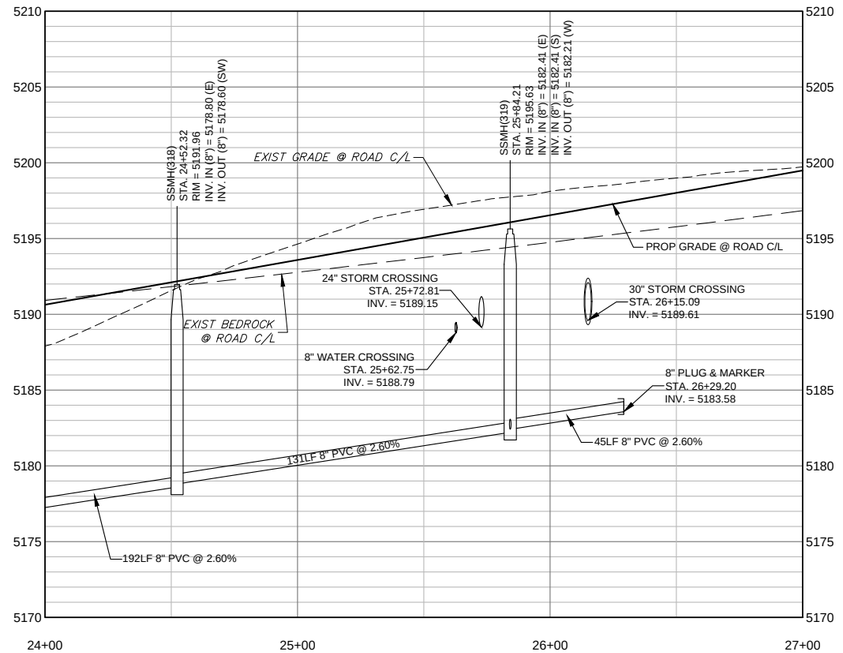


NOTE:

1. SANITARY SERVICES ARE TO BE 4" GREEN PVC UNLESS OTHERWISE NOTED.
2. ALL SANITARY SERVICES SHALL BE 2.0% MIN AND A MIN OF 12.8' DEEP AT THE PROPERTY LINE (SEE SHEET 233 FOR DETAILS)
3. ALL SANITARY SERVICES LOCATIONS ARE MEASURED FROM THE DOWNSTREAM MANHOLE
4. SERVICE SEPARATION SHALL BE A MINIMUM OF 10'.
5. ALL MH'S ARE 4'Ø UNLESS SHOWN OTHERWISE.
6. BEDROCK AND GROUND WATER IS SHOWN FROM BEST AVAILABLE INFORMATION. CONTRACTOR SHALL OBTAIN ALL NECESSARY GROUNDWATER, DEWATERING AND EROSION CONTROL PERMITS AND CONFIRM LOCATIONS PRIOR TO COMMENCING.
7. CONCRETE CUTOFF WALLS SHALL BE INSTALLED WHEN GROUNDWATER IS ANTICIPATED WITHIN 3-FT OF THE INVERT OF ANY SANITARY OR STORM DRAIN PIPES. THESE CUTOFF WALLS SHALL BE INSTALLED ACCORDING TO THE TOWN OF ERIE STANDARD DETAIL SS20 AT A 300-FOOT MAXIMUM SPACING (MIDBLOCK LOCATIONS ARE PREFERRED).

REFERENCE DRAWINGS

x-994-pp-watr
x-994-pp-plat
x-994-pp-road
x-994-pp-san
x-994-pp-strm
X-994-BRDR
X-994-PH1-KeyMap
cp-site-pa-8
20base
X-994-PDP-KeyMap


| No. | DATE | DESCRIPTION | BY |
|---|---|---|---|

REVISIONS

COMPUTER FILE MANAGEMENT

FILE NAME: R:\18.994.001 (Dearmin Swink)\Dwg\Construction Plans\Westerly Phase 1\PH1 SANITARY\SS18-SS19.dwg
CTB FILE: ---
PLOT DATE: 12/3/2020 12:10 PM
THIS DRAWING IS CURRENT AS OF PLOT DATE AND MAY BE SUBJECT TO CHANGE.

SHEET KEY

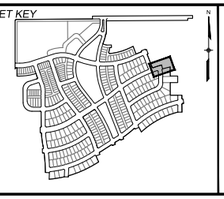


MUNICIPALITY:
TOWN OF ERIE
1874

PREPARED FOR:
WESTERLY
ERIE . COLO

PREPARED BY:
Matrix
Excellence by Design

SEAL

FOR AND ON BEHALF OF
MATRIX DESIGN GROUP, INC.
PROJECT No. 18.994.001

# WESTERLY FILING 1


TOWN OF ERIE
CONSTRUCTION DOCUMENTS

## CHESTNUT AVE
## SANITARY SEWER PLAN & PROFILE


| | | | | | |
|---|---|---|---|---|---|
| DESIGNED BY: | RPS | SCALE | | DATE ISSUED: | DECEMBER 2020 |
| DRAWN BY: | RPS | HORIZ. | 1" = 30' | SHEET | 147 OF 239 |
| CHECKED BY: | PDC | VERT. | 1" = 5' | | |

DRAWING No. SS19

811 Know what's below. Call before you dig.

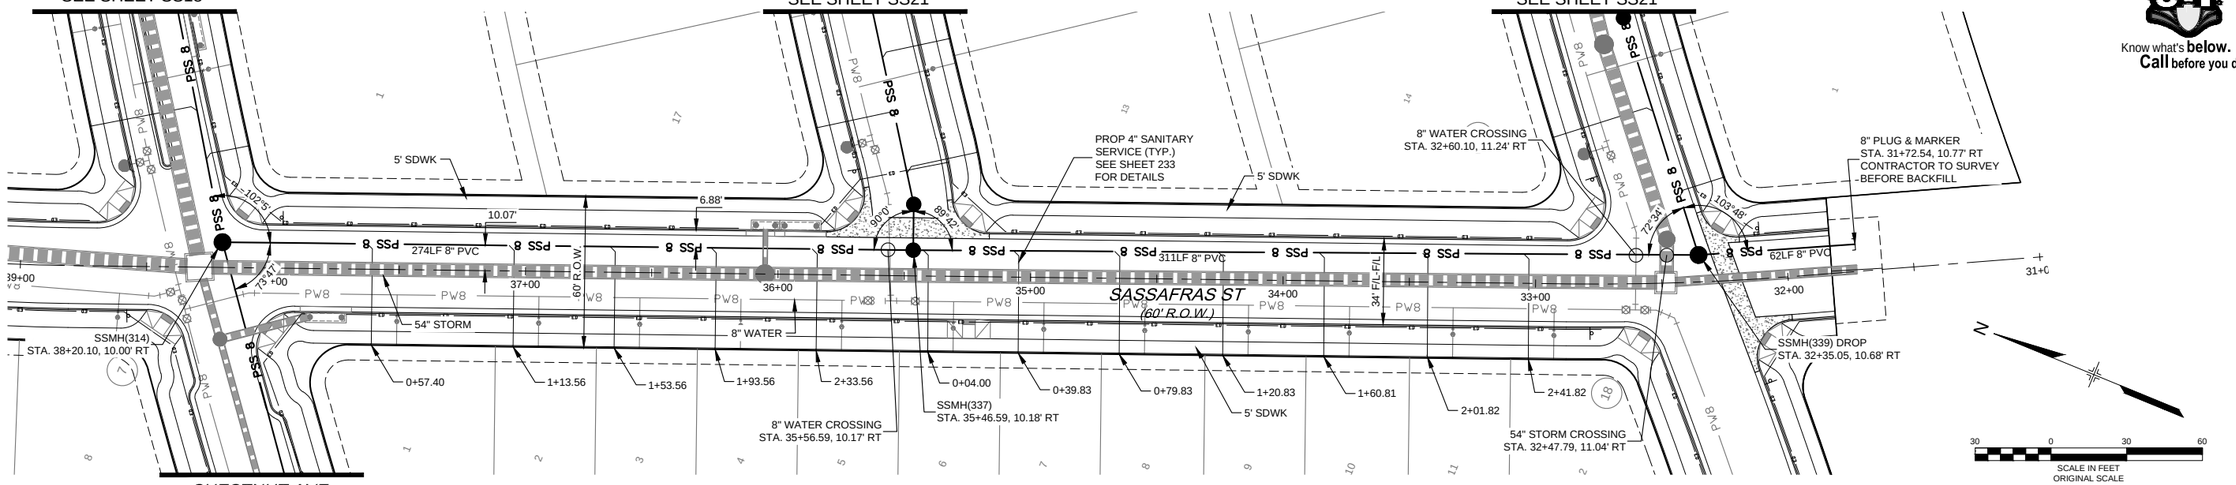


## SASSAFRAS STREET

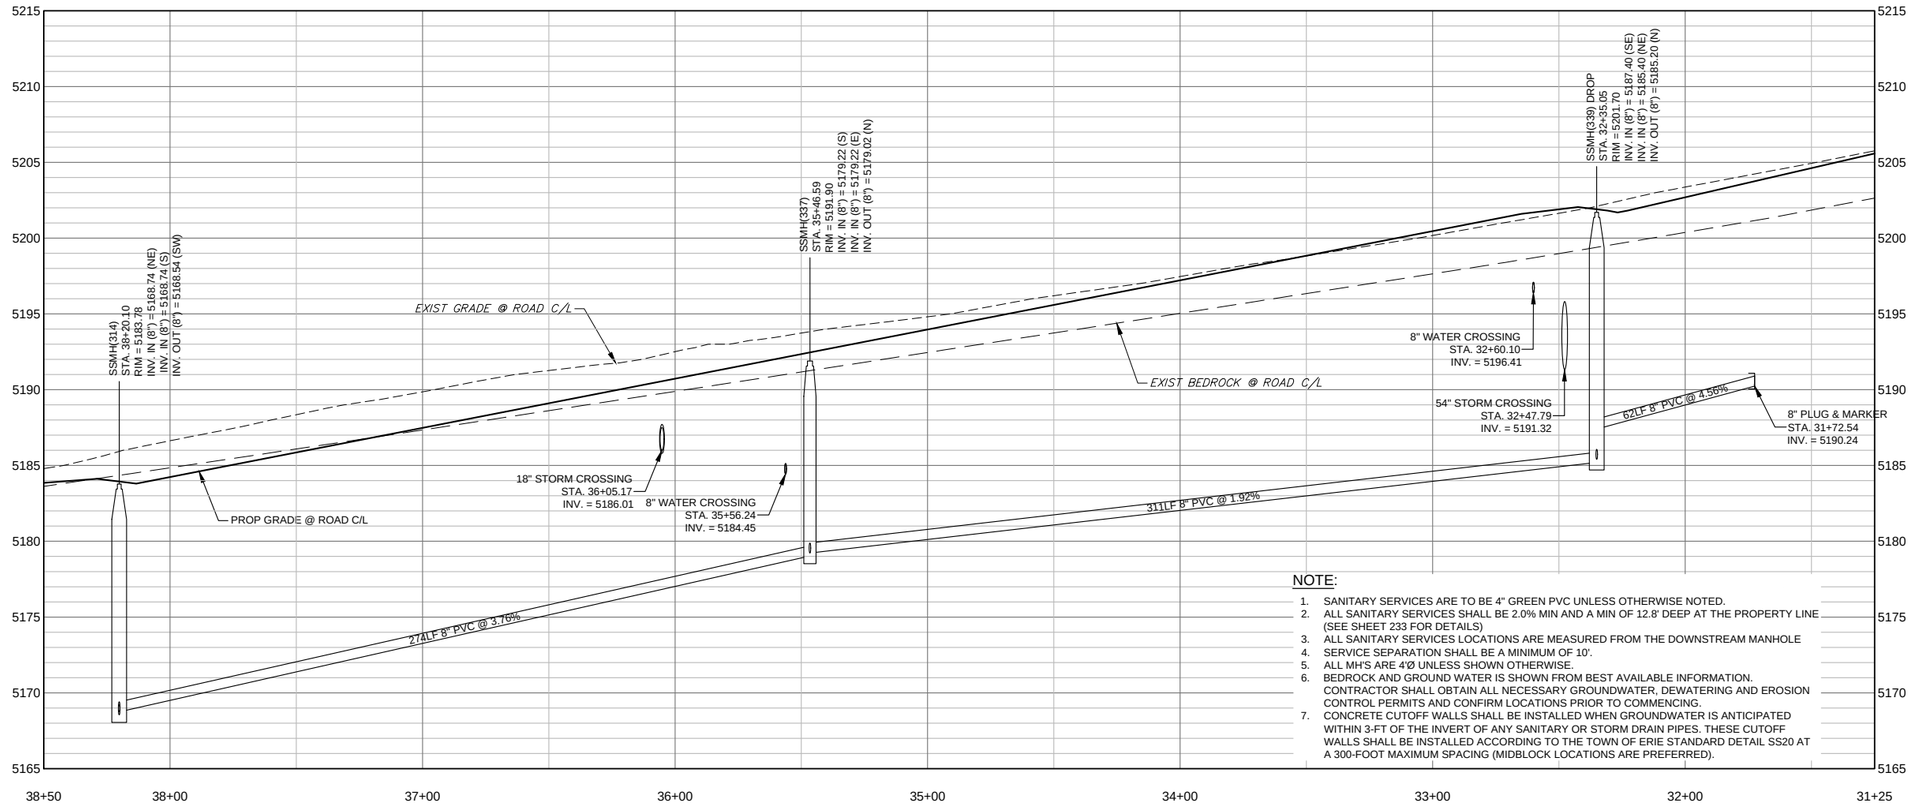


### NOTE:

1. SANITARY SERVICES ARE TO BE 4" GREEN PVC UNLESS OTHERWISE NOTED.
2. ALL SANITARY SERVICES SHALL BE 2.0% MIN AND A MIN OF 12.8' DEEP AT THE PROPERTY LINE (SEE SHEET 233 FOR DETAILS)
3. ALL SANITARY SERVICES LOCATIONS ARE MEASURED FROM THE DOWNSTREAM MANHOLE
4. SERVICE SEPARATION SHALL BE A MINIMUM OF 10'.
5. ALL MH'S ARE 4'Ø UNLESS SHOWN OTHERWISE.
6. BEDROCK AND GROUND WATER IS SHOWN FROM BEST AVAILABLE INFORMATION. CONTRACTOR SHALL OBTAIN ALL NECESSARY GROUNDWATER, DEWATERING AND EROSION CONTROL PERMITS AND CONFIRM LOCATIONS PRIOR TO COMMENCING.
7. CONCRETE CUTOFF WALLS SHALL BE INSTALLED WHEN GROUNDWATER IS ANTICIPATED WITHIN 3-FT OF THE INVERT OF ANY SANITARY OR STORM DRAIN PIPES. THESE CUTOFF WALLS SHALL BE INSTALLED ACCORDING TO THE TOWN OF ERIE STANDARD DETAIL SS20 AT A 300-FOOT MAXIMUM SPACING (MIDBLOCK LOCATIONS ARE PREFERRED).

REFERENCE DRAWINGS

x-994-pp-watr
x-994-pp-plat
x-994-pp-road
x-994-pp-san
x-994-pp-stm
X-994-BRDR
X-994-PH1-KeyMap
cp-site-pa-8
20base
X-994-PDP-KeyMap


| No. | DATE | DESCRIPTION | BY |
|---|---|---|---|

REVISIONS

COMPUTER FILE MANAGEMENT

FILE NAME: R:\18.994.001 (Dearmin Swink)\Dwg\Construction Plans\Westerly Phase 1\PH1 SANITARY\SS20.dwg
CTB FILE: ----
PLOT DATE: 12/3/2020 12:12 PM
THIS DRAWING IS CURRENT AS OF PLOT DATE AND MAY BE SUBJECT TO CHANGE.

SHEET KEY

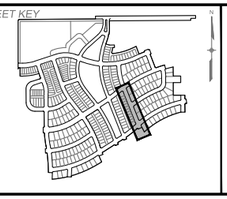

MUNICIPALITY: TOWN OF ERIE 1874

PREPARED FOR: WESTERLY ERIE · COLO

PREPARED BY: Matrix Excellence by Design

SEAL

FOR AND ON BEHALF OF MATRIX DESIGN GROUP, INC.
PROJECT No. 18.994.001


# WESTERLY FILING 1

TOWN OF ERIE
CONSTRUCTION DOCUMENTS

## SASSAFRAS ST
## SANITARY SEWER PLAN & PROFILE

| | | | | | |
|---|---|---|---|---|---|
| DESIGNED BY: | RPS | SCALE | | DATE ISSUED: | DECEMBER 2020 |
| DRAWN BY: | RPS | HORIZ. | 1" = 30' | | DRAWING No. |
| CHECKED BY: | PDC | VERT. | 1" = 5' | SHEET 148 OF 239 | SS20 |


811 Know what's **below.** **Call** before you dig.

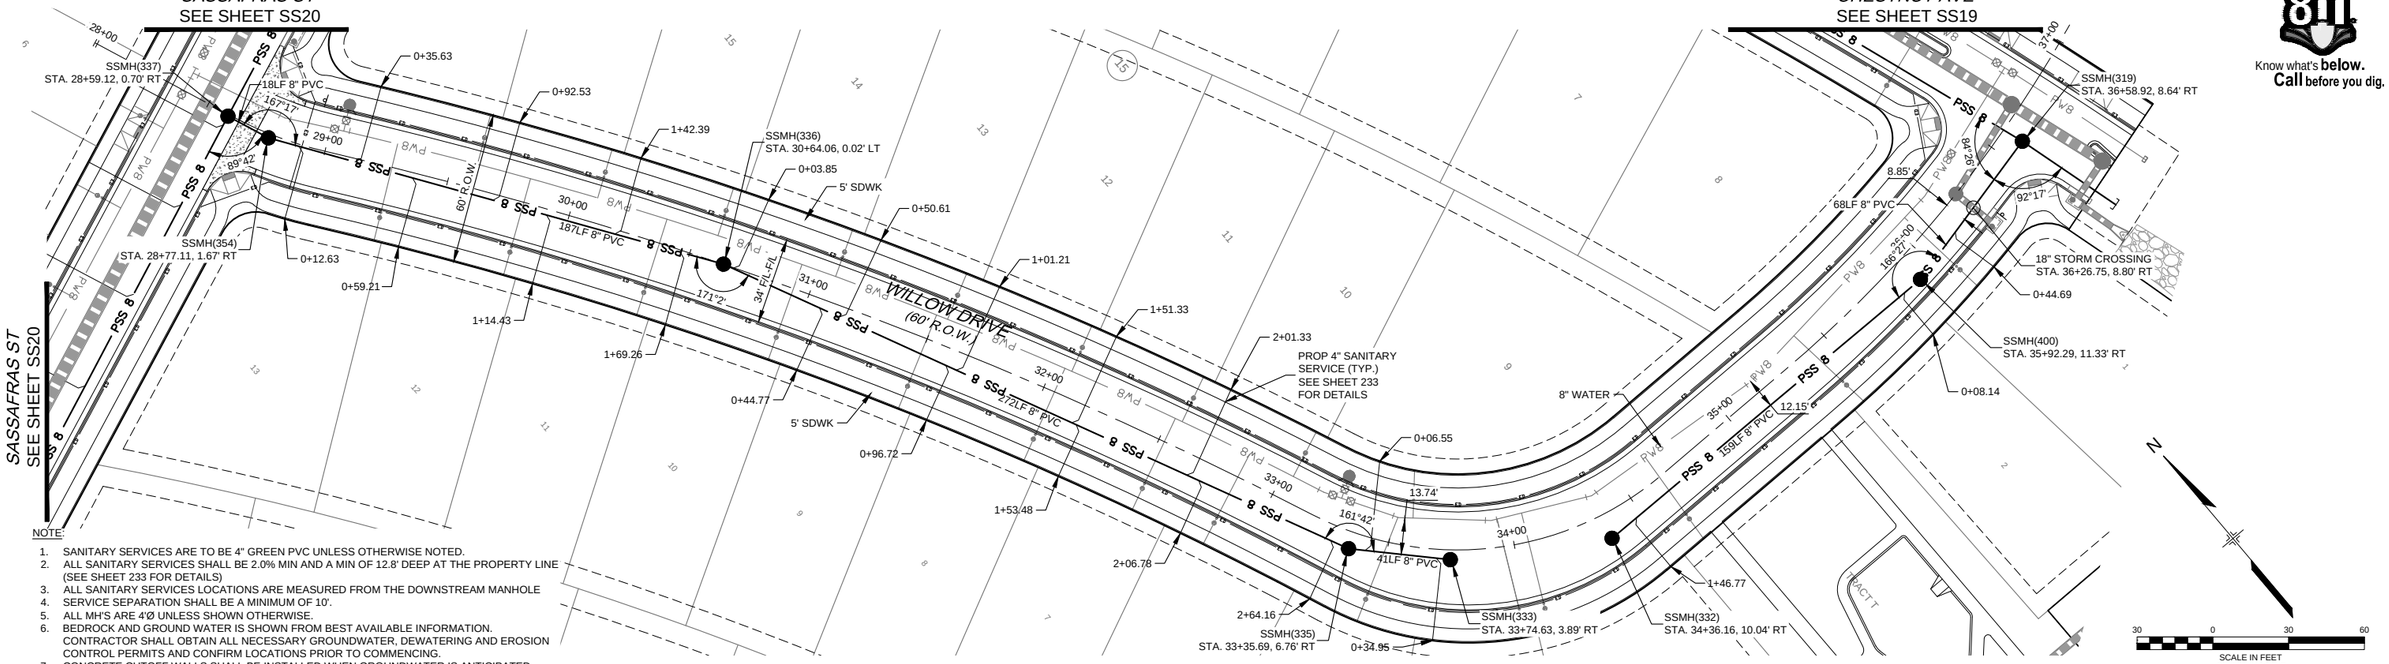


NOTE:

1. SANITARY SERVICES ARE TO BE 4" GREEN PVC UNLESS OTHERWISE NOTED.
2. ALL SANITARY SERVICES SHALL BE 2.0% MIN AND A MIN OF 12.8' DEEP AT THE PROPERTY LINE (SEE SHEET 233 FOR DETAILS)
3. ALL SANITARY SERVICES LOCATIONS ARE MEASURED FROM THE DOWNSTREAM MANHOLE
4. SERVICE SEPARATION SHALL BE A MINIMUM OF 10'.
5. ALL MH'S ARE 4'Ø UNLESS SHOWN OTHERWISE.
6. BEDROCK AND GROUND WATER IS SHOWN FROM BEST AVAILABLE INFORMATION. CONTRACTOR SHALL OBTAIN ALL NECESSARY GROUNDWATER, DEWATERING AND EROSION CONTROL PERMITS AND CONFIRM LOCATIONS PRIOR TO COMMENCING.
7. CONCRETE CUTOFF WALLS SHALL BE INSTALLED WHEN GROUNDWATER IS ANTICIPATED WITHIN 3-FT OF THE INVERT OF ANY SANITARY OR STORM DRAIN PIPES. THESE CUTOFF WALLS SHALL BE INSTALLED ACCORDING TO THE TOWN OF ERIE STANDARD DETAIL SS20 AT A 300-FOOT MAXIMUM SPACING (MIDBLOCK LOCATIONS ARE PREFERRED).

## WILLOW DRIVE

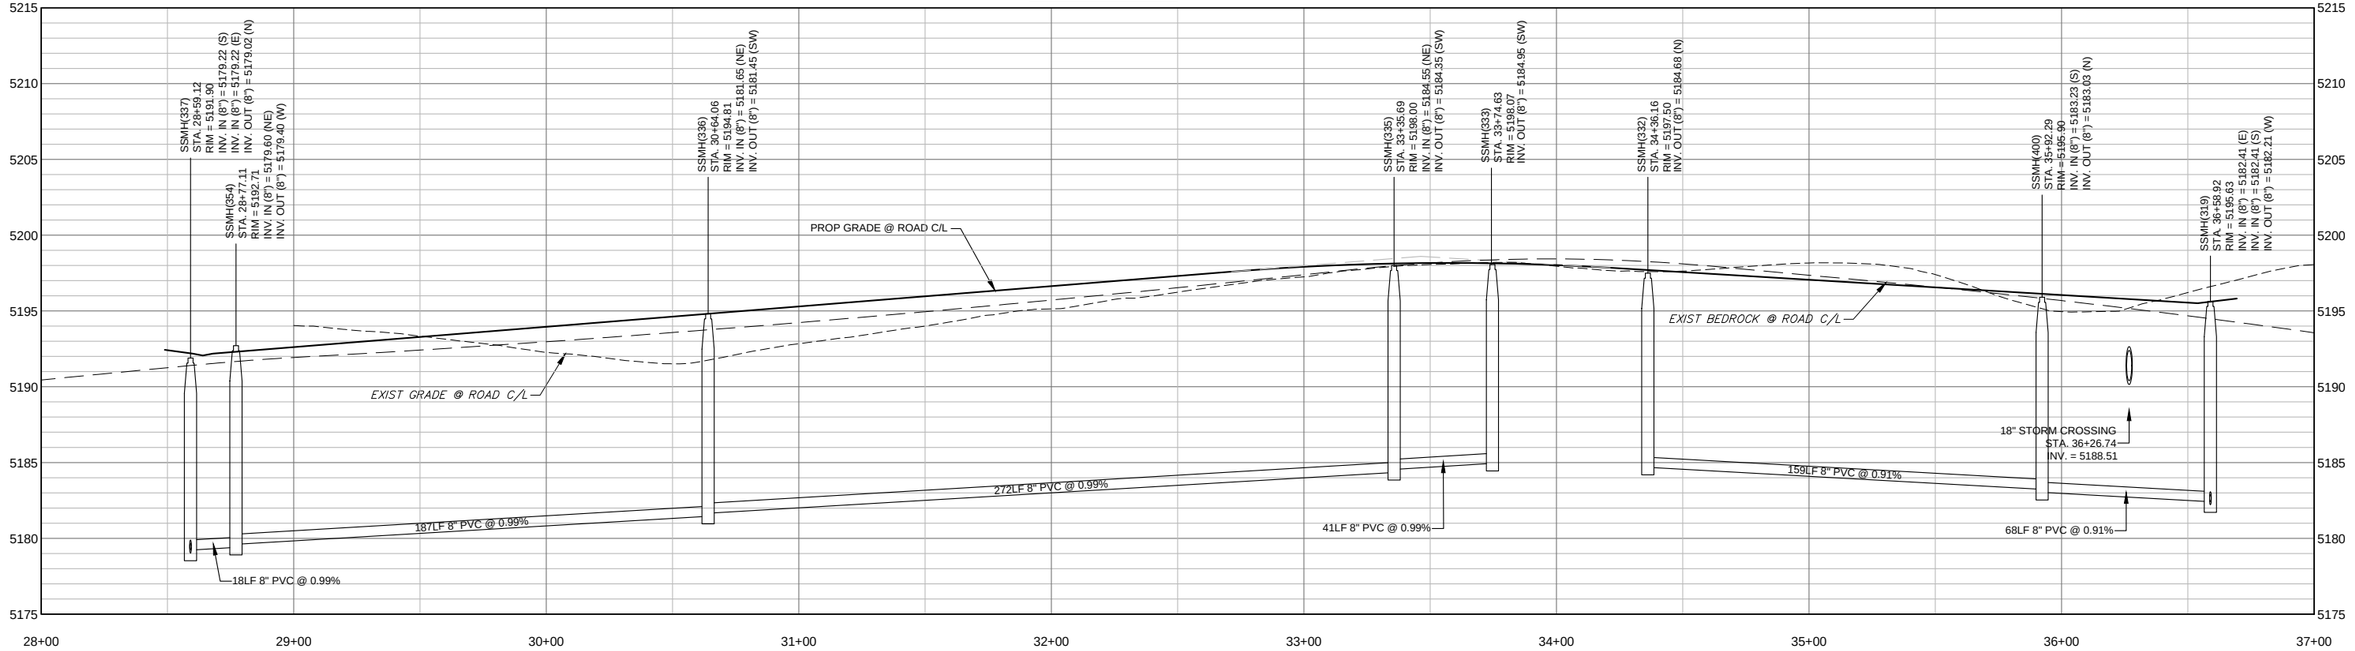



| REFERENCE DRAWINGS |
|---|
| x-994-pp-watr |
| x-994-pp-plat |
| x-994-pp-road |
| x-994-pp-san |
| x-994-pp-strm |
| X-994-BRDR |
| X-994-PH1-KeyMap |
| cp-site-pa-8 |
| 20base |
| X-994-PDP-KeyMap |

| No. | DATE | DESCRIPTION | BY |
|---|---|---|---|
| | | REVISIONS | |

COMPUTER FILE MANAGEMENT

FILE NAME: R:\18.994.001 (Dearmin Swink)\Dwg\Construction Plans\Westerly Phase 1\PH1 SANITARY\SS21.dwg
CTB FILE: ---
PLOT DATE: 12/3/2020 12:14 PM
THIS DRAWING IS CURRENT AS OF PLOT DATE AND MAY BE SUBJECT TO CHANGE.

SHEET KEY

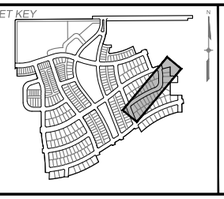

MUNICIPALITY: TOWN OF ERIE 1874

PREPARED FOR: WESTERLY ERIE . COLO

PREPARED BY: Matrix Excellence by Design

SEAL

FOR AND ON BEHALF OF MATRIX DESIGN GROUP, INC.
PROJECT No. 18.994.001

# WESTERLY FILING 1


TOWN OF ERIE
CONSTRUCTION DOCUMENTS


## WILLOW DRIVE
## SANITARY SEWER PLAN & PROFILE

| | | | | | |
|---|---|---|---|---|---|
| DESIGNED BY: | RPS | SCALE | | DATE ISSUED: | DECEMBER 2020 |
| DRAWN BY: | RPS | HORIZ. | 1" = 30' | SHEET | 149 OF 239 |
| CHECKED BY: | PDC | VERT. | 1" = 5' | | |


DRAWING No. SS21

811
Know what's **below.**
**Call** before you dig.

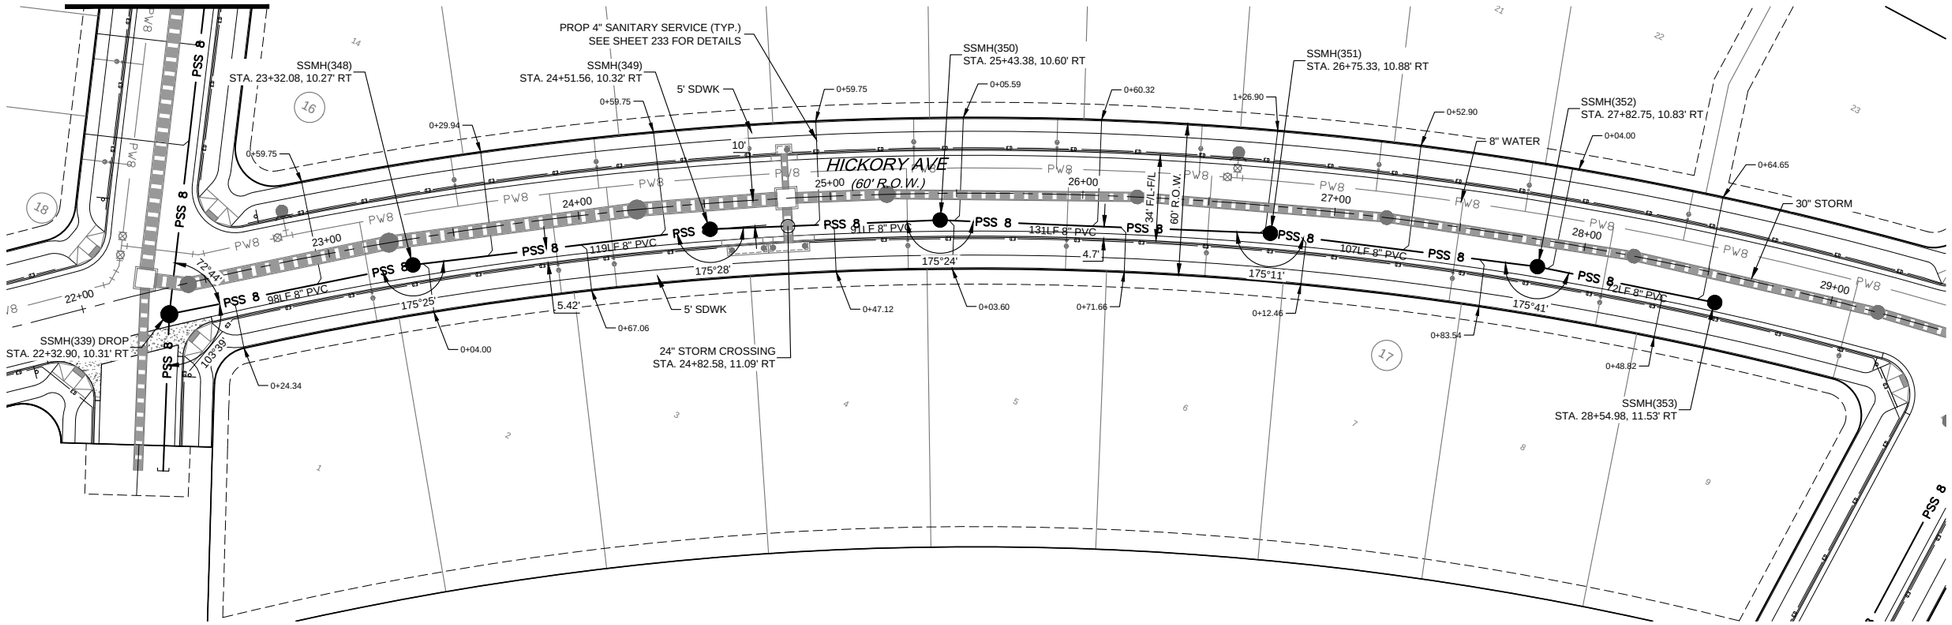

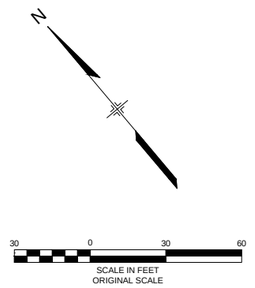
## HICKORY AVE

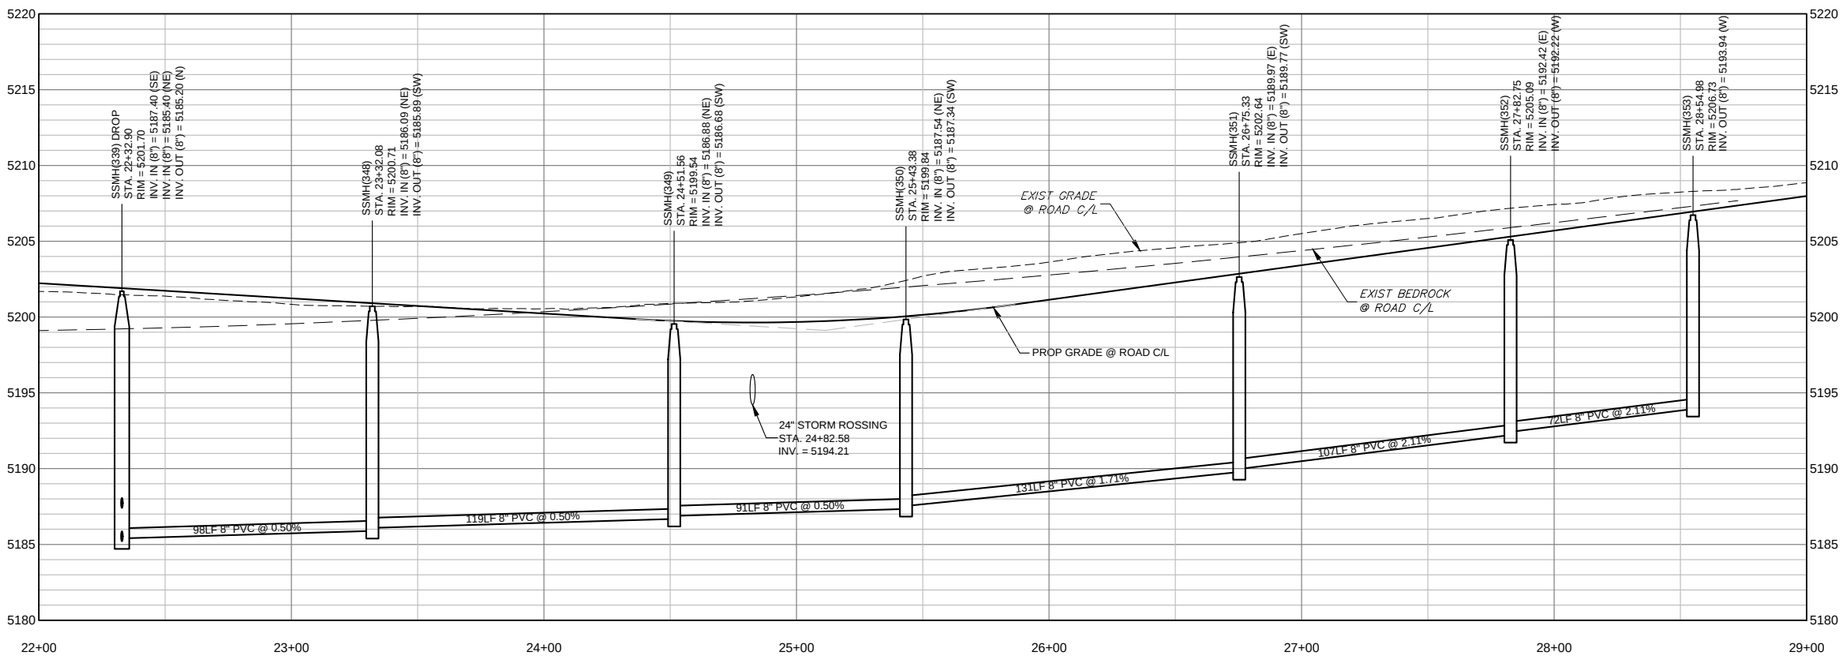


NOTE:

1. SANITARY SERVICES ARE TO BE 4" GREEN PVC UNLESS OTHERWISE NOTED.
2. ALL SANITARY SERVICES SHALL BE 2.0% MIN AND A MIN OF 12.8' DEEP AT THE PROPERTY LINE (SEE SHEET 233 FOR DETAILS)
3. ALL SANITARY SERVICES LOCATIONS ARE MEASURED FROM THE DOWNSTREAM MANHOLE
4. SERVICE SEPARATION SHALL BE A MINIMUM OF 10'.
5. ALL MH'S ARE 4'Ø UNLESS SHOWN OTHERWISE.
6. BEDROCK AND GROUND WATER IS SHOWN FROM BEST AVAILABLE INFORMATION. CONTRACTOR SHALL OBTAIN ALL NECESSARY GROUNDWATER, DEWATERING AND EROSION CONTROL PERMITS AND CONFIRM LOCATIONS PRIOR TO COMMENCING.
7. CONCRETE CUTOFF WALLS SHALL BE INSTALLED WHEN GROUNDWATER IS ANTICIPATED WITHIN 3-FT OF THE INVERT OF ANY SANITARY OR STORM DRAIN PIPES. THESE CUTOFF WALLS SHALL BE INSTALLED ACCORDING TO THE TOWN OF ERIE STANDARD DETAIL SS20 AT A 300-FOOT MAXIMUM SPACING (MIDBLOCK LOCATIONS ARE PREFERRED).

REFERENCE DRAWINGS

x-994-pp-watr
x-994-pp-plat
x-994-pp-road
x-994-pp-san
x-994-pp-strm
X-994-BRDR
X-994-PH1-KeyMap
cp-site-pa-8
20base
X-994-PDP-KeyMap


| No. | DATE | DESCRIPTION | BY |
|---|---|---|---|

REVISIONS

COMPUTER FILE MANAGEMENT

FILE NAME: R:\18.994.001 (Dearmin Swink)\Dwg\Construction Plans\Westerly Phase 1\PH1 SANITARY\SS22.dwg
CTB FILE: ---
PLOT DATE: 12/3/2020 12:15 PM
THIS DRAWING IS CURRENT AS OF PLOT DATE AND MAY BE SUBJECT TO CHANGE.

SHEET KEY

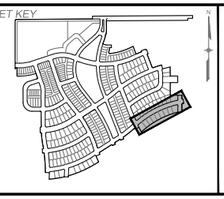

MUNICIPALITY:
TOWN OF ERIE
1874

PREPARED FOR:
WESTERLY
ERIE . COLO

PREPARED BY:
Matrix
Excellence by Design

SEAL

FOR AND ON BEHALF OF
MATRIX DESIGN GROUP, INC.
PROJECT No. 18.994.001


# WESTERLY FILING 1

TOWN OF ERIE
CONSTRUCTION DOCUMENTS


## HICKORY AVE
## SANITARY SEWER PLAN & PROFILE

| | | | | | |
|---|---|---|---|---|---|
| DESIGNED BY: | RPS | SCALE | | DATE ISSUED: DECEMBER 2020 | DRAWING No. |
| DRAWN BY: | RPS | HORIZ. | 1" = 30' | | |
| CHECKED BY: | PDC | VERT. | 1" = 5' | SHEET 150 OF 239 | SS22 |

811 Know what's **below.** **Call** before you dig.

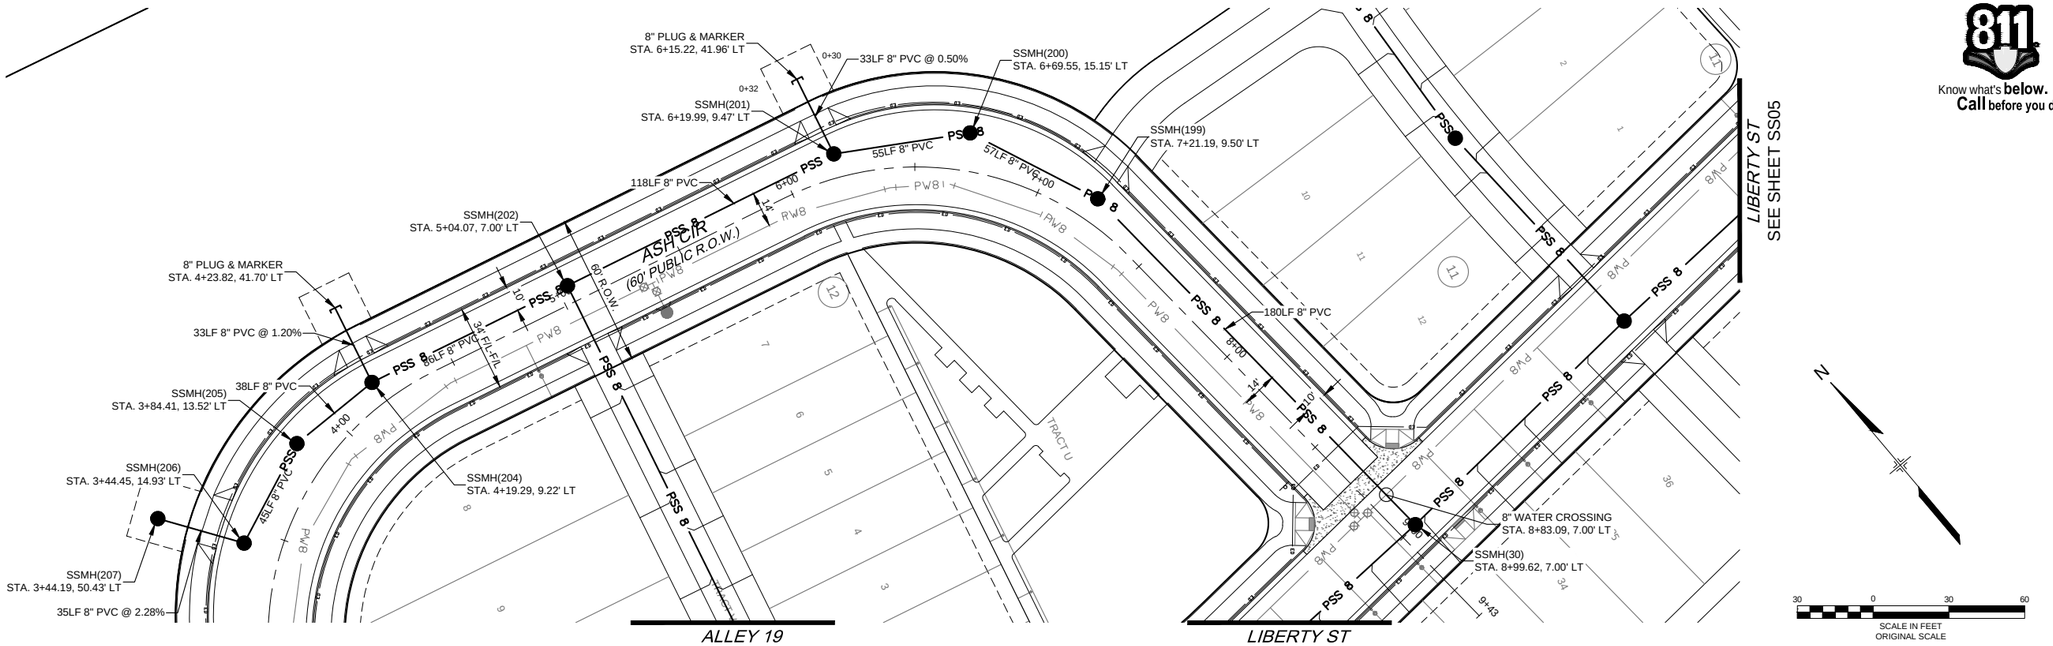


## ASH CIR

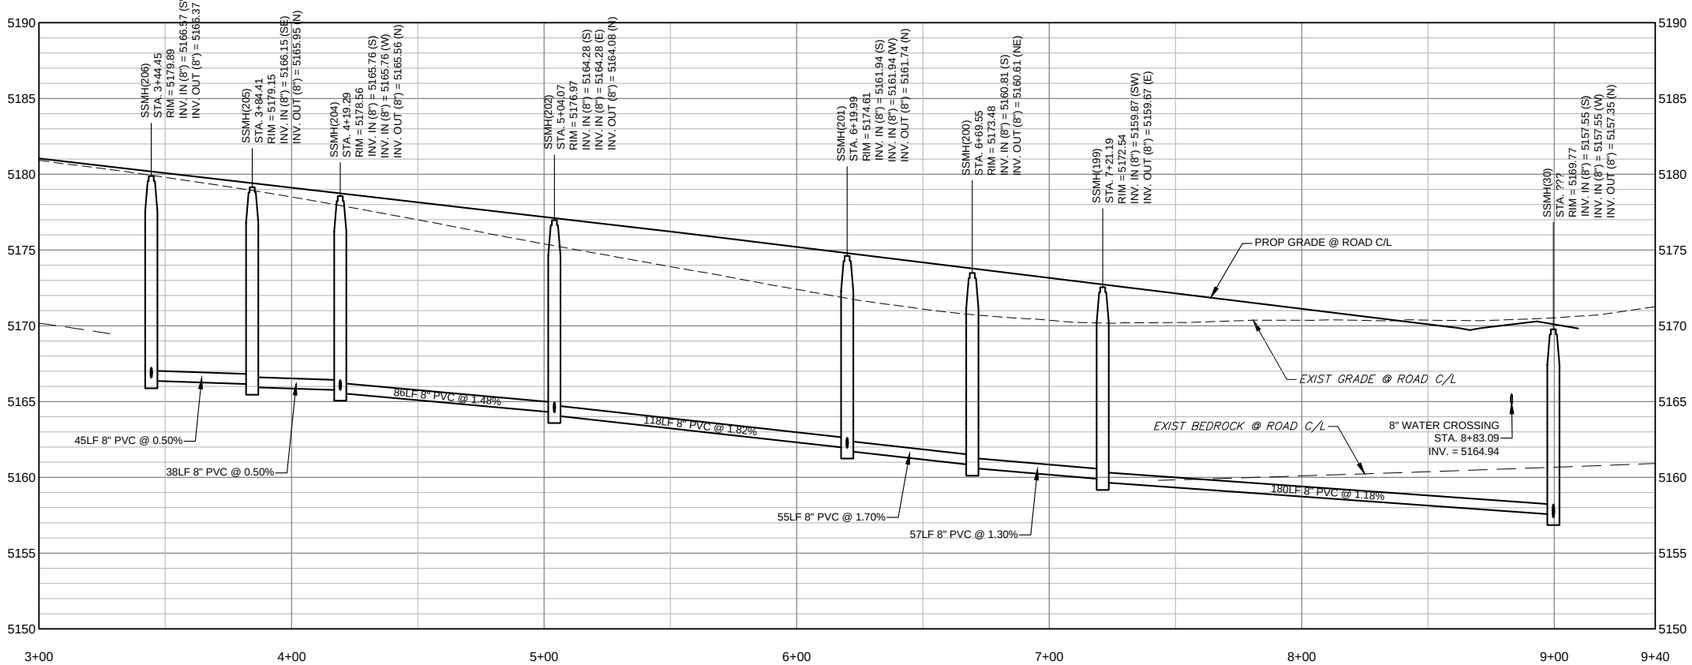


NOTE:

1. SANITARY SERVICES ARE TO BE 4" GREEN PVC UNLESS OTHERWISE NOTED.
2. ALL SANITARY SERVICES SHALL BE 2.0% MIN AND A MIN OF 12.8' DEEP AT THE PROPERTY LINE (SEE SHEET 233 FOR DETAILS)
3. ALL SANITARY SERVICES LOCATIONS ARE MEASURED FROM THE DOWNSTREAM MANHOLE
4. SERVICE SEPARATION SHALL BE A MINIMUM OF 10'.
5. ALL MH'S ARE 4'Ø UNLESS SHOWN OTHERWISE.
6. BEDROCK AND GROUND WATER IS SHOWN FROM BEST AVAILABLE INFORMATION. CONTRACTOR SHALL OBTAIN ALL NECESSARY GROUNDWATER, DEWATERING AND EROSION CONTROL PERMITS AND CONFIRM LOCATIONS PRIOR TO COMMENCING.
7. CONCRETE CUTOFF WALLS SHALL BE INSTALLED WHEN GROUNDWATER IS ANTICIPATED WITHIN 3-FT OF THE INVERT OF ANY SANITARY OR STORM DRAIN PIPES. THESE CUTOFF WALLS SHALL BE INSTALLED ACCORDING TO THE TOWN OF ERIE STANDARD DETAIL SS20 AT A 300-FOOT MAXIMUM SPACING (MIDBLOCK LOCATIONS ARE PREFERRED).

REFERENCE DRAWINGS

x-994-pp-watr
x-994-pp-plat
x-994-pp-road
x-994-pp-san
x-994-pp-strm
X-994-BRDR
X-994-PH1-KeyMap
cp-site-pa-8
20base
X-994-PDP-KeyMap


| No. | DATE | DESCRIPTION | BY |
|---|---|---|---|

REVISIONS

COMPUTER FILE MANAGEMENT

FILE NAME: R:\18.994.001 (Dearmin Swink)\Dwg\Construction Plans\Westerly Phase 1\PH1 SANITARY\SS23.dwg
CTB FILE: ----
PLOT DATE: 12/3/2020 12:17 PM
THIS DRAWING IS CURRENT AS OF PLOT DATE AND MAY BE SUBJECT TO CHANGE.

SHEET KEY

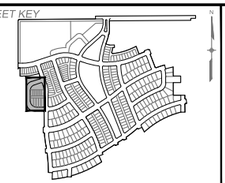

MUNICIPALITY: TOWN OF ERIE 1874

PREPARED FOR: WESTERLY ERIE · COLO

PREPARED BY: Matrix Excellence by Design

SEAL

FOR AND ON BEHALF OF MATRIX DESIGN GROUP, INC.
PROJECT No. 18.994.001


# WESTERLY FILING 1


TOWN OF ERIE
CONSTRUCTION DOCUMENTS

## ASH CIR
## SANITARY SEWER PLAN & PROFILE


| | | | | | |
|---|---|---|---|---|---|
| DESIGNED BY: | RPS | SCALE | | DATE ISSUED: DECEMBER 2020 | DRAWING No. |
| DRAWN BY: | RPS | HORIZ. | 1" = 30' | | |
| CHECKED BY: | PDC | VERT: | 1" = 5' | SHEET 151 OF 239 | SS23 |

Know what's **below.** **Call** before you dig.

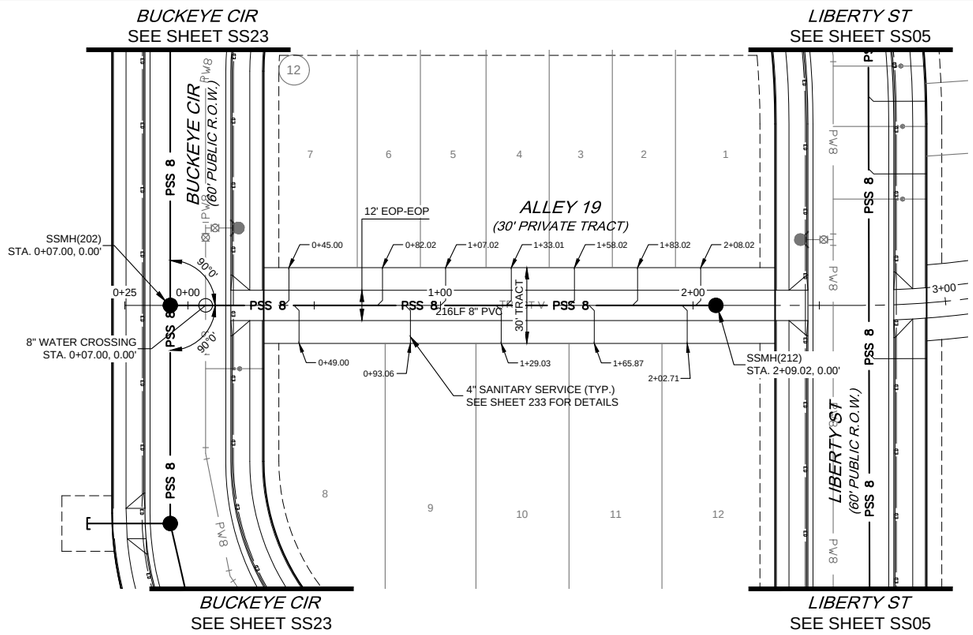

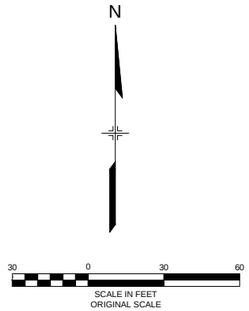
## ALLEY 19

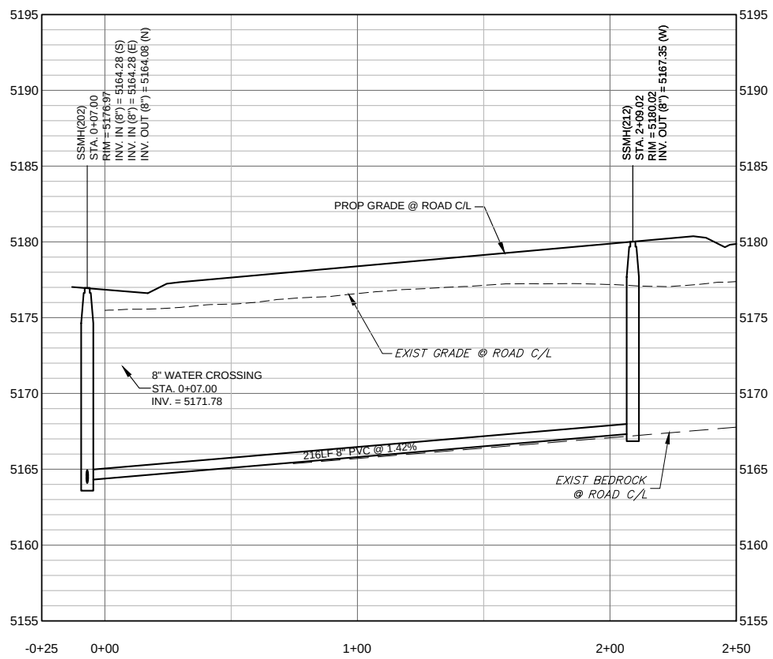


NOTE:

1. SANITARY SERVICES ARE TO BE 4" GREEN PVC UNLESS OTHERWISE NOTED.
2. ALL SANITARY SERVICES SHALL BE 2.0% MIN AND A MIN OF 12.8' DEEP AT THE PROPERTY LINE (SEE SHEET 233 FOR DETAILS)
3. ALL SANITARY SERVICES LOCATIONS ARE MEASURED FROM THE DOWNSTREAM MANHOLE
4. SERVICE SEPARATION SHALL BE A MINIMUM OF 10'.
5. ALL MH'S ARE 4'Ø UNLESS SHOWN OTHERWISE.
6. BEDROCK AND GROUND WATER IS SHOWN FROM BEST AVAILABLE INFORMATION. CONTRACTOR SHALL OBTAIN ALL NECESSARY GROUNDWATER, DEWATERING AND EROSION CONTROL PERMITS AND CONFIRM LOCATIONS PRIOR TO COMMENCING.
7. CONCRETE CUTOFF WALLS SHALL BE INSTALLED WHEN GROUNDWATER IS ANTICIPATED WITHIN 3-FT OF THE INVERT OF ANY SANITARY OR STORM DRAIN PIPES. THESE CUTOFF WALLS SHALL BE INSTALLED ACCORDING TO THE TOWN OF ERIE STANDARD DETAIL SS20 AT A 300-FOOT MAXIMUM SPACING (MIDBLOCK LOCATIONS ARE PREFERRED).

REFERENCE DRAWINGS

x-994-pp-watr
x-994-pp-plat
x-994-pp-road
x-994-pp-san
x-994-pp-strm
X-994-BRDR
X-994-PH1-KeyMap
cp-site-pa-8
20base
X-994-PDP-KeyMap


| No. | DATE | DESCRIPTION | BY |
|---|---|---|---|

REVISIONS

COMPUTER FILE MANAGEMENT

FILE NAME: R:\18.994.001 (Dearmin Swink)\Dwg\Construction Plans\Westerly Phase 1\PH1 SANITARY\SS24.dwg
CTB FILE: ---
PLOT DATE: 12/3/2020 12:18 PM
THIS DRAWING IS CURRENT AS OF PLOT DATE AND MAY BE SUBJECT TO CHANGE.

SHEET KEY

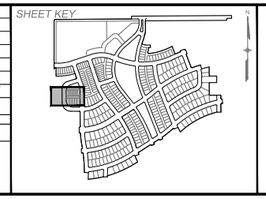

MUNICIPALITY: TOWN OF ERIE 1874

PREPARED FOR: WESTERLY ERIE . COLO

PREPARED BY: Matrix Excellence by Design

SEAL

FOR AND ON BEHALF OF MATRIX DESIGN GROUP, INC.
PROJECT No. 18.994.001

# WESTERLY FILING 1


TOWN OF ERIE
CONSTRUCTION DOCUMENTS


## ALLEY 19
## SANITARY SEWER PLAN & PROFILE

| | | | | | |
|---|---|---|---|---|---|
| DESIGNED BY: | RPS | SCALE | | DATE ISSUED: | DECEMBER 2020 |
| DRAWN BY: | RPS | HORIZ. | 1" = 30' | SHEET | 152 OF 239 |
| CHECKED BY: | PDC | VERT. | 1" = 5' | | |

DRAWING No. SS24

811
Know what's **below.**
**Call** before you dig.

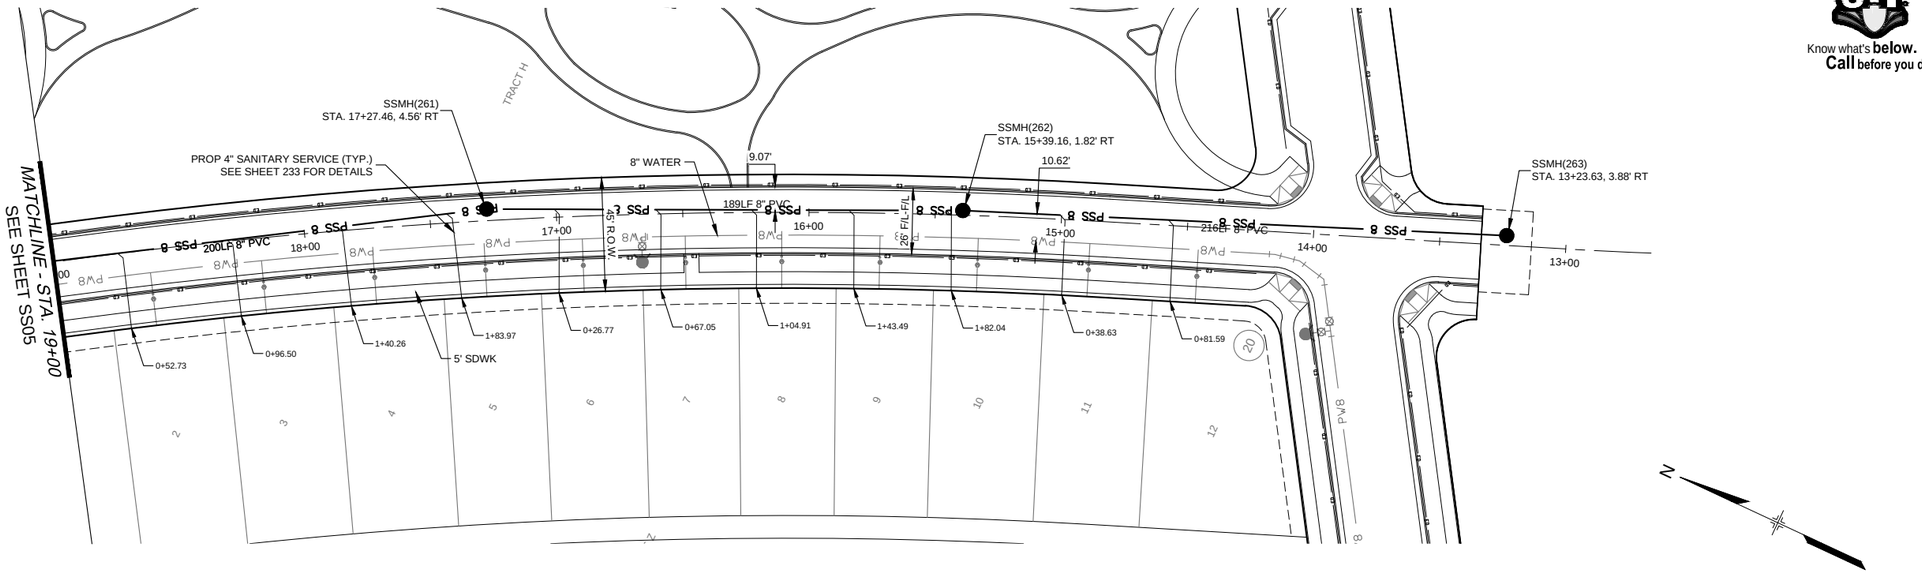

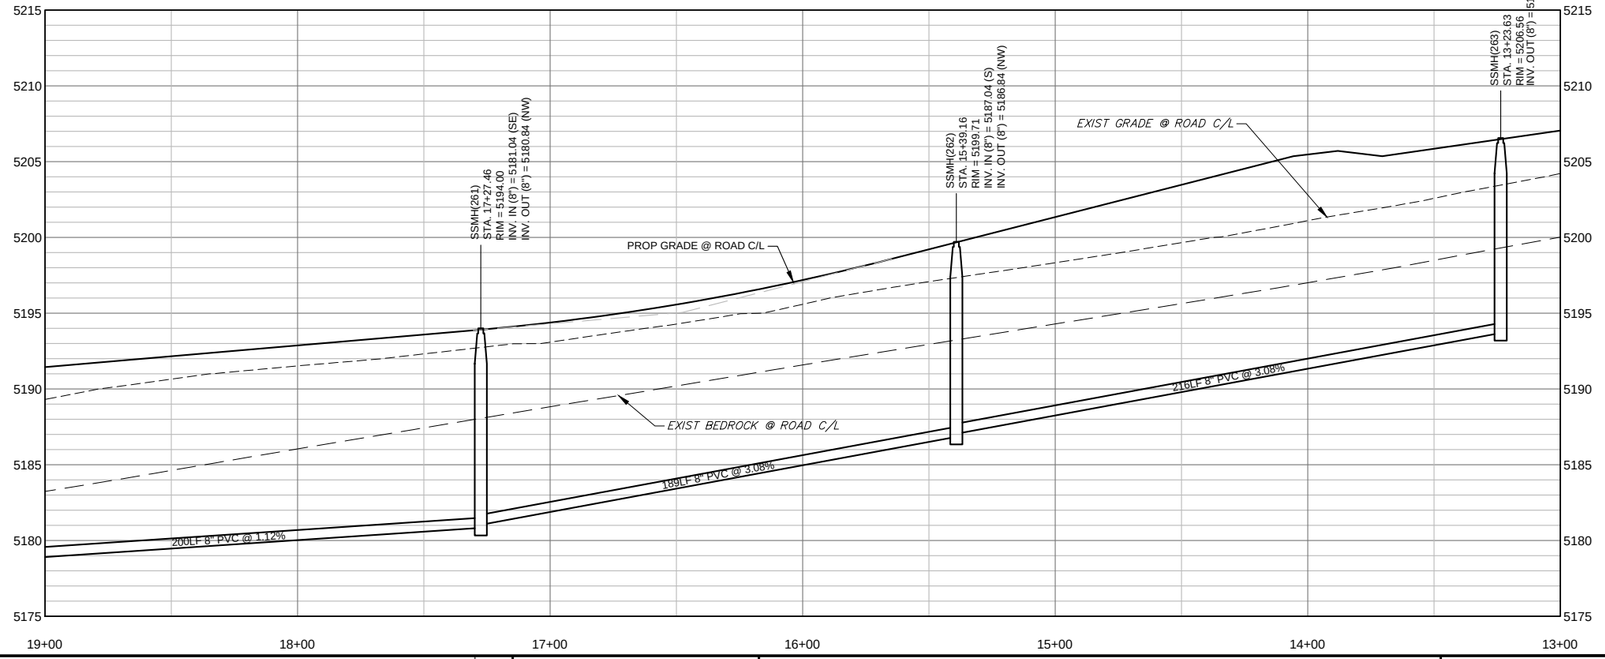
SCALE IN FEET
ORIGINAL SCALE

NOTE:

1. SANITARY SERVICES ARE TO BE 4" GREEN PVC UNLESS OTHERWISE NOTED.
2. ALL SANITARY SERVICES SHALL BE 2.0% MIN AND A MIN OF 12.8' DEEP AT THE PROPERTY LINE (SEE SHEET 233 FOR DETAILS)
3. ALL SANITARY SERVICES LOCATIONS ARE MEASURED FROM THE DOWNSTREAM MANHOLE
4. SERVICE SEPARATION SHALL BE A MINIMUM OF 10'.
5. ALL MH'S ARE 4'Ø UNLESS SHOWN OTHERWISE.
6. BEDROCK AND GROUND WATER IS SHOWN FROM BEST AVAILABLE INFORMATION. CONTRACTOR SHALL OBTAIN ALL NECESSARY GROUNDWATER, DEWATERING AND EROSION CONTROL PERMITS AND CONFIRM LOCATIONS PRIOR TO COMMENCING.
7. CONCRETE CUTOFF WALLS SHALL BE INSTALLED WHEN GROUNDWATER IS ANTICIPATED WITHIN 3-FT OF THE INVERT OF ANY SANITARY OR STORM DRAIN PIPES. THESE CUTOFF WALLS SHALL BE INSTALLED ACCORDING TO THE TOWN OF ERIE STANDARD DETAIL SS20 AT A 300-FOOT MAXIMUM SPACING (MIDBLOCK LOCATIONS ARE PREFERRED).

REFERENCE DRAWINGS

x-994-pp-watr
x-994-pp-plat
x-994-pp-road
x-994-pp-san
x-994-pp-strm
X-994-BRDR
X-994-PH1-KeyMap
cp-site-pa-8
20base
X-994-PDP-KeyMap


| No. | DATE | DESCRIPTION | BY |
|---|---|---|---|

REVISIONS

COMPUTER FILE MANAGEMENT

FILE NAME: R:\18.994.001 (Dearmin Swink)\Dwg\Construction Plans\Westerly Phase 1\PH1 SANITARY\SS25.dwg
CTB FILE: ---
PLOT DATE: 12/3/2020 12:20 PM
THIS DRAWING IS CURRENT AS OF PLOT DATE AND MAY BE SUBJECT TO CHANGE.

SHEET KEY

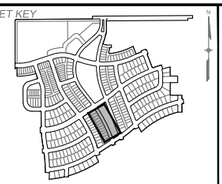

MUNICIPALITY:
TOWN OF ERIE 1874

PREPARED FOR:
WESTERLY
ERIE · COLO

PREPARED BY:
Matrix
Excellence by Design

SEAL

FOR AND ON BEHALF OF MATRIX DESIGN GROUP, INC.
PROJECT No. 18.994.001


# WESTERLY FILING 1


TOWN OF ERIE
CONSTRUCTION DOCUMENTS

## WESTERLY BLVD
## SANITARY SEWER PLAN & PROFILE

| | | | | | |
|---|---|---|---|---|---|
| DESIGNED BY: | GAV | SCALE | | DATE ISSUED: DECEMBER 2020 | DRAWING No. |
| DRAWN BY: | JBH | HORIZ. | 1" = 30' | | |
| CHECKED BY: | PDC | VERT. | 1" = 5' | SHEET 153 OF 239 | SS25 |

811
Know what's **below.**
**Call** before you dig.

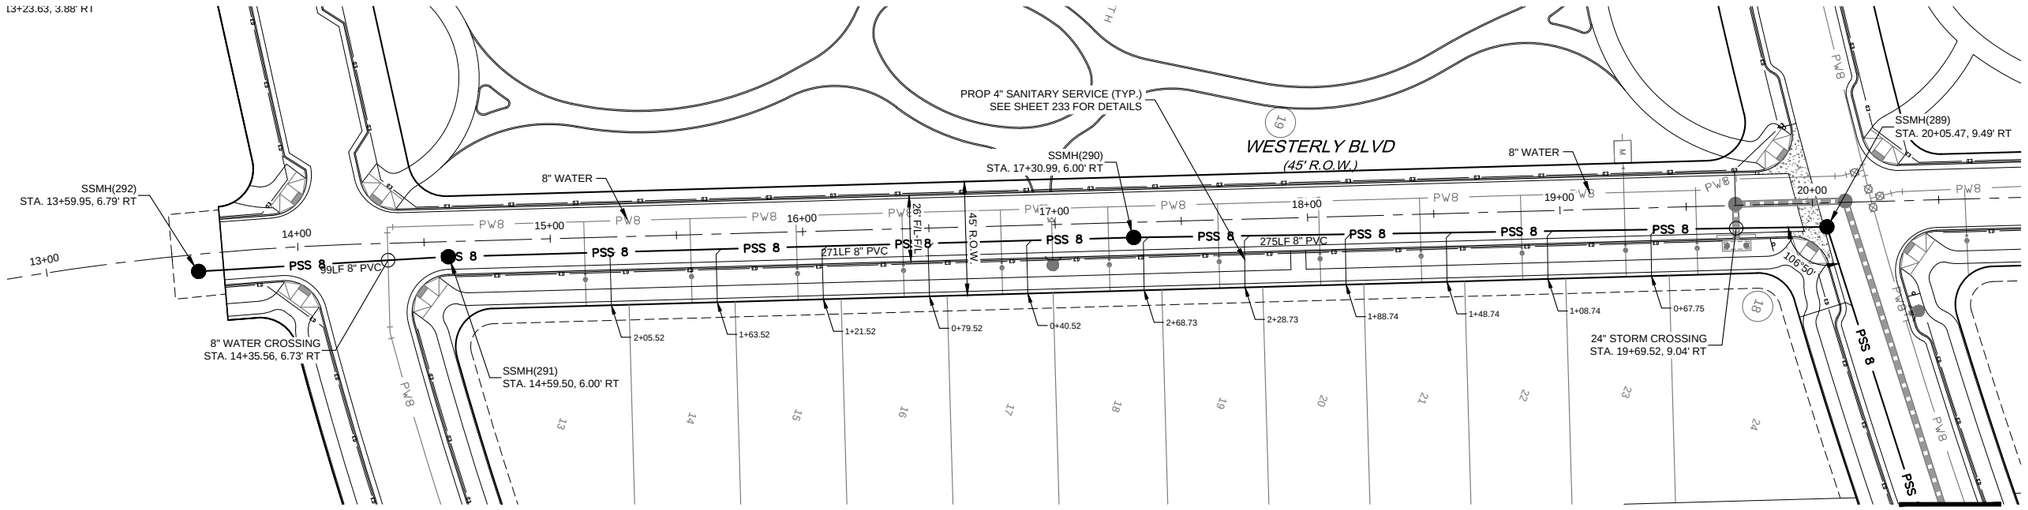

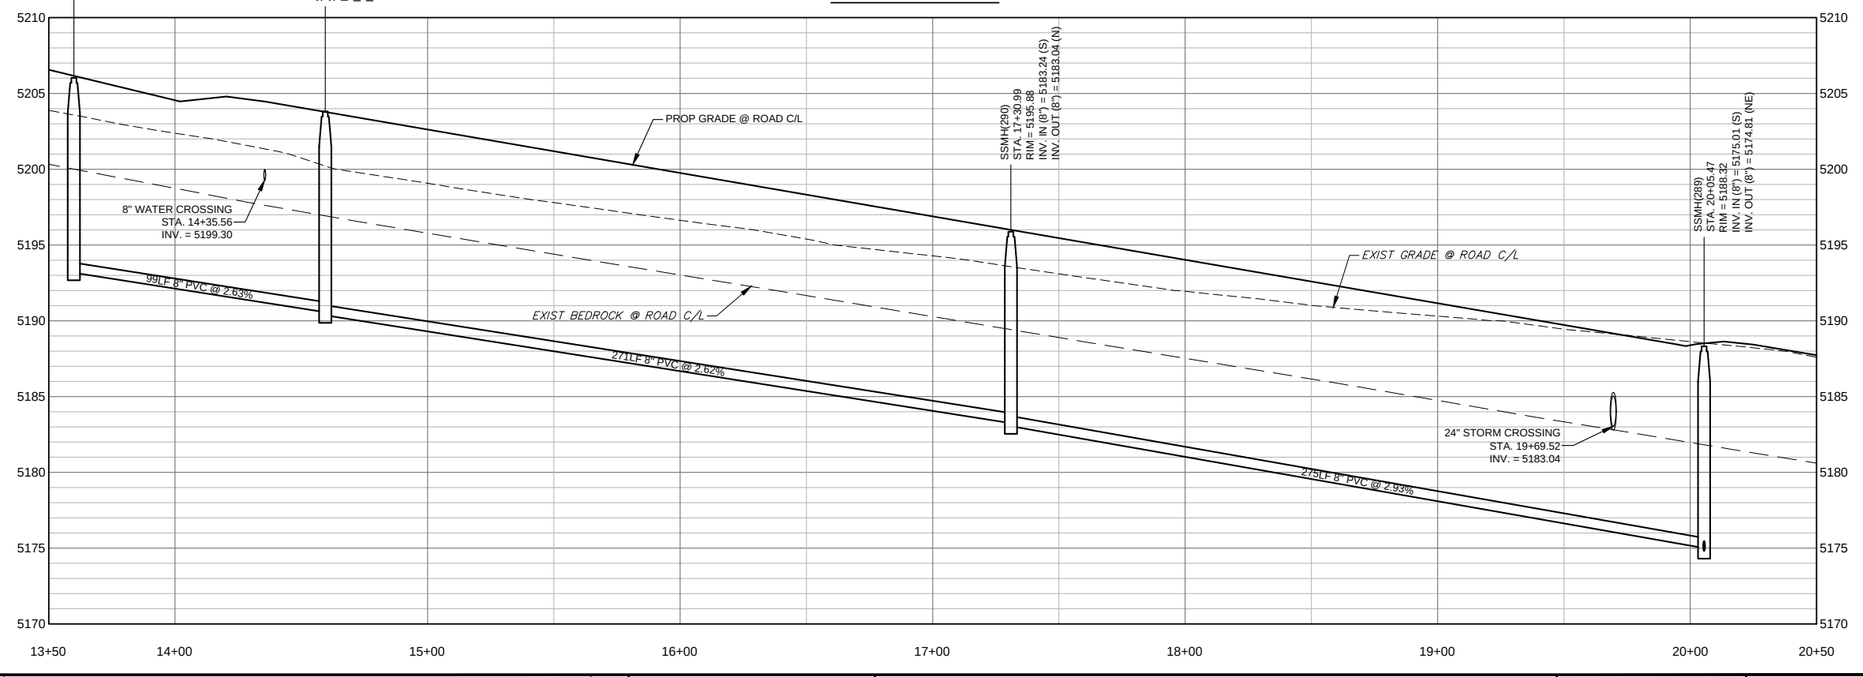
N

30 0 30 60
SCALE IN FEET
ORIGINAL SCALE

NOTE:

1. SANITARY SERVICES ARE TO BE 4" GREEN PVC UNLESS OTHERWISE NOTED.
2. ALL SANITARY SERVICES SHALL BE 2.0% MIN AND A MIN OF 12.8' DEEP AT THE PROPERTY LINE (SEE SHEET 233 FOR DETAILS)
3. ALL SANITARY SERVICES LOCATIONS ARE MEASURED FROM THE DOWNSTREAM MANHOLE
4. SERVICE SEPARATION SHALL BE A MINIMUM OF 10'.
5. ALL MH'S ARE 4'Ø UNLESS SHOWN OTHERWISE.
6. BEDROCK AND GROUND WATER IS SHOWN FROM BEST AVAILABLE INFORMATION. CONTRACTOR SHALL OBTAIN ALL NECESSARY GROUNDWATER, DEWATERING AND EROSION CONTROL PERMITS AND CONFIRM LOCATIONS PRIOR TO COMMENCING.
7. CONCRETE CUTOFF WALLS SHALL BE INSTALLED WHEN GROUNDWATER IS ANTICIPATED WITHIN 3-FT OF THE INVERT OF ANY SANITARY OR STORM DRAIN PIPES. THESE CUTOFF WALLS SHALL BE INSTALLED ACCORDING TO THE TOWN OF ERIE STANDARD DETAIL SS20 AT A 300-FOOT MAXIMUM SPACING (MIDBLOCK LOCATIONS ARE PREFERRED).

REFERENCE DRAWINGS

x-994-pp-watr
x-994-pp-plat
x-994-pp-road
x-994-pp-san
x-994-pp-strm
X-994-BRDR
X-994-PH1-KeyMap
cp-site-pa-8
20base
X-994-PDP-KeyMap


| No. | DATE | DESCRIPTION | BY |
|---|---|---|---|

REVISIONS

COMPUTER FILE MANAGEMENT

FILE NAME: R:\18.994.001 (Dearmin Swink)\Dwg\Construction Plans\Westerly Phase 1\PH1 SANITARY\SS25.dwg
CTB FILE: ----
PLOT DATE: 12/3/2020 12:20 PM
THIS DRAWING IS CURRENT AS OF PLOT DATE AND MAY BE SUBJECT TO CHANGE.

SHEET KEY

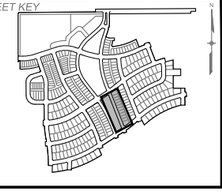

MUNICIPALITY: TOWN OF ERIE 1874

PREPARED FOR: WESTERLY ERIE · COLO

PREPARED BY: Matrix Excellence by Design

SEAL

FOR AND ON BEHALF OF MATRIX DESIGN GROUP, INC.
PROJECT No. 18.994.001


# WESTERLY FILING 1

TOWN OF ERIE
CONSTRUCTION DOCUMENTS

## WESTERLY BLVD
## SANITRY SEWER PLAN & PROFILE

| | | | | | |
|---|---|---|---|---|---|
| DESIGNED BY: | GAV | SCALE | | DATE ISSUED: DECEMBER 2020 | DRAWING No. |
| DRAWN BY: | JBH | HORIZ. | 1" = 30' | | |
| CHECKED BY: | PDC | VERT. | 1" = 5' | SHEET 154 OF 239 | SS26 |

Know what's **below.** **Call** before you dig.

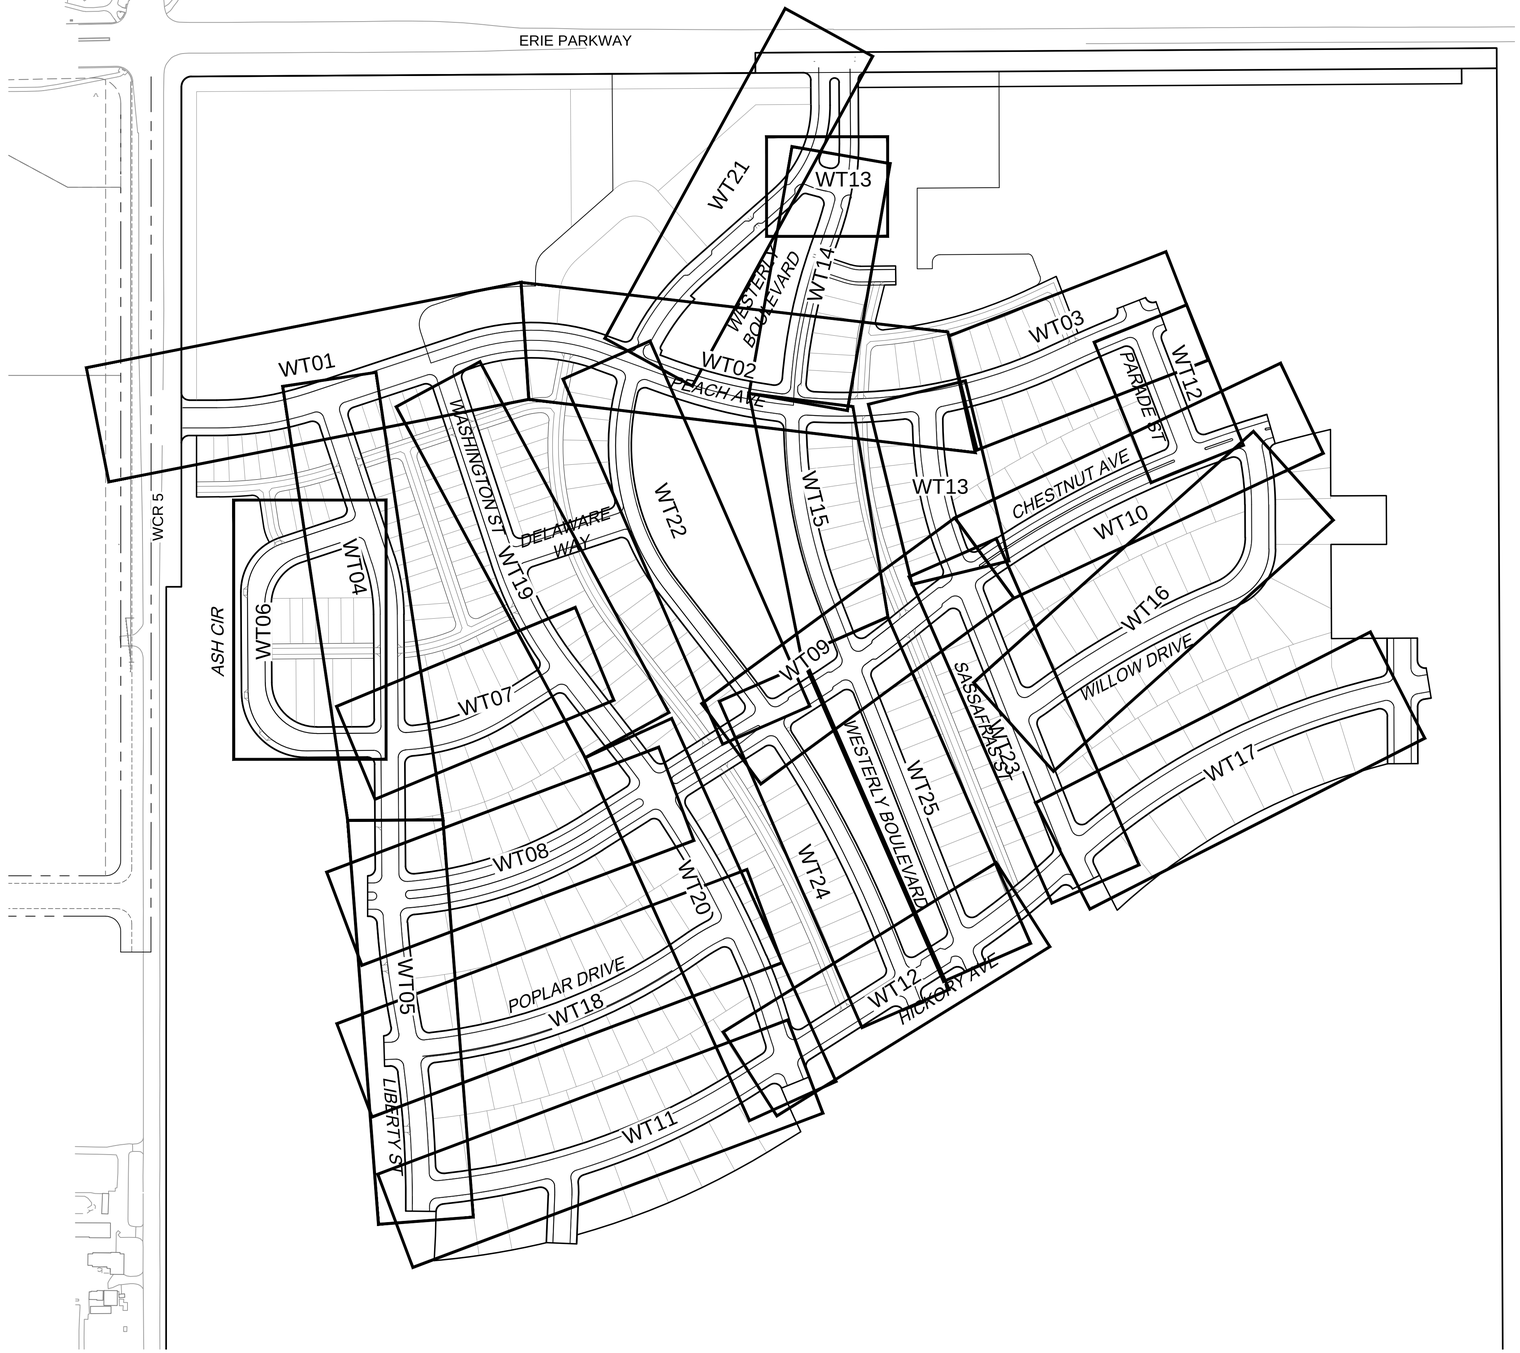


N

150 0 150 300

SCALE IN FEET
ORIGINAL SCALE

REFERENCE DRAWINGS

X-994-PP-Road
X-994-BRDR
X-994-PP-Plat
cp-site-pa-8
X-994-EX-SITE
20base
X-994-PH1-KeyMap
X-994-PDP-KeyMap


| No. | DATE | DESCRIPTION | BY |
|---|---|---|---|

REVISIONS

COMPUTER FILE MANAGEMENT

FILE NAME: R:\18.994.001 (Dearmin Swink)\Dwg\Construction Plans\Westerly Phase 1\PH1 WATER\WTX1.dwg
CTB FILE: ---
PLOT DATE: 12/3/2020 6:55 PM
THIS DRAWING IS CURRENT AS OF PLOT DATE AND MAY BE SUBJECT TO CHANGE.

SHEET KEY

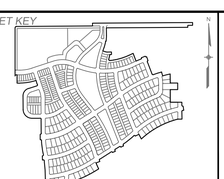

MUNICIPALITY:
TOWN OF ERIE
1874

PREPARED FOR:
WESTERLY
ERIE . COLO

PREPARED BY:
Matrix
Excellence by Design

SEAL

FOR AND ON BEHALF OF
MATRIX DESIGN GROUP, INC.
PROJECT No. 18.994.001


# WESTERLY FILING 1

TOWN OF ERIE
CONSTRUCTION DOCUMENTS

## WATER INDEX PLAN

| | | | | | |
|---|---|---|---|---|---|
| DESIGNED BY: | RPS | SCALE | DATE ISSUED: | DECEMBER 2020 | DRAWING No. |
| DRAWN BY: | RPS | HORIZ. 1" = 150' | | | |
| CHECKED BY: | PDC | VERT. N/A | SHEET | 155 OF 239 | WTX1 |

811 Know what's below. Call before you dig.

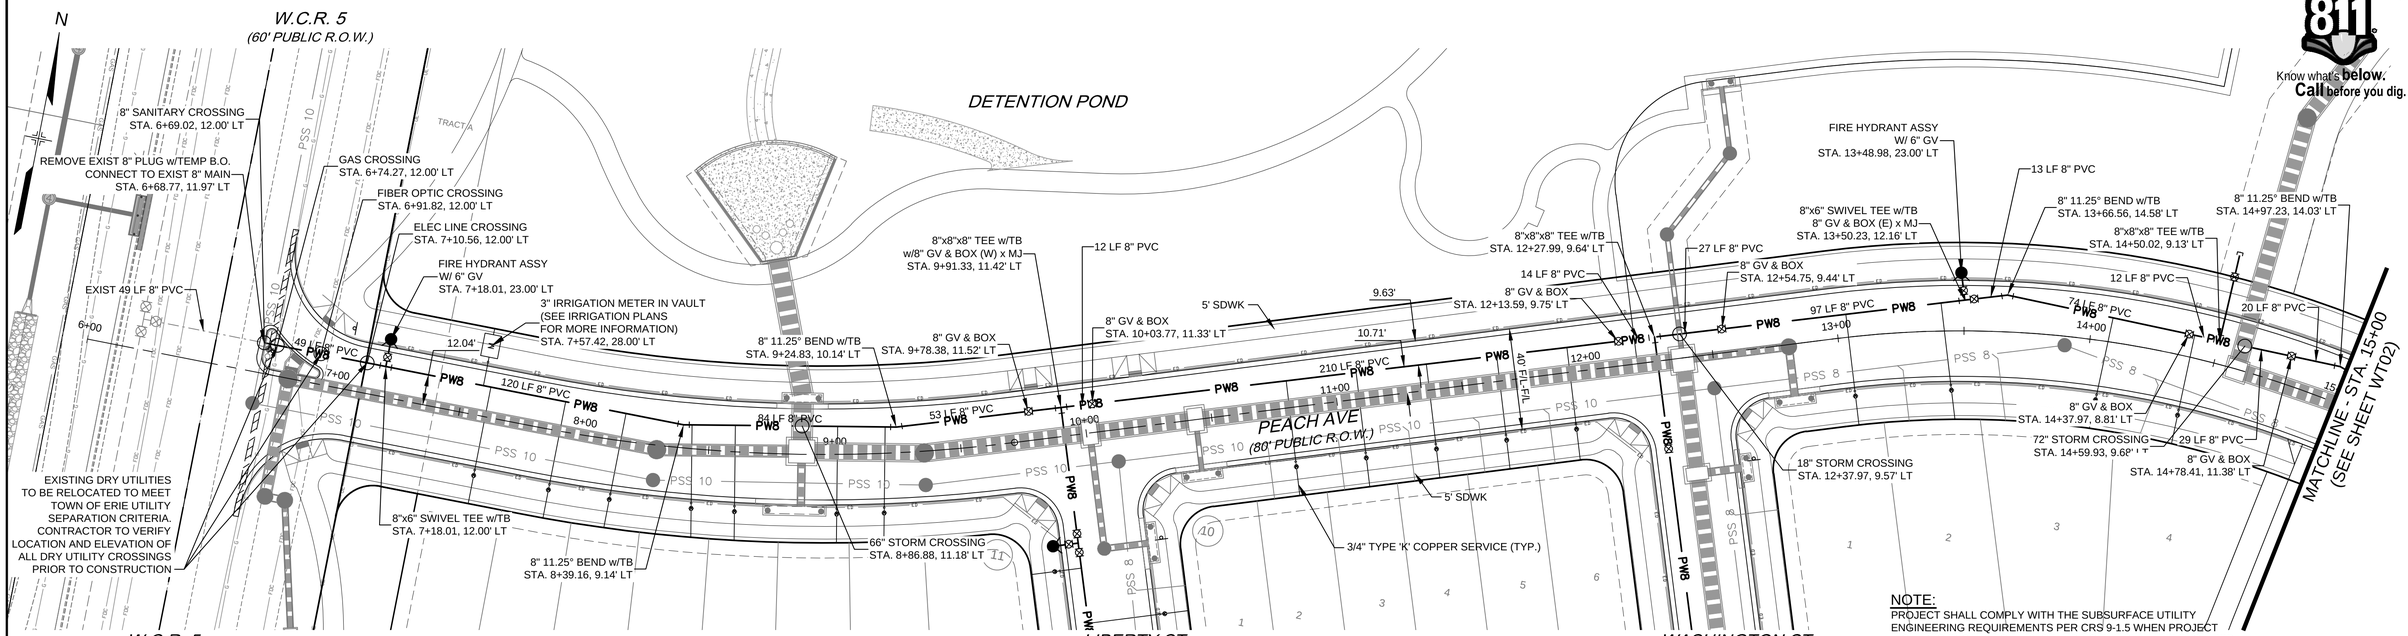



NOTES:

1. ALL WATER SERVICES TO BE 3/4" TYPE 'K' COPPER UNLESS OTHERWISE NOTED.
2. SEE WATER SERVICE PLANS FOR WATER SERVICE LOCATIONS.
3. ALL VALVES SHALL BE RESTRAINED TO TEES & CROSSES.

30 0 30 60
SCALE IN FEET
ORIGINAL SCALE

NOTE:
PROJECT SHALL COMPLY WITH THE SUBSURFACE UTILITY ENGINEERING REQUIREMENTS PER CRS 9-1.5 WHEN PROJECT INCLUDES EXCAVATION. BY STAMPING THE PLAN THE ENGINEER OF RECORD IS CERTIFYING THE PLAN MEETS THE STANDARDS ESTABLISHED BY THE AMERICAN SOCIETY OF ENGINEERS (ASCE 38-02) FOR DEFINING THE ACCURACY OF AN UNDERGROUND FACILITY. PROJECT MEETS QUALITY LEVEL D FOR COLLECTION AND DEPICTION OF EXISTING SUBSURFACE UTILITY DATA.

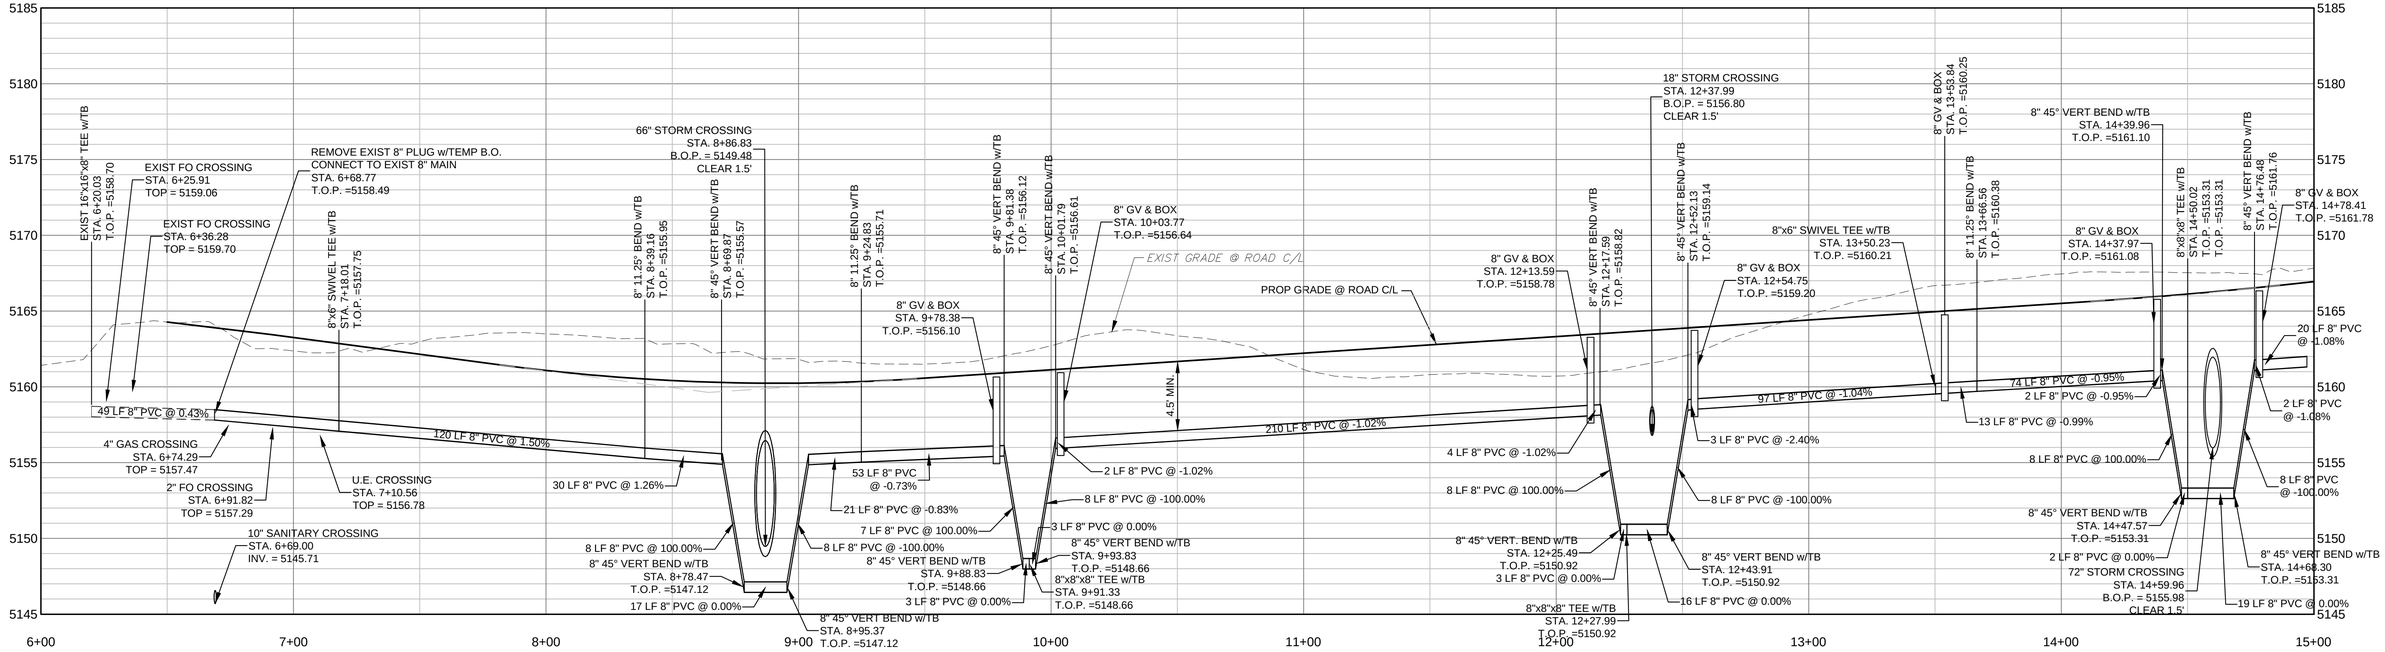



| REFERENCE DRAWINGS |
|---|
| x-994-ex-util-locates |
| x-994-ex-map |
| x-994-ex-site |
| x-994-pp-watr |
| x-994-pp-plat |
| x-994-pp-road |
| x-994-pp-san |
| x-994-pp-strm |
| X-994-BRDR |
| cp-site-pa-8 |
| X-994-PH1-KeyMap |
| CP-UTIL-PA-8 |
| 20base |
| X-994-PDP-KeyMap |

| No. | DATE | DESCRIPTION | BY |
|---|---|---|---|
| | | REVISIONS | |

COMPUTER FILE MANAGEMENT
FILE NAME: R:\18.994.001 (Dearmin Swink)\Dwg\Construction Plans\Westerly Phase 1\PH1 WATER\WT02-WT04.dwg
CTB FILE: ----
PLOT DATE: 12/3/2020 6:58 PM
THIS DRAWING IS CURRENT AS OF PLOT DATE AND MAY BE SUBJECT TO CHANGE.

SHEET KEY

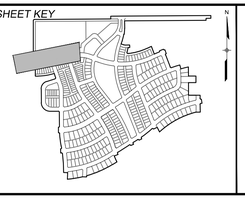

MUNICIPALITY: TOWN OF ERIE 1874

PREPARED FOR: WESTERLY ERIE . COLO

PREPARED BY: Matrix Excellence by Design

SEAL

FOR AND ON BEHALF OF MATRIX DESIGN GROUP, INC.
PROJECT No. 18.994.001


# WESTERLY FILING 1

TOWN OF ERIE
CONSTRUCTION DOCUMENTS

## PEACH AVE
## WATER PLAN & PROFILE


| DESIGNED BY: | | SCALE | DATE ISSUED: DECEMBER 2020 | DRAWING No. |
|---|---|---|---|---|
| DRAWN BY: | | HORIZ. | | |
| CHECKED BY: | PDC | VERT. | SHEET 156 OF 239 | WT01 |

811 Know what's **below.** **Call** before you dig.

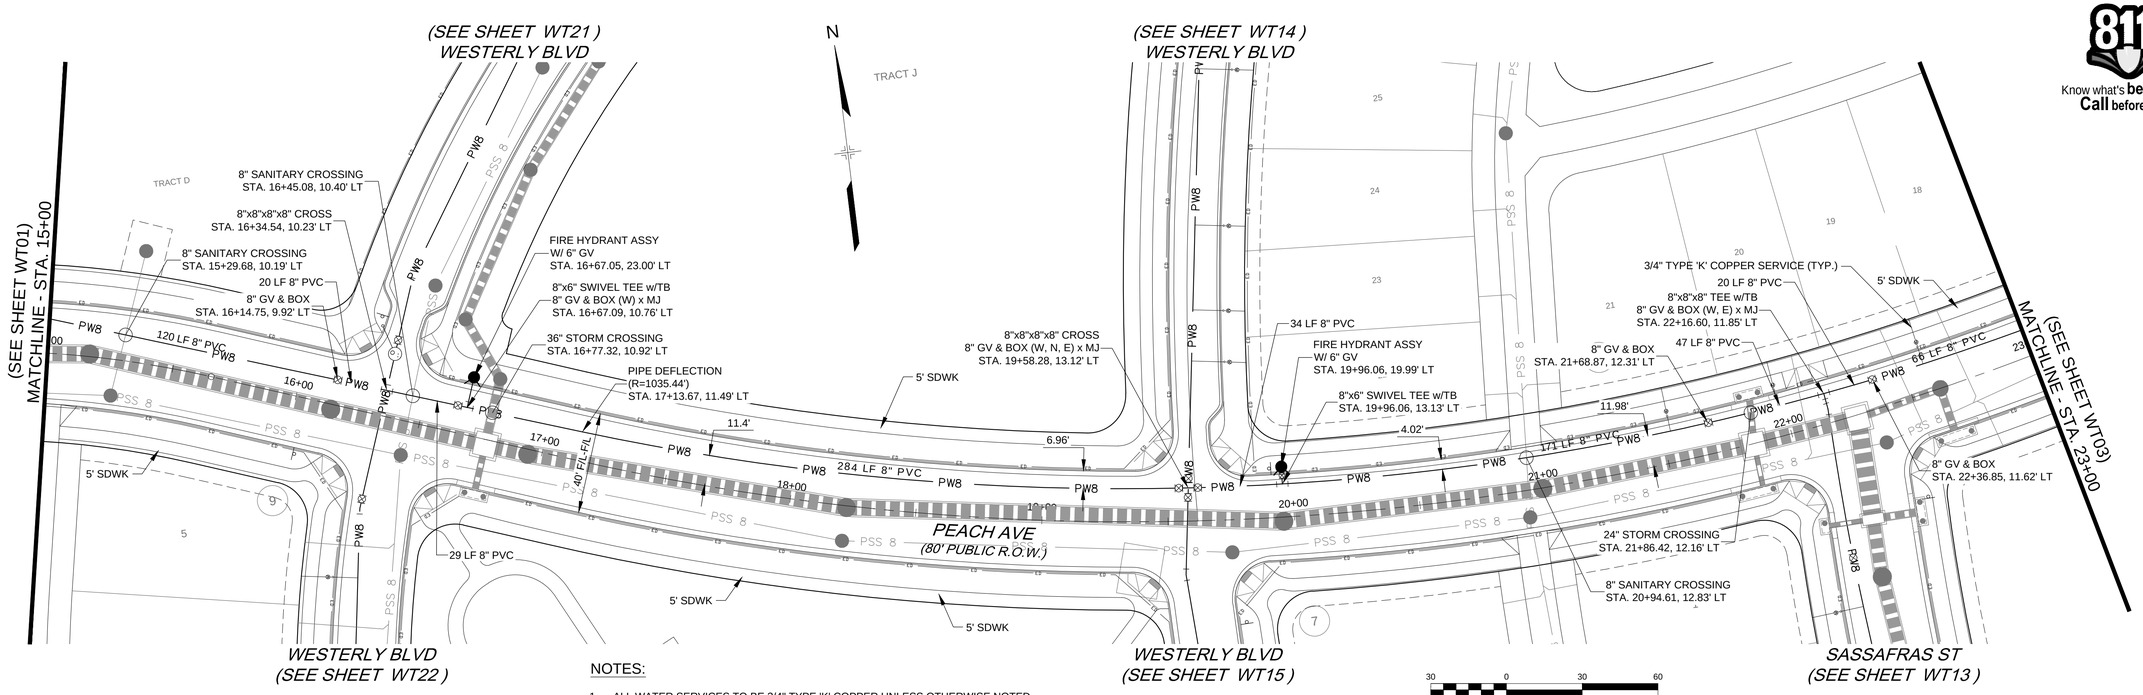


NOTES:

1. ALL WATER SERVICES TO BE 3/4" TYPE 'K' COPPER UNLESS OTHERWISE NOTED.
2. SEE WATER SERVICE PLANS FOR WATER SERVICE LOCATIONS.
3. ALL VALVES SHALL BE RESTRAINED TO TEES & CROSSES.

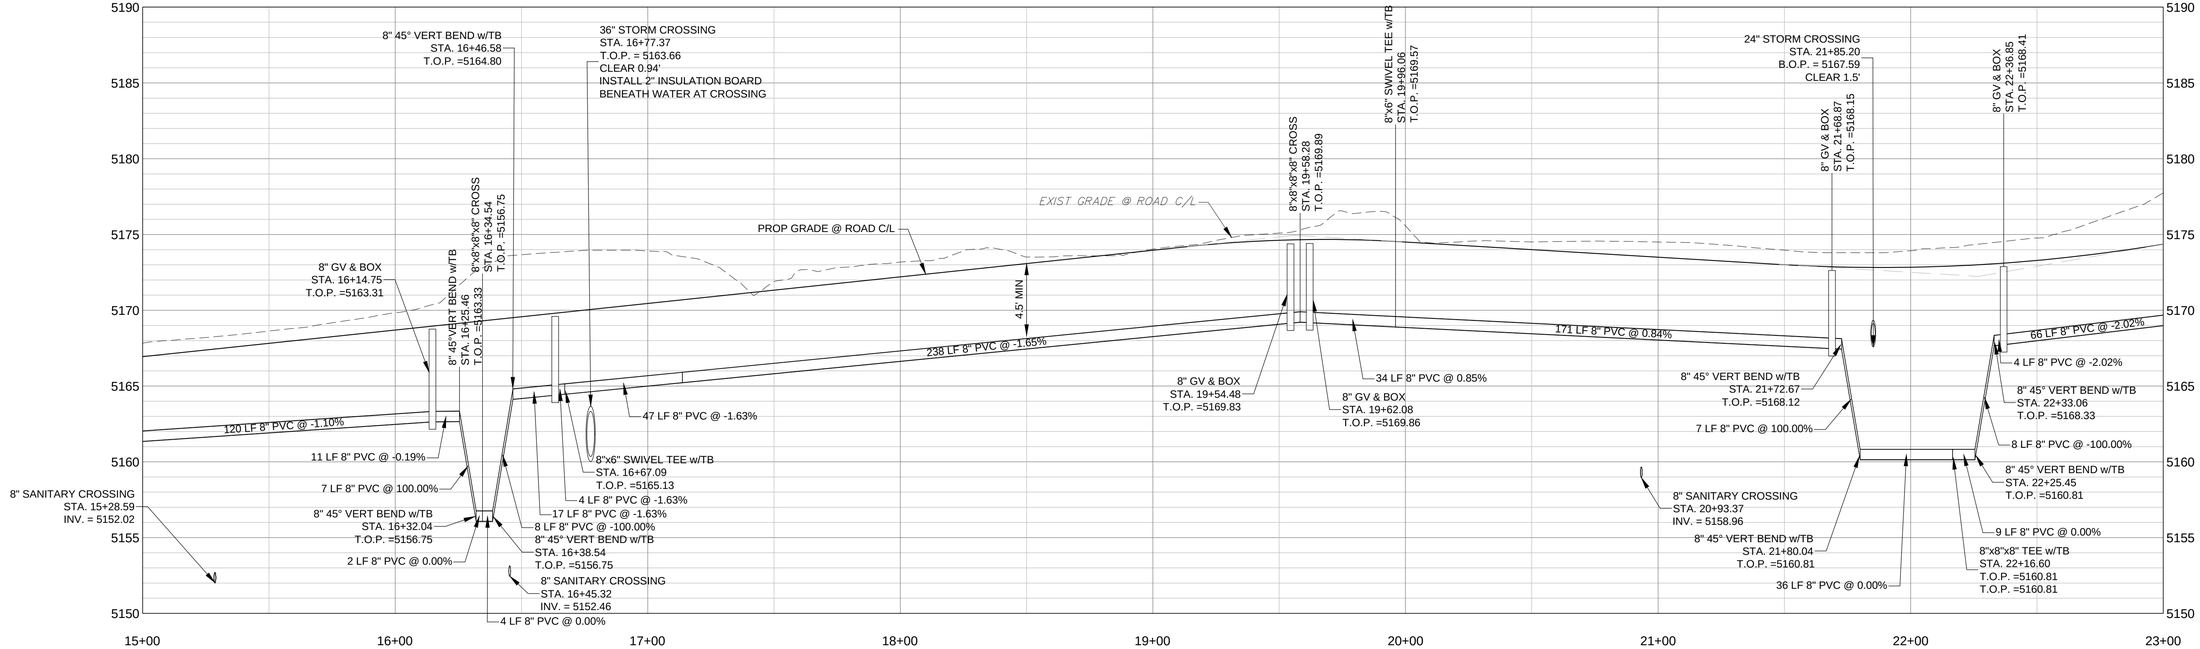



| REFERENCE DRAWINGS |
|---|
| x-994-ex-util-locates |
| x-994-ex-map |
| x-994-ex-site |
| x-994-pp-watr |
| x-994-pp-plat |
| x-994-pp-road |
| x-994-pp-san |
| x-994-pp-strm |
| X-994-BRDR |
| cp-site-pa-8 |
| X-994-PH1-KeyMap |
| CP-UTIL-PA-8 |
| 20base |
| X-994-PDP-KeyMap |

| No. | DATE | DESCRIPTION | BY |
|---|---|---|---|
| | | REVISIONS | |

COMPUTER FILE MANAGEMENT

FILE NAME: R:\18.994.001 (Dearmin Swink)\Dwg\Construction Plans\Westerly Phase 1\PH1 WATER\WT02-WT04.dwg
CTB FILE: ---
PLOT DATE: 12/3/2020 6:58 PM
*THIS DRAWING IS CURRENT AS OF PLOT DATE AND MAY BE SUBJECT TO CHANGE.*

SHEET KEY

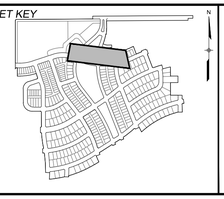

MUNICIPALITY: TOWN OF ERIE 1874

PREPARED FOR: WESTERLY ERIE . COLO

PREPARED BY: Matrix Excellence by Design

SEAL

*FOR AND ON BEHALF OF MATRIX DESIGN GROUP, INC.*
*PROJECT No. 18.994.001*

# WESTERLY FILING 1

*TOWN OF ERIE*
*CONSTRUCTION DOCUMENTS*

## PEACH AVE
## WATER PLAN & PROFILE

| DESIGNED BY: | | SCALE | DATE ISSUED: DECEMBER 2020 | DRAWING No. |
|---|---|---|---|---|
| DRAWN BY: | | HORIZ. | | |
| CHECKED BY: | PDC | VERT. | SHEET 157 OF 239 | WT02 |