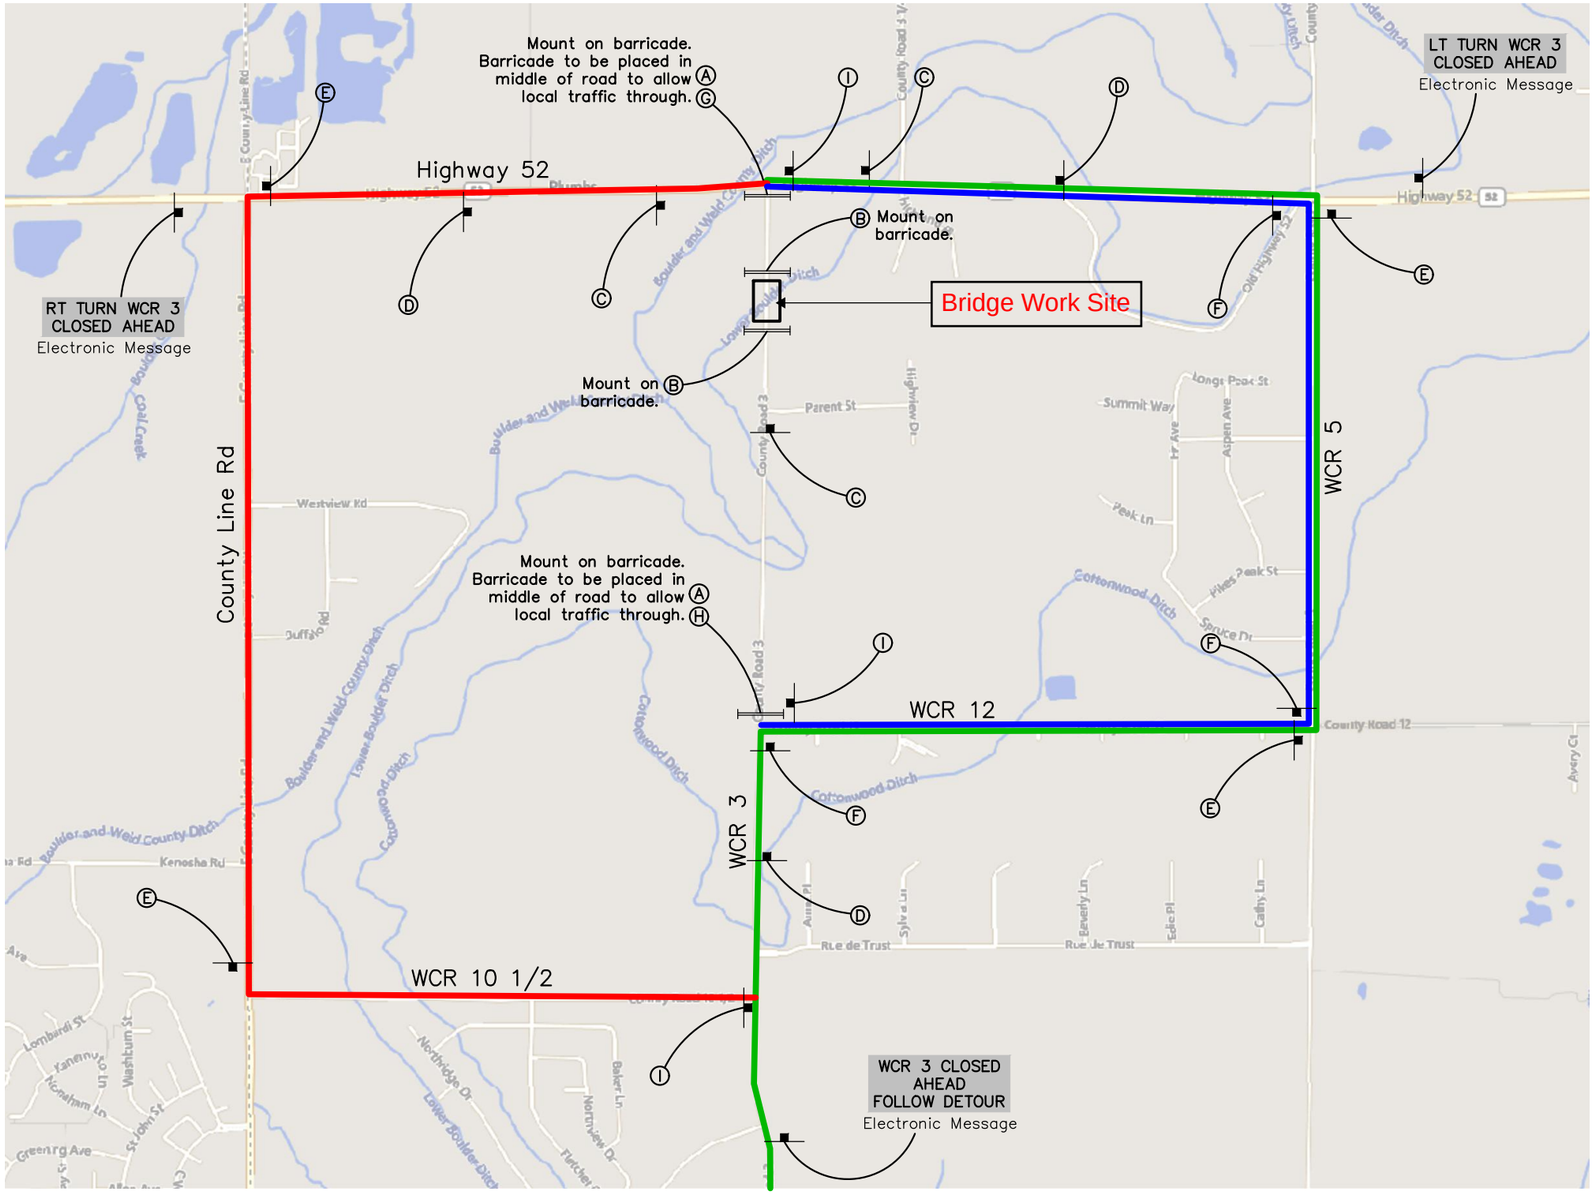

LEGEND

- Ground Sign
- Type III Barricade
- Westbound HWY 52 Detour
- Eastbound HWY 52 Detour
- Northbound WCR 3 Detour

N

0 750 1500
SCALE IN FEET

TABULATION OF TEMPORARY TRAFFIC CONTROL SIGNING

SIGN	DESCRIPTION	DIMENSION	PANEL SIZE EACH A	PANEL SIZE EACH B
W20-1	ROAD WORK AHEAD	36" x 36"	3	
W20-7	FLAGGER (SYMBOL)	36" x 36"	2	
W20-4	ONE LANE ROAD AHEAD	36" x 36"	2	
W20-2	DETOUR AHEAD	36" x 36"	3	
M 4-9L	DETOUR LEFT	30" x 24"	4	
M 4-9R	DETOUR RIGHT	30" x 24"	3	
R 11-3A	ROAD CLOSED LOCAL TRAFFIC ONLY	60" x 30"		3
R 11-2	BRIDGE OUT	48" x 30"		2
W20-3	ROAD CLOSED 1000 FT	36" x 36"	3	
M 4-8A	END DETOUR	24" x 18"	3	
M 4-10R	DETOUR RIGHT 2	48" x 18"	1	
M 4-10D	DETOUR 2	48" x 18"	1	
TOTALS			18	5

TABULATION OF TRAFFIC CONTROL DEVICES

ITEM	DESCRIPTION	UNIT	QUANTITY
630-00000	FLAGGING	HOUR	300
630-00007	TRAFFIC CONTROL INSPECTION	DAY	39
630-00012	TRAFFIC CONTROL MANAGEMENT	DAY	80
630-80335	BARRICADE (TYPE 3M-A)(TEMPORARY)	EACH	7
630-80341	CONSTRUCTION TRAFFIC SIGN (PANEL SIZE A)	EACH	18
630-80342	CONSTRUCTION TRAFFIC SIGN (PANEL SIZE B)	EACH	5
630-80355	PORTABLE MESSAGE SIGN PANEL	EACH	3
630-80360	DRUM CHANNELIZING DEVICE	EACH	30
630-80380	TRAFFIC CONE	EACH	75

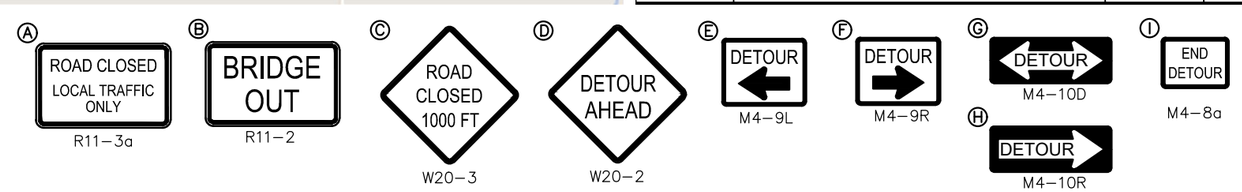

Know what's below. Call before you dig.

AD PLANS 8/1/2024

Plot Date:4/28/2024 10:17 AM Plotted By: Rudy Parks
R:\Q-PROJECTS\ACTIVE PROJECTS\7140_TOWN OF ERIE- WCR3 BRIDGE REHAB\800_COMPUTER DESIGN FILES\802_SHEET FILES\TRAF-TC 001 DETOUR PLAN.DWG

Print Date: 4/28/2024
File Name: TRAF-TC 001 DETOUR PLAN.DWG
Horiz. Scale: As Noted Vert. Scale: N/A

RockSol Consulting Group, Inc.
12076 Grant Street
Thornton, CO 80241
Ph: (303) 962-9300
Fax: (303) 962-9350

Sheet Revisions

Date	Comments	Initials

TOWN OF ERIE 1874
PUBLIC WORKS
645 HOLBROOK ST.
ERIE. CO 80515

As Constructed
No Revisions:
Revised:
Void:

WELD COUNTY ROAD 3 BRIDGE REPLACEMENT DETOUR PLAN

Designer: R. PARKS
Detailer: H. PUGH
Sheet Subset: TRAFFIC
Structure Numbers
Subset Sheets: 1 of 1

Project No. P22-076
Drawing Number TRAF-001
Sheet Number 32