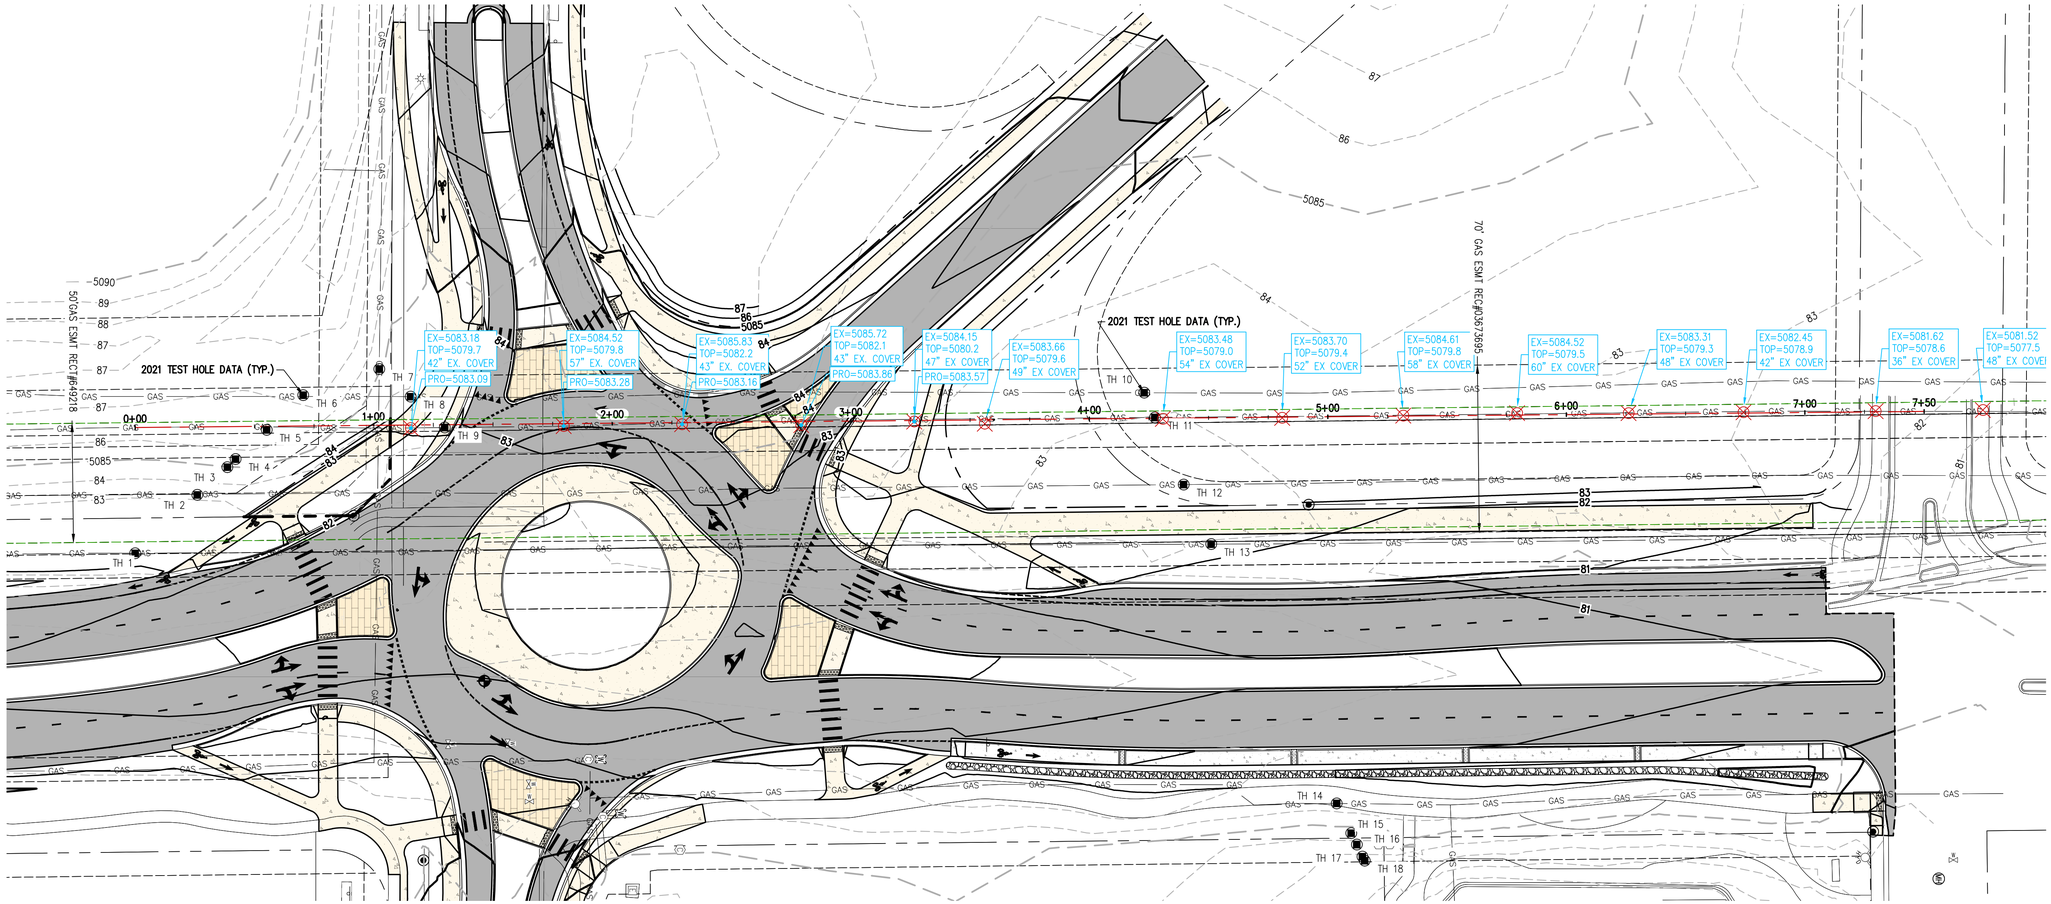

GRAPHIC SCALE
30 0 30 60
(IN FEET)
HORIZ: 1 INCH = 30 FT
VERT: 1 INCH = 6 FT

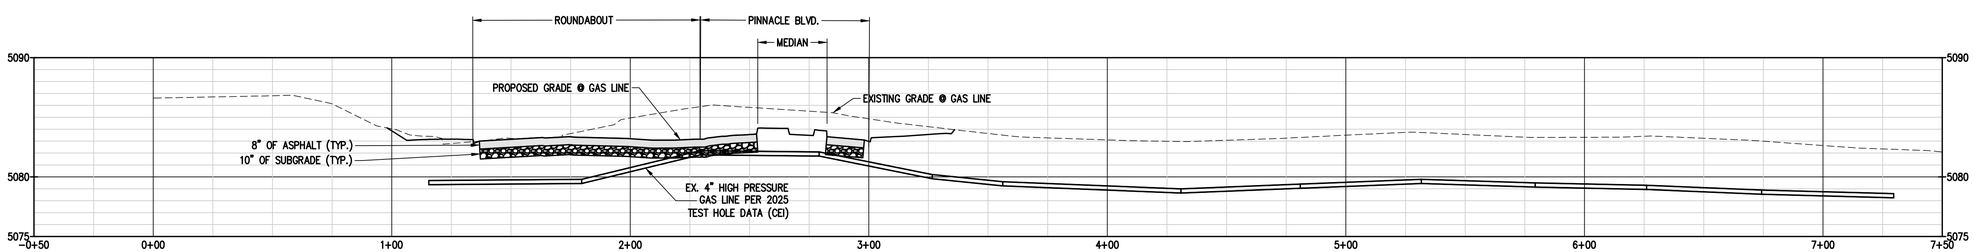

BASELINE
Engineering · Planning · Surveying
112 N RUBEY DRIVE, SUITE 210 • GOLDEN, COLORADO 80403
P: 303.940.9969 • F: 303.940.9969 • www.baselinecorp.com

811 Know what's below. Call before you dig.

PREPARED BY DATE
SMB 7/17/2025

REVISION DESCRIPTION
ADDED EX AND PRO ELEVATIONS AT TEST HOLES

TOWN OF ERIE

CITY OF ERIE COUNTY OF BOULDER

ERIE SOUTH GATEWAY ROUNDABOUT

E COUNTY LINE RD & AUSTIN AVE

HIGH PRESSURE GAS LINE – PLAN AND PROFILE

PREPARED UNDER THE DIRECT SUPERVISION OF

FOR AND ON BEHALF OF BASELINE CORPORATION

INITIAL SUBMITTAL	07/10/25
DRAWING SIZE	24" X 36"
SURVEY FIRM: CEI	SURVEY DATE: 07/08/25
JOB NO.	C03449
DRAWING LAYOUT: HP GAS LINE PROFILE	
DESIGNED BY: JTP	DRAWN BY: RAW / CHECKED BY: SMB
SHEET 1 OF 1	

EX-1

N:\co3449 – Erie North and South Roundabouts\Drawings\Exhibits\3449 SOUTH CIVIL BASE – GAS CX-SMB.dwg, 7/17/2025 4:20:27 PM, Steve Batchelder