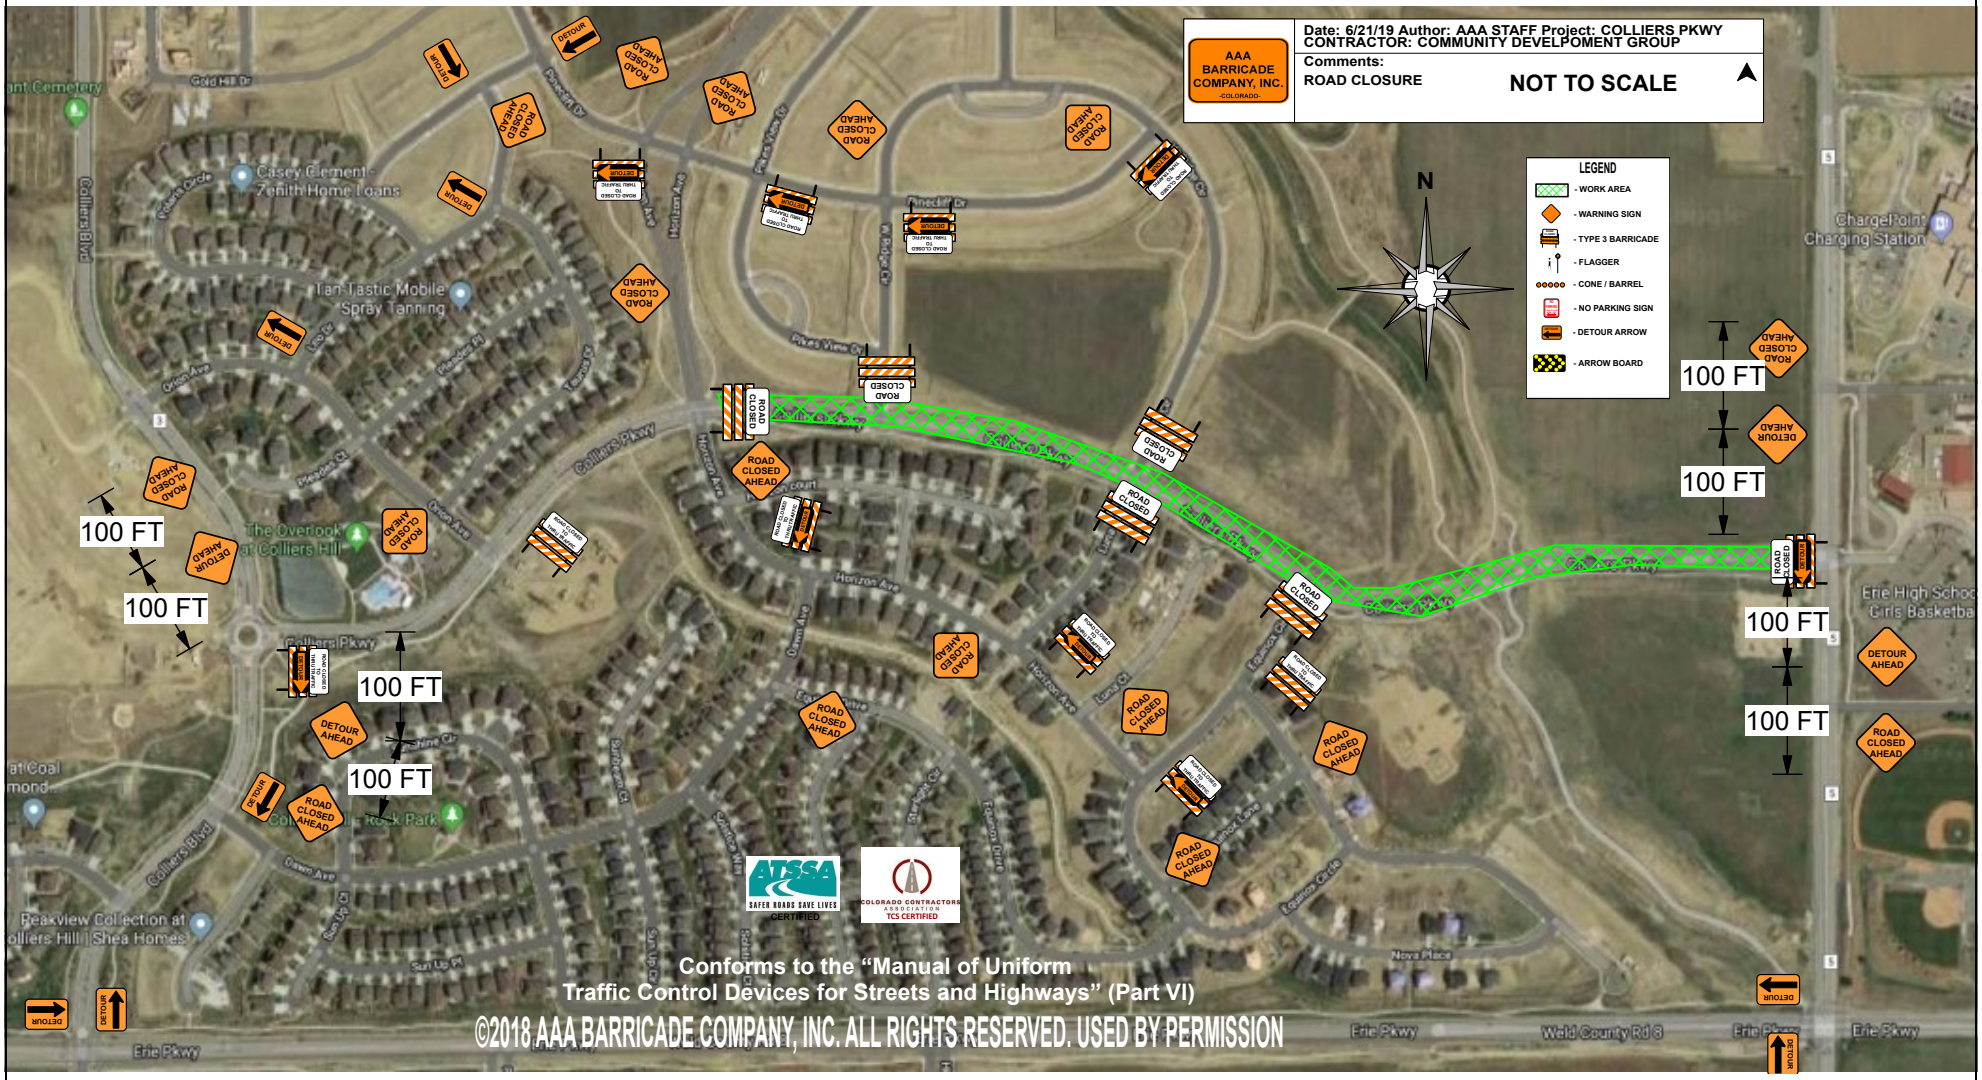
AAA BARRICADE COMPANY, INC.
-COLORADO-
Date: 6/21/19 Author: AAA STAFF Project: COLLIERS PKWY
CONTRACTOR: COMMUNITY DEVELPOMENT GROUP
Comments:
ROAD CLOSURE
NOT TO SCALE
N
LEGEND
- WORK AREA
- WARNING SIGN
- TYPE 3 BARRICADE
- FLAGGER
- CONE / BARREL
- NO PARKING SIGN
- DETOUR ARROW
- ARROW BOARD
100 FT
100 FT
100 FT
100 FT
100 FT
100 FT
100 FT
100 FT
ROAD CLOSED
ROAD CLOSED AHEAD
DETOUR AHEAD
DETOUR
Colliers Pkwy
Colliers Blvd
Erie Pkwy
Weld County Rd 8
Nova Place
Casey Cement - Zenith Home Loans
Tan-Tastic Mobile Spray Tanning
The Overlook at Colliers Hill
Peakview Collection at Colliers Hill | Shea Homes
ChargePoint Charging Station
Erie High School Girls Basketba
ATSSA
SAFER ROADS SAVE LIVES
CERTIFIED
COLORADO CONTRACTORS ASSOCIATION
TCS CERTIFIED
Conforms to the "Manual of Uniform
Traffic Control Devices for Streets and Highways" (Part VI)
©2018 AAA BARRICADE COMPANY, INC. ALL RIGHTS RESERVED. USED BY PERMISSION